




LINCS




Planning	3455	WINDSOR
27 SEP 2010		
Ref:	0796-10	

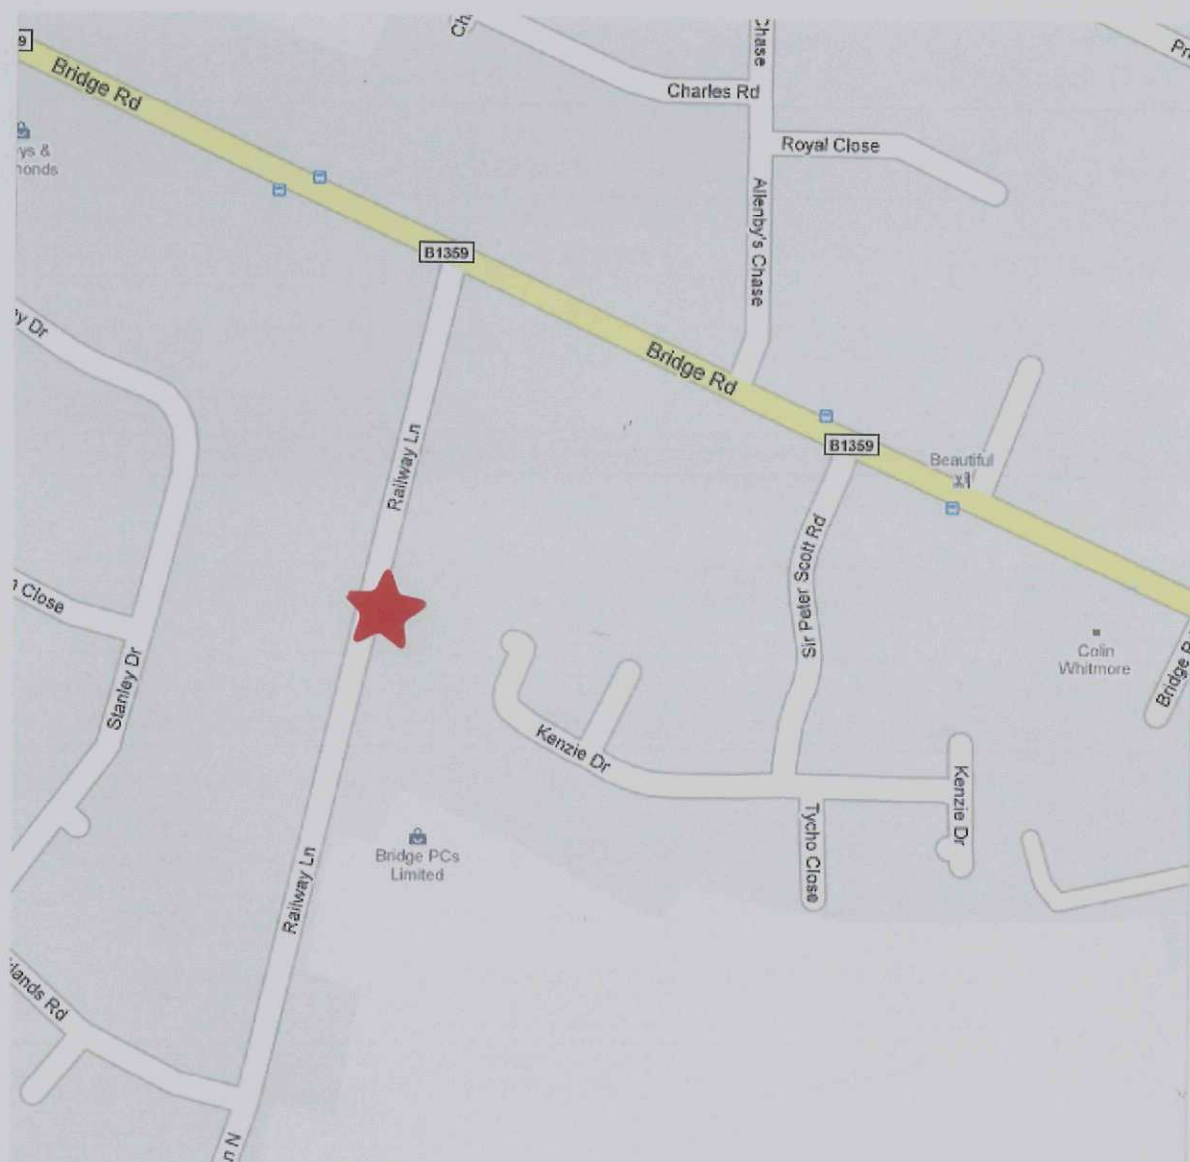


Planning
27 SEP 2010
Ref: 0796-10

RAILWAY LANE

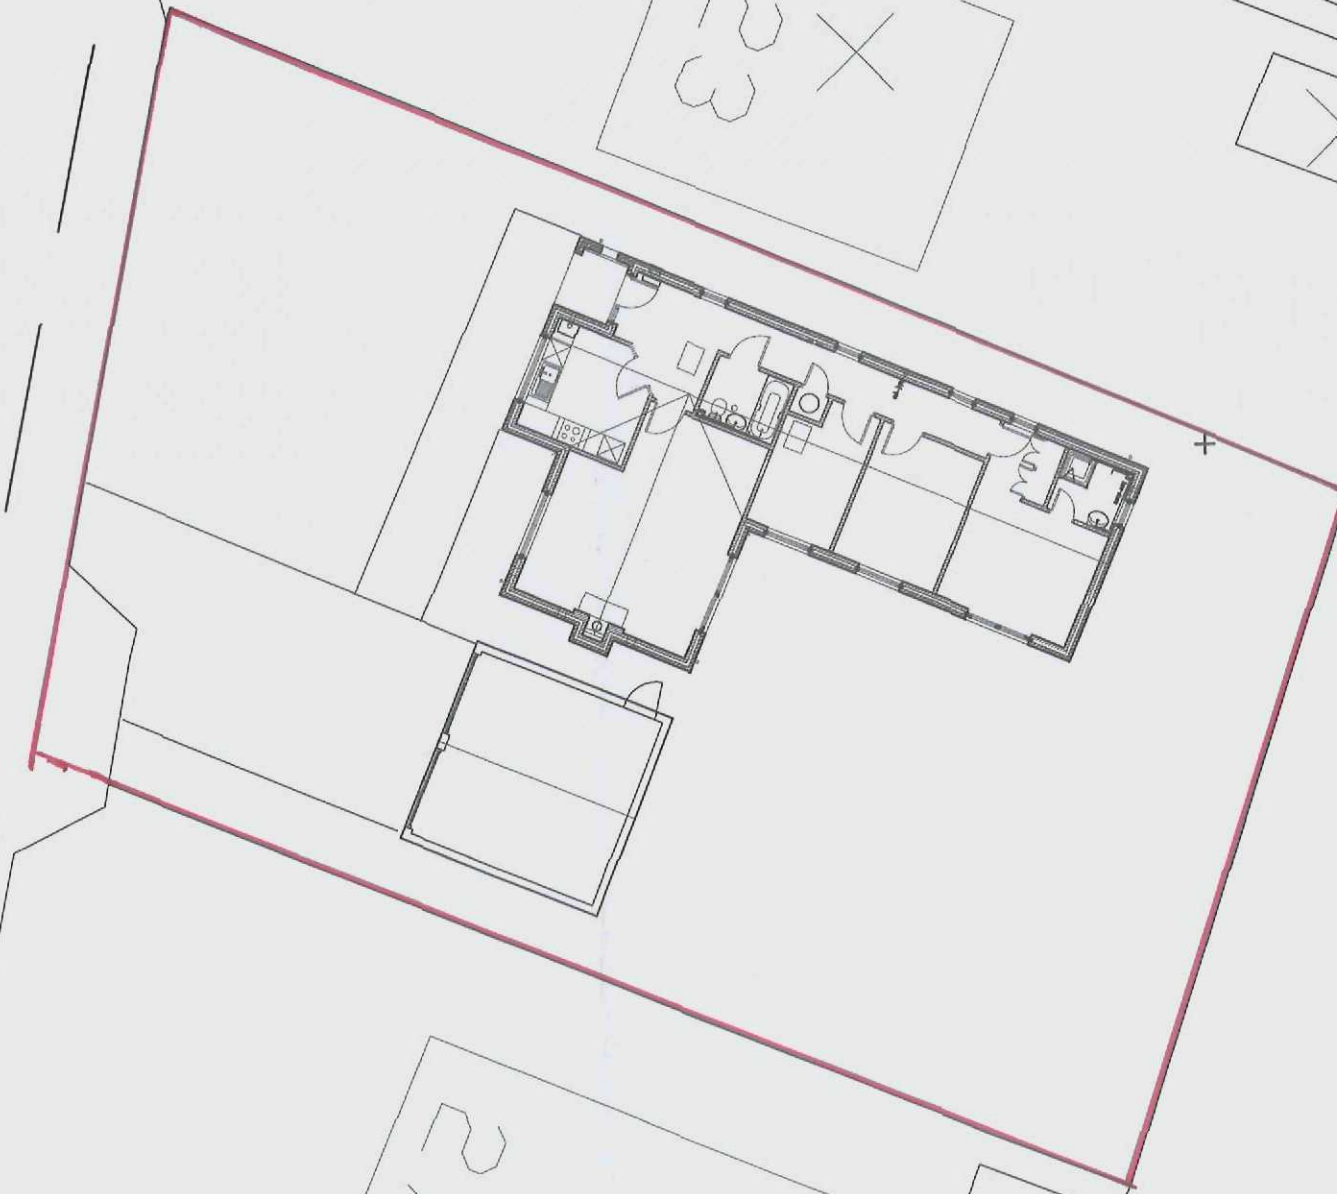



3455
Planning & Development
27 SEP 2010
Ref: 0796-10

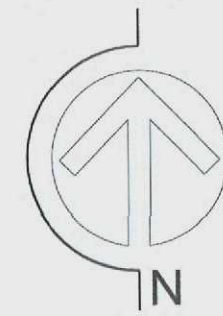

SITE LAYOUT

SCALE 1:200


RAILWAY LANE

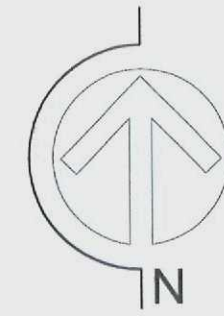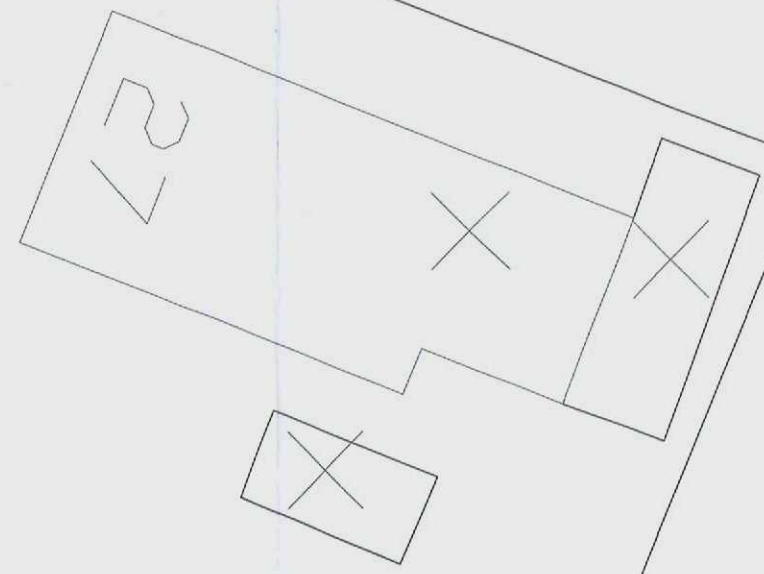


34DC
Planning Department
27 SEP 2010
Ref: 0796-10

SITE LAYOUT


SCALE 1:200

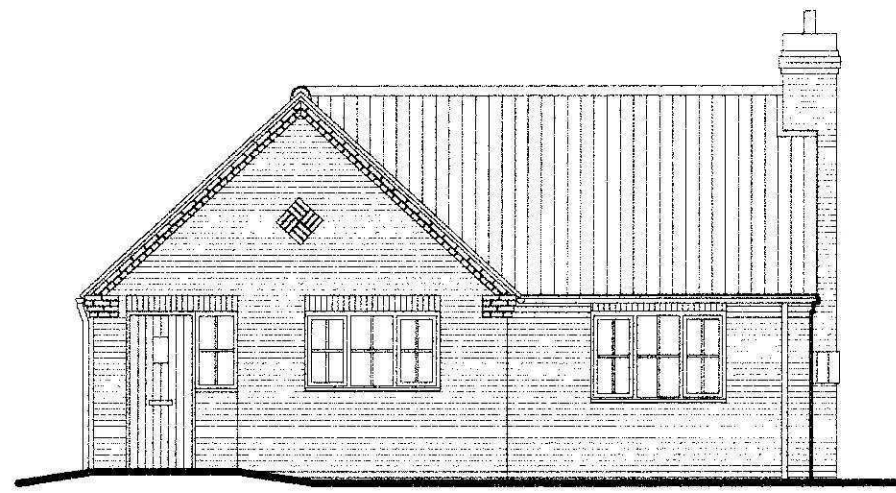

FRONT ELEVATION
1:100

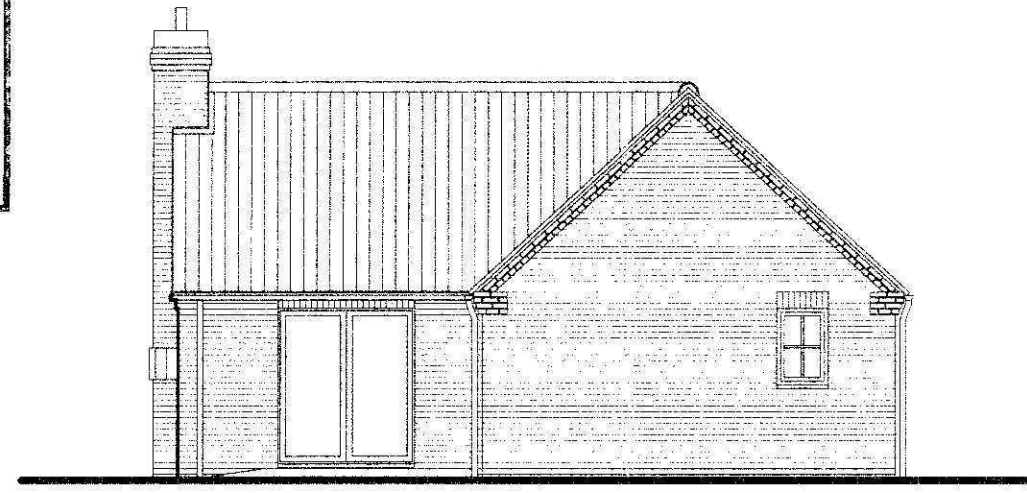


REAR ELEVATION
1:100

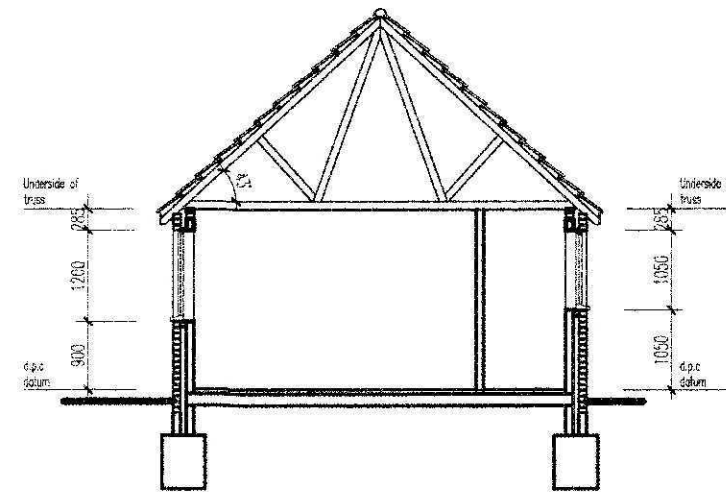

SECTION
1:100

Notes


For garage details Refer to Drwg 00402/15.

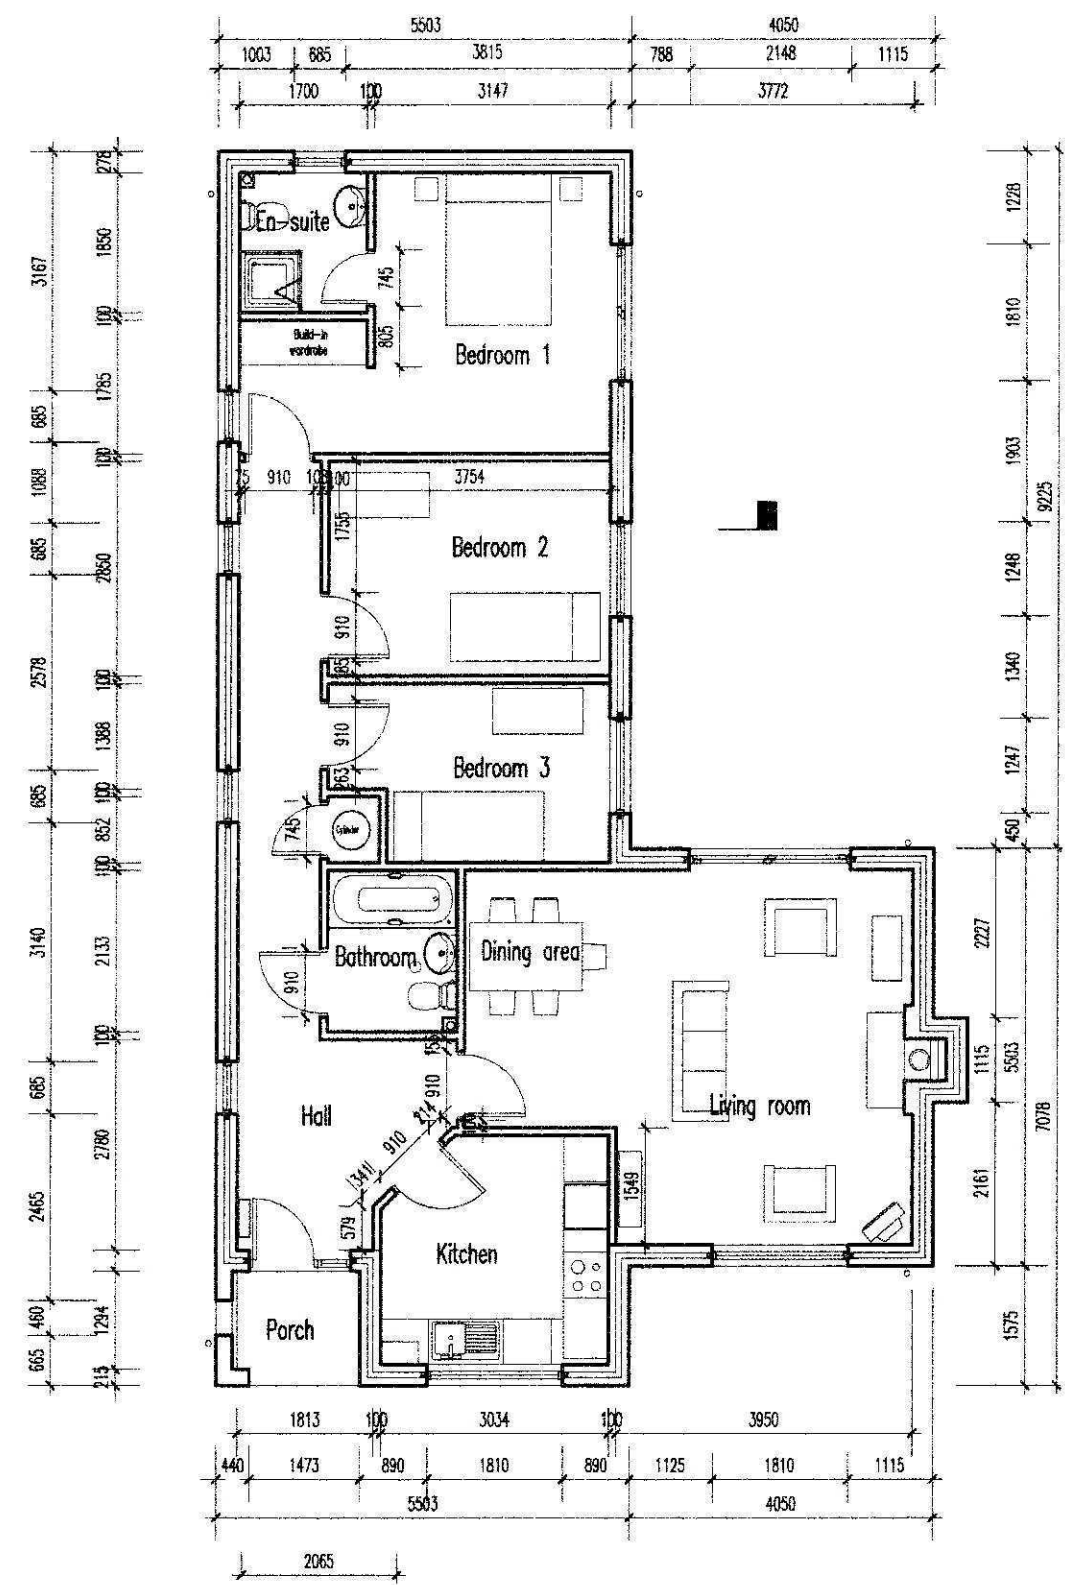

PLAN
1:100



SIDE ELEVATION
1:100

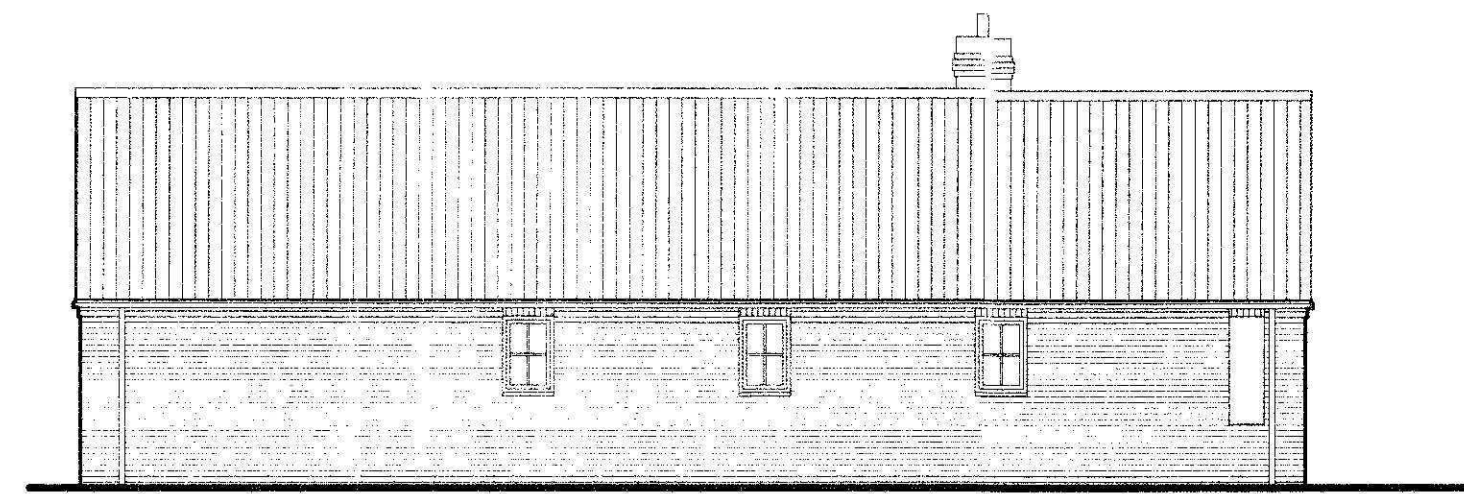


SIDE ELEVATION
1:100

3 BED-4 PERSON.
INTERNAL AREA: 95m2


HOUSE TYPE A1

2000	
Do not scale - All dimensions to be checked on site	
Revisions	
metz	
Client:	CANNON KIRK HOMES
Project:	
Drawn:	
Date:	
Checked:	
Scale:	
JOB No.	
Dwg No.	


Double Garage

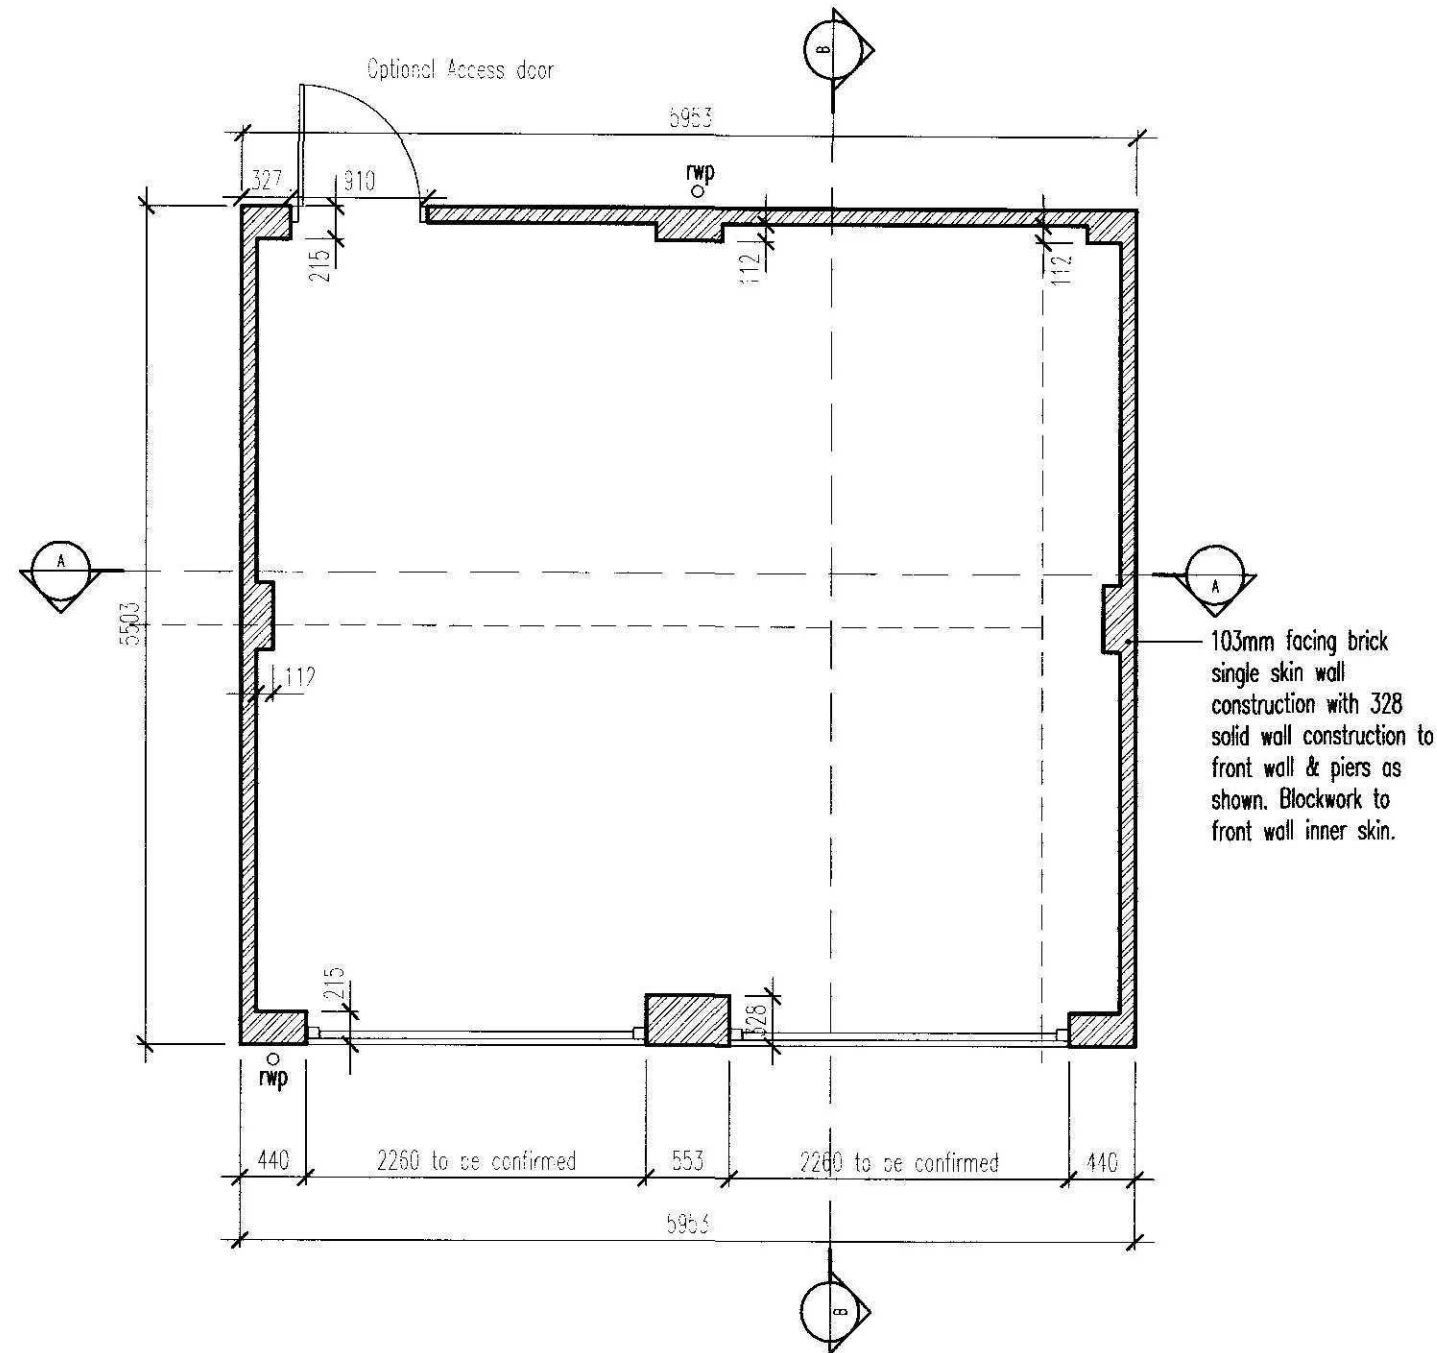


Plan

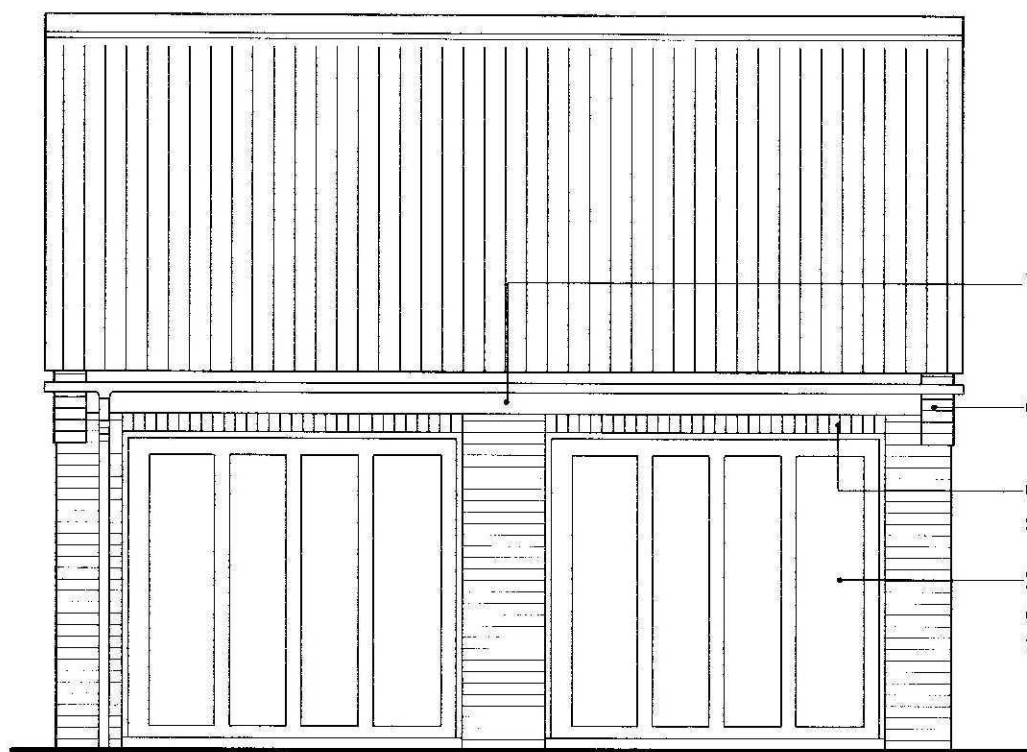


Front Elevation

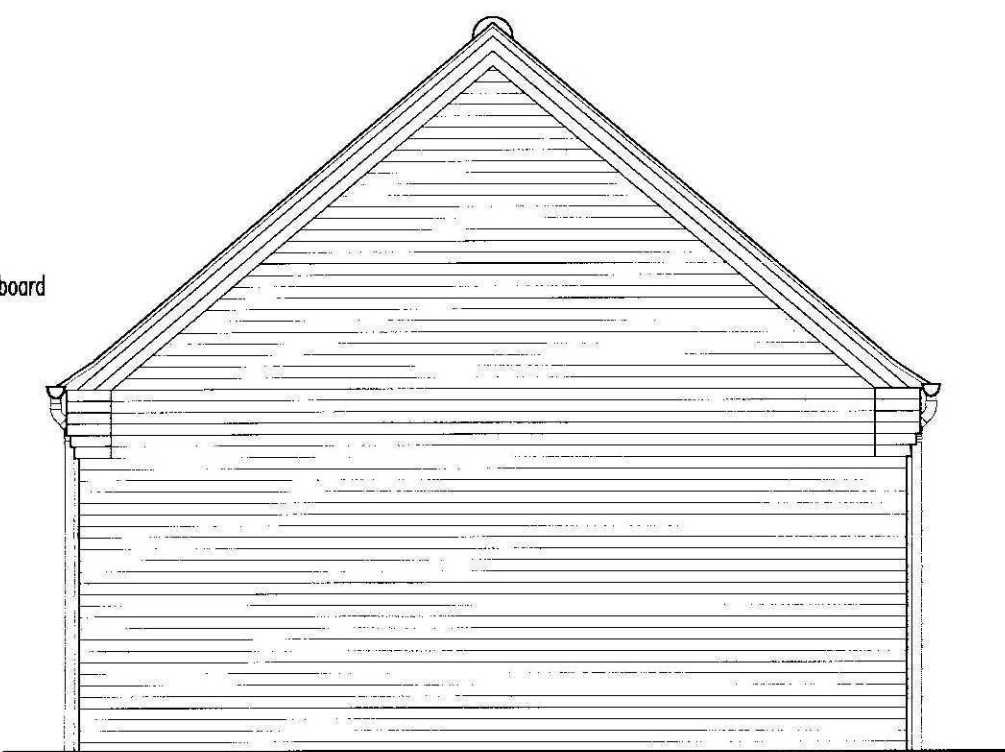


Side Elevation

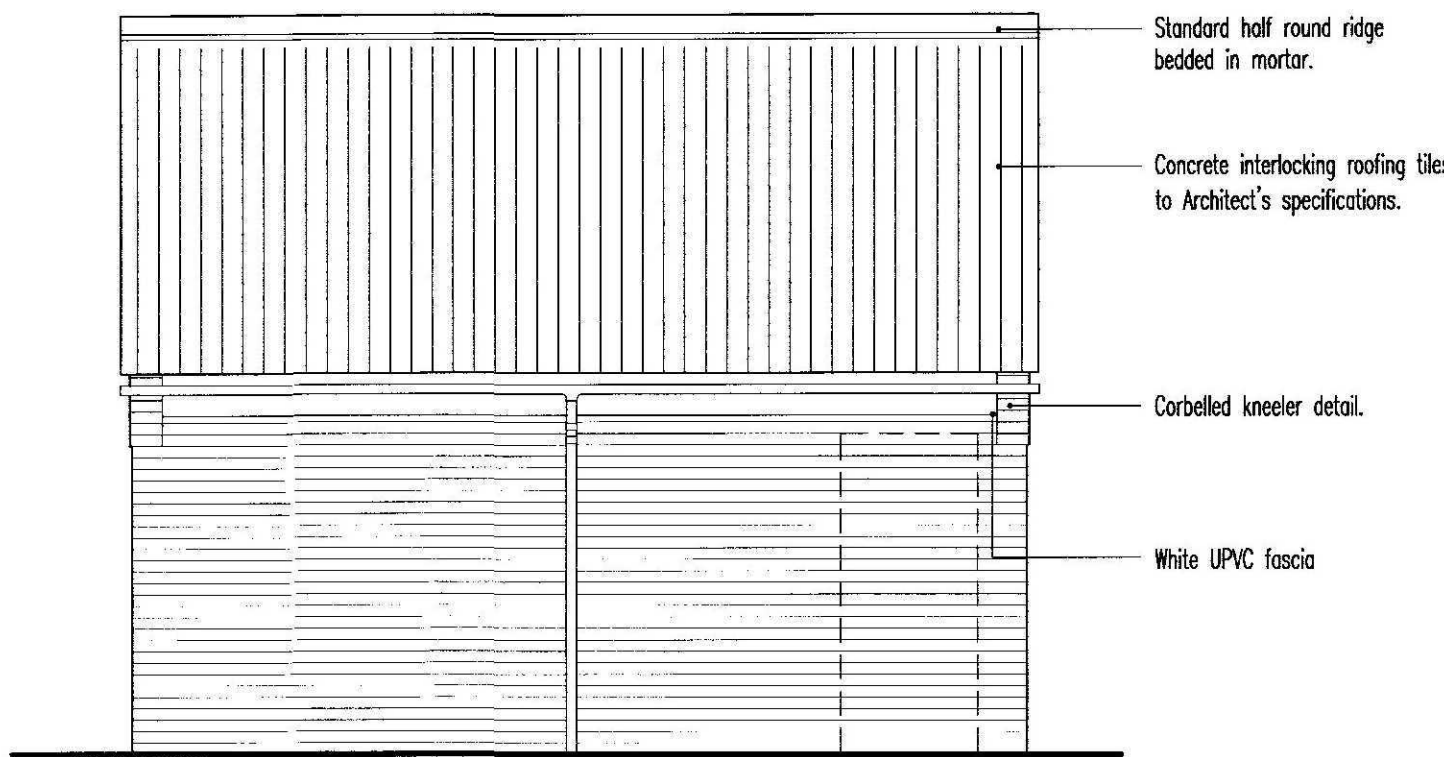

Rear Elevation

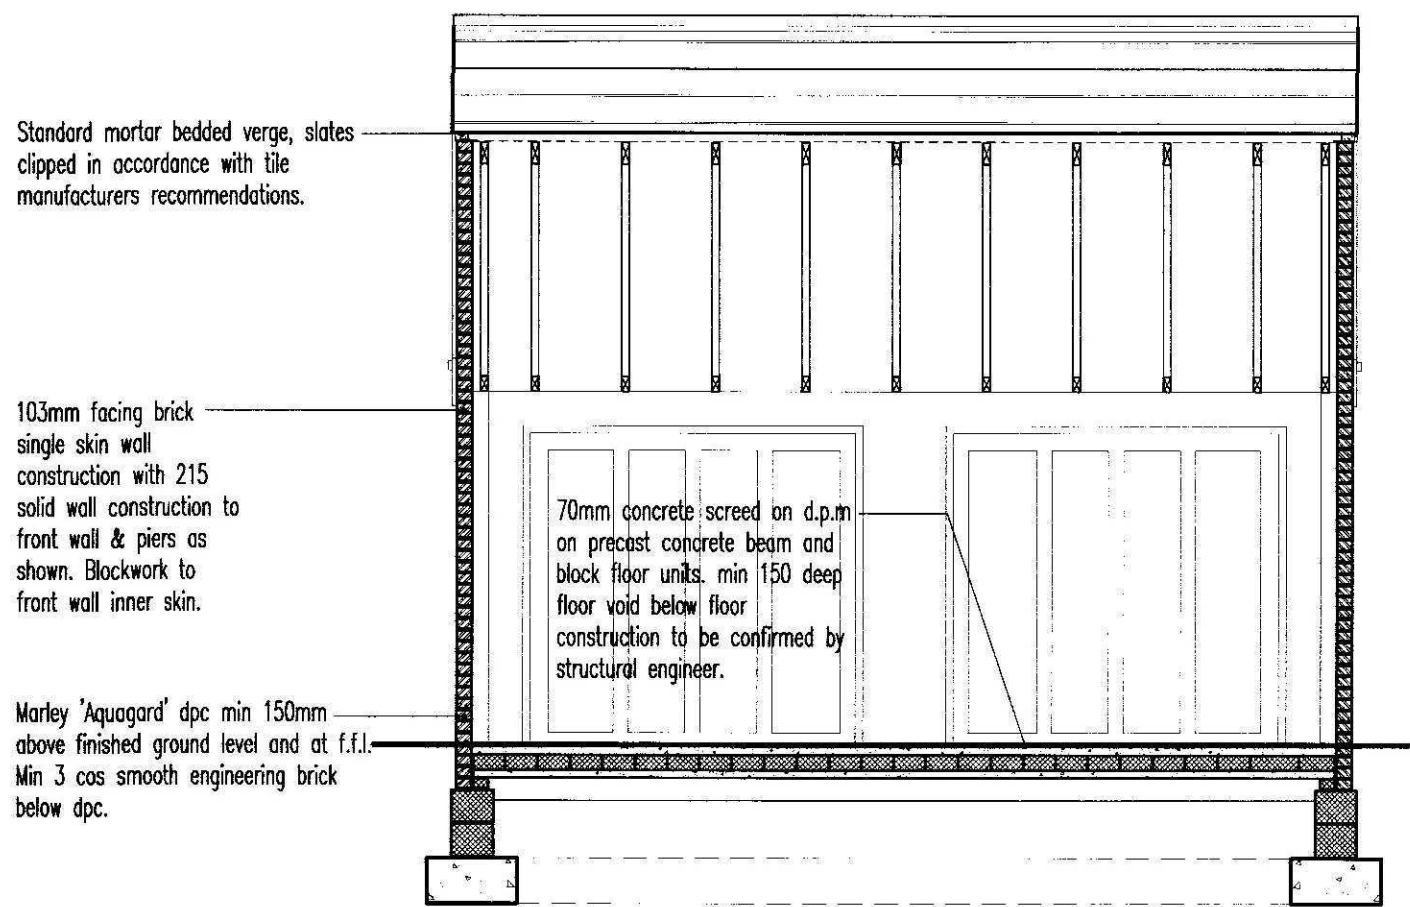


Section A-A

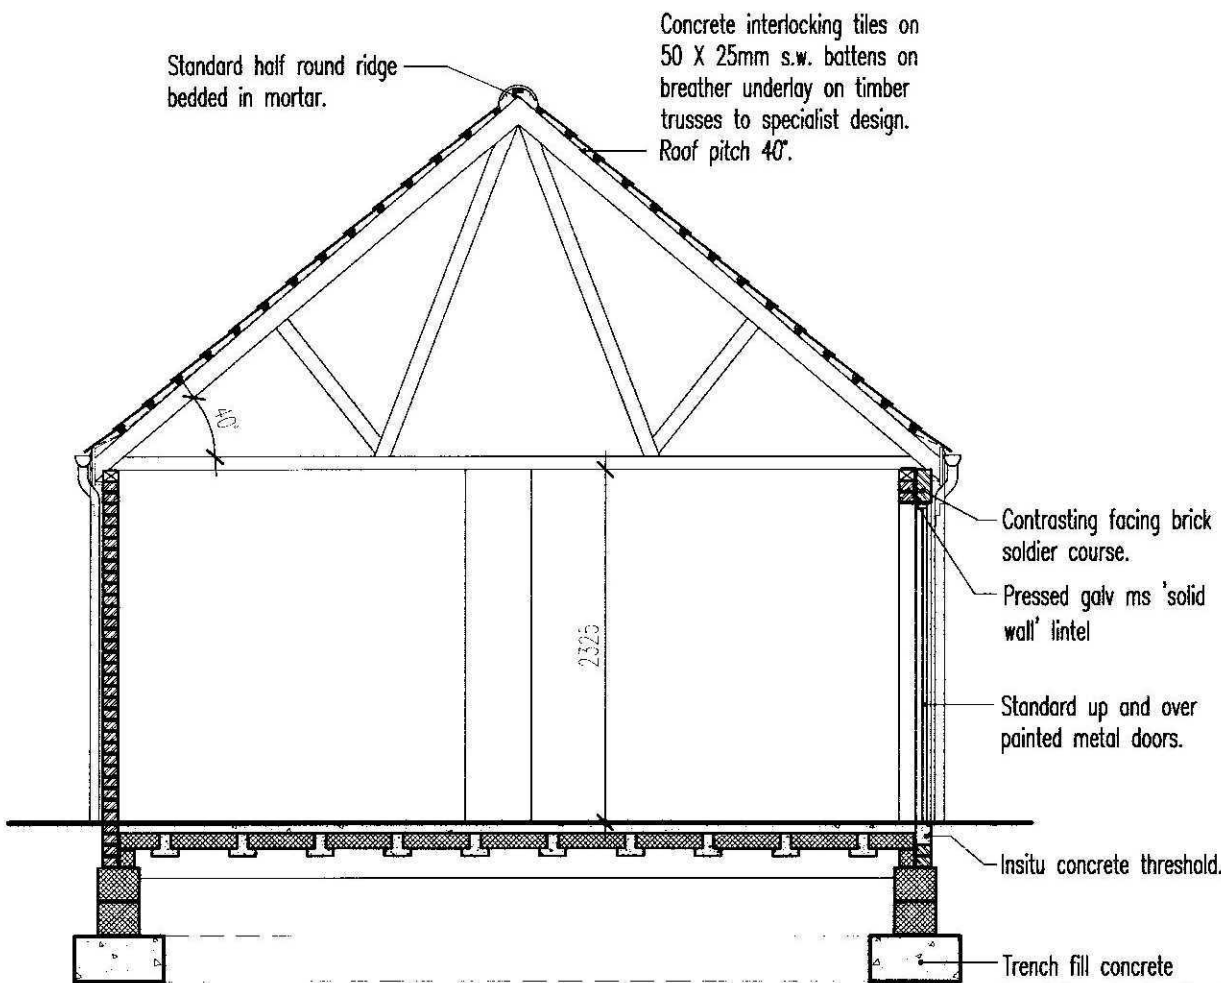

Section B-B

Notes

See Drawing No. 07911/01 for location of garages. See structural engineers drawings for structural details & below ground drainage.

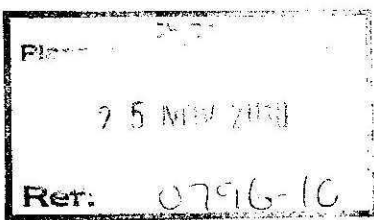

Revisions		© 2009 metz architects Ltd. Jubilee 2, Phoenix Yard, Upper Brown Street, Leicester, UK. LE1 5TE. Tel: +44 (0) 116 254 2899 Fax: +44 (0) 116 254 6899 e-mail: mail@metz.uk.com	
Drawing Status:		CANNON KIRK	
Client:		metz	
Project:		25 Railway Lane North Sutton Bridge	
Drawing Title:		Double Garage Plans, Sections & Elevations	
Drawn		DJS	
Date		22.11.10	
Checked		ABC	
Scale		1:50 @ A1	
JOB No.		05609	
Drg No.		PL03	