

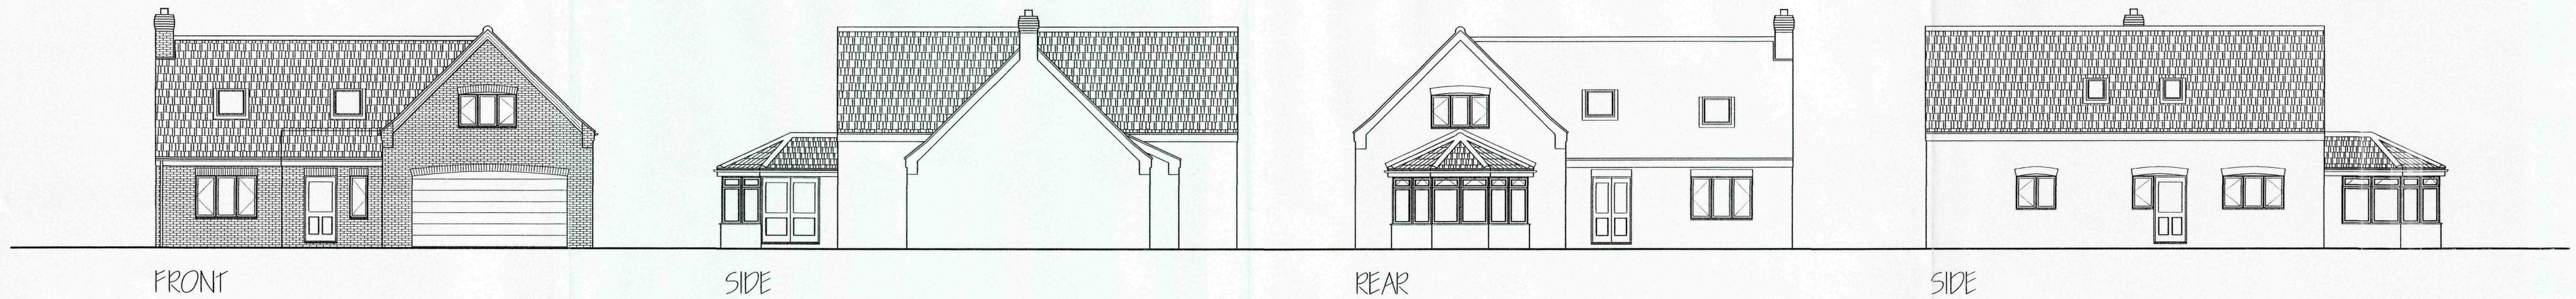
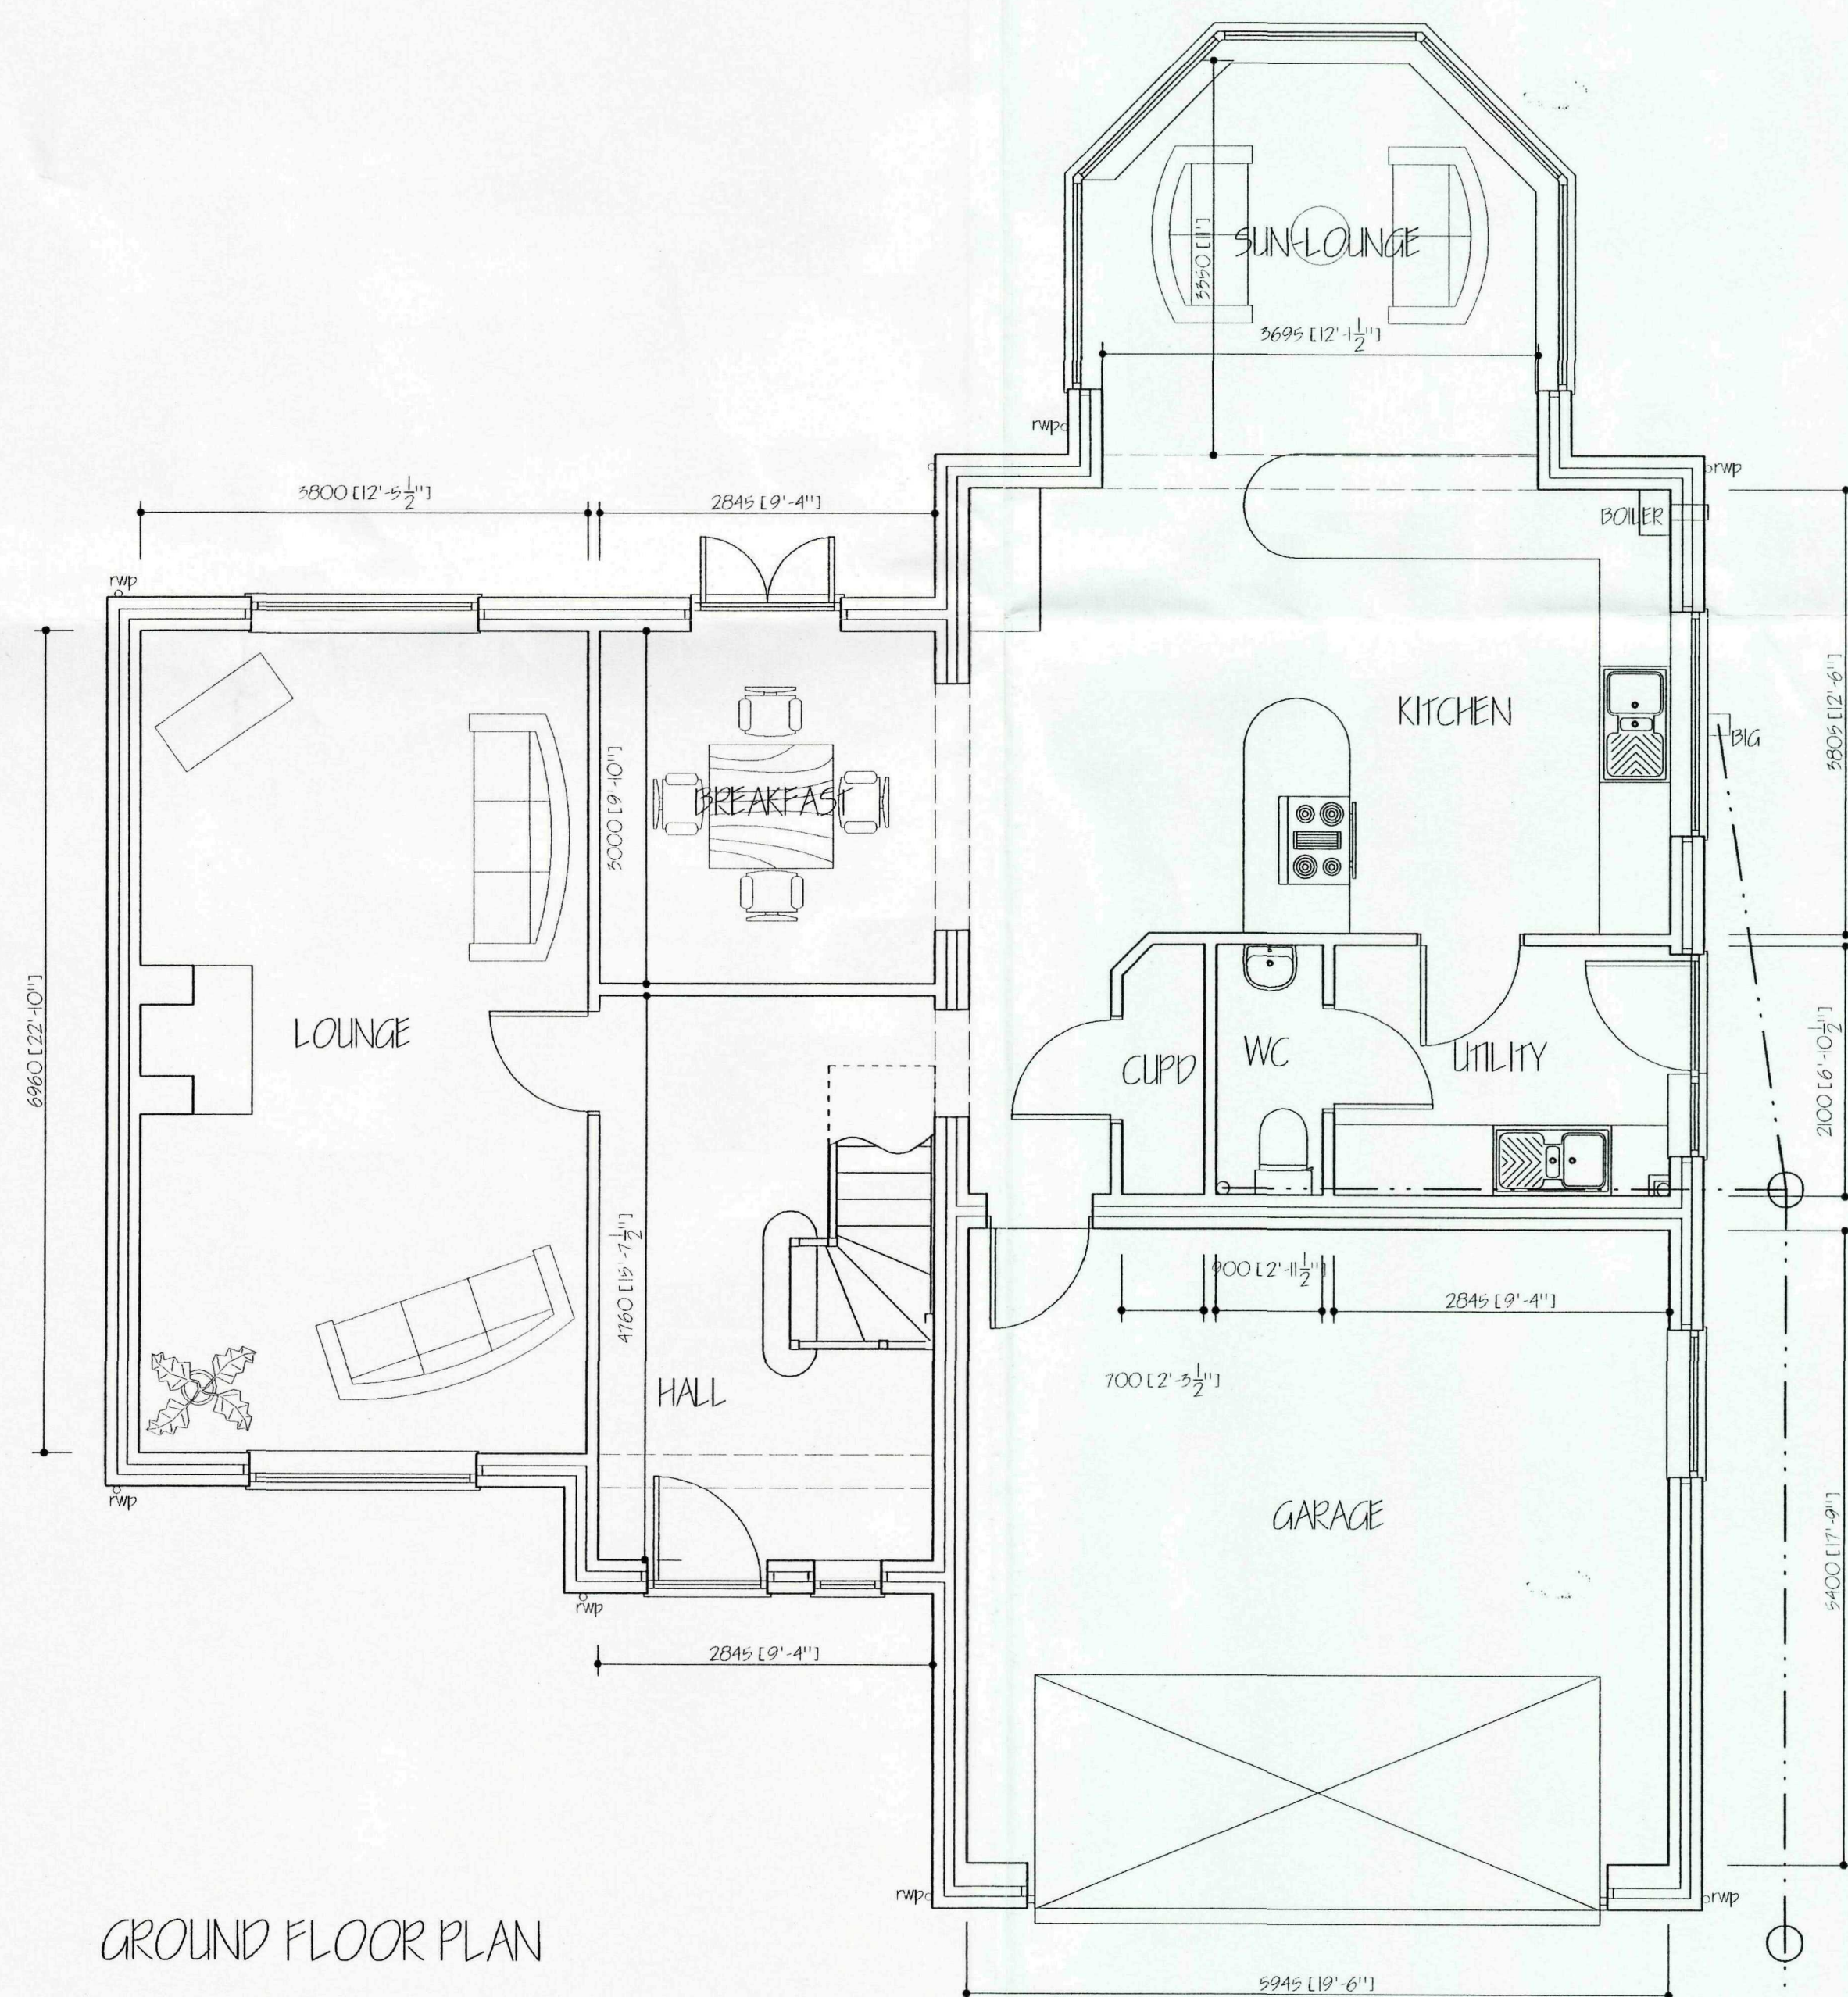
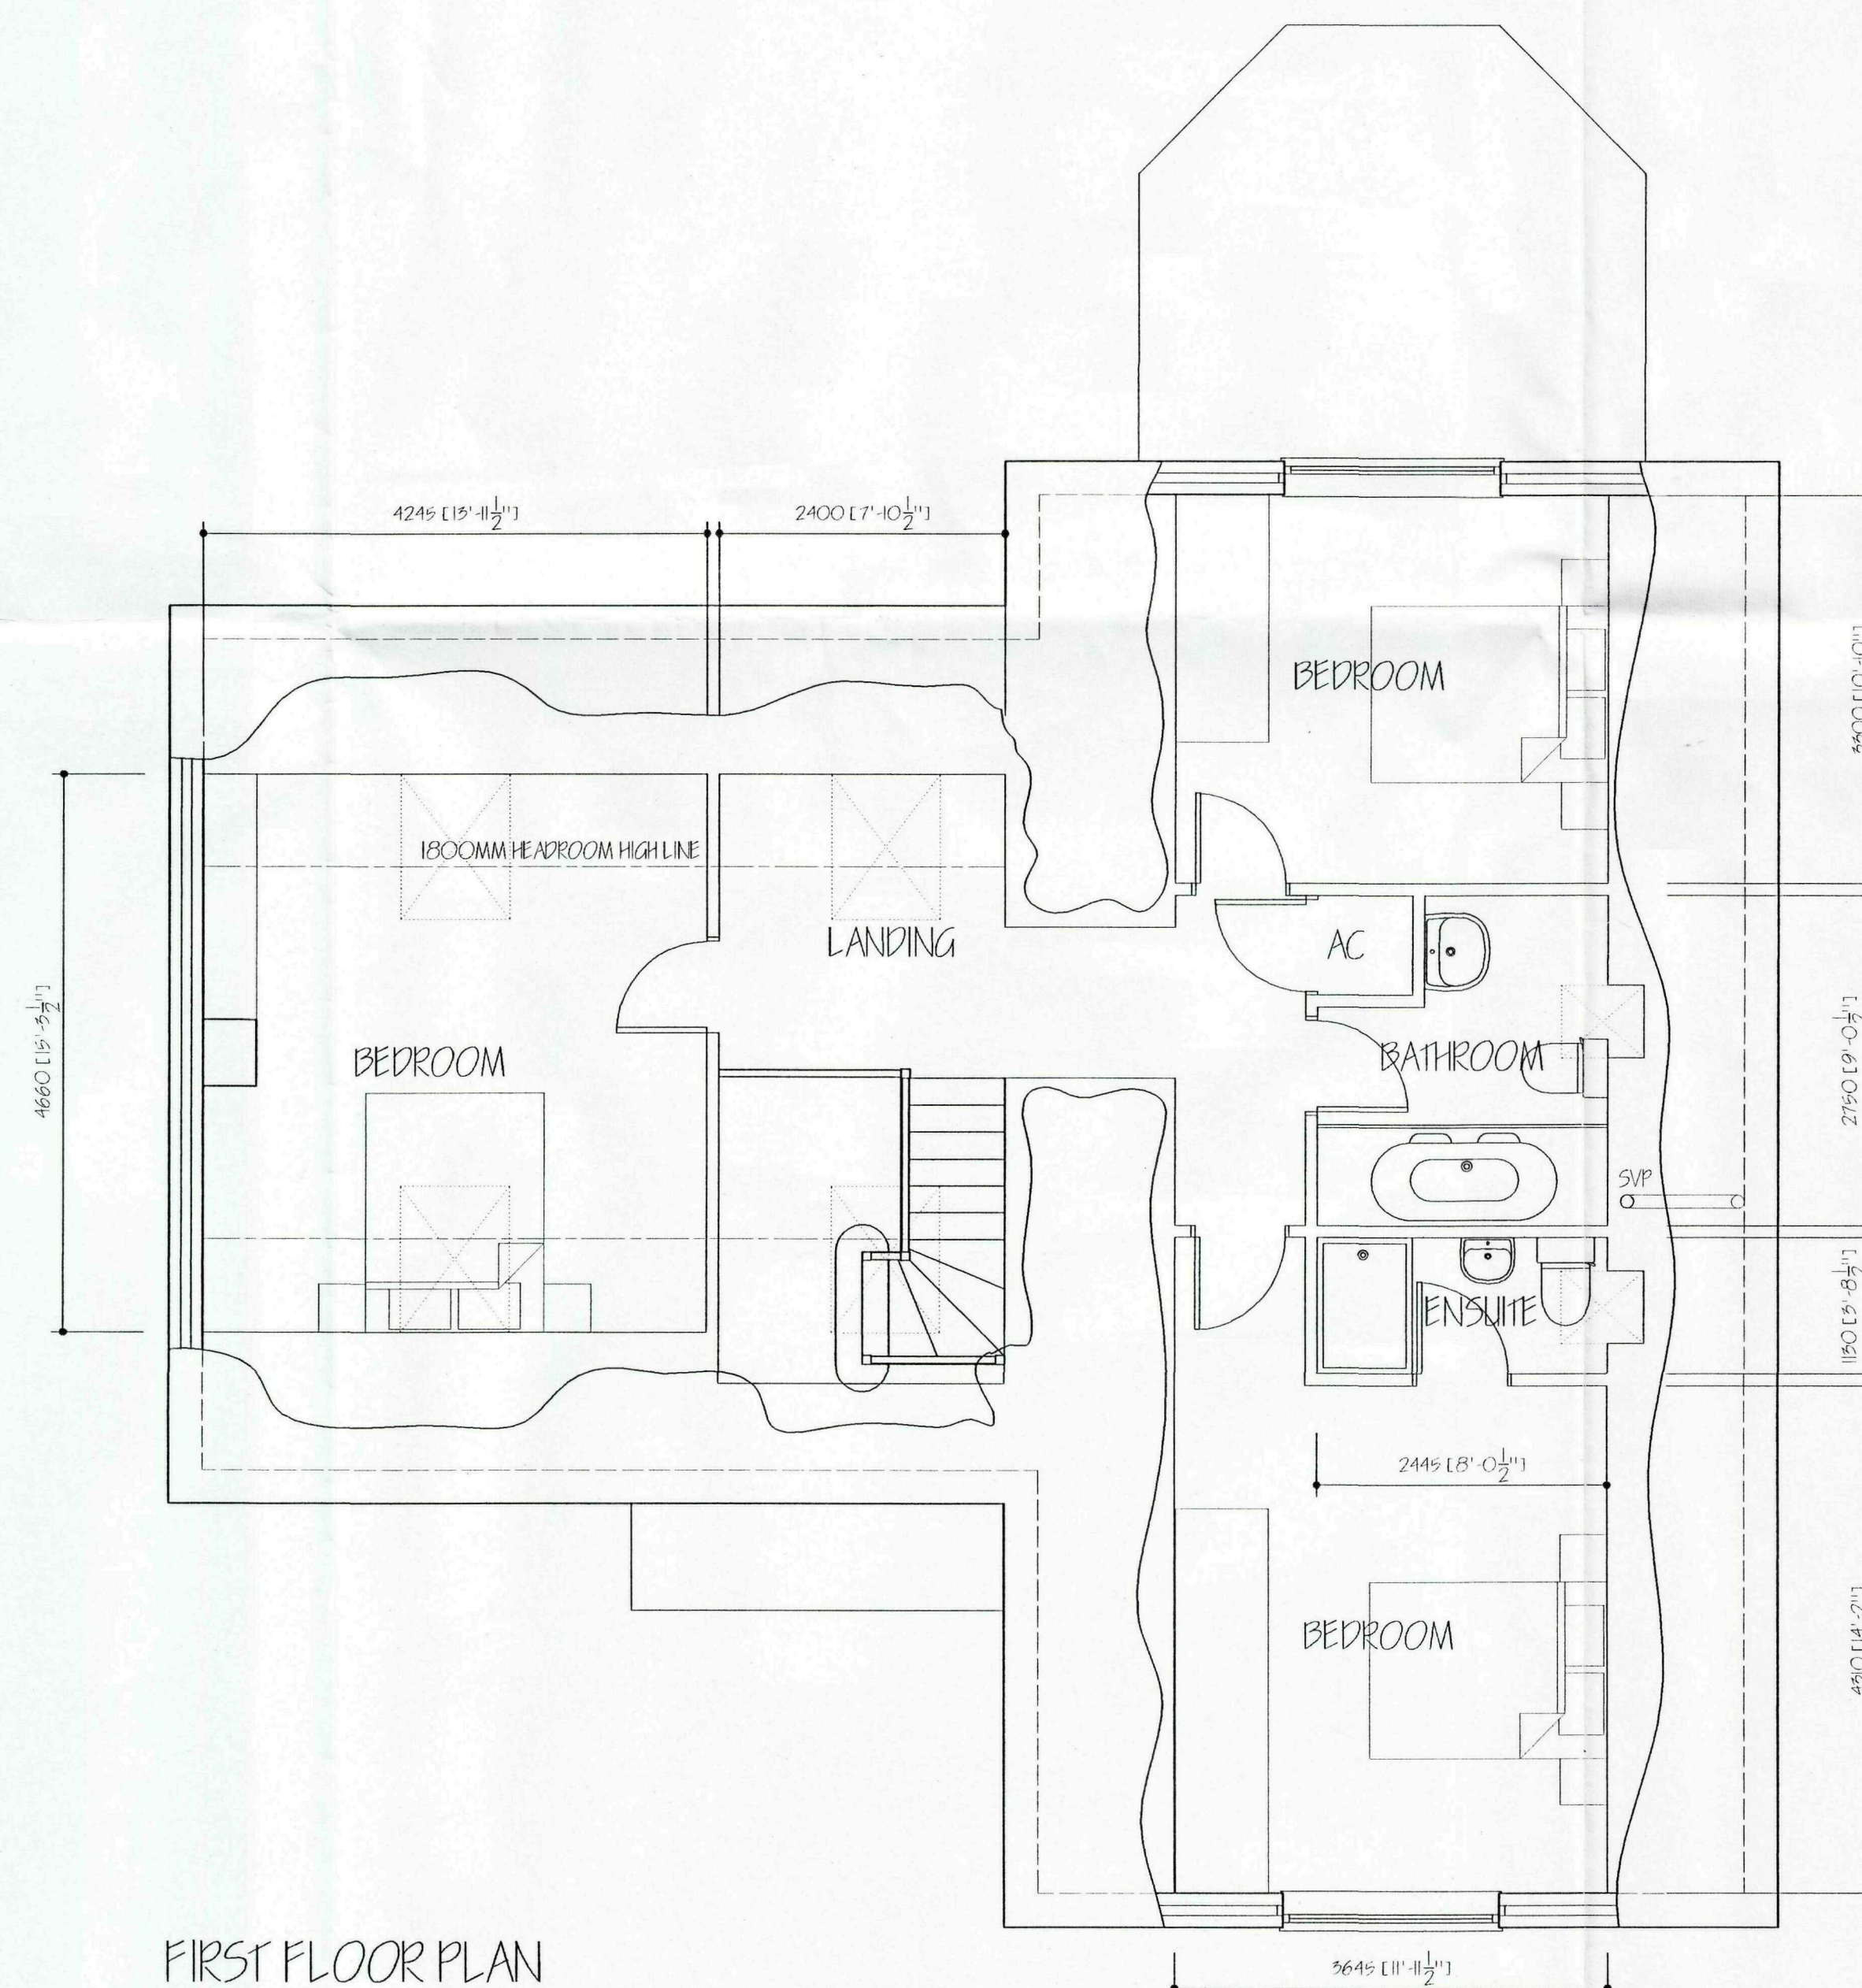


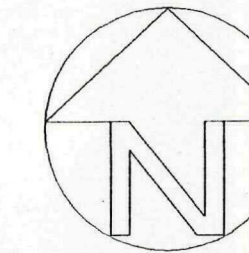

SHDC
Planning & Development
- 7 OCT 2009
Ref: 0801-09

G. R. MERCHANT I.ENG AMICE FIWO ARCHITECTURAL, STRUCTURAL AND LAND DRAINAGE CONSULTANTS Unit 4, Wrights Mews 12A Park Road, Holbeach, Spalding, Lincs. PE12 7EE Tel: 01406 450000 Fax: 01406 425744 E-Mail: G. R. Merchant @ Merchant. FR. Co. UK	
Project PROPOSED BUNGALOWS WITH GARAGE REAR OF 58 NEW ROAD SUTTON BRIDGE SPALDING Lincs	
Client MR R WARD	
Drawing FOR BOTH FLOORS GROUND & FIRST FLOOR PLANS AND ELEVATIONS	
Job Ref. 1789 / 08	Drawing No. 11A
Date SEPT '09	Drawn SLH
Scales 1/50 1/100	
DO NOT SCALE FROM THIS DRAWING This drawing is a copyright and may not be altered, copied, photographed or used for any other purpose other than that for which it is issued. The General Contractor is to check all dimensions on site and report any discrepancies to the Architect. It shall be shown on the drawing including handwritten notes based upon typical site conditions related to the area. No responsibility can be accepted for dimensions which may be discovered during construction work is undertaken. In respect of dimensions to be used in specific conditions before construction work is undertaken. This drawing is a part of the service of information contained and does not purport to contain a full specification of the work. It is only for the purpose of planning, building regulation approval. This drawing must not be used as a contract document. The work will not be approved or inspected or taken by G. R. Merchant or any representative thereof. It is the client or their appointed agent's responsibility to ensure that all dimensions, materials, etc. are in specification, variations to contract are. All materials to be used shall be in accordance with the relevant code of practice, standards, etc. in site: in accordance with manufacturers' instructions and relevant code of practice. Materials shall conform to appropriate British standard specifications or EN standards or European code equivalent. The Employer/Client shall ensure that the selected contractor has agreed with all relevant authorities necessary to achieve compliance with Health and Safety regulation for Building sites and Work places. The Employer/Client is advised that should the work not be in compliance with the Building Regulations and Management Regulations in independent Planning Supervisor will be required. The work shall comply with all that is shown on the drawing and details Work that may not be specifically shown but may be reasonably inferred as necessary to carry out the work shall be deemed to be included.	

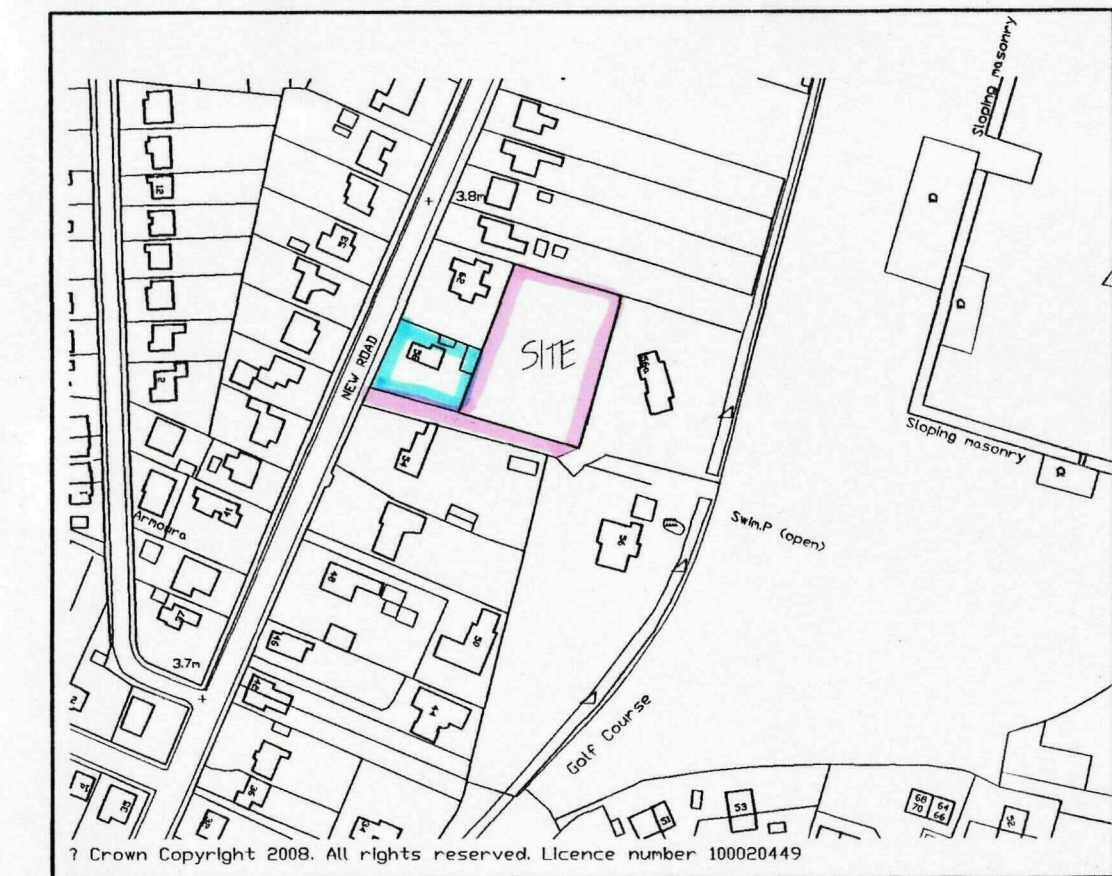

LOCATION PLAN

NOTE :-
ALL LEVELS RELATE TO METRES
ABOVE ORDINANCE DATUM NEWLYN.

LANDSCAPING, TREE AND SHRUB PLANTING
A - PROPOSED 2.0M HIGH CLOSE BOARDED FENCING
WITH 300MM HIGH COLLAPSABLE TRELLIS (SECURITY)
B - HAWTHORN
C - SILVER BIRCH
D - WHITEBIRCH
E - PROPOSED 1.8M HIGH CLOSE BOARDED FENCING
F - PROPOSED 1.0M HIGH CLOSE BOARDED FENCING

all planting to be in accordance with BS 4428:1989 and amendment no. 1 (1991)
all trees to be planted with minimum 600mm plastic mulch mat and to be staked, tied and tubed
1/3 to 1/2 bag of peat free and shrub planting compost to be incorporated into backfill for each tree hole

G - SOFT LANDSCAPING (SHRUBBERY) AREAS
PLANT NAME & SPECIFICATION (for planting season) Oct-Mar only
Berberis Thunbergii - Transplant 1 + 2 450-600mm high
Buxus sempervirens Franchetii - Transplant 1 + 1 450-600mm high
Hedera Helix 'Hibernica' - 300-450mm spread, 9cm pot, minimum of

Liqustrum Ovalifolium 'Aureum' - 300-450mm high 3L pot
Lonicera Plicata - 300-450mm spread, 3L pot
Prunus Lusitanica - 450-600mm high 3L pot
Prunus 'Otto Laufen' - 300-450mm spread, 3L pot
Pyracantha 'Red Robin' - 450-600mm high 3L pot
Rosa Rugosa 'Frau Dagmar Hartrup' - 300-450mm high, Bare root
Rubus Coddianus - 600-900mm high 3L pot
Rubus Fidei Benenden - 450-600mm high 3L pot

N.B. - AFTER PLANTING 65MM DEEP LAYER OF MEDIUM GRADE
BARK MULCH TO BE APPLIED.

SHDC
Planning & Development
- 7 OCT 2009
Ref: 0801-09

ref.	revision	date
A	LANDSCAPING/AT	OCT 2009

G. R. MERCHANT LTD.
I.ENG AMICE FWO
**ARCHITECTURAL, STRUCTURAL
AND LAND DRAINAGE
CONSULTANTS**
4 Wrights Mews
12A Park Road, Holbeach,
Spalding, Lincs. PE12 7EE
Tel: 01406 490800
Fax: 01406 425744
E-Mail: gr.merchant@btconnect.com

Project
PROPOSED BUNGALOWS WITH GARAGES
REAR OF 58 NEW ROAD
SUTTON BRIDGE
SPALDING Lincs

Client
MR R WARD

Drawing
BLOCK AND LOCATION PLANS

Job Ref.
1789/08


Drawing No.
12A


Date
SEP 2009

Drawn
GRM

Scales
1/2500 & 1/200

DO NOT SCALE FROM THIS DRAWING
This drawing is copyright and may not be copied, stored, photographed or used in any other manner
other than that for which it is issued. The Client/Contractor is to check all dimensions on site and
report any discrepancies to the Architect. All details shown on this drawing including boundaries are
based upon typical site conditions related to the area. No responsibility can be accepted for abnormal
conditions which may be discovered during construction unless reported to the Architect. On final
design instructions must be considered. Site soil surveys are recommended in respect of foundation
in relation to specific site conditions before foundation work is undertaken. This drawing is limited to the
amount of information contained and does not purport to contain a full specification of the works. It is
intended for the purpose of obtaining planning approval. The drawing must not be
used as a contract document. The works will not be supervised or inspected on site by G.R.
Merchant or any representative thereof. It is the client's responsibility to ensure that the works are
controlled, supervised, and maintained in accordance with the specification, variations to contract and all
materials shall conform to appropriate British standard specifications or BS standards or European
code equivalent. The Employer/Client shall ensure that the selected contractor is competent with
building rules and work practices. The Employer/Client is advised that should the works need to
comply with the Construction Design and Management Regulations an independent Planning
Supervisor will be required. The works shall comprise of all that is shown on the drawing and details.
Works that may not specifically be shown but may be reasonably inferred as necessary to carry out the
works shall be deemed to be included. It is the client's responsibility to be aware of the
Party Wall Act, Act 1996 when building in close proximity to adjoining neighbour's boundaries.

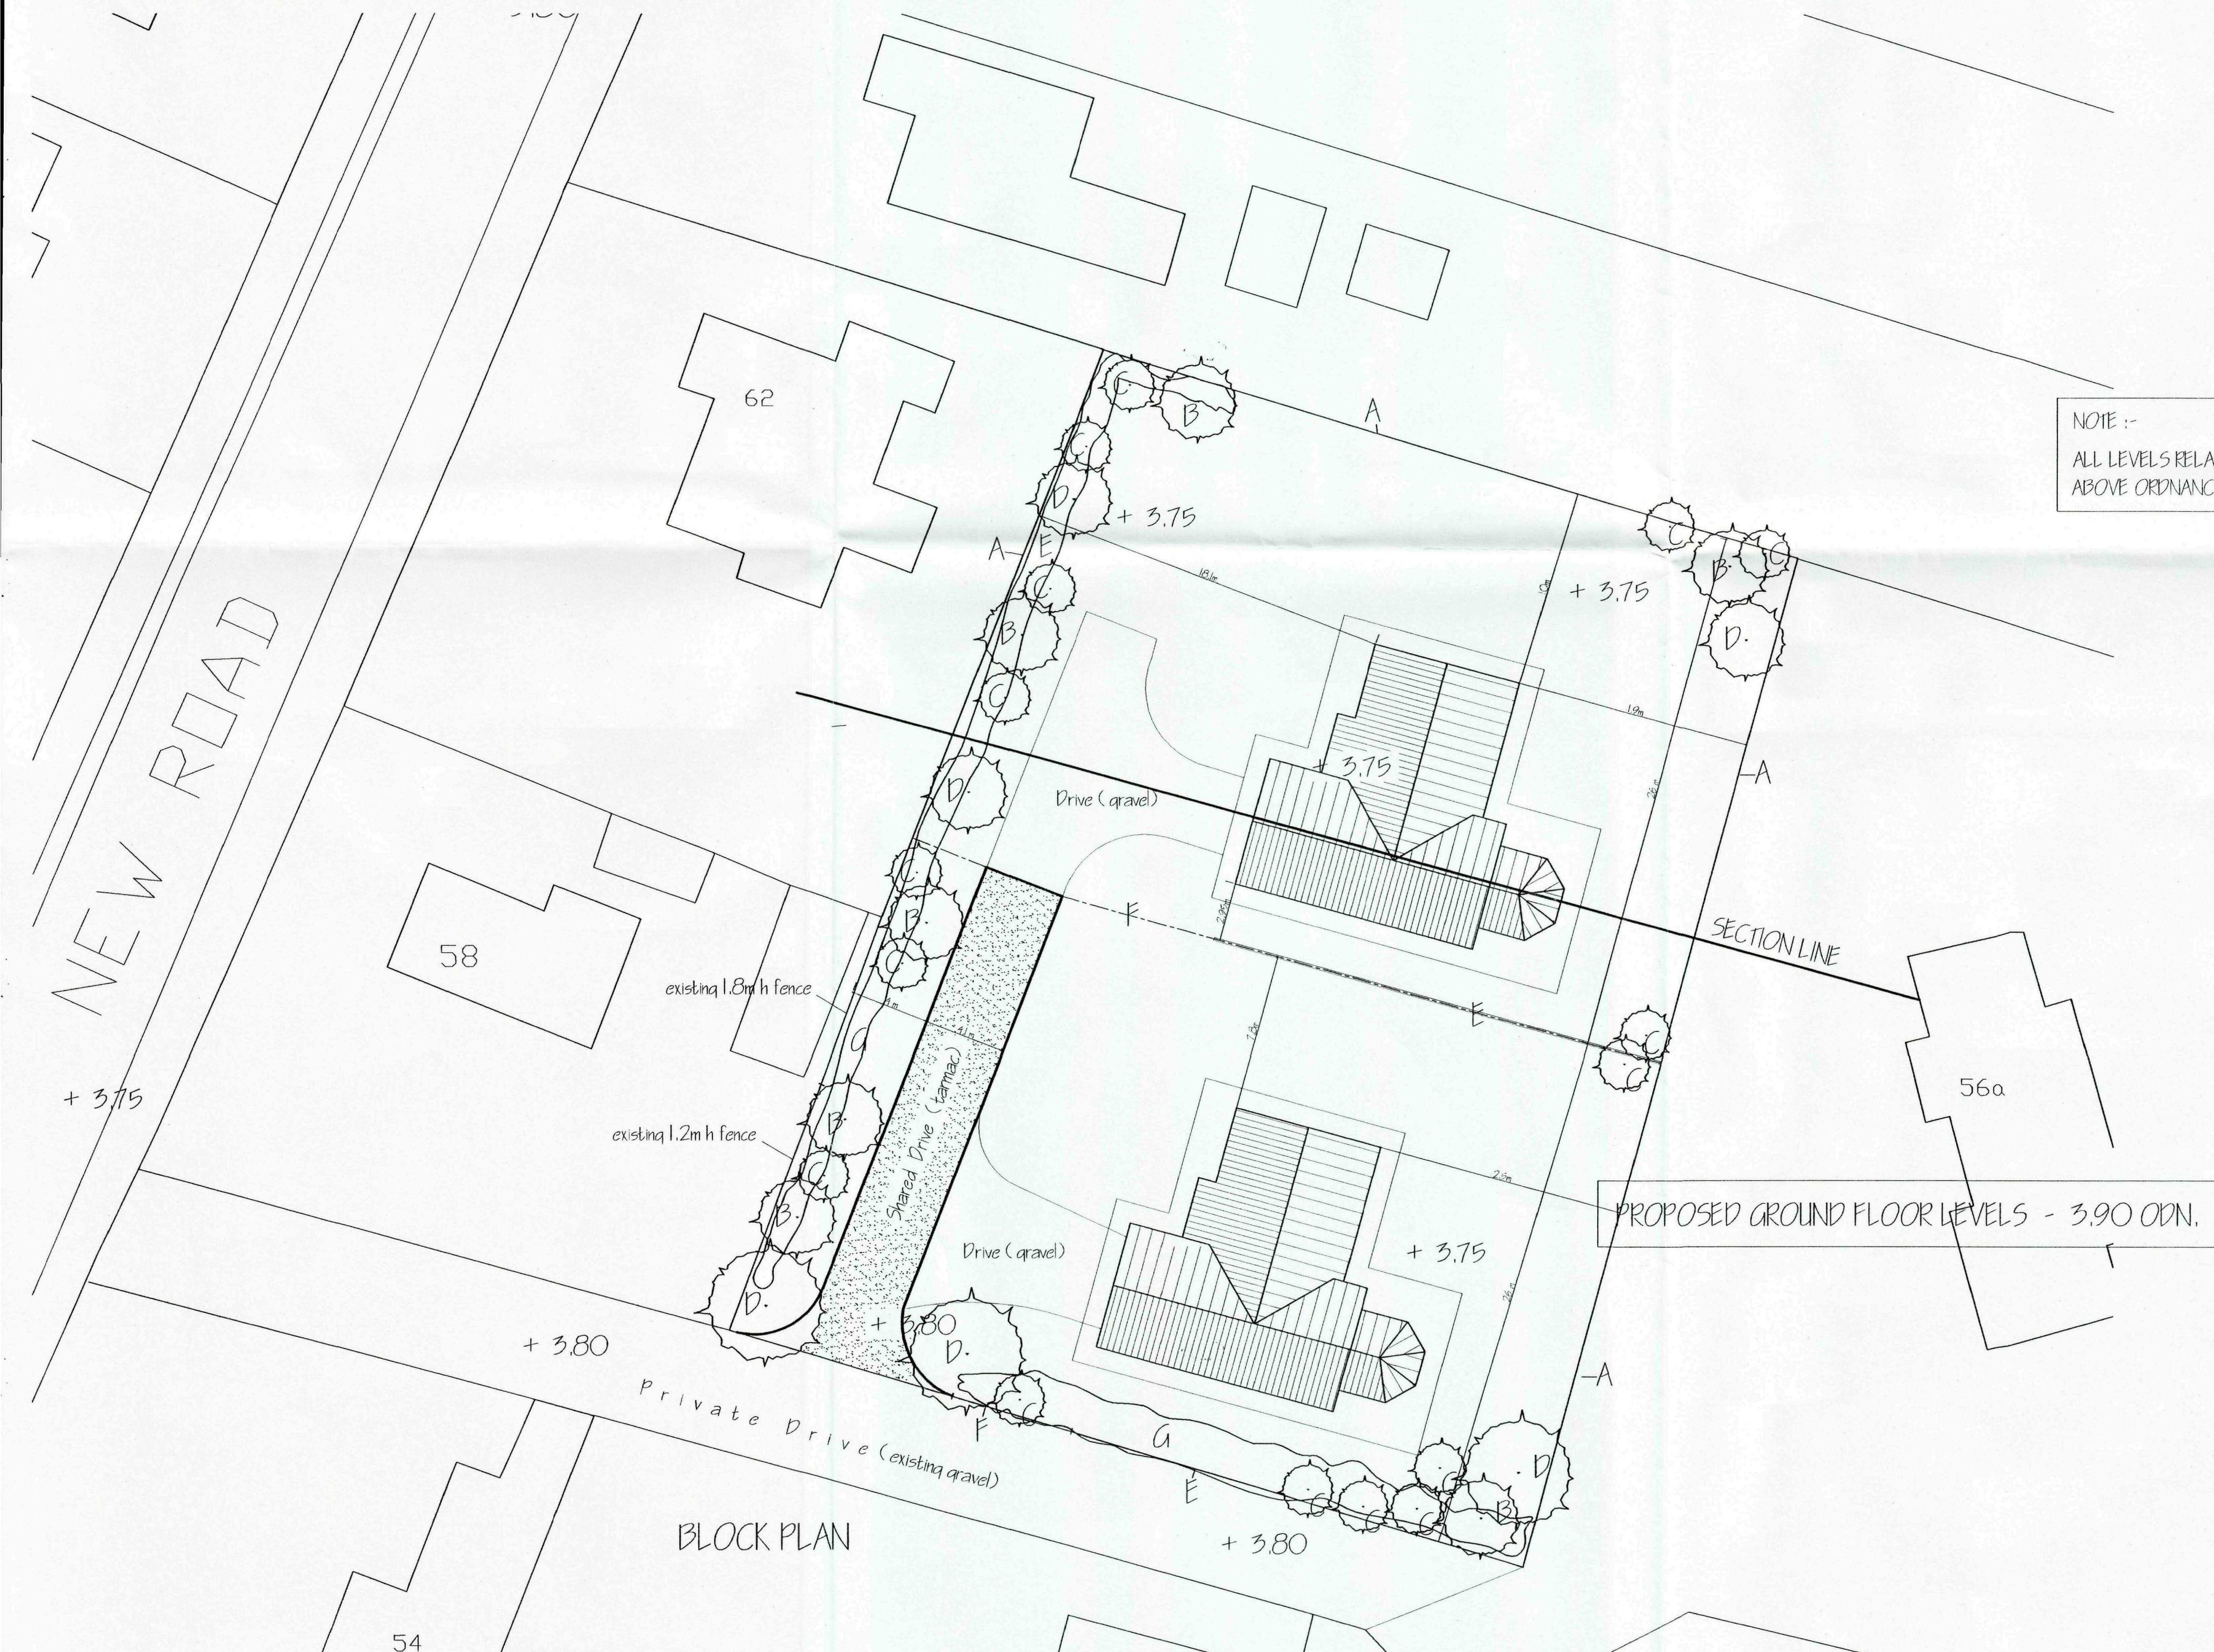

 

P	田山由美子	GCMR 2007
A	DEPLEYER	SEP 2009
ref:	revision	date

Project
PROPOSED BUNGALOWS WITH GARAGES.
REAR OF 58 NEW ROAD.
SUTTON BRIDGE.
SPALDING, LINC'S.

Drawing

CROSS SECTION OF SITE.

Date	Drawn
AUGUST '09.	GRM.

[illegible]

SHDC
Planning & Development
- 7 OCT 2009
Ref: 0801-09