



Planning Department
27 SEP 2010
Ref: 0802-10

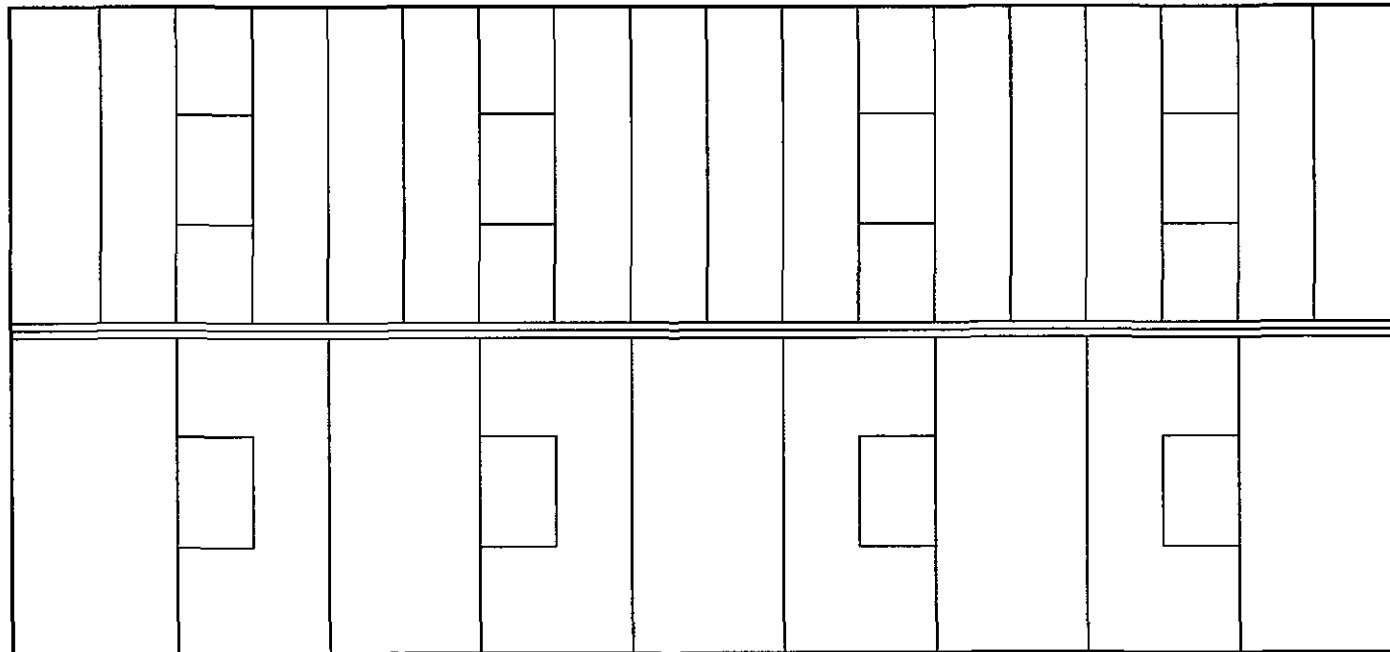

ROOF PLAN

SCALE 1:100


PROPOSED GARDEN BUILDING, FOR MR.C. DADE AT 'CLEAR VIEW'
KING JOHN BANK, WALPOLE ST. ANDREW, WISBECH CAMBS. PE14 7JT

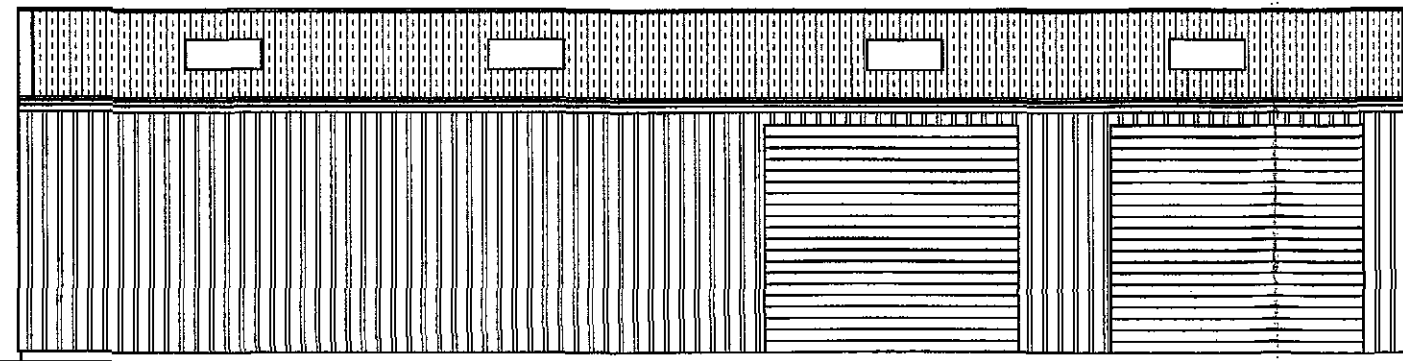


SOUTH WEST ELEVATION

TERRACOTTA COLOUR 'PLASTISOL'
COATED PROFILED STEEL SHEETS


HIT & MISS CEDAR BOARDING

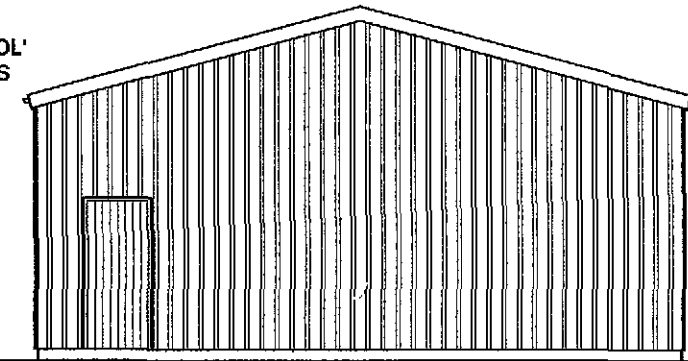


SOUTH EAST ELEVATION

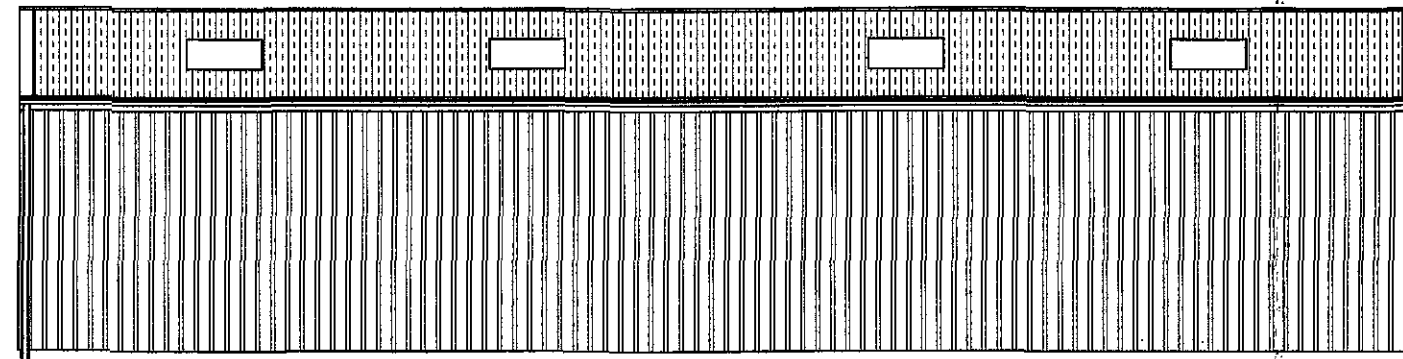


NORTH EAST ELEVATION

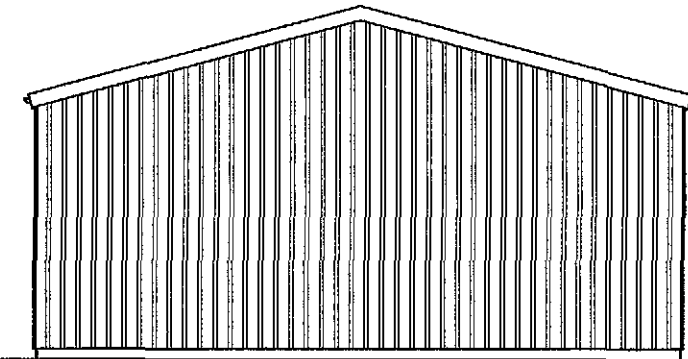

NORTH WEST ELEVATION

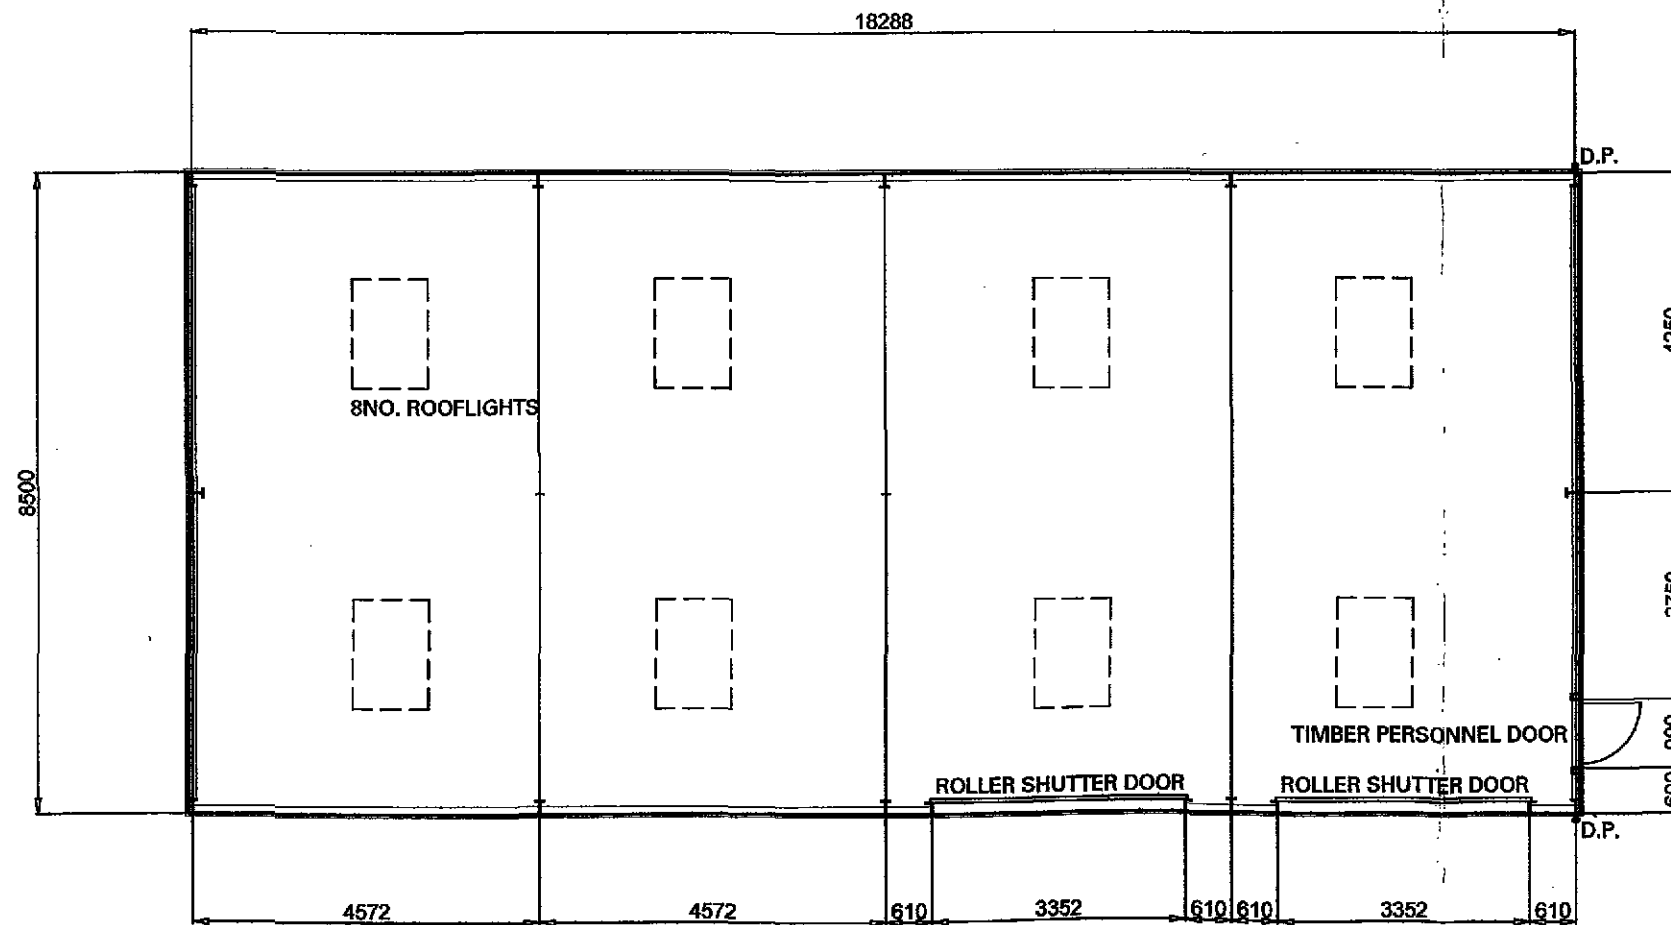


PLAN

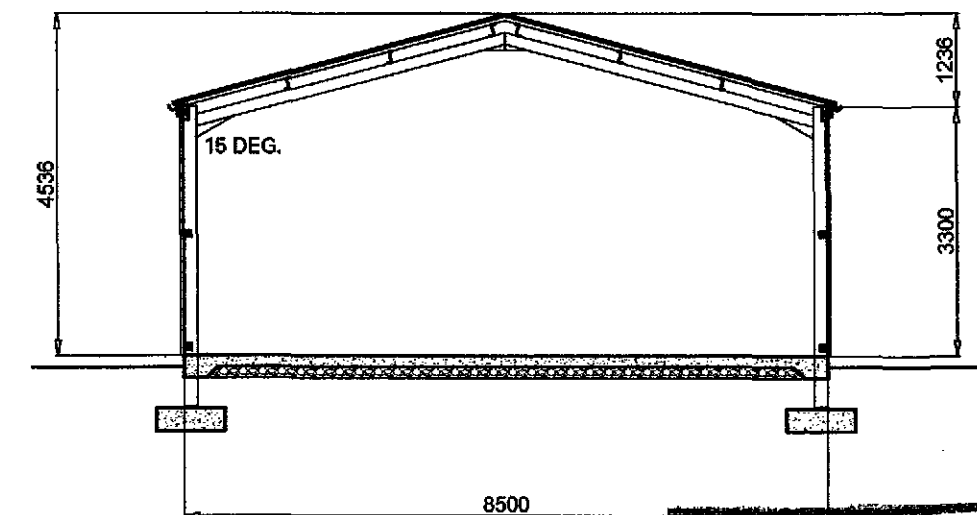

SECTION

SHDC
Planning & Development
27 SEP 2010
Ref: 0802-10

PROPOSED GARDEN BUILDING, FOR MR.C. DADE AT 'CLEAR VIEW'
KING JOHN BANK, WALPOLE ST. ANDREW, WISBECH CAMBS. PE14 7JT

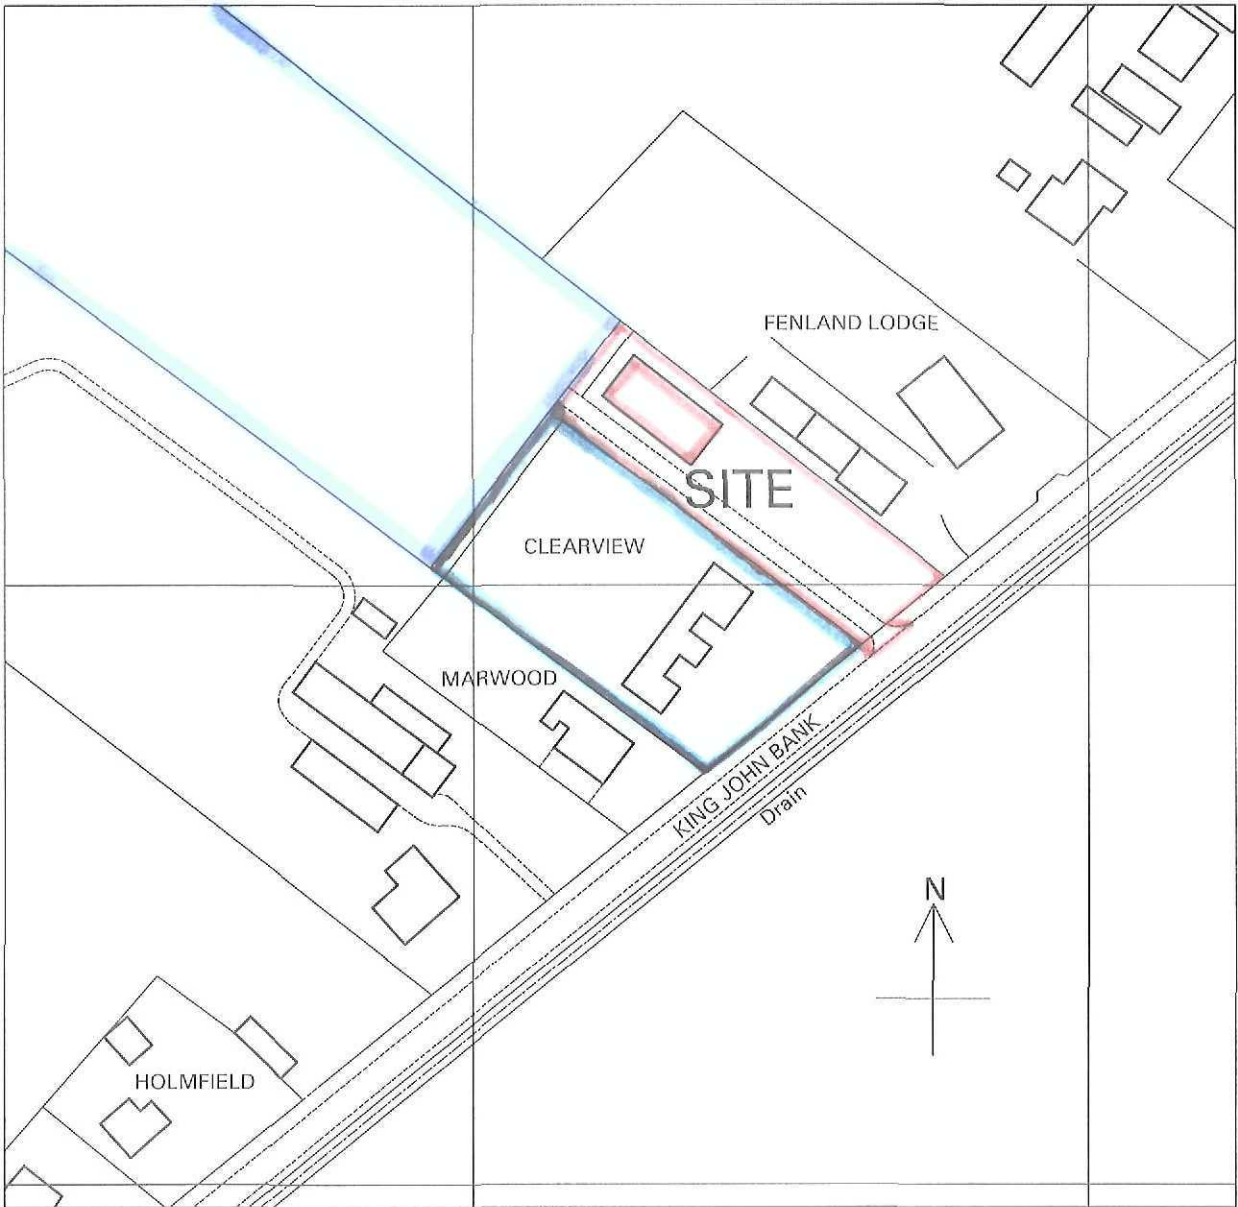

LOCATION PLAN



SCALE 1:1250

PROPOSED GARDEN BUILDING, FOR MR.C. DADE AT 'CLEAR VIEW'
KING JOHN BANK, WALPOLE ST. ANDREW, WISBECH CAMBS. PE14 7JT