
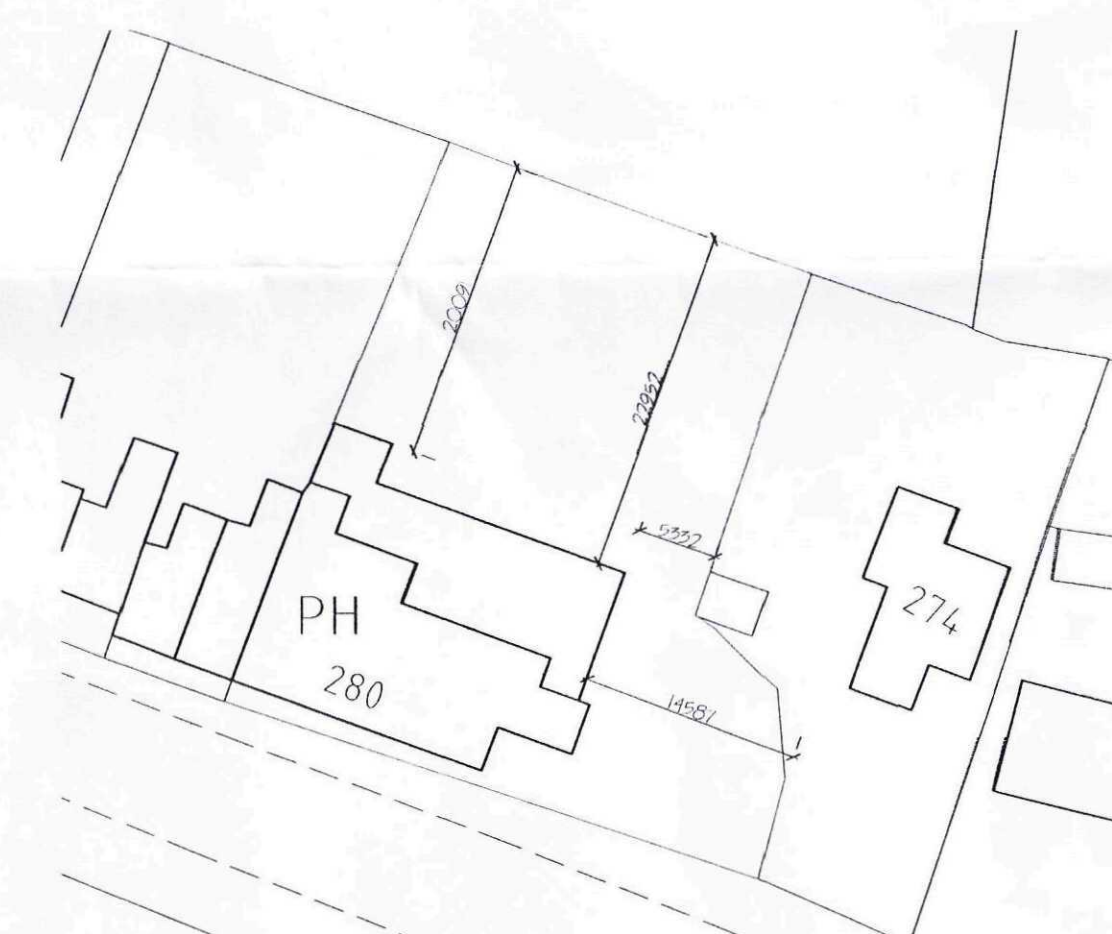
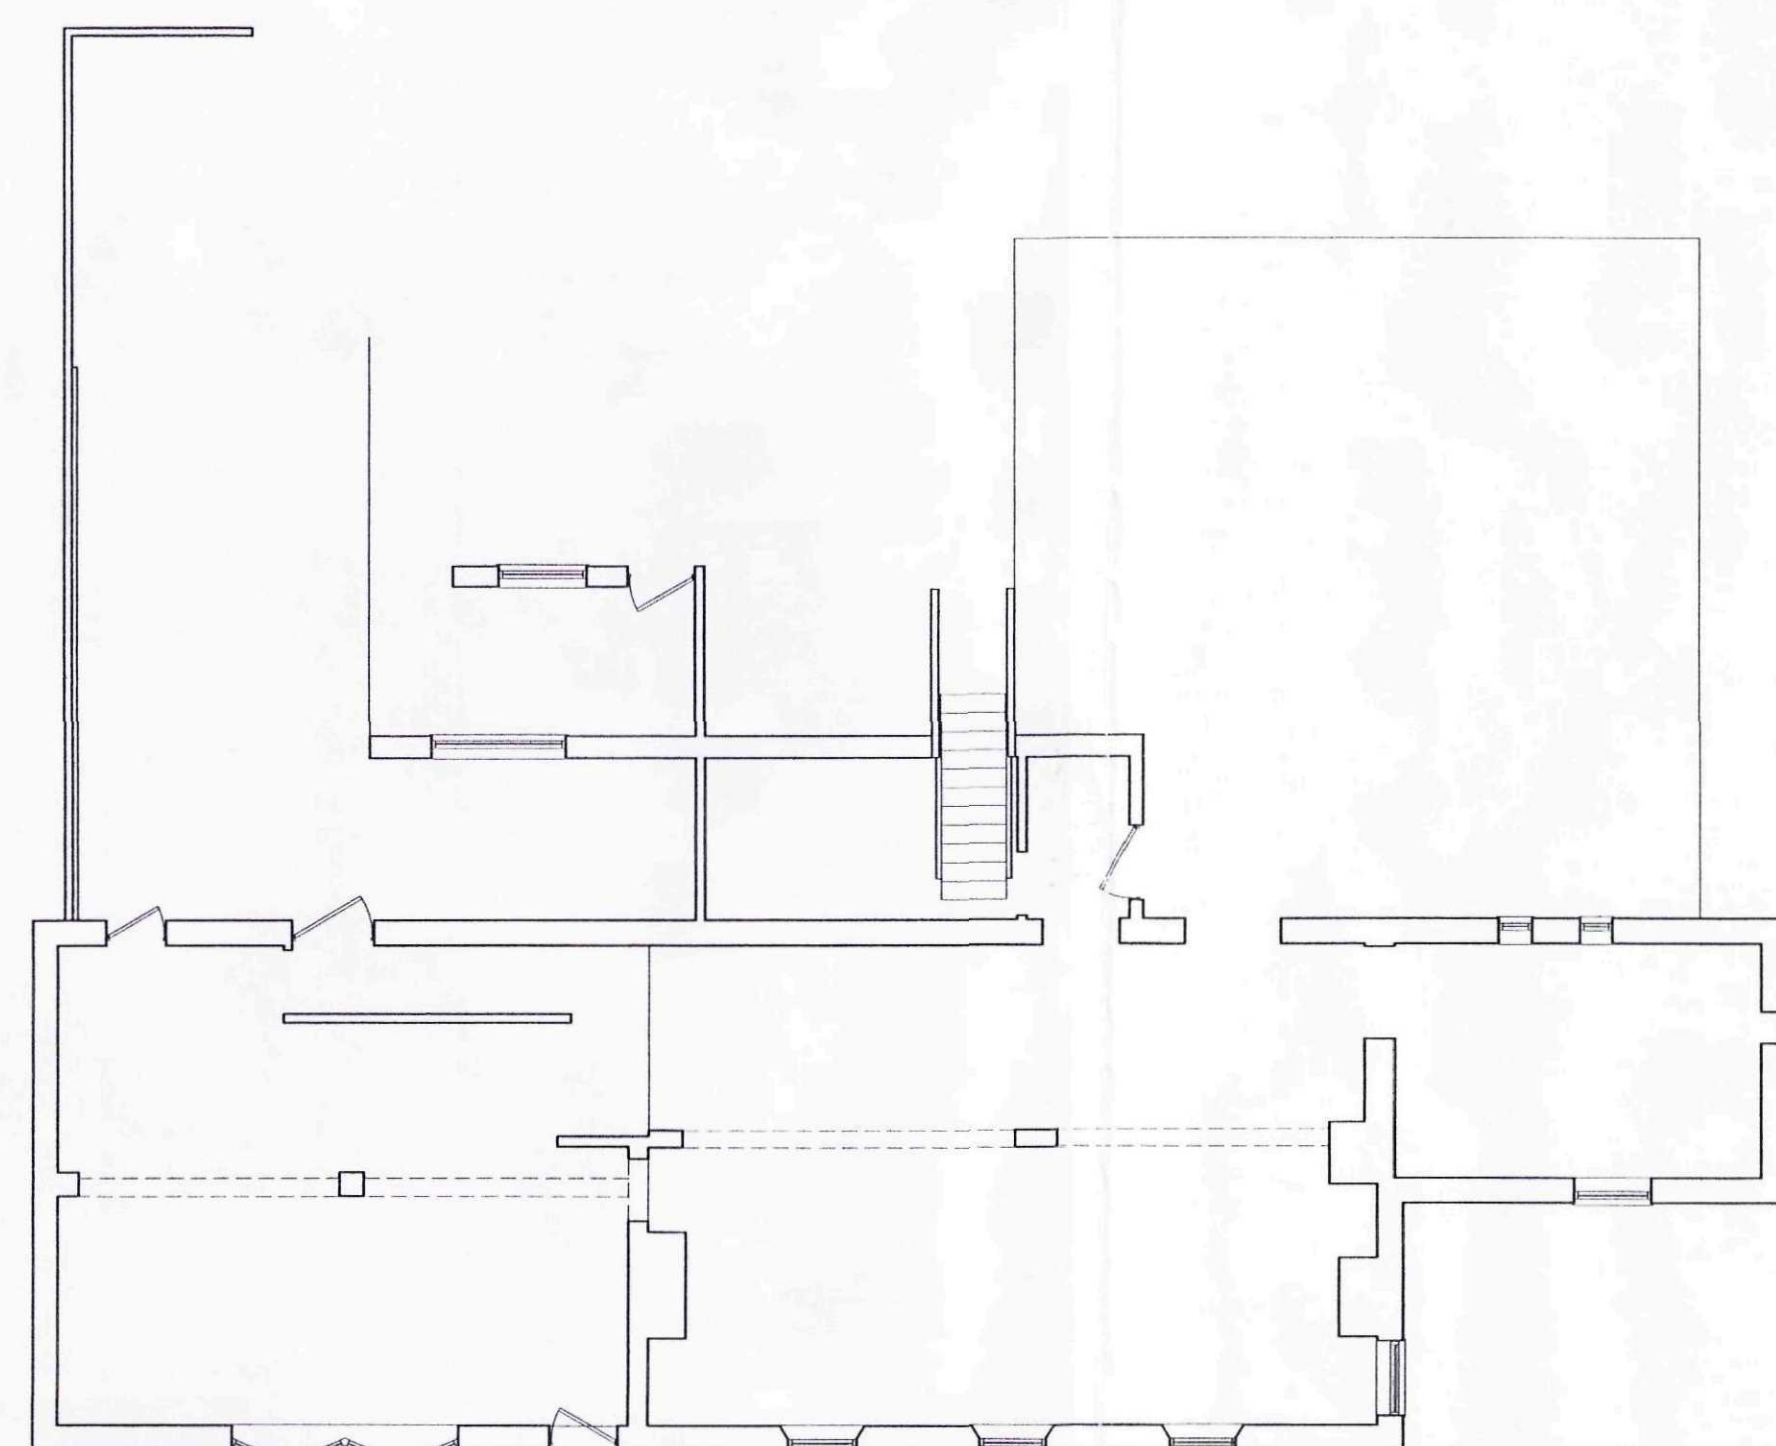
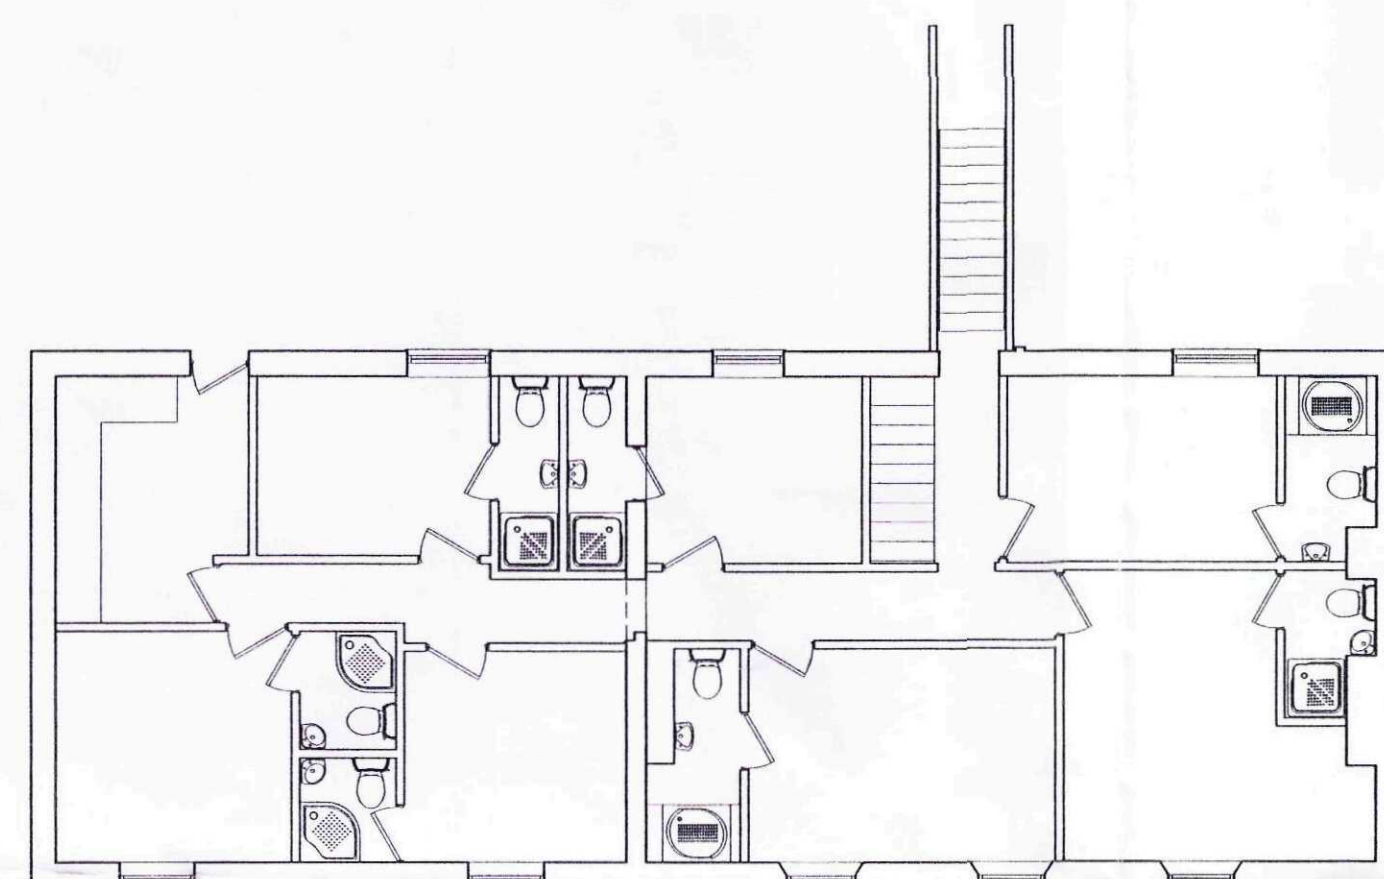


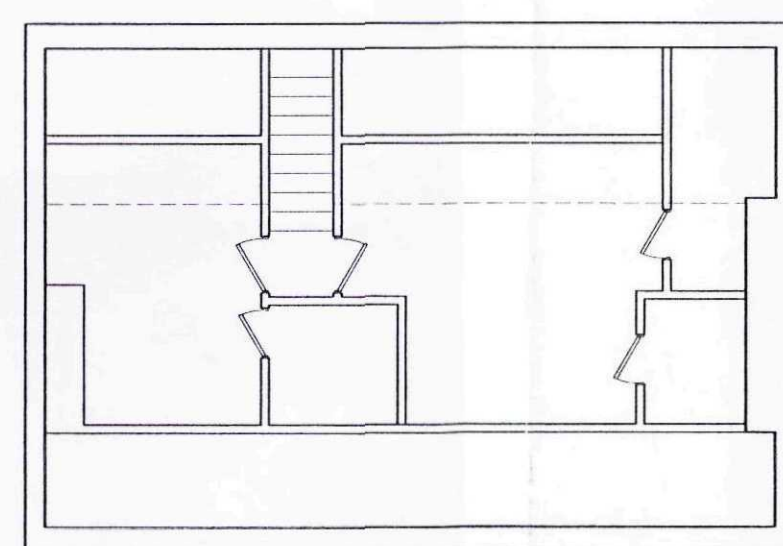

A	LOCATION PLAN ADDED	SEPT 10
ref:	revision	date

G. R. MERCHANT LTD.
I.ENG AMICE FIWO
**ARCHITECTURAL, STRUCTURAL
AND LAND DRAINAGE
CONSULTANTS**
4 Wrights Mews
12A Park Road, Holbeach,
Spalding, Lincs. PE12 7EE
Tel: 01406 490800
Fax: 01406 425744
E-Mail: gr.merchant@btconnect.com

Project
EXTENSION & ALTERATIONS
THE ANCHOR P.H.
280 BRIDGE ROAD, SUTTON BRIDGE
SPALDING, Lincs. PE12 9SH

Client
MR J HOOK

Drawing

EXISTING FLOOR PLANS
LOCATION PLAN
BLOCK PLAN

Job Ref. 216-1C

Drawing No.	014
-------------	-----

Date AUG 2010


Drawn	SLB
-------	-----

Scales
AS NOTED

[illegible]

SHDC
Planning & Development
- 1 OCT 2010
Ref: 0822-10

DRAWING TO BE READ IN
CONJUNCTION WITH SEPARATE
SPECIFICATION

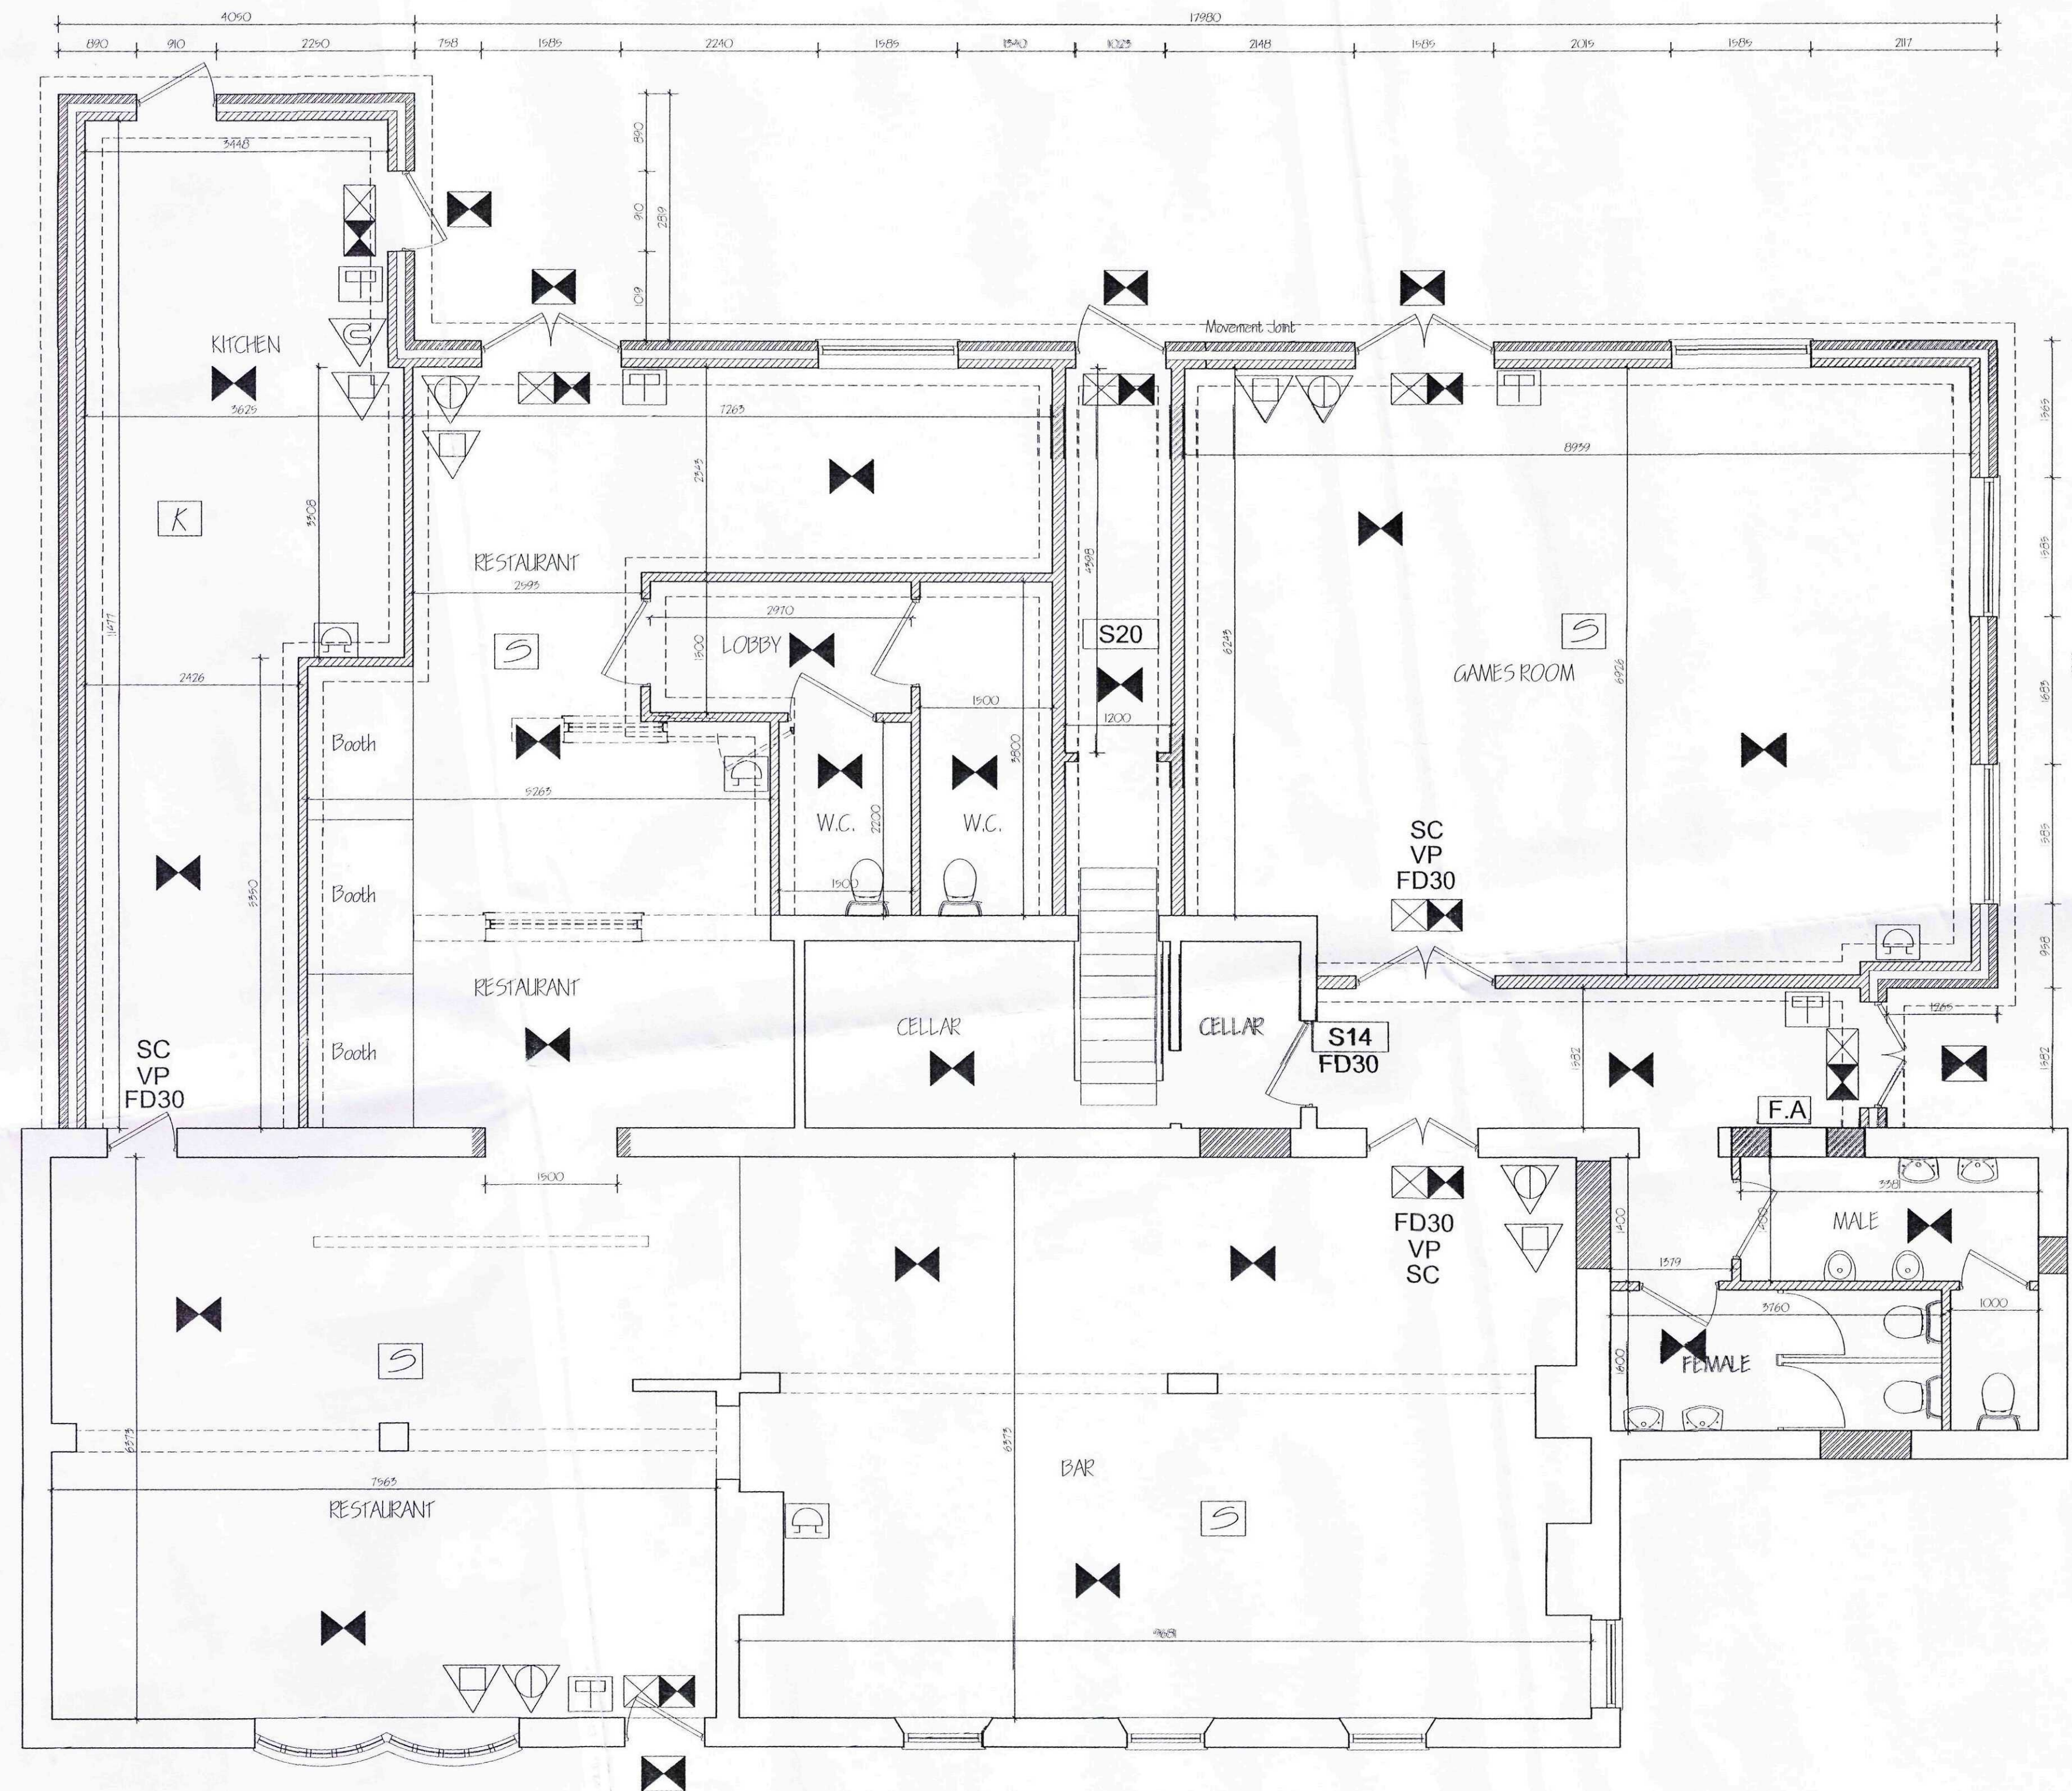

PROPOSED GROUND FLOOR PLAN 1:100

Legend to Fire Symbols:

FD30	1/2 Hour Fire Door to BS476
FD60	1 Hour Fire Door to BS476
F30	1/2 Hour Fire Resistance
S12	Notice - Fire Action
S13	Notice - Fire Door Keep Shut
S14	Notice - Fire Door Keep Locked
S20	Notice - Fire Escape Keep Clear
S22	Notice - Fire Exit
S25	Notice - Push Bar to Open
S26	Notice - Directional Arrow (Green)
VP	Vision Panel (Not more than 25% of the door area or less than 0.1m ²)
SC	Self Closing Device
PB	Push Bar Ironmongery
PP	Push Pad Ironmongery
RS	Roller Shutter Door
RR	Rapid Roll Door
SD	Sliding Door
FRG	Fire Resisting Glazing
FL	Fusible Link
MC	Magnetic Catch
STO	Slide To Open Signage
VL	Vertical Ladder
BG	Break Glass To Open
CS	Control Panel Sounders
SD	Sounders
SWF	Sounder with Flashing light
FACP	Fire Alarm Call Point - Manual
SD	Smoke Detector
HD	Heat Detector
BD	Beam Detector
EXL	External Xenon Light
FIIL	Fire Exit Sign Internally Illuminated
ELP	Emergency Lighting Point
ESL	Emergency Spot light
LE	Luminaire, Emergency/Safety Emergency Lighting (locations are INDICATIVE only.)
AL	All Emergency Lighting to be installed to BS5266 Part 1 2005
EW	Fire Extinguisher - Water
EC	Fire Extinguisher - Carbon Dioxide
EP	Fire Extinguisher - Dry Powder
EB	Fire Extinguisher - Fire Blanket
EA	Fire Extinguisher - Aqueous Film Forming Foam
HR	Hose Reel
FAP	Fire Alarm Indicator Panel (Fire Detector and Alarm System to be installed in accordance with BS5839 Part 1 2002)

Note: All signage to be in accordance with BS 5499 2004 and Health & Safety (Safety Signs and Signals) Regulations 2005

G. R. MERCHANT LTD.
I.ENG AMICE FIWO
ARCHITECTURAL, STRUCTURAL AND LAND DRAINAGE CONSULTANTS
 4 Wrights Mews
 12A Park Road, Holbeach, Spalding, Lincs. PE12 7EE
 Tel: 01406 490800
 Fax: 01406 425744
 E-Mail: gr.merchant@btconnect.com


Project EXTENSION & ALTERATIONS THE ANCHOR P.H. 280 BRIDGE ROAD, SUTTON BRIDGE SPALDING, Lincs. PE12 9SH	
Client MR J HOOK	
Drawing PROPOSED GROUND FLOOR PLANS	
Job Ref. 2161-10	Drawing No. 04A
Date AUG 2010	Drawn SLB
Scales 1:50	
DO NOT SCALE FROM THIS DRAWING This drawing is copyright and may not be altered, traced, photographed or used for any other purpose other than that for which it is issued. The General Contractor is to check all dimensions on site and report any discrepancies to the Architect. All details shown on this drawing including foundations are based upon typical site conditions related to the area. No responsibility can be accepted for abnormal conditions which may be discovered during construction unless reported to the Architect so that design amendments may be considered. Site visit surveys are recommended in respect of foundations to establish specific site conditions before foundation work is undertaken. This drawing is limited in the amount of information contained and does not purport to contain a full specification of the work. It is solely for the purpose of obtaining Planning / Building Regulation approval. This drawing must not be used as a contract document alone. The works will not be supervised or inspected on site by G.R. Merchant or any representative thereof. It is the client or their appointed agents responsibility to control workmanship, substitution of materials, adherence to specification, variation by contract etc. All materials to be new unless otherwise stated and all components and materials etc. to be used fitted and installed etc. in strict accordance with manufacturers instruction and relevant code of practice. Materials shall conform to appropriate British standard specification or BBA certificate or European code equivalent. The Employer / Client shall ensure that the selected contractor is conversant with and adopts all measures necessary to achieve compliance with Health and Safety legislation for Building sites and Work places. The Employer / Client is advised that should the works need to comply with the Construction Design and Management Regulations an independent Planning Supervisor will be required. The works shall comprise of all that is shown on the drawing and details. Work that may not specifically be shown but may be reasonably inferred as necessary to carry out the works shall be deemed to be included. It is the client / land owners responsibility to be aware of the Party Wall etc. Act 1996 when building in close proximity to adjoining neighbour boundaries.	

SHDC
 Planning & Development
 - 1 OCT 2010
 Ref: 0822-10


DRAWING TO BE READ IN CONJUNCTION WITH SPECIFICATION



EXISTING FRONT ELEVATION 1:100

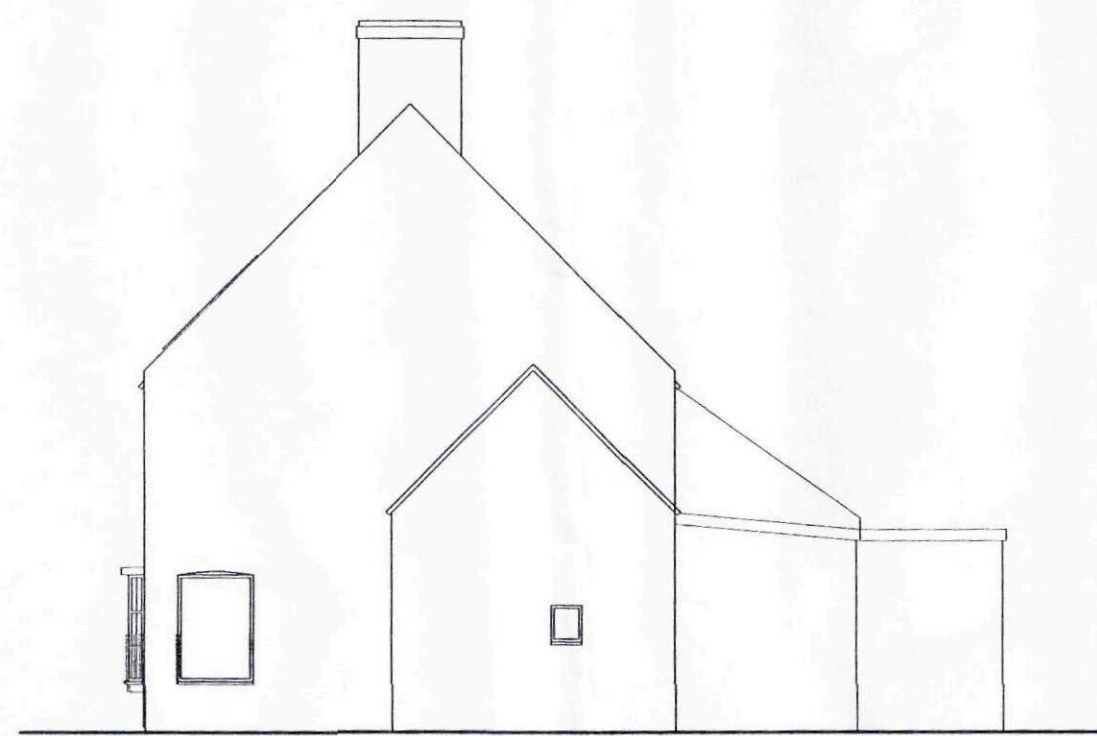


EXISTING SIDE ELEVATION 1:100

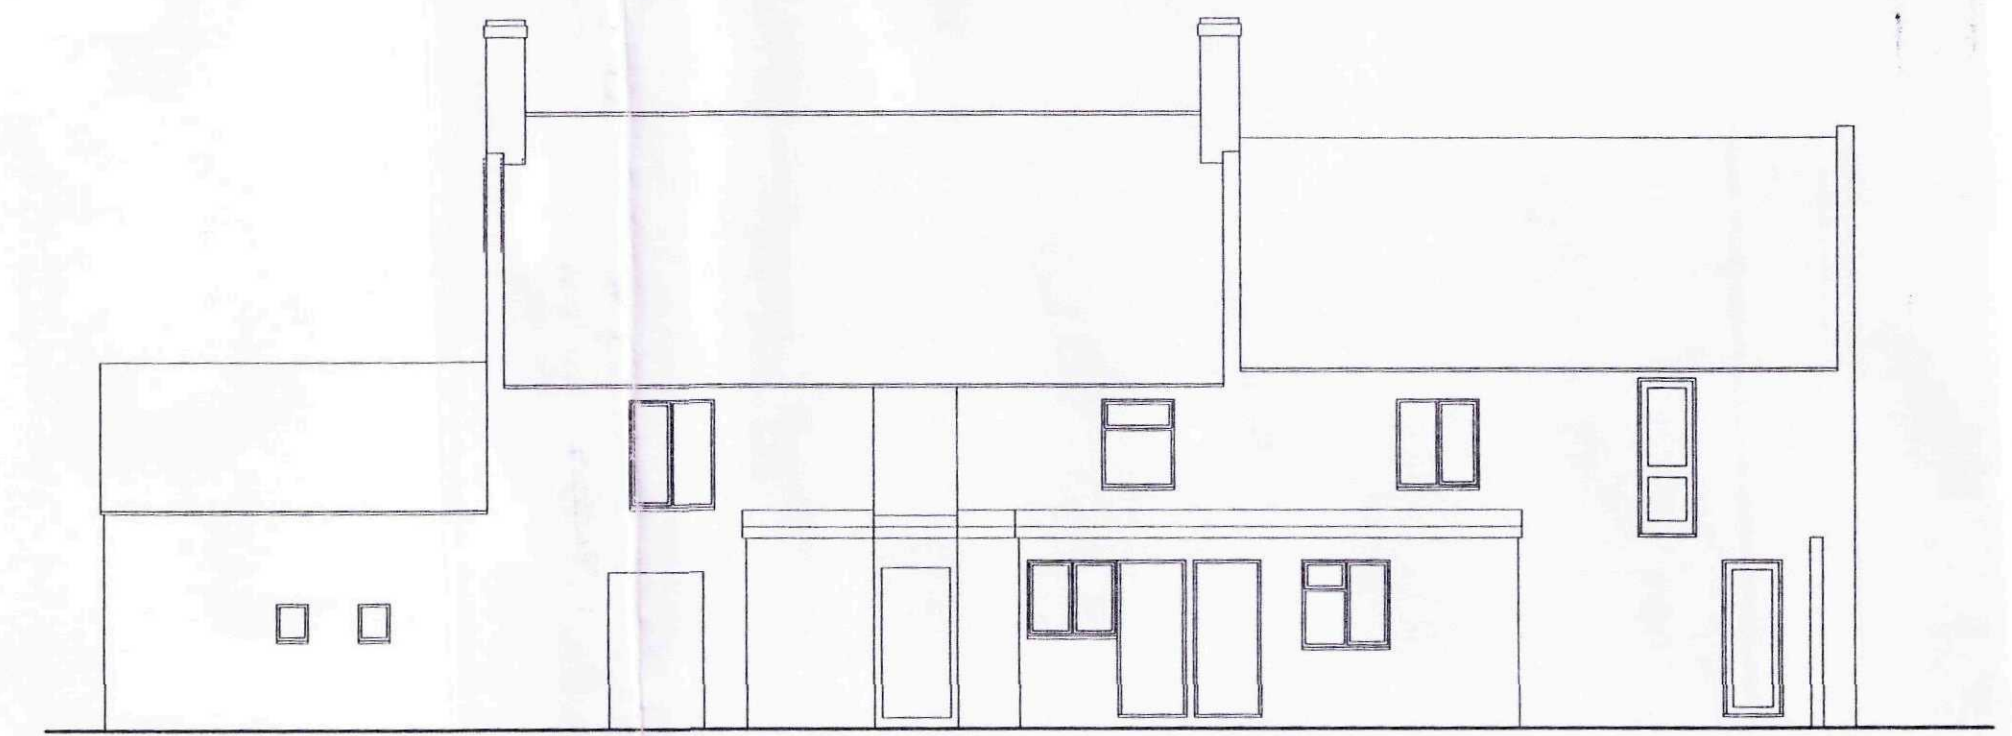


EXISTING REAR ELEVATION 1:100



PROPOSED SIDE ELEVATION 1:100

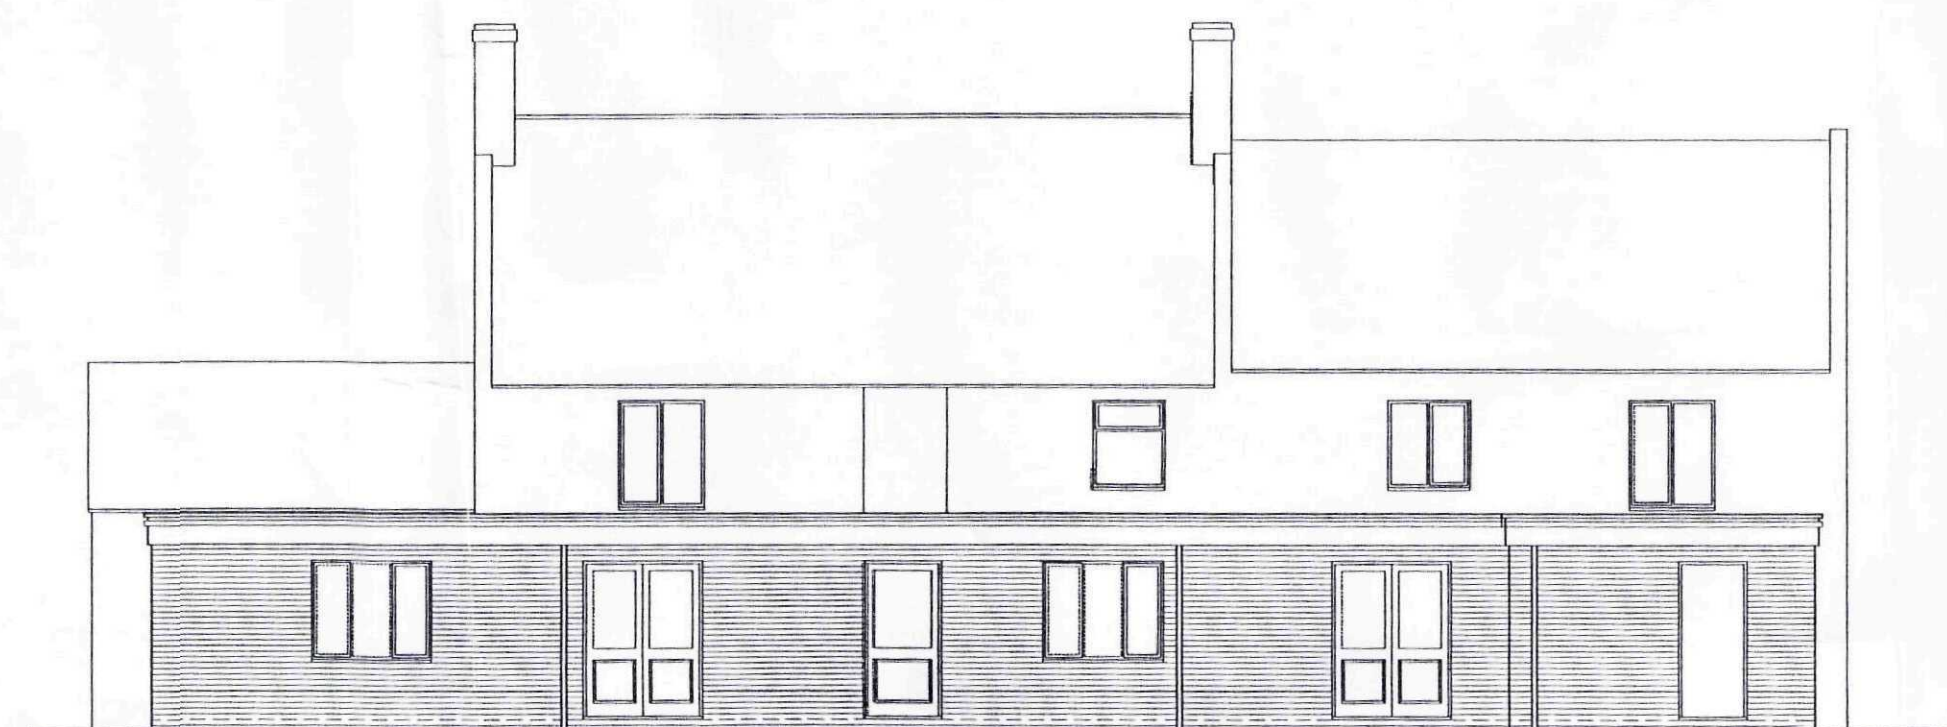

PROPOSED REAR ELEVATION 1:100

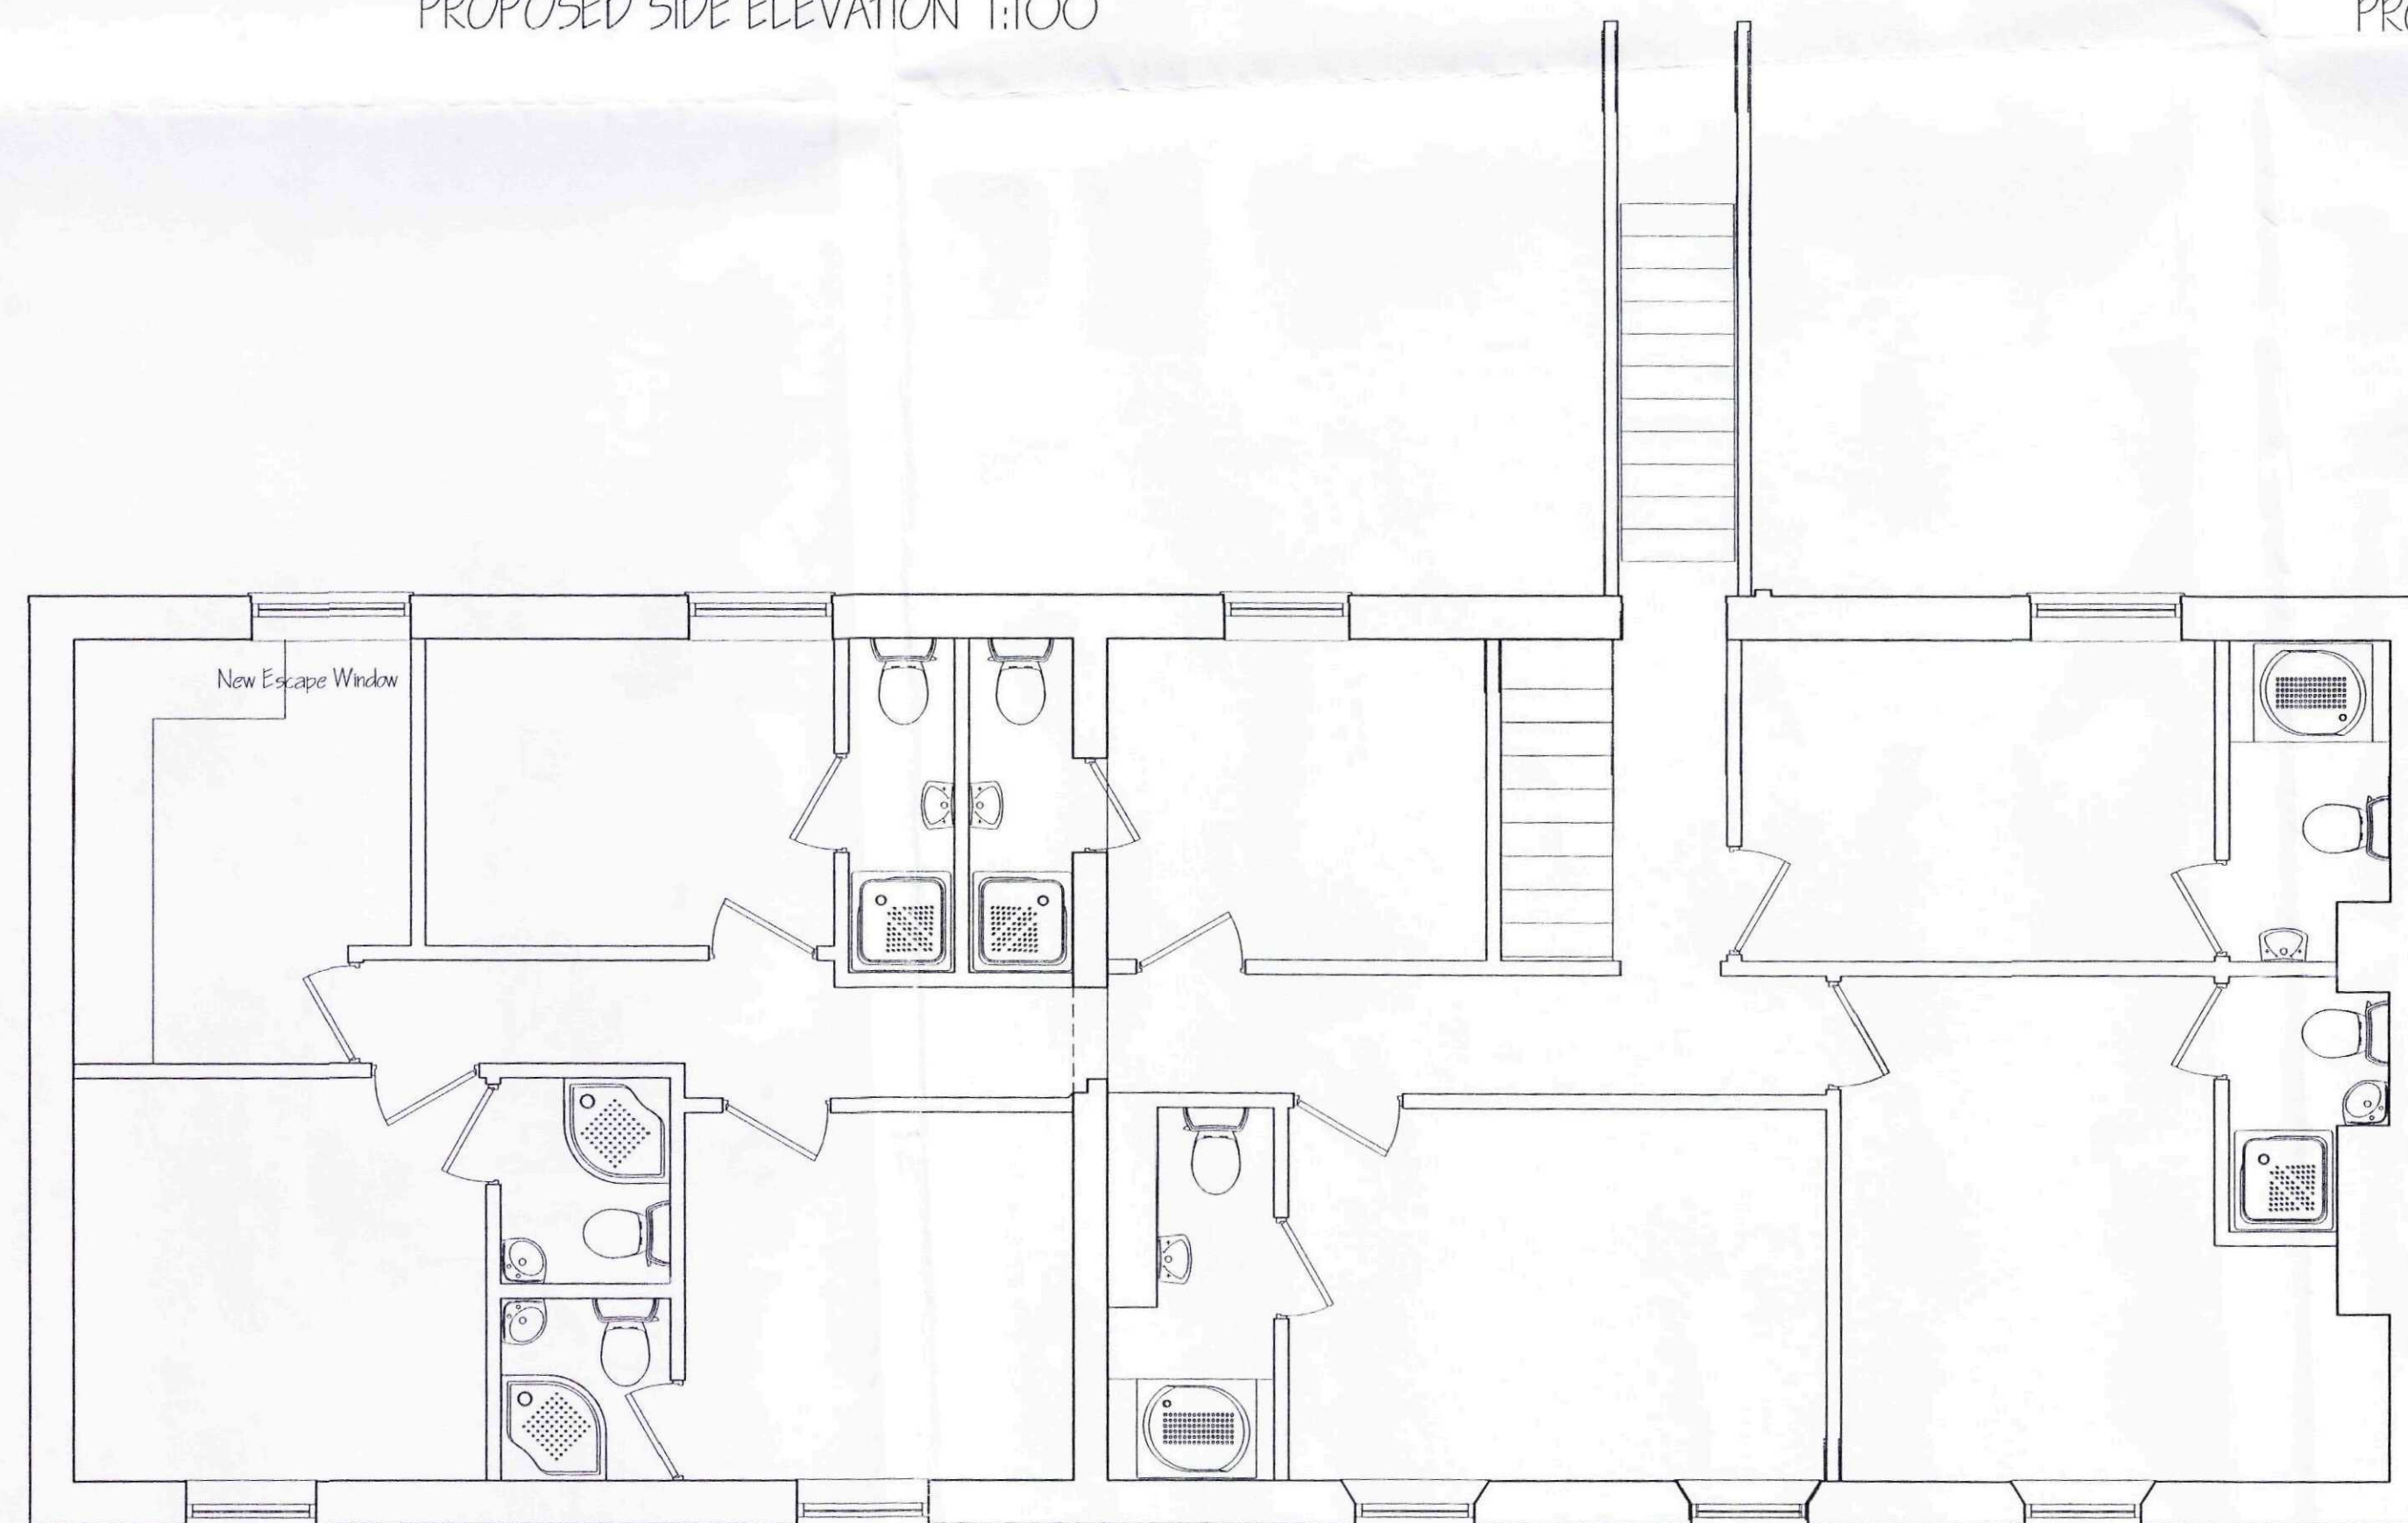

PROPOSED FIRST FLOOR PLAN

ref.	revision	date

G. R. MERCHANT LTD.
I.ENG AMICE FIWO
ARCHITECTURAL, STRUCTURAL
AND LAND DRAINAGE
CONSULTANTS
4 Wrights Mews
12A Park Road, Holbeach,
Spalding, Lincs. PE12 7EE
Tel: 01406 490800
Fax: 01406 425744
E-Mail: gr.merchant@btconnect.com

Project
EXTENSION & ALTERATIONS
THE ANCHOR P.H.
280 BRIDGE ROAD, SUTTON BRIDGE
SPALDING, Lincs. PE12 9SH

Client
MR J HOOK

Drawing
PROPOSED FIRST FLOOR PLANS
EXISTING ELEVATIONS
PROPOSED ELEVATIONS

Job Ref. 2161-10 **Drawing No.** 05

Date AUG 2010 **Drawn** SLB

Scales
1:50

DO NOT SCALE FROM THIS DRAWING
 This drawing is copyright and may not be altered, copied, photographed or used for any other purpose other than that for which it is issued. The General Contractor is to check all dimensions on site and report any discrepancies to the Architect. All details shown on this drawing including foundations are based upon original site conditions related to the area. No responsibility can be accepted for abnormal conditions which may be discovered during construction unless reported to the Architect so that design amendments may be considered. Site visit surveys are recommended in respect of foundations to establish specific site conditions before foundation work is undertaken. This drawing is limited to the amount of information contained and does not purport to contain a full specification of the works. It is a safety for the purpose of obtaining Planning / Building Regulation approval. This drawing must not be used as a contract document alone. The works will not be supervised or inspected on site by G.R. Merchant or any representative thereof. It is the client or their appointed agents responsibility to ensure that the works are carried out in accordance with the specification and relevant code of practice. Materials shall conform to appropriate British standard specification or BSA certificate or European code equivalent. The Employer / Client shall ensure that the appointed contractor is competent with and adopts all measures necessary to achieve compliance with Health and Safety legislation for Building sites and Work places. The Employer / Client is advised that should the works need to comply with the Construction Design and Management Regulations an independent Planning Supervisor will be required. The works shall comprise of all that is shown on the drawing and details. Work that may not specifically be shown but may be reasonably inferred as necessary to carry out the works shall be deemed to be included. It is the client / owner responsibility to be aware of the Party Wall etc. Act 1996, when building in close proximity to adjoining neighbors boundaries.

SHDC
 Planning & Development
 - 1 OCT 2010
 Ref: 0822-10

DRAWING TO BE READ IN
 CONJUNCTION WITH SEPARATE
 SPECIFICATION