


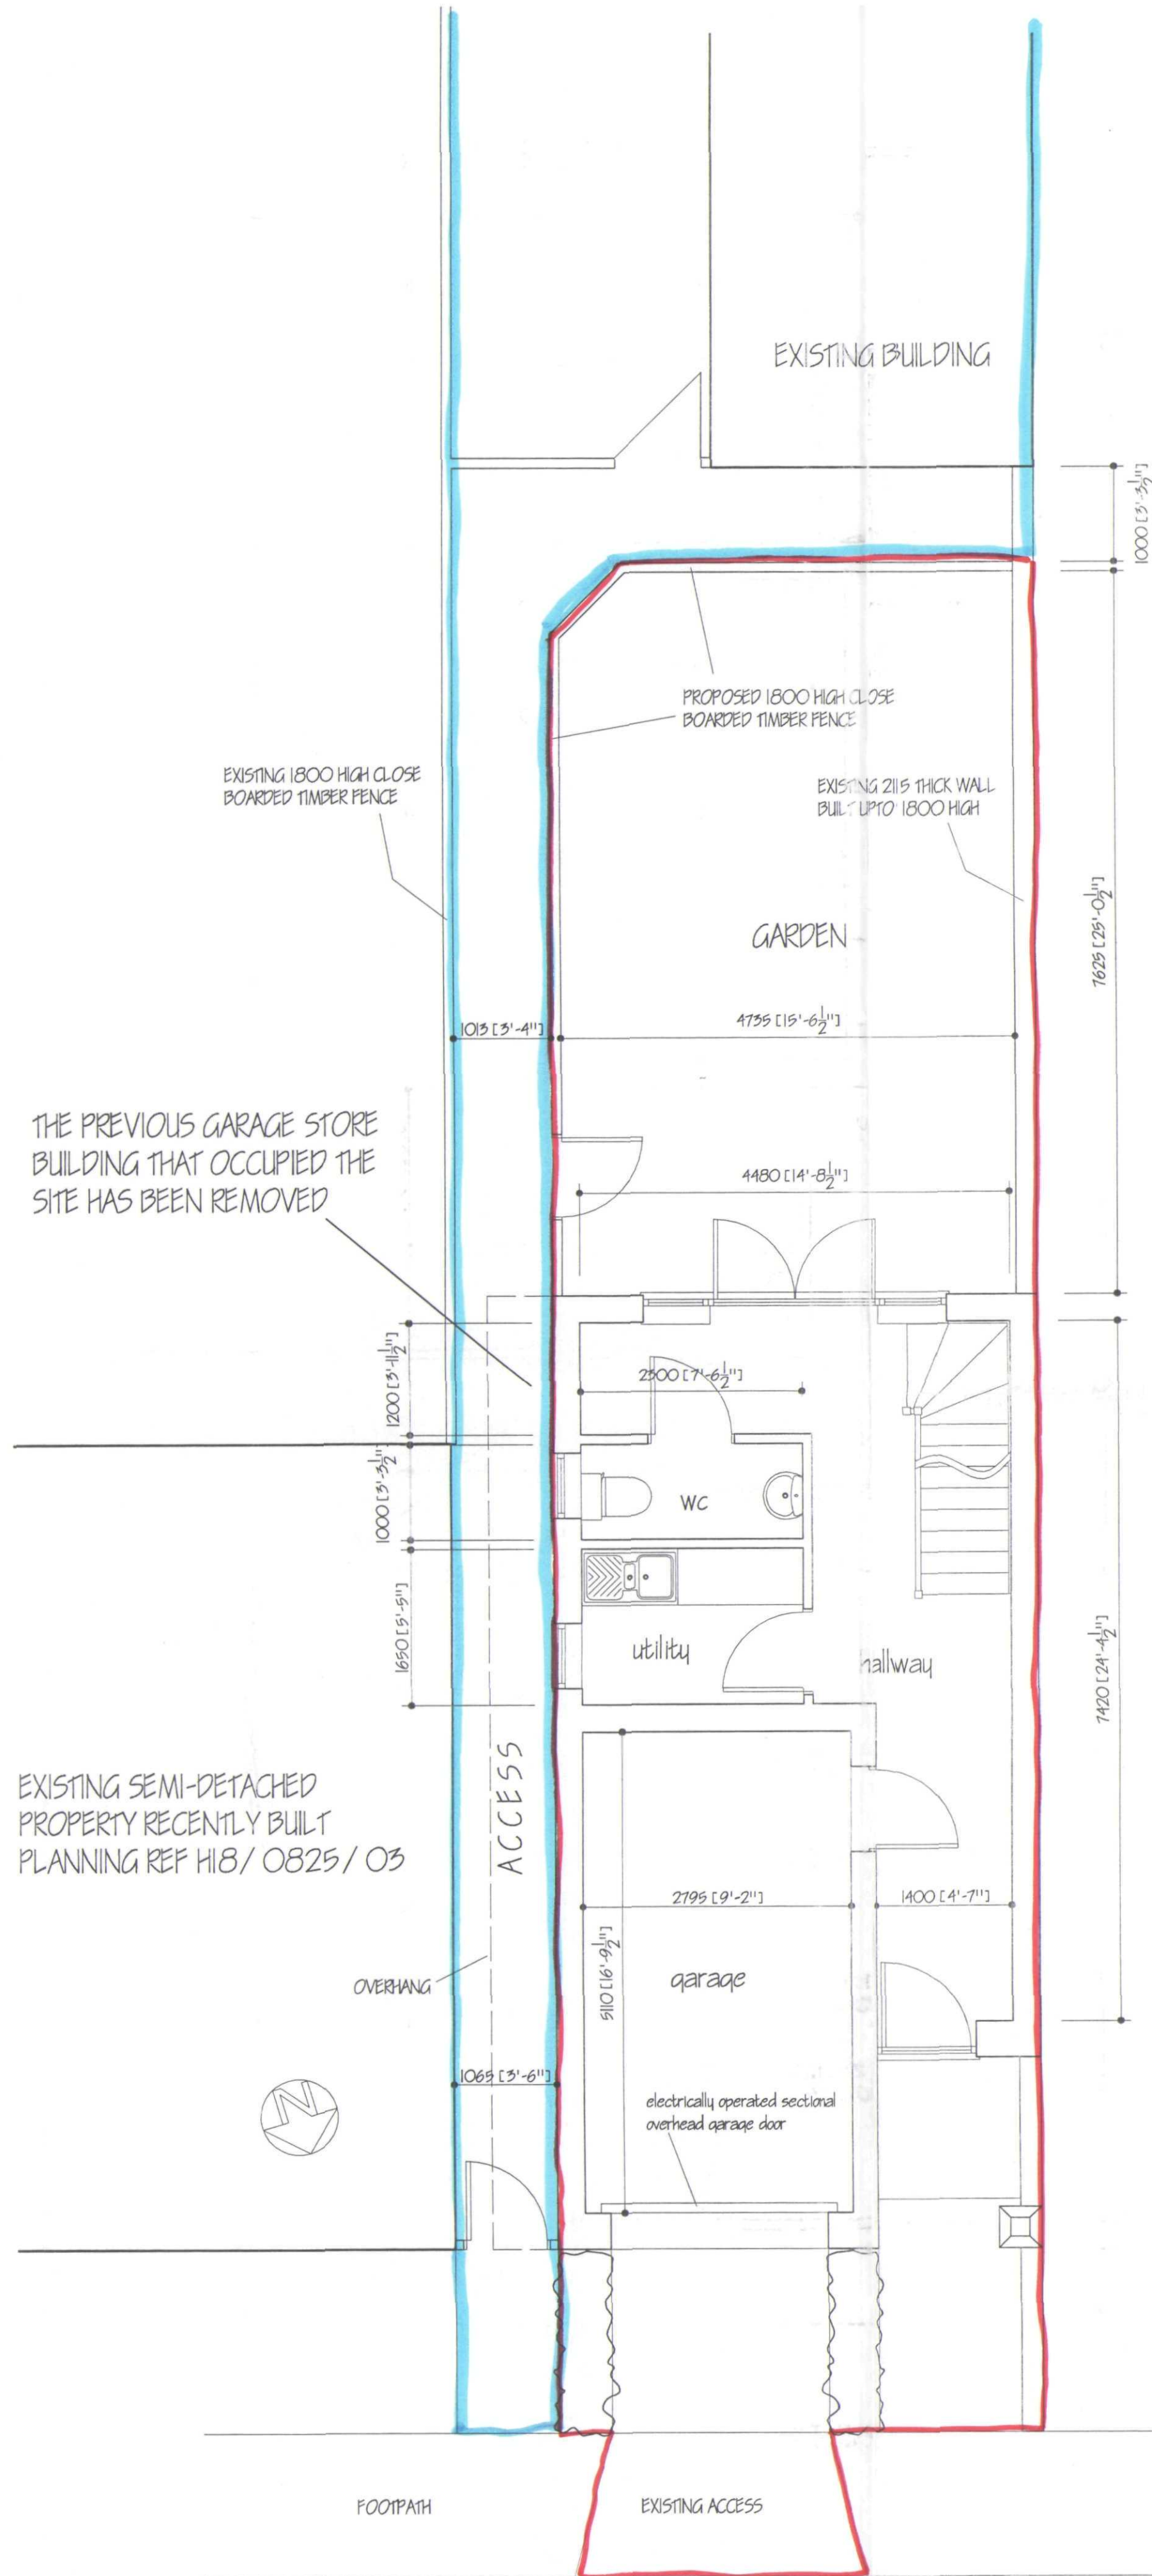
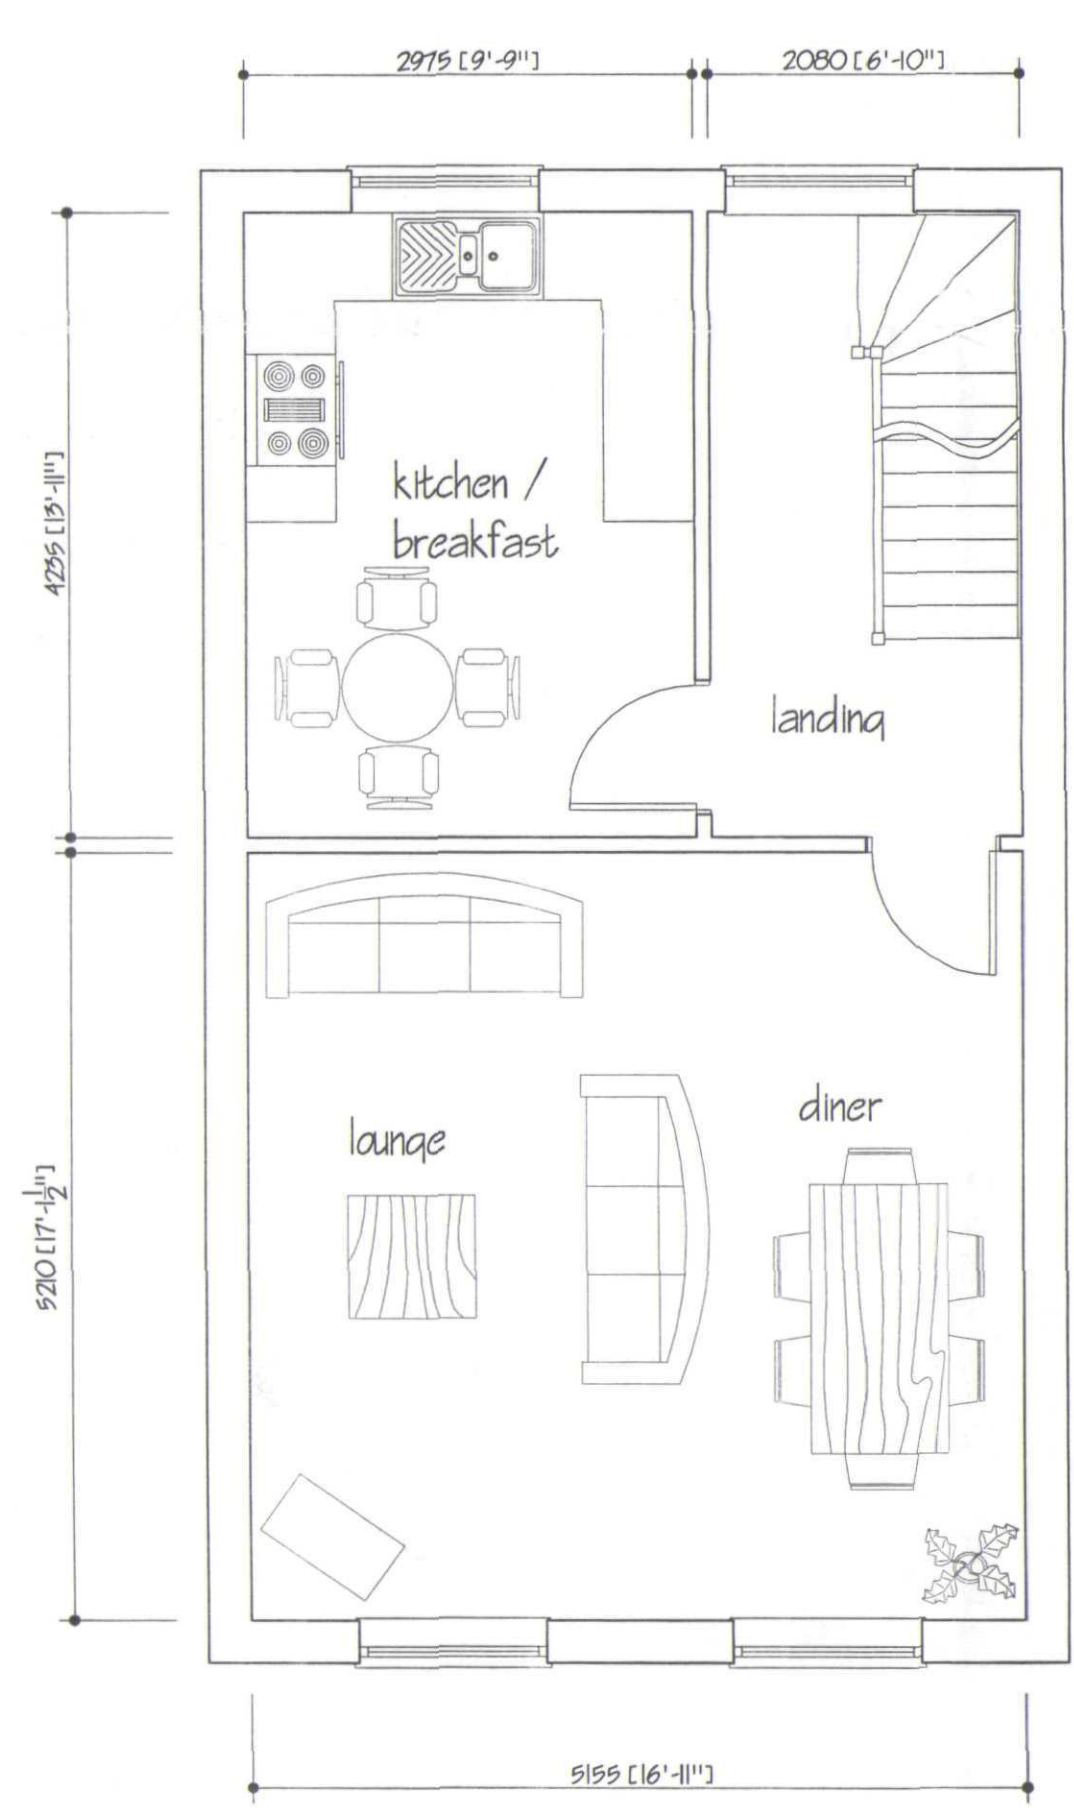


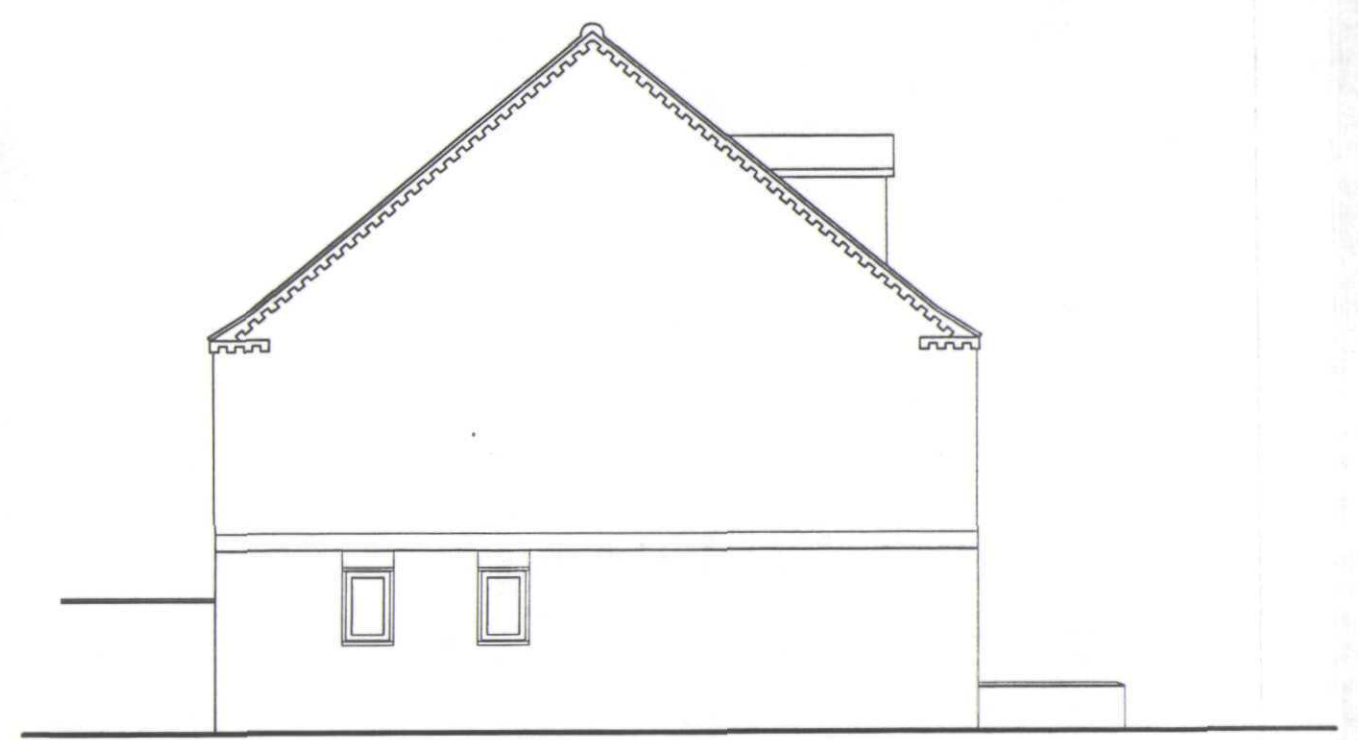

GROUND FLOOR PLAN

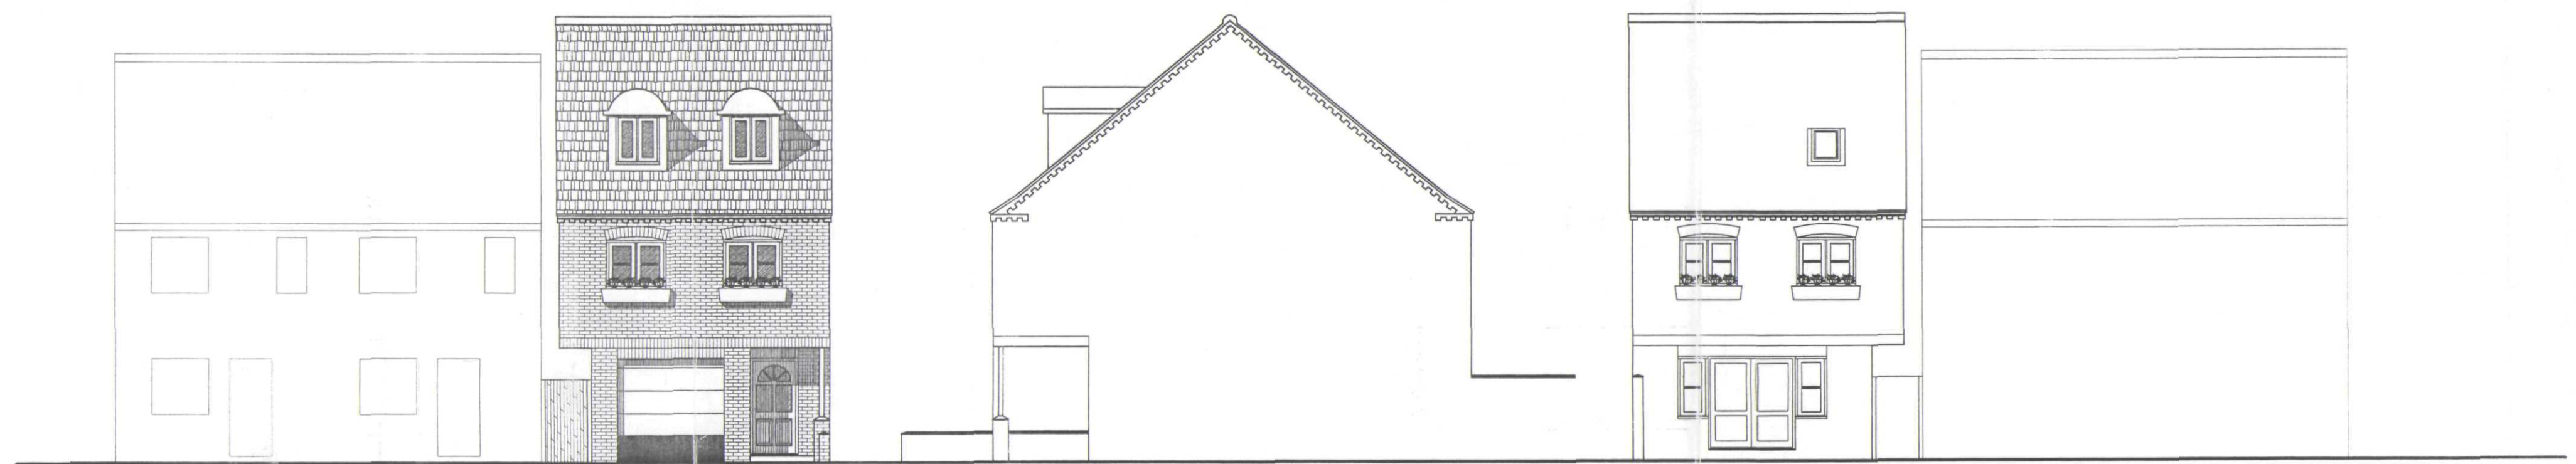

FIRST FLOOR PLAN

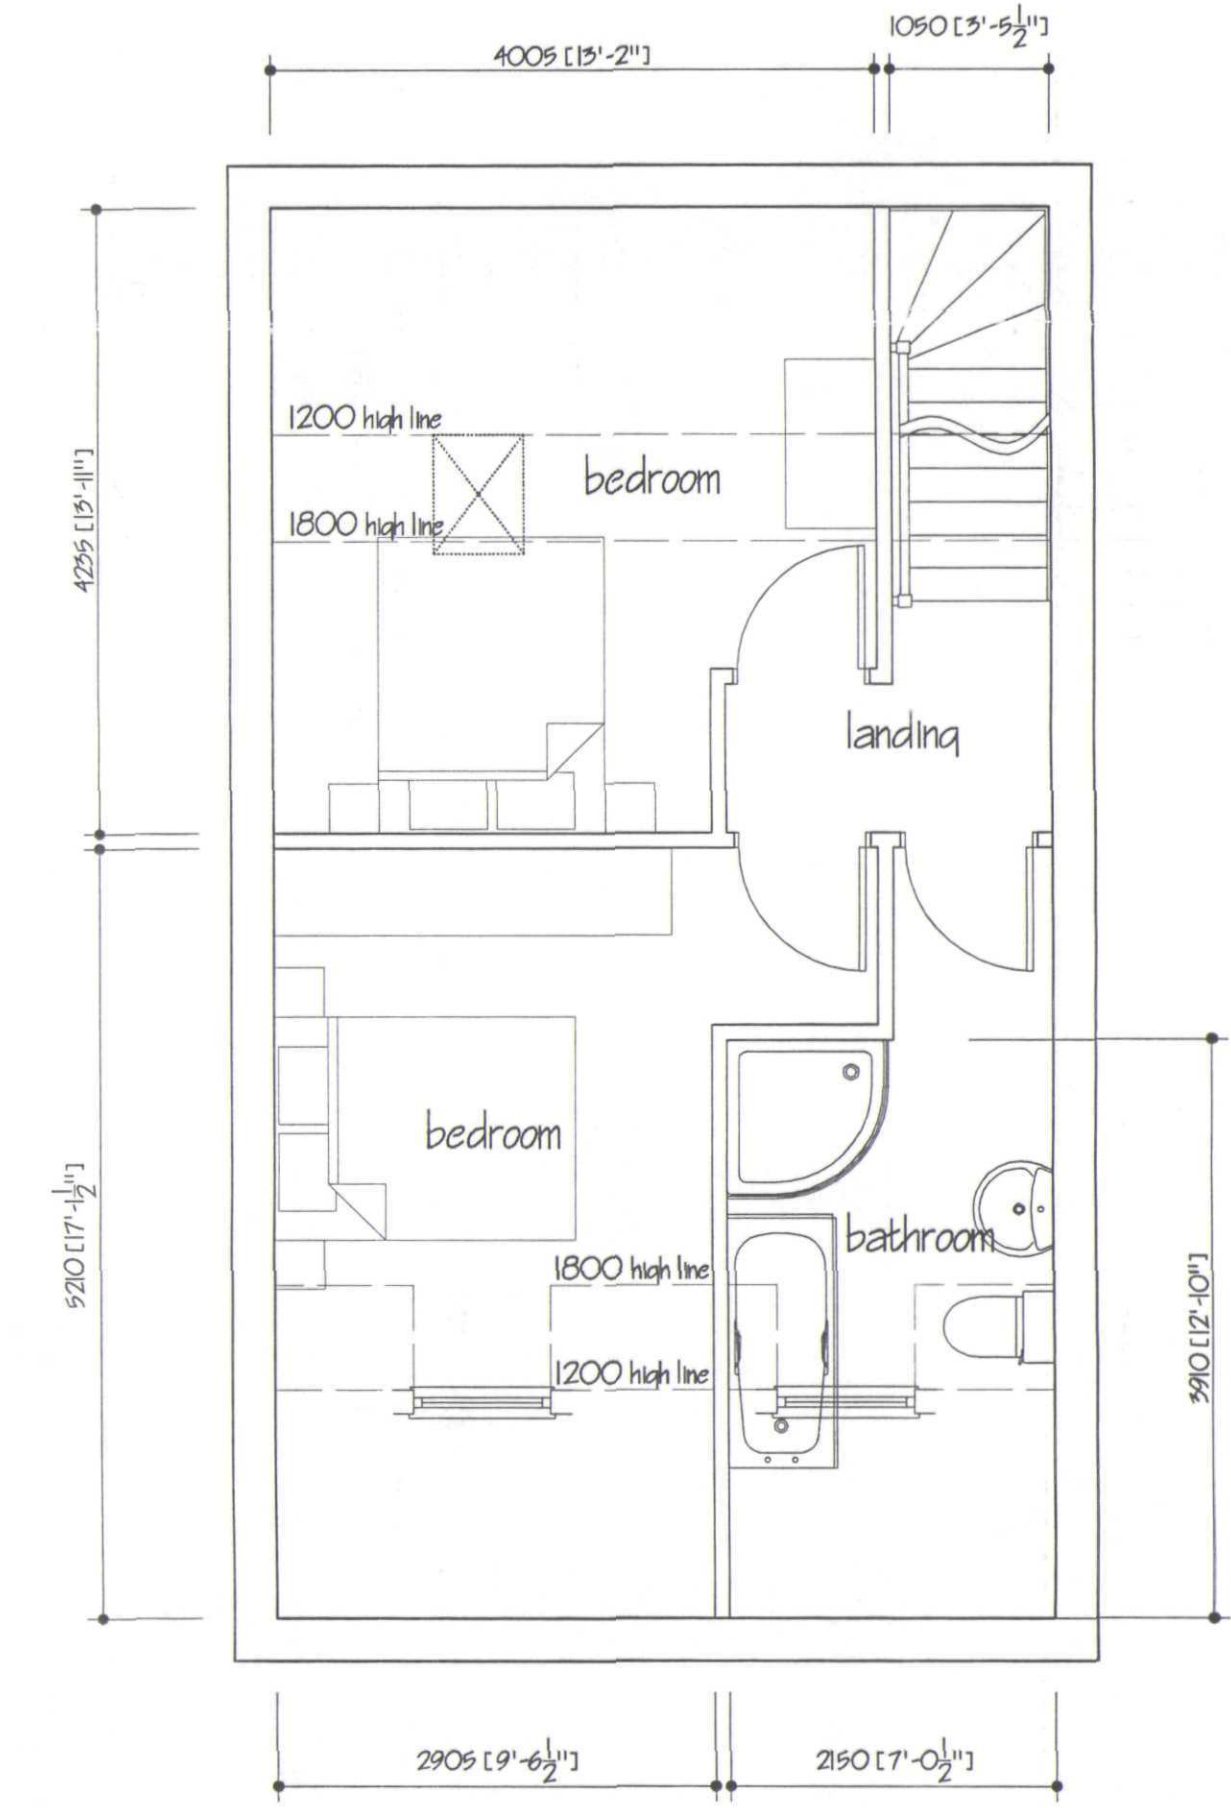

SECOND FLOOR PLAN

A LOCATION PLAN ADDED		MAR 2005	
ref: revision		date	
G. R. MERCHANT I.ENG AMICE FWO ARCHITECTURAL, STRUCTURAL AND LAND DRAINAGE CONSULTANTS Unit 4, Wrights Mews 12A Park Road, Holbeach, Spalding, Lincs. PE12 7EE Tel: 01406 430800 Fax: 01406 425744 E-Mail: G. R. Merchant @ Merchant. FS. Co. UK			
Project PROPOSED 2 BEDROOM TOWN HOUSE WITH INTEGRAL GARAGE REAR OF 16 BRIDGE ROAD / WHARF STREET SUTTON BRIDGE Lincs			
Client MR. S. PORTASS			
Drawing PLANS AND ELEVATIONS AS PROPOSED			
Job Ref.	1046 / 04	Drawing No.	01 A
Date	FEB 2005	Drawn	JPW
Scales 1/50 1/100 1/2500			
DO NOT SCALE FROM THIS DRAWING This drawing is copyright and may not be shown, traced, photographed or used for any other purpose other than that for which it is issued. The Designer/Contractor is to check all dimensions on site and report any discrepancies to the Architect. All details shown on this drawing including foundations are based upon typical site conditions related to the above. No responsibility can be accepted for abnormal conditions which may be discovered during construction unless reported to the Architect as they design amendments may be considered. Site and survey are recommended in respect of foundations to establish specific site conditions before foundation work is undertaken. The drawing is limited by the amount of information contained and does not purport to contain a full specification of the works. It is issued for the purpose of obtaining Planning / Building Regulation approval. The drawing must not be used as a contract document alone. The works will not be supervised or inspected on site by G. R. Merchant or any representative thereof. It is the client or their representative who is responsible for obtaining all necessary permissions, authorisation, adherence to specifications, variations to contract etc. All materials to be new unless otherwise stated and all components and materials etc. to be used in accordance with manufacturer's instructions and relevant codes of practice. Materials shall conform to appropriate British standard specification or BSIA certificate or European code equivalent. The Employer / Client shall ensure that the selected contractor is competent with and adopts all measures necessary to achieve compliance with Health and Safety legislation for Building sites and Work places. The Employer / Client is advised that should the works need to comply with the Construction Design and Management Regulations an Independent Planning Supervisor will be required. The works shall comprise of all that is shown on the drawing and details. Work that may not specifically shown but may be reasonably inferred as necessary to carry out the works shall be deemed to be included.			