

EXISTING ELEVATIONS

PROPOSED ELEVATIONS

EXISTING ELEVATIONS
SOUTH SIDE TO MATCH EXISTING

PROPOSED ELEVATIONS
SOUTH SIDE TO MATCH EXISTING

FRONT (S-E) ELEVATION

L/H SIDE (S-W) ELEVATION

REAR (N-W) ELEVATION


R/H SIDE (N-E) ELEVATION

REAR (N-W) ELEVATION

R/H SIDE (N-E) ELEVATION

FRONT (S-E) ELEVATION


L/H SIDE (S-W) ELEVATION

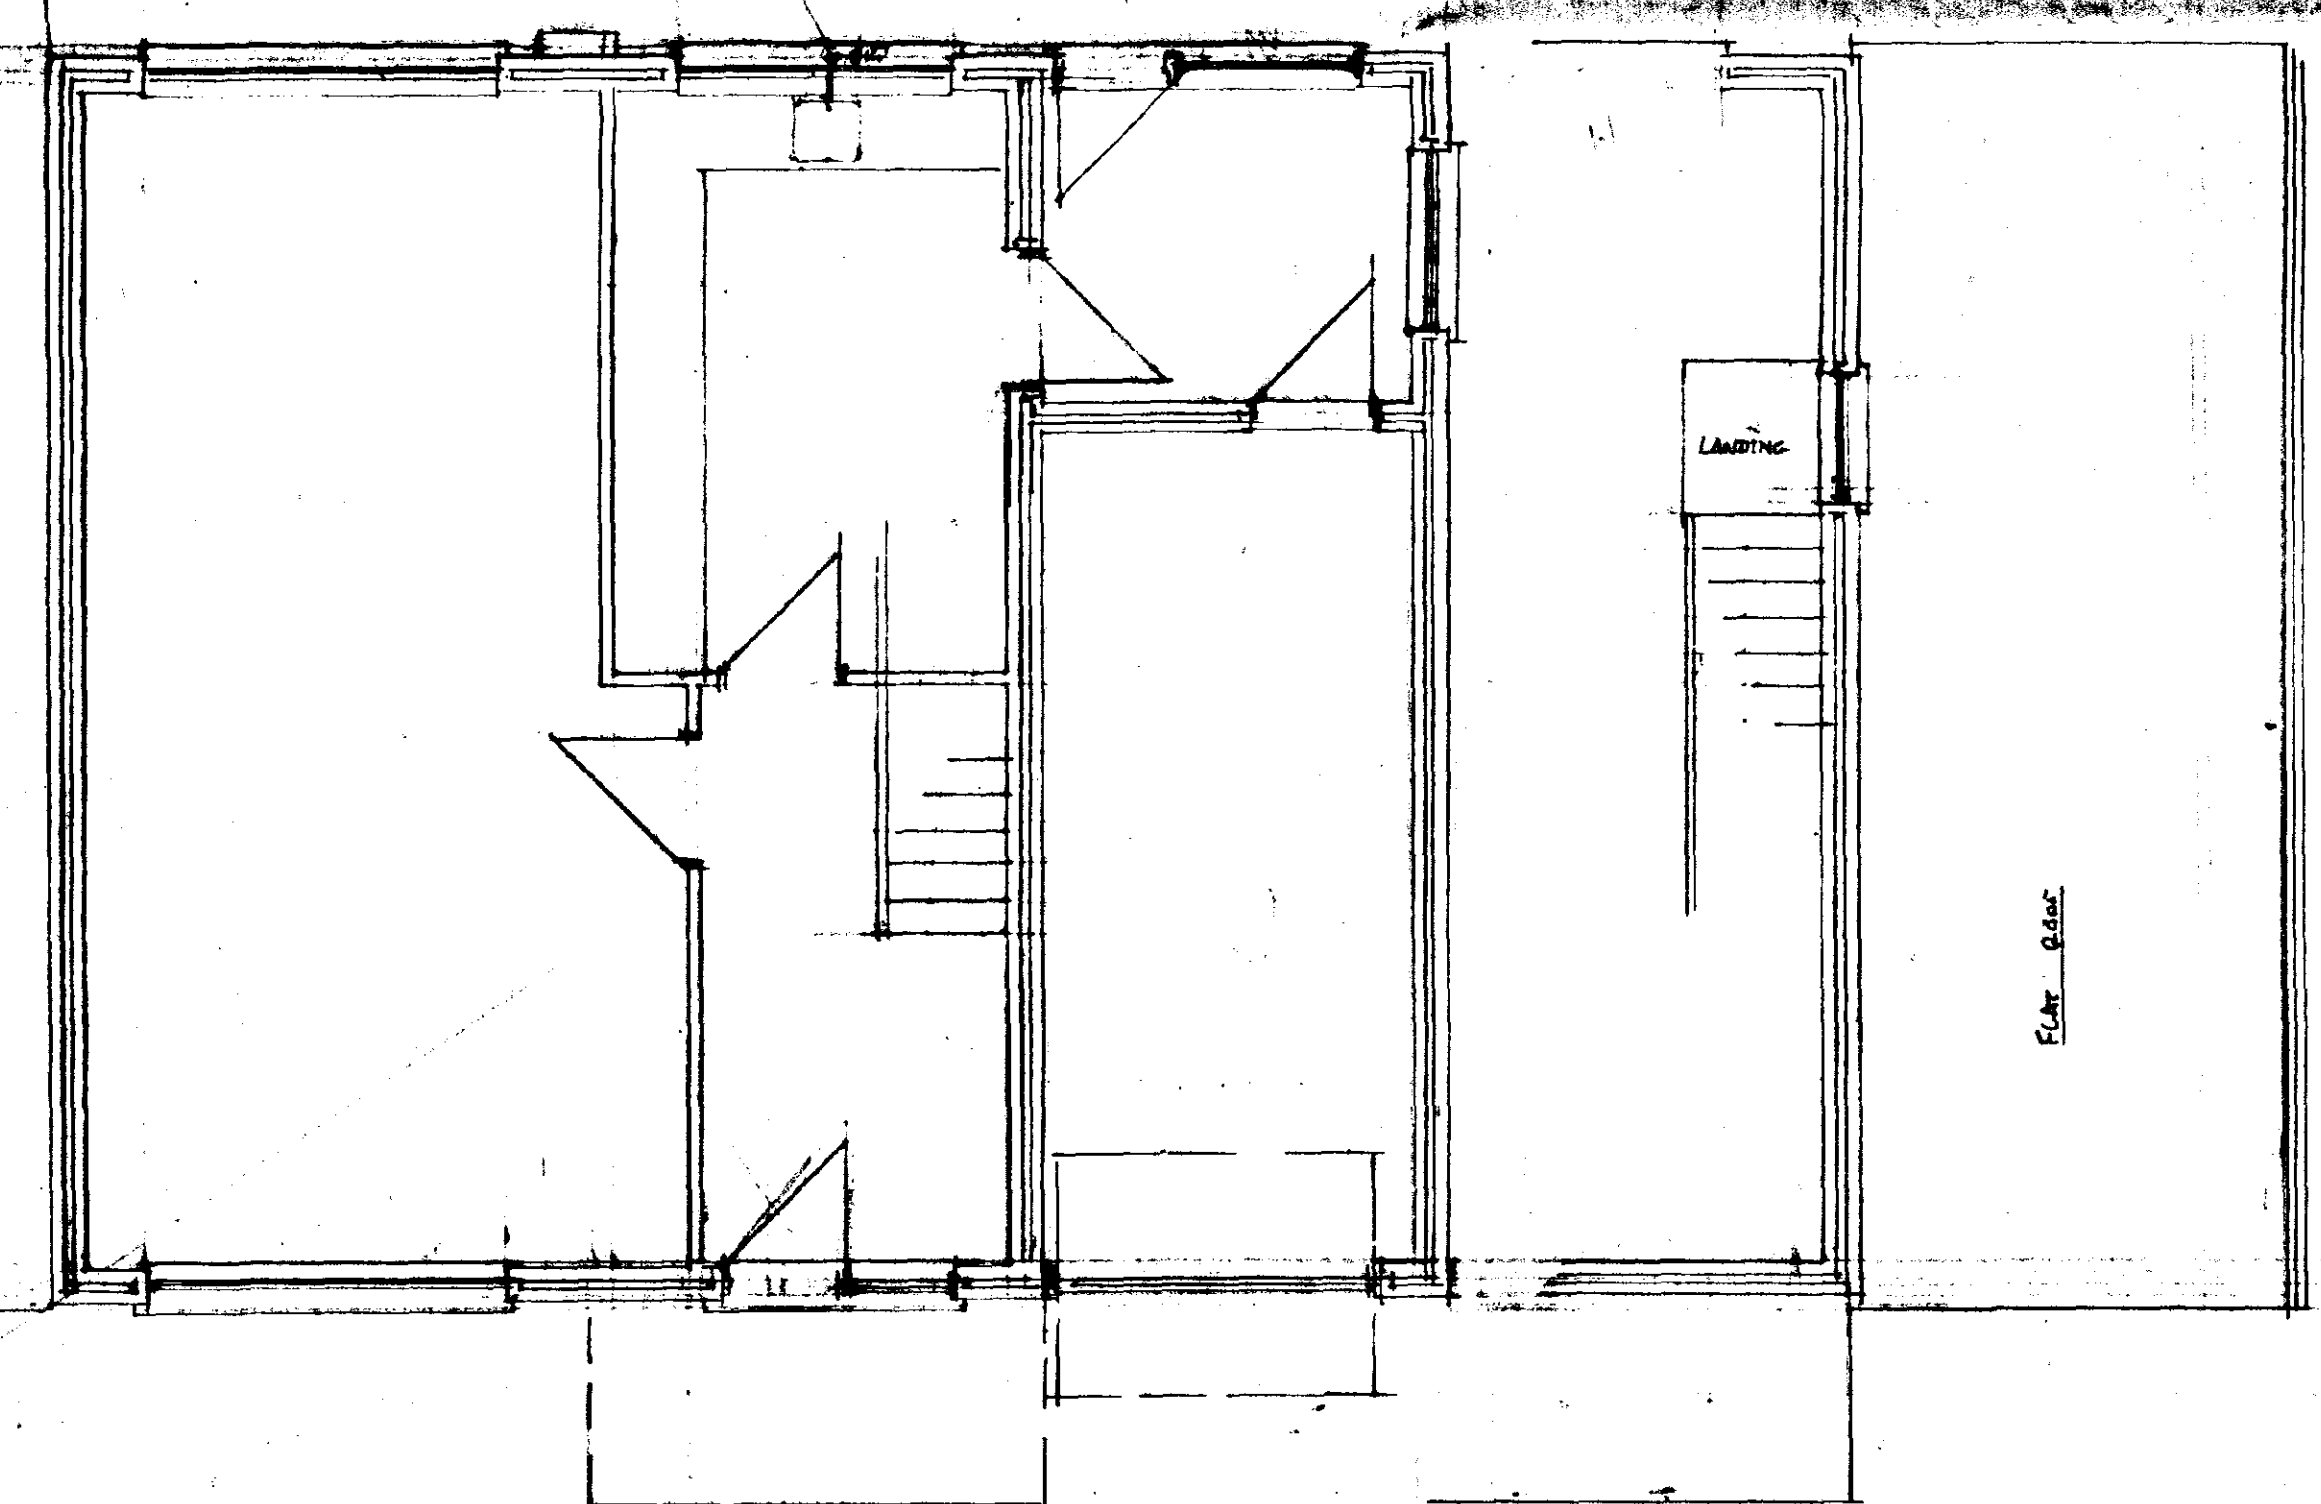

GROUND FLOOR PLAN


EXISTING

PART FIRST FLOOR PLAN

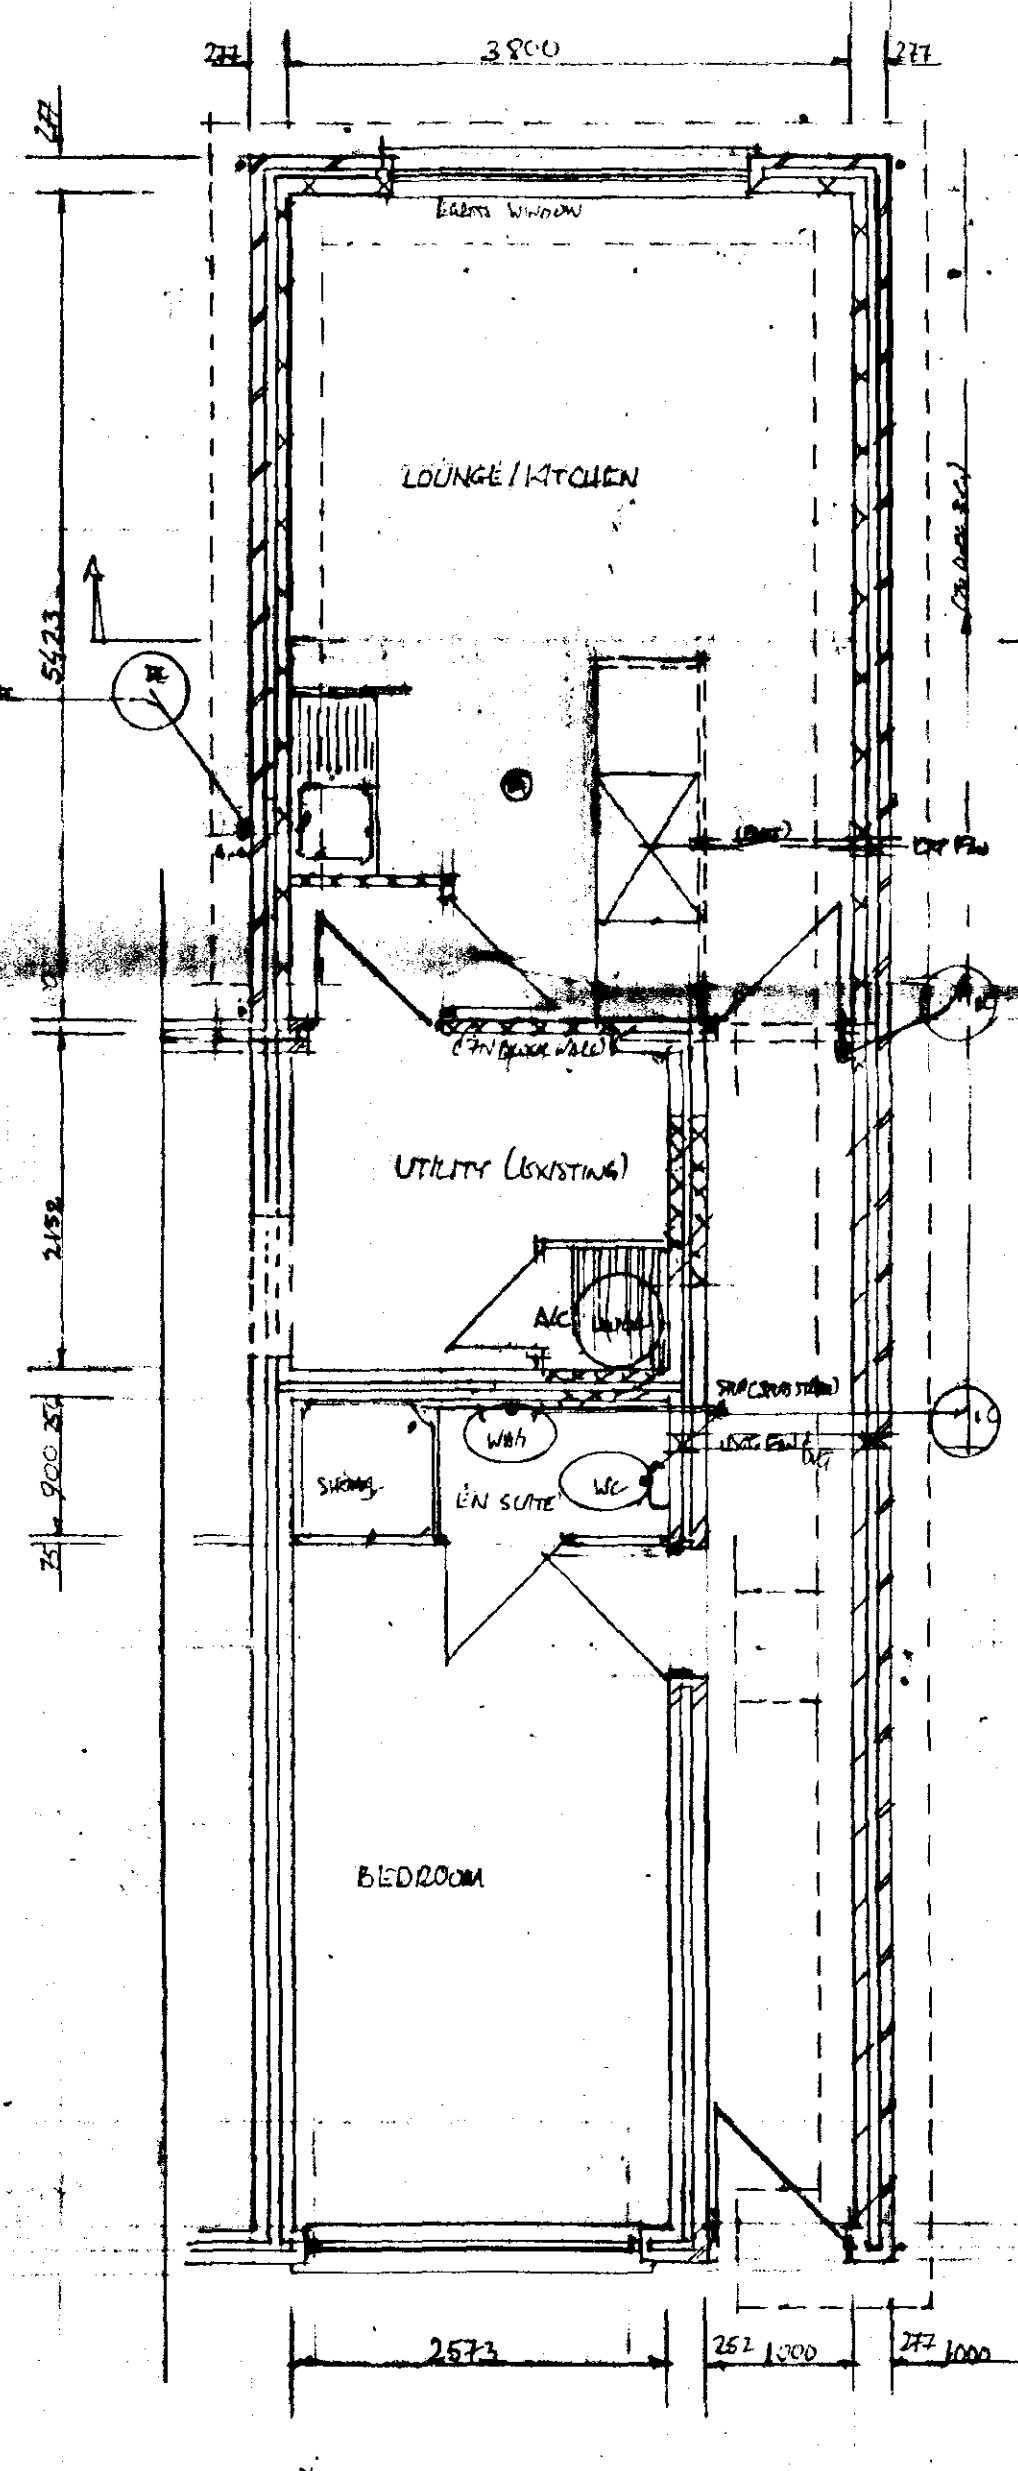


GROUND FLOOR PLAN


PROPOSED

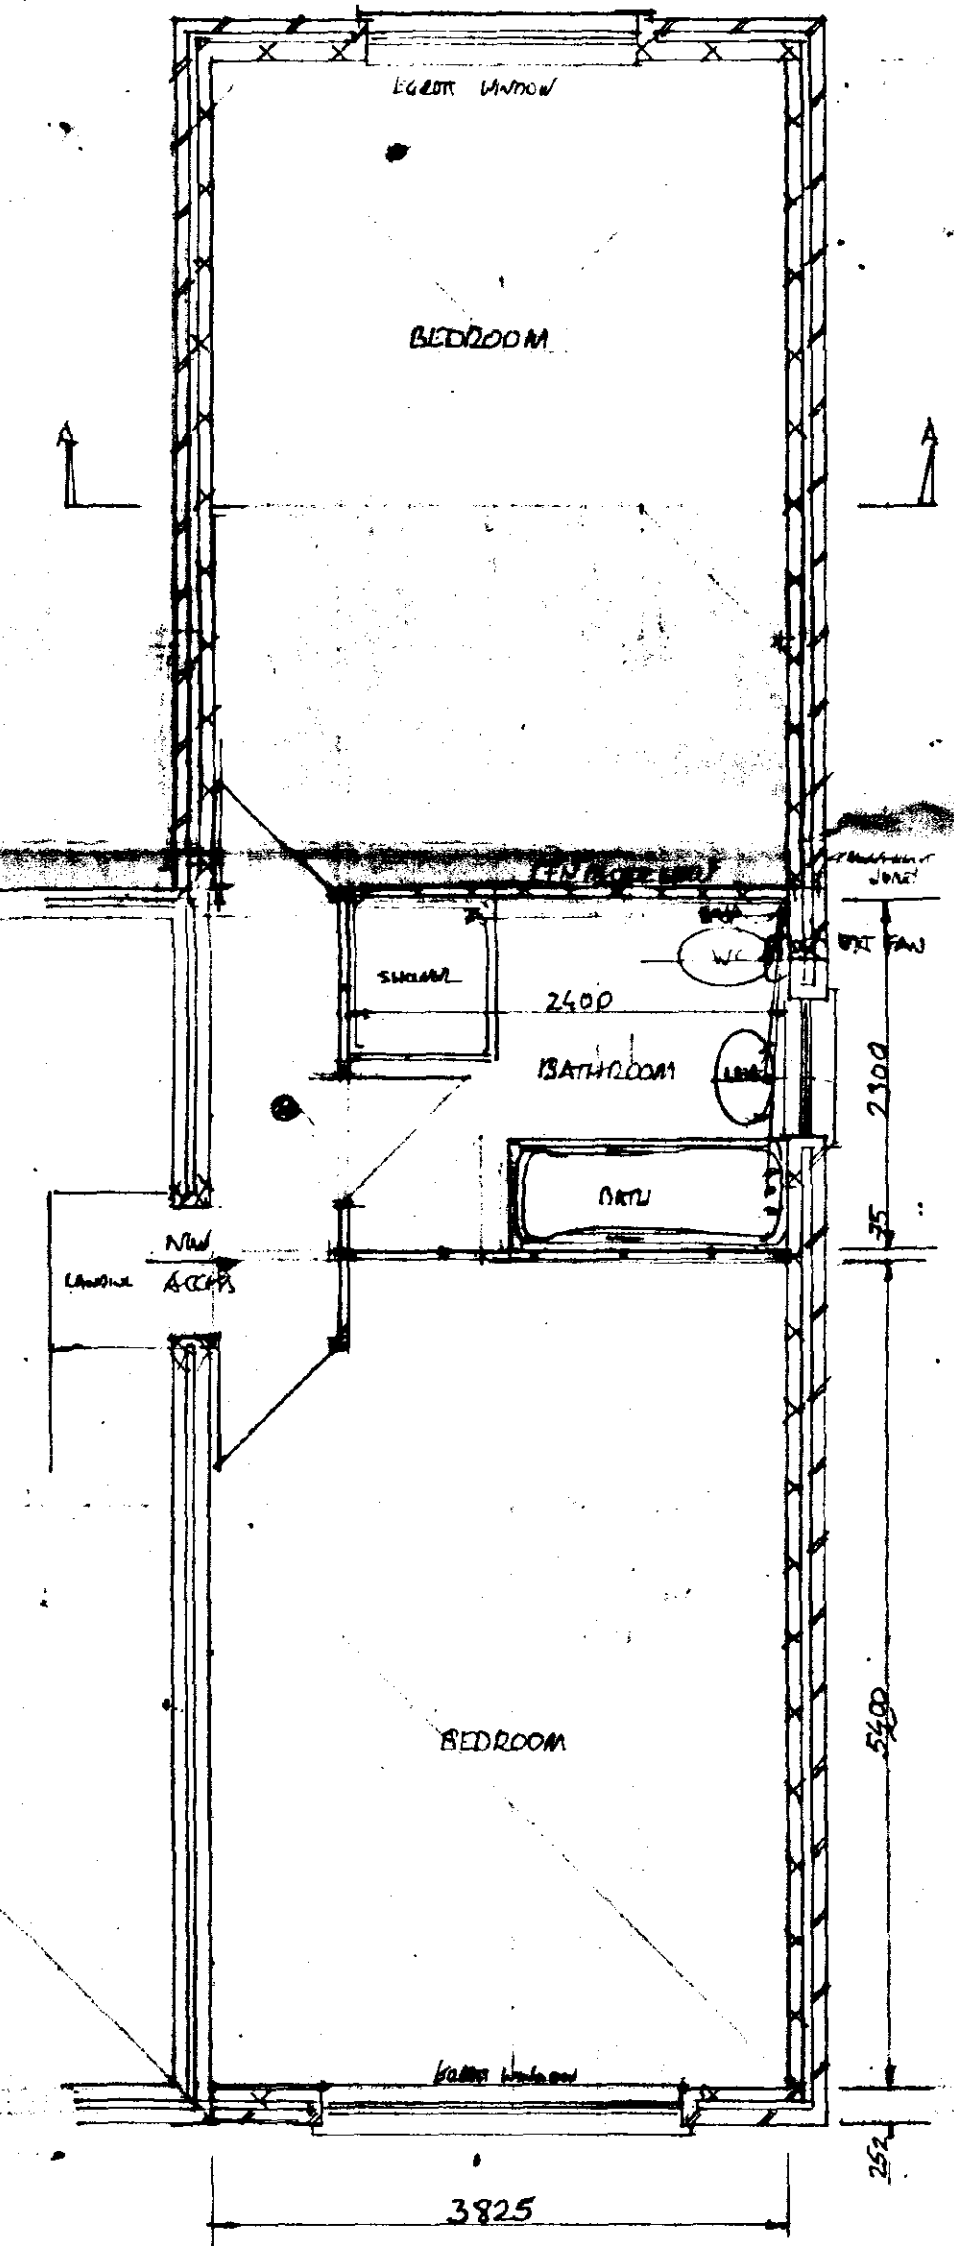


FIRST FLOOR PLAN

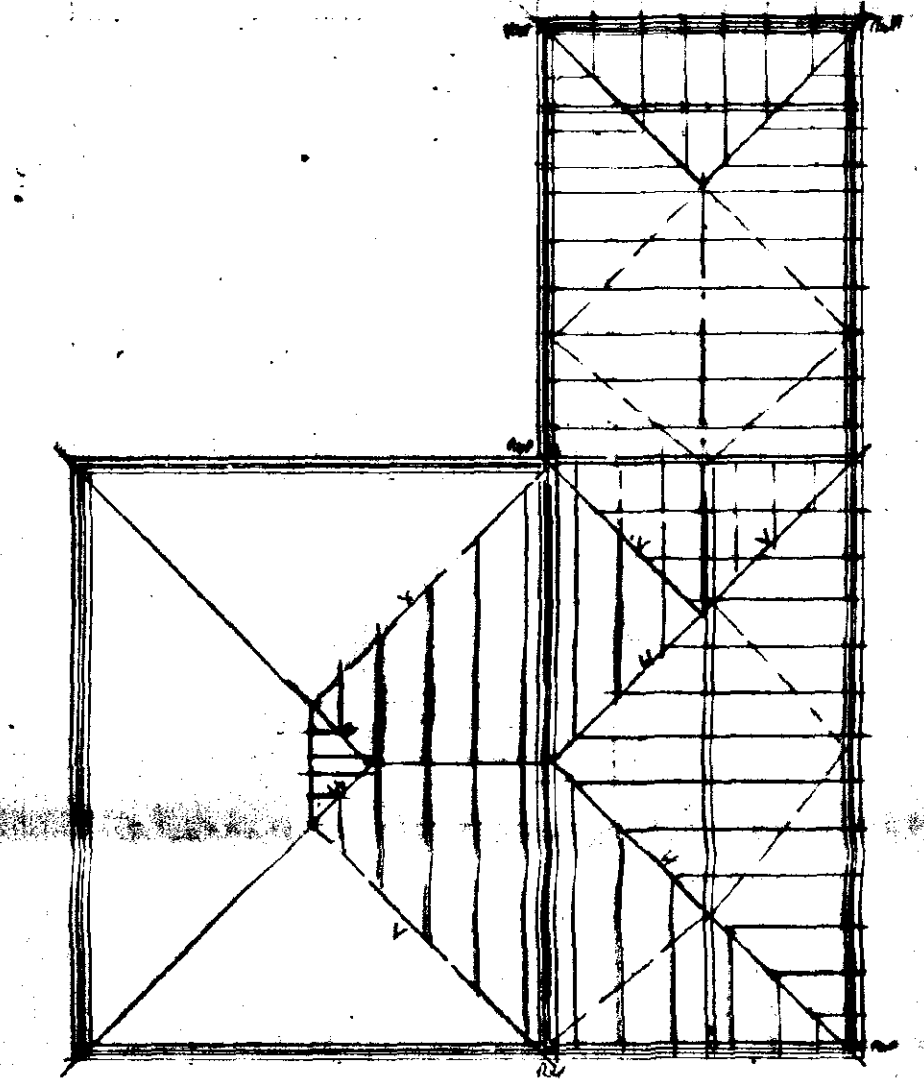

ROOF PLAN

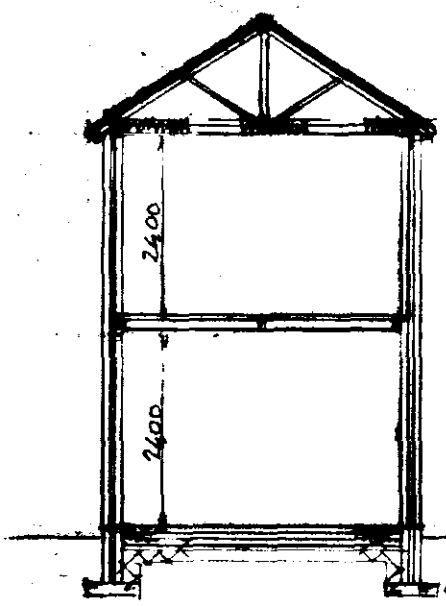

SECTION A-A

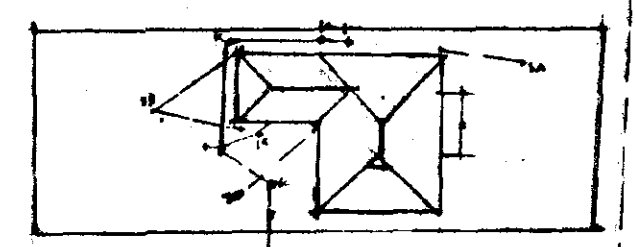

BLOCK PLAN (1:100)

SHDC
Planning & Development
17 JUL 2002
Ref 0833102

**DETERMINED
PLAN**

PROPOSED EXTENSION TO NO 23, WRIGHTS LANE,
SUTTON BRIDGE, Lincs FOR MR BENSLEY
SCALE: 1:50/1:100 DATE: 5/6/02 DRAWN: 322
ERIC W. RHODES ARCHITECTS
16, YORK ROAD, WISBECH, CAMBS PE13 2EA
(0455 599110) DEC No 02/1701