
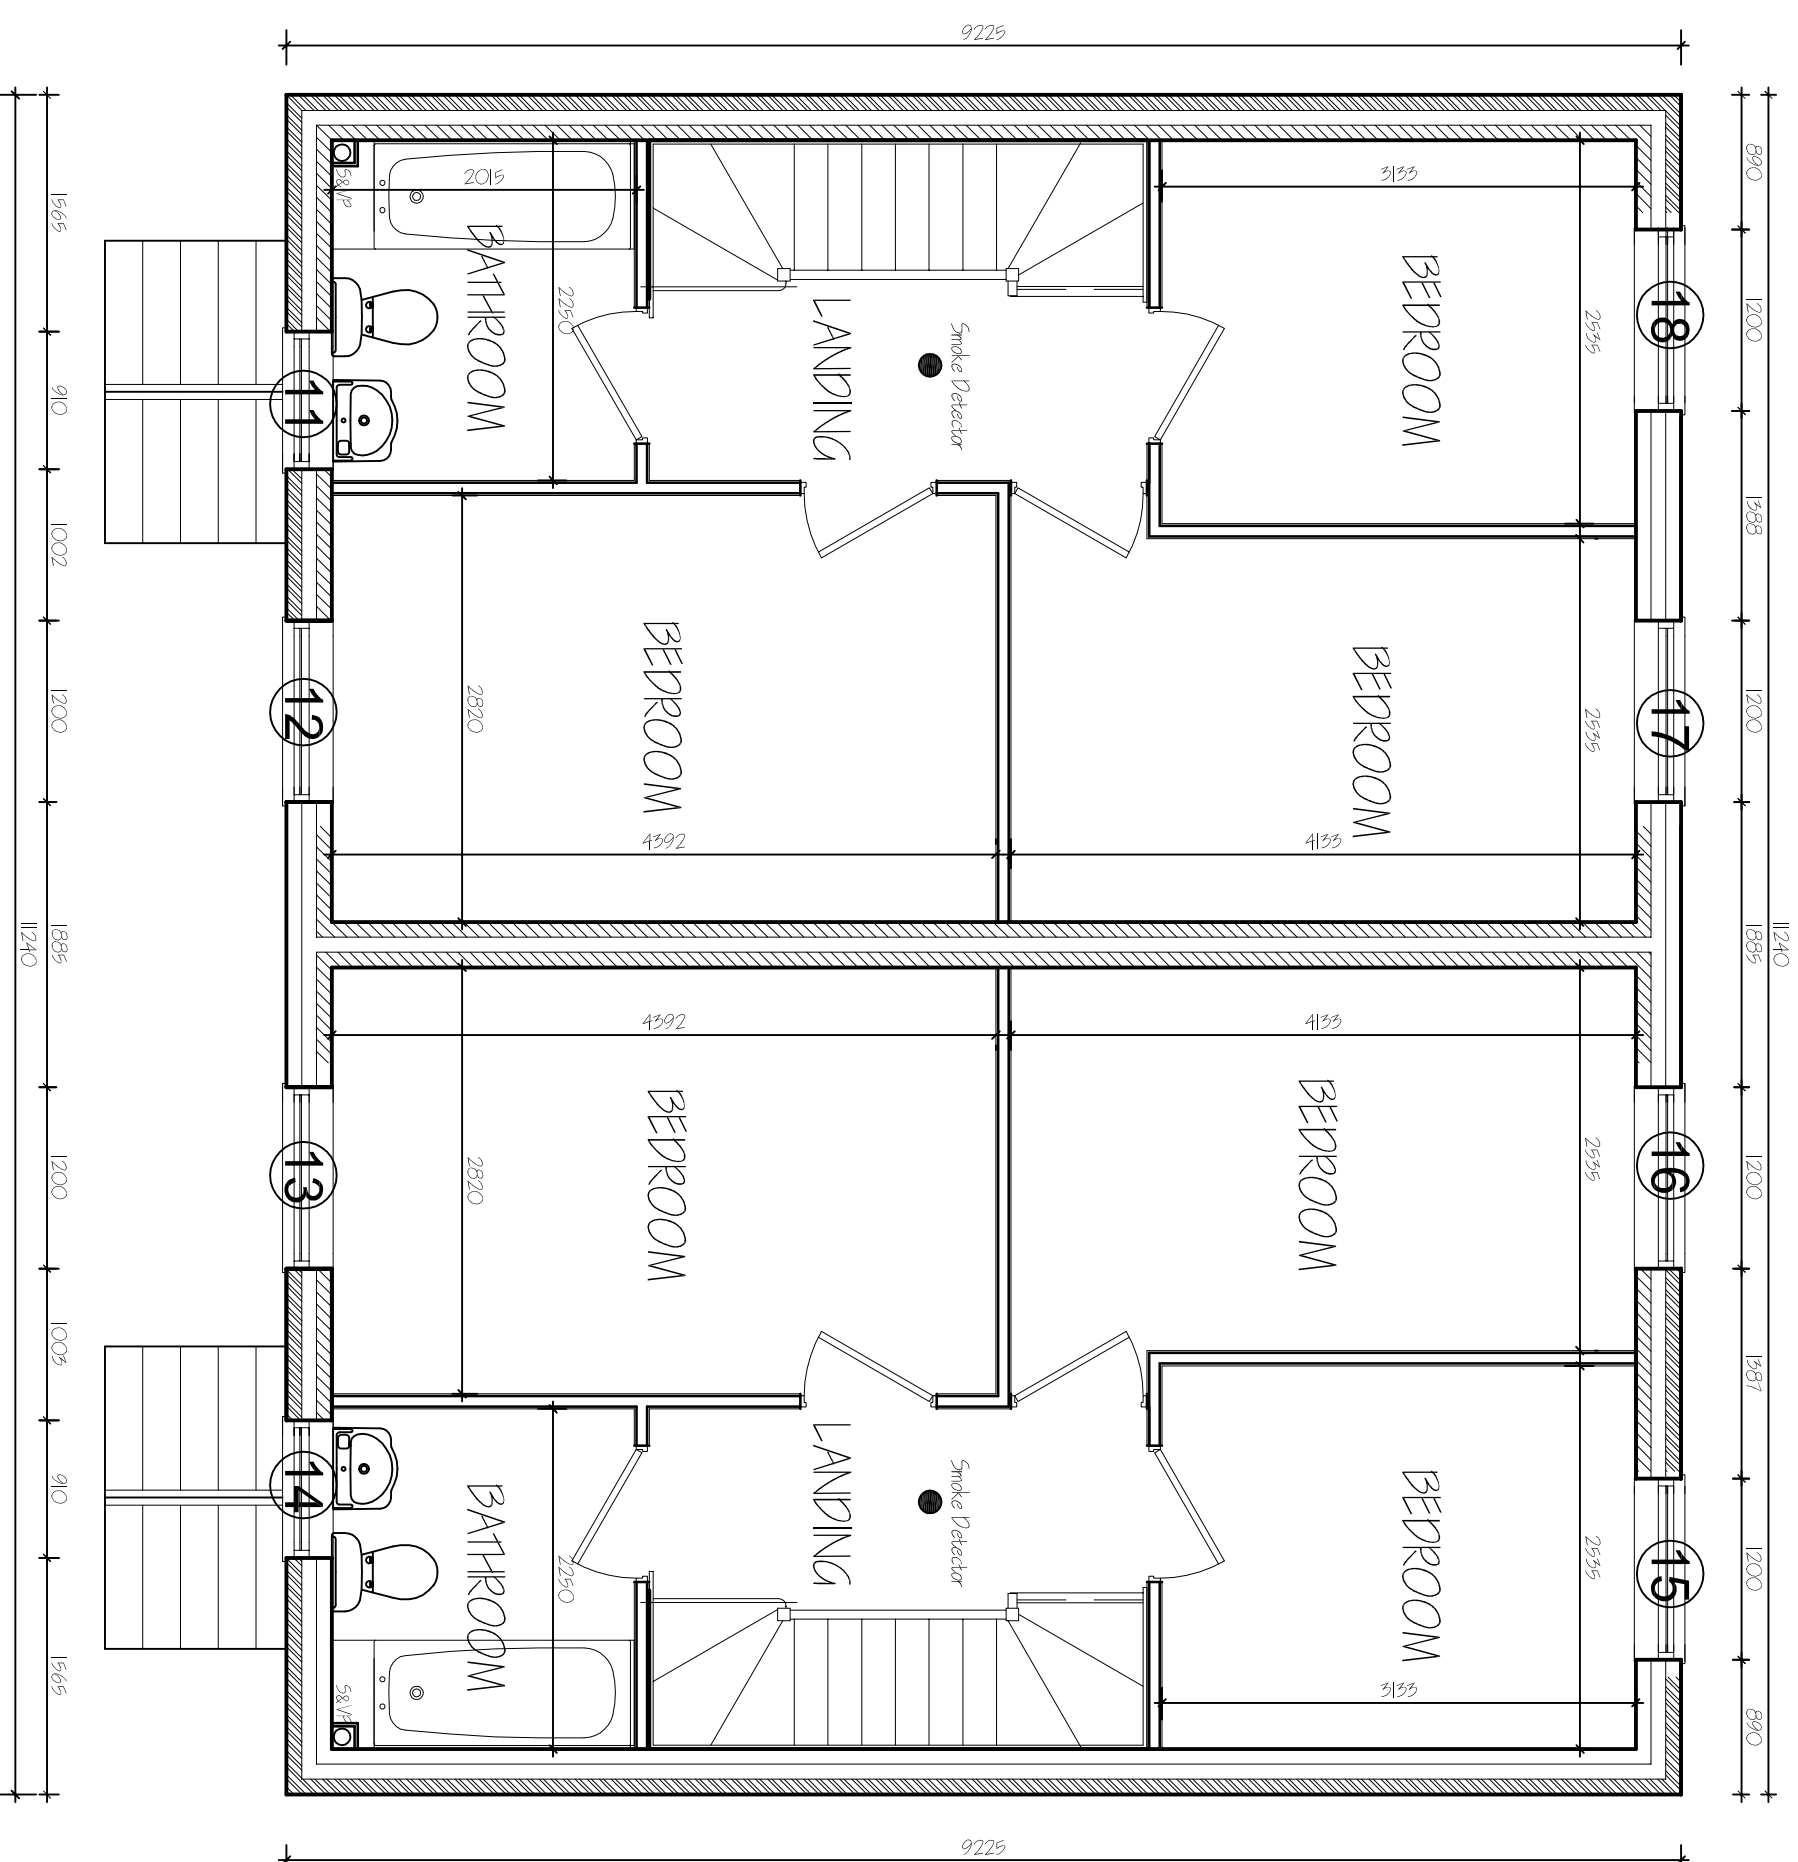
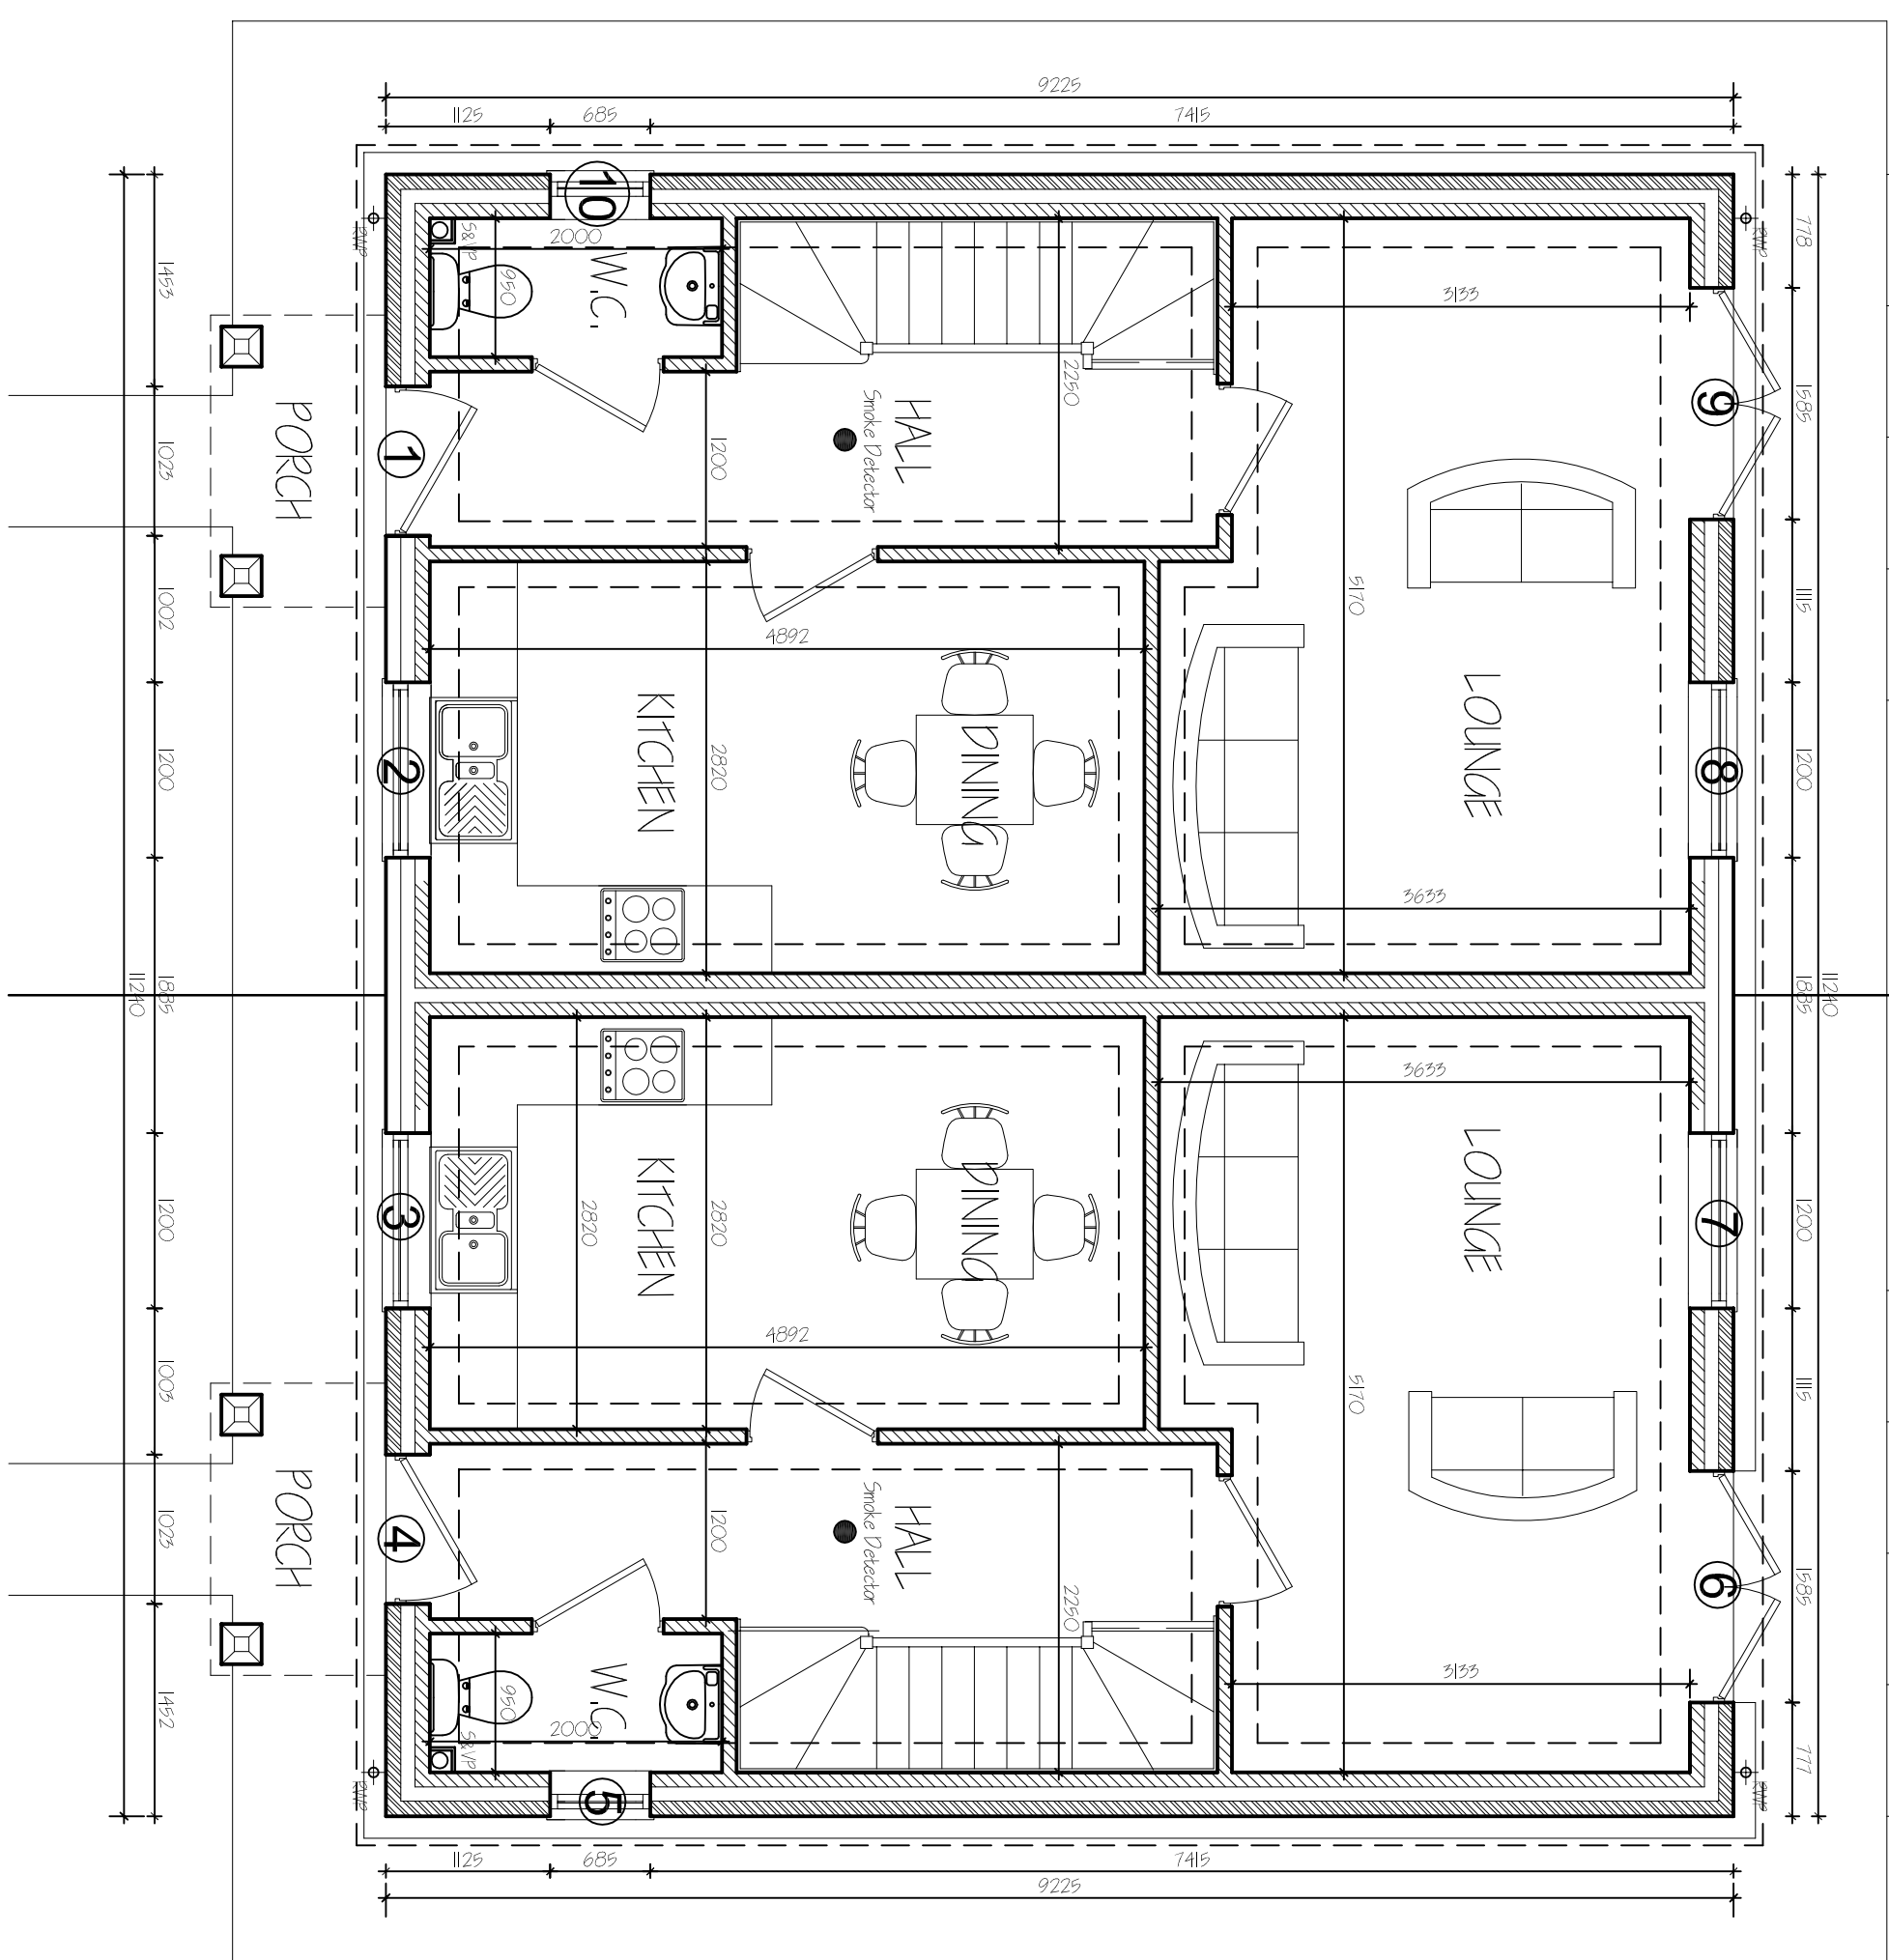
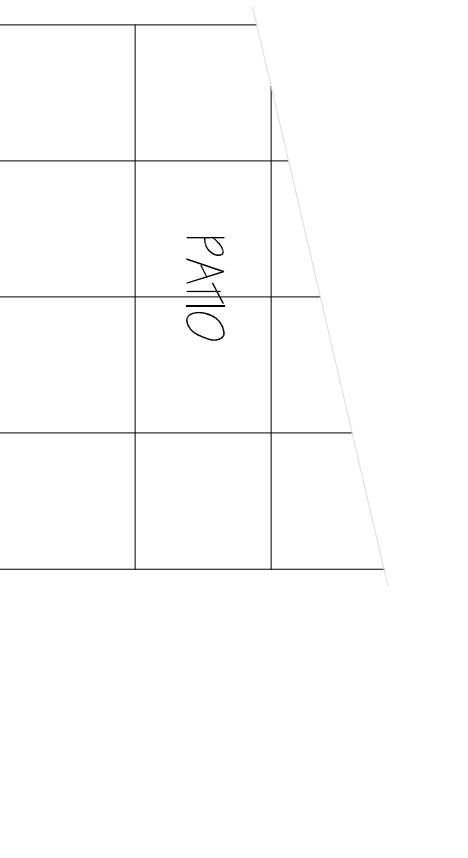
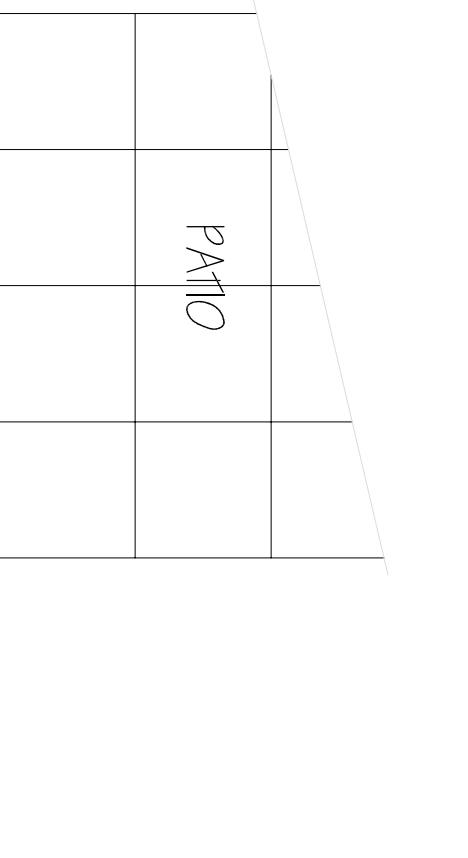
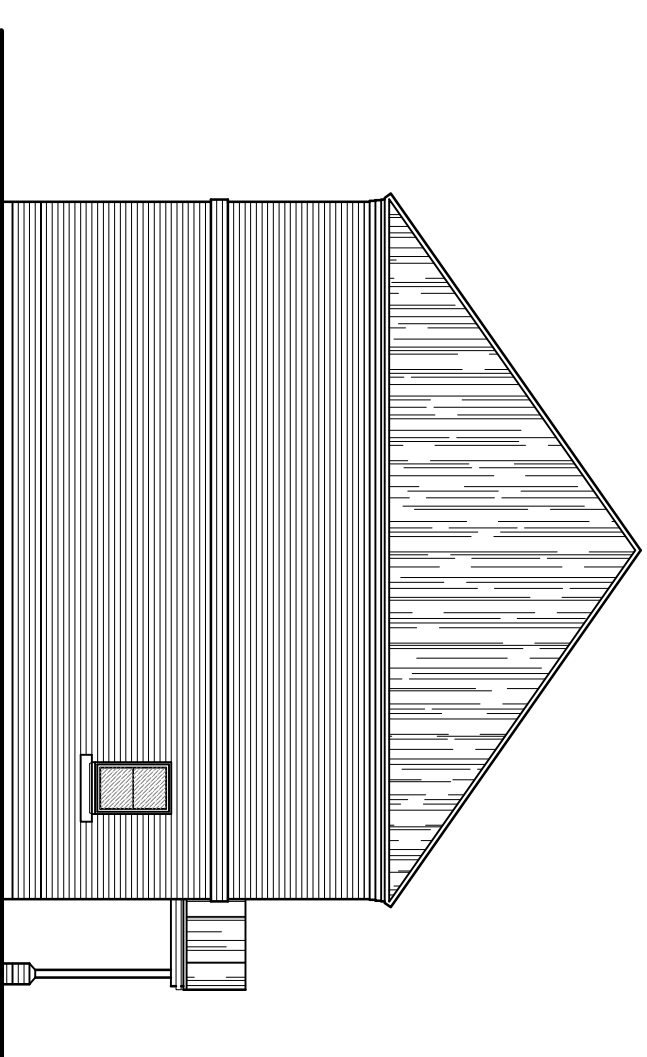
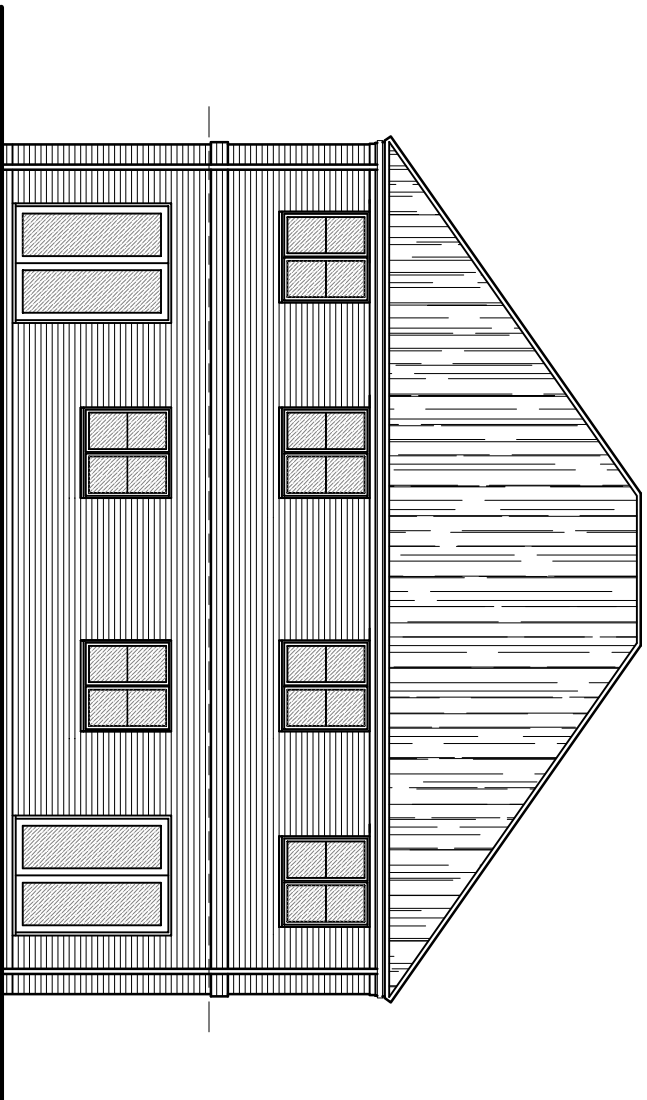
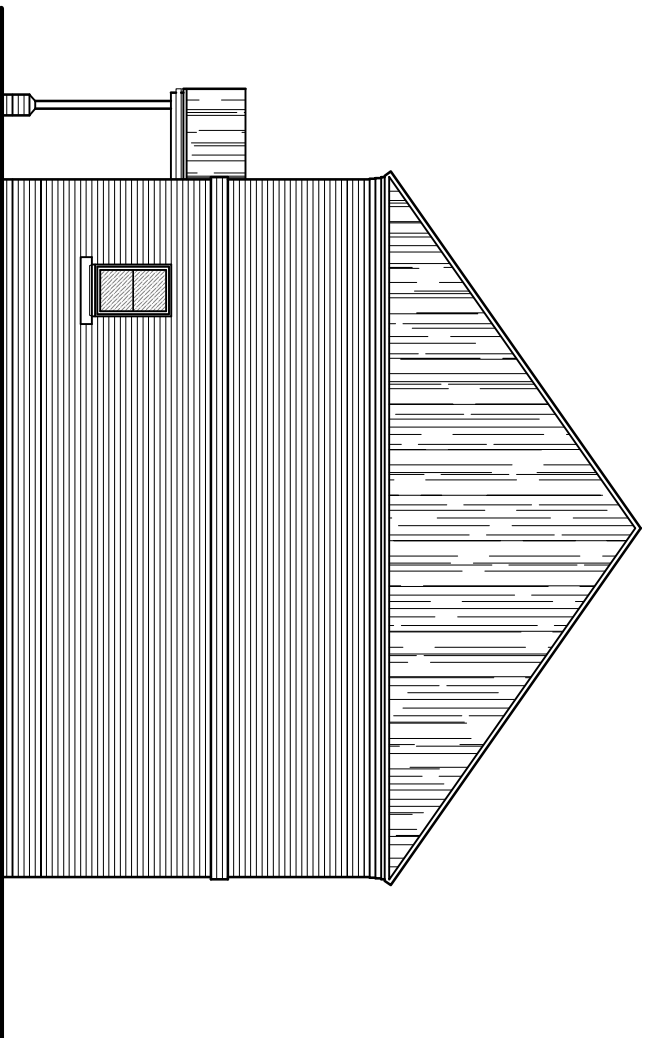


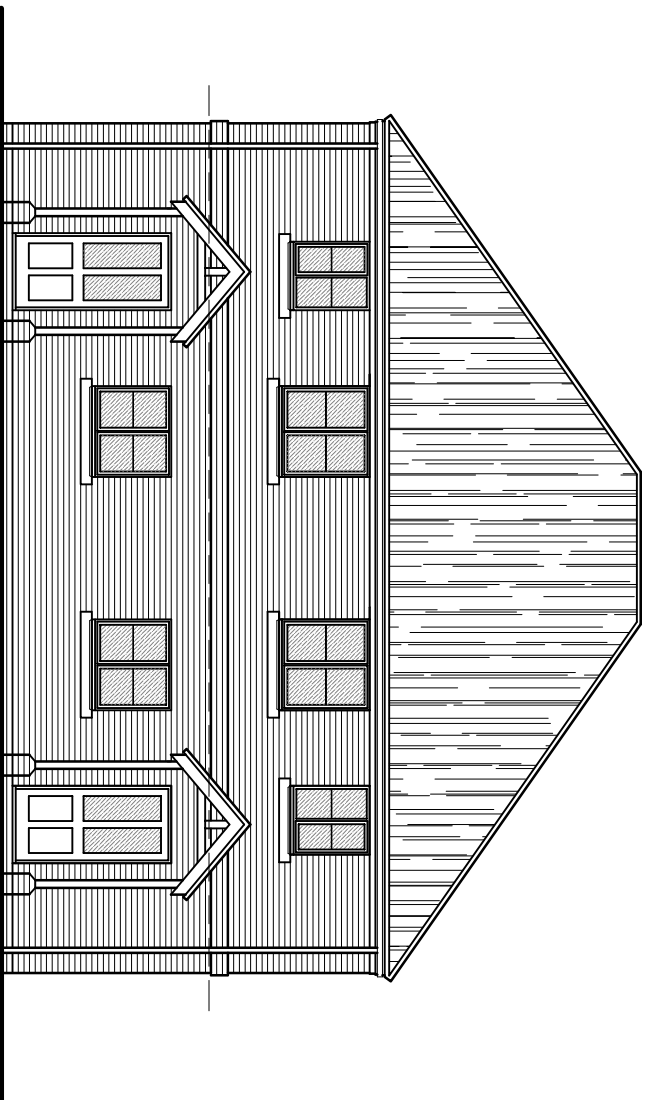

E	HP BOOF - CLIENT				AUG 2016
D	CONTRACT REVIEW - PLANNING				FEB 2016
C	BUILDING REGULATING APPLICATION				MAY 2016
B	CLIENT MEETING				OCT 2014
A	CLIENT MEETING				OCT 2014
ref:	mission				date

G. R. MERCHANT LTD.
I, ENG AMICE FIMO

**ARCHITECTURAL, STRUCTURAL
AND LAND DRAINAGE
CONSULTANTS**

4 Wrights Mews
12A Park Street,
Spalding, Lincs., PE12 7TE
Tel 01 406 450800
Fax 01 406 425744

E-Mail: gr.merchant@btconnect.com

Project

NEW 50-2H FACED PAVILIONS
217 BRIDGE ROAD, SUTTON BRIDGE
SPALDING
Lincs.

Client	5E HING		
Drawing	FLOOR PLANS & ELEVATIONS		
Job Ref.	2436-112	Drawing No.	01E
Date	SEPT 2014	Drawn	SLB
Scales	1:100 1:50		
DO NOT SCALE FROM THIS DRAWING			

TERCA Hathaway Brindled Brick

MATERIALS SCHEDULE	
Walls:	TERCA Hatheway Brindled
Roof:	Sandford Rivus Antique Slate - Green
Windows:	White UPVC
Gutters & Downpipes:	White UPVC

