


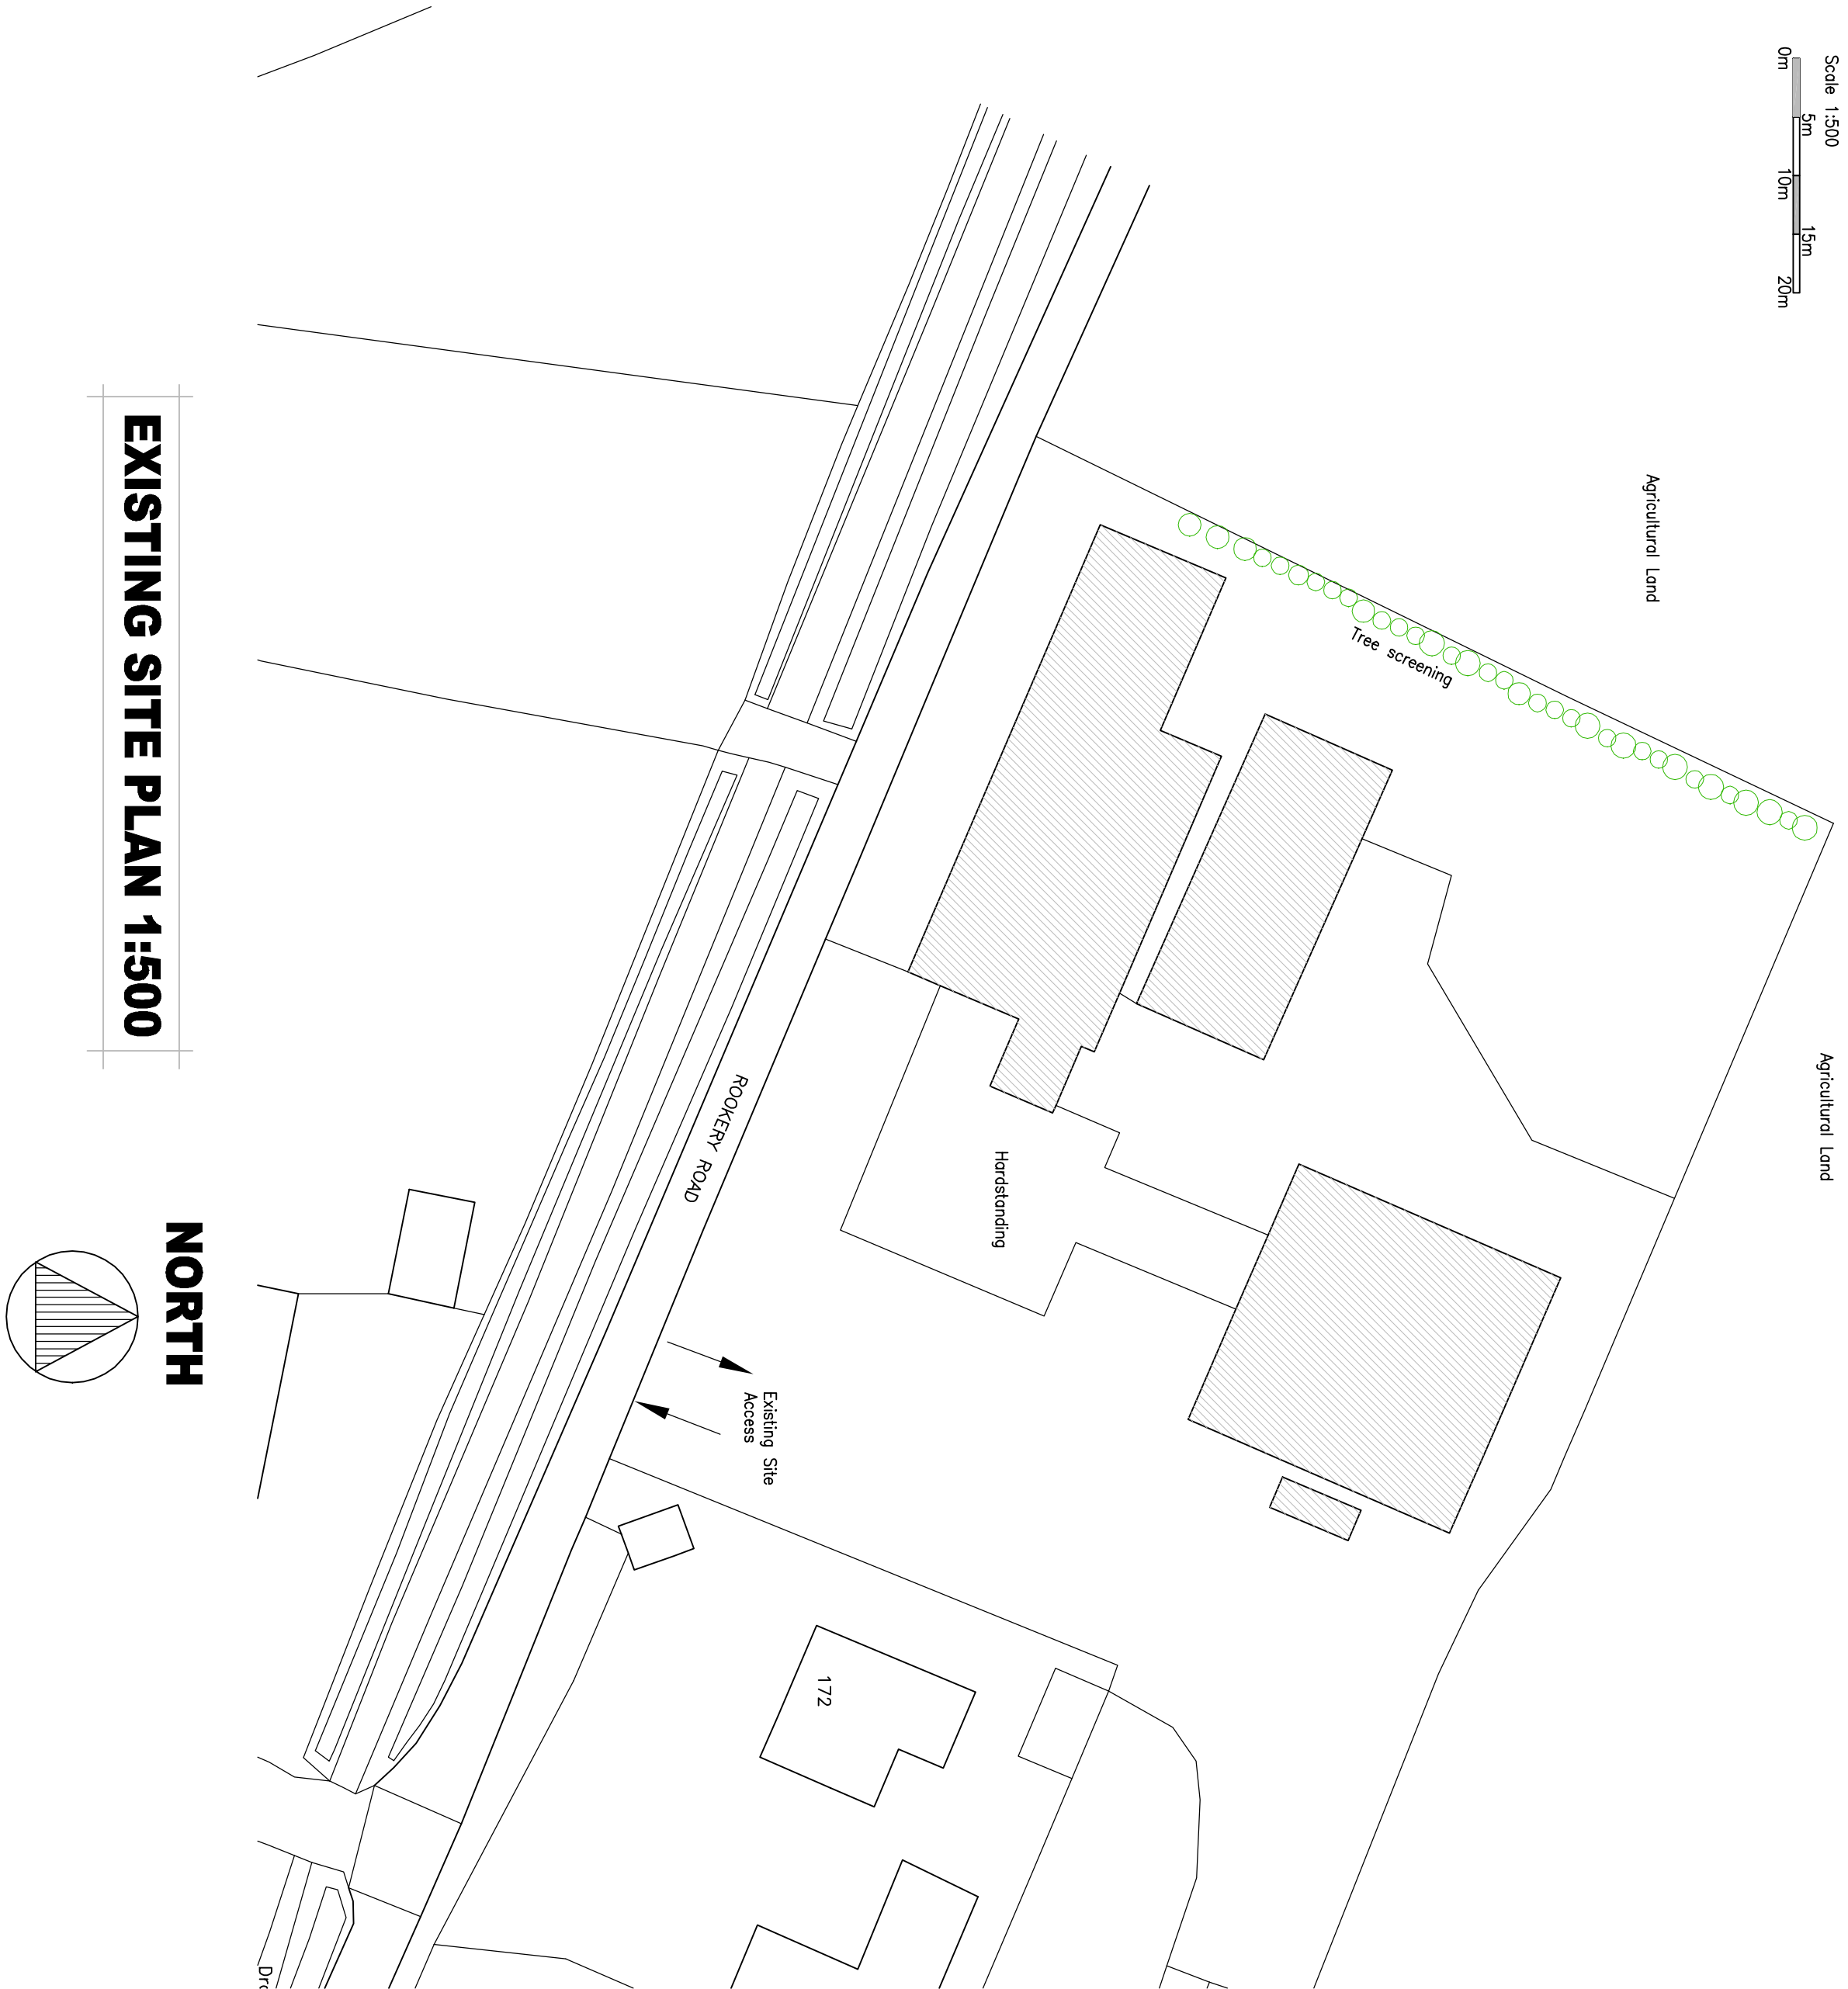

Project:

Proposed Open Store at Rookery Farm,
Rookery Road, Sutton Bridge, PE12 9QG

Drawing: DSD0136-05 Existing Site Plan

Scale: 1:500 Drawing A1 size