
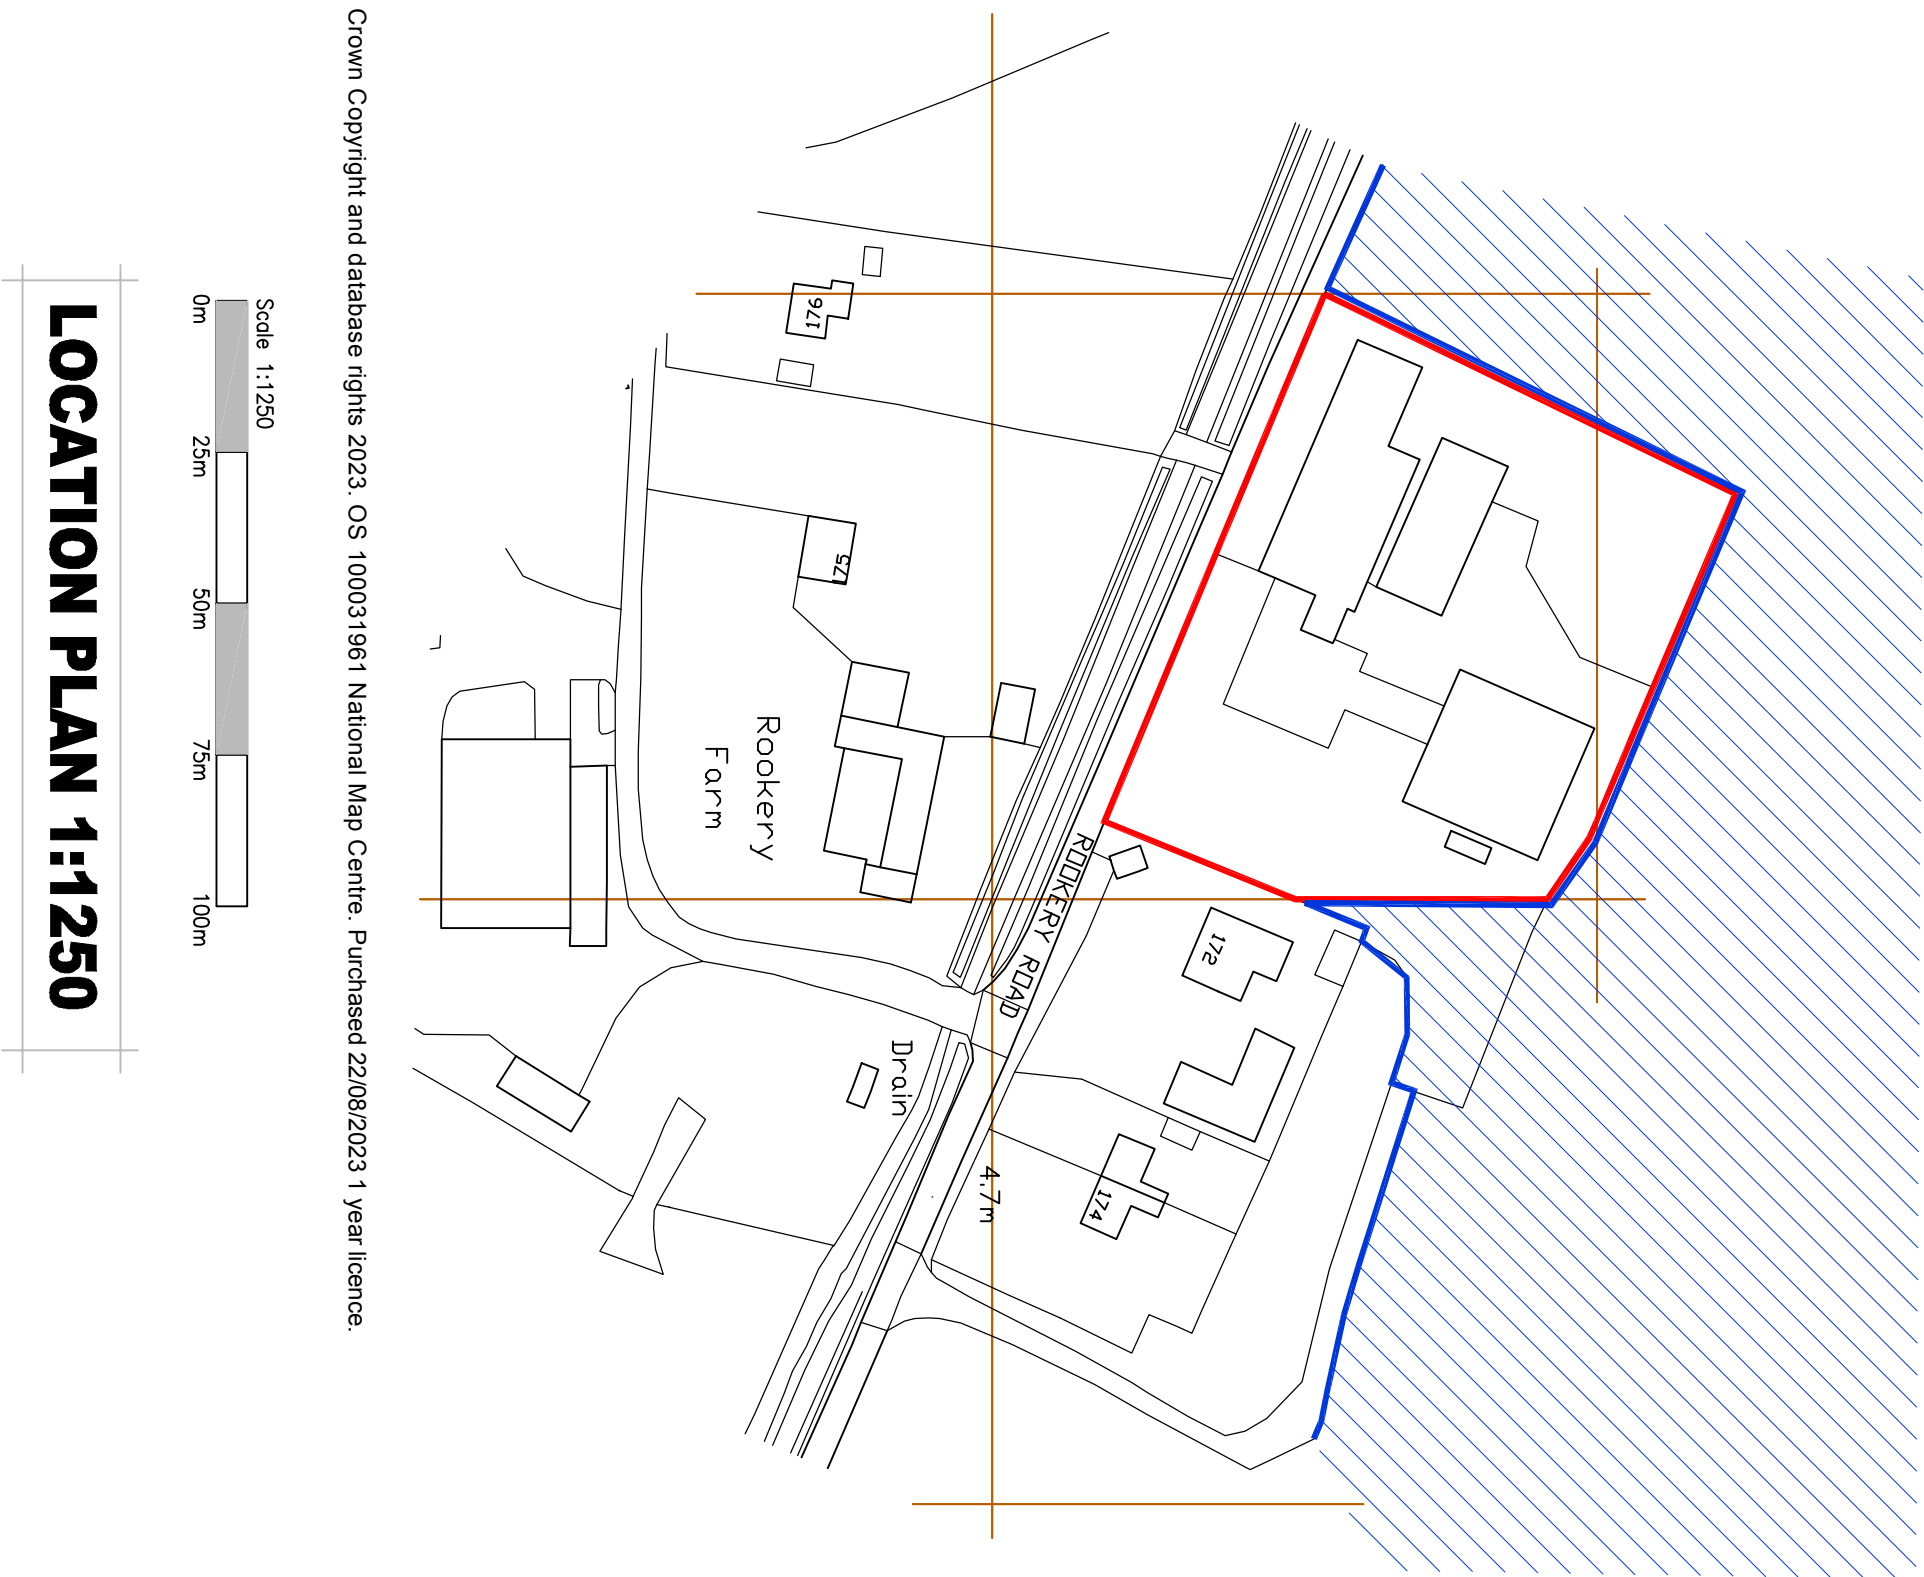
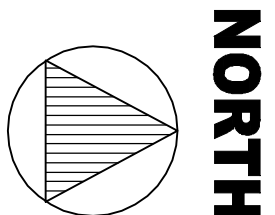


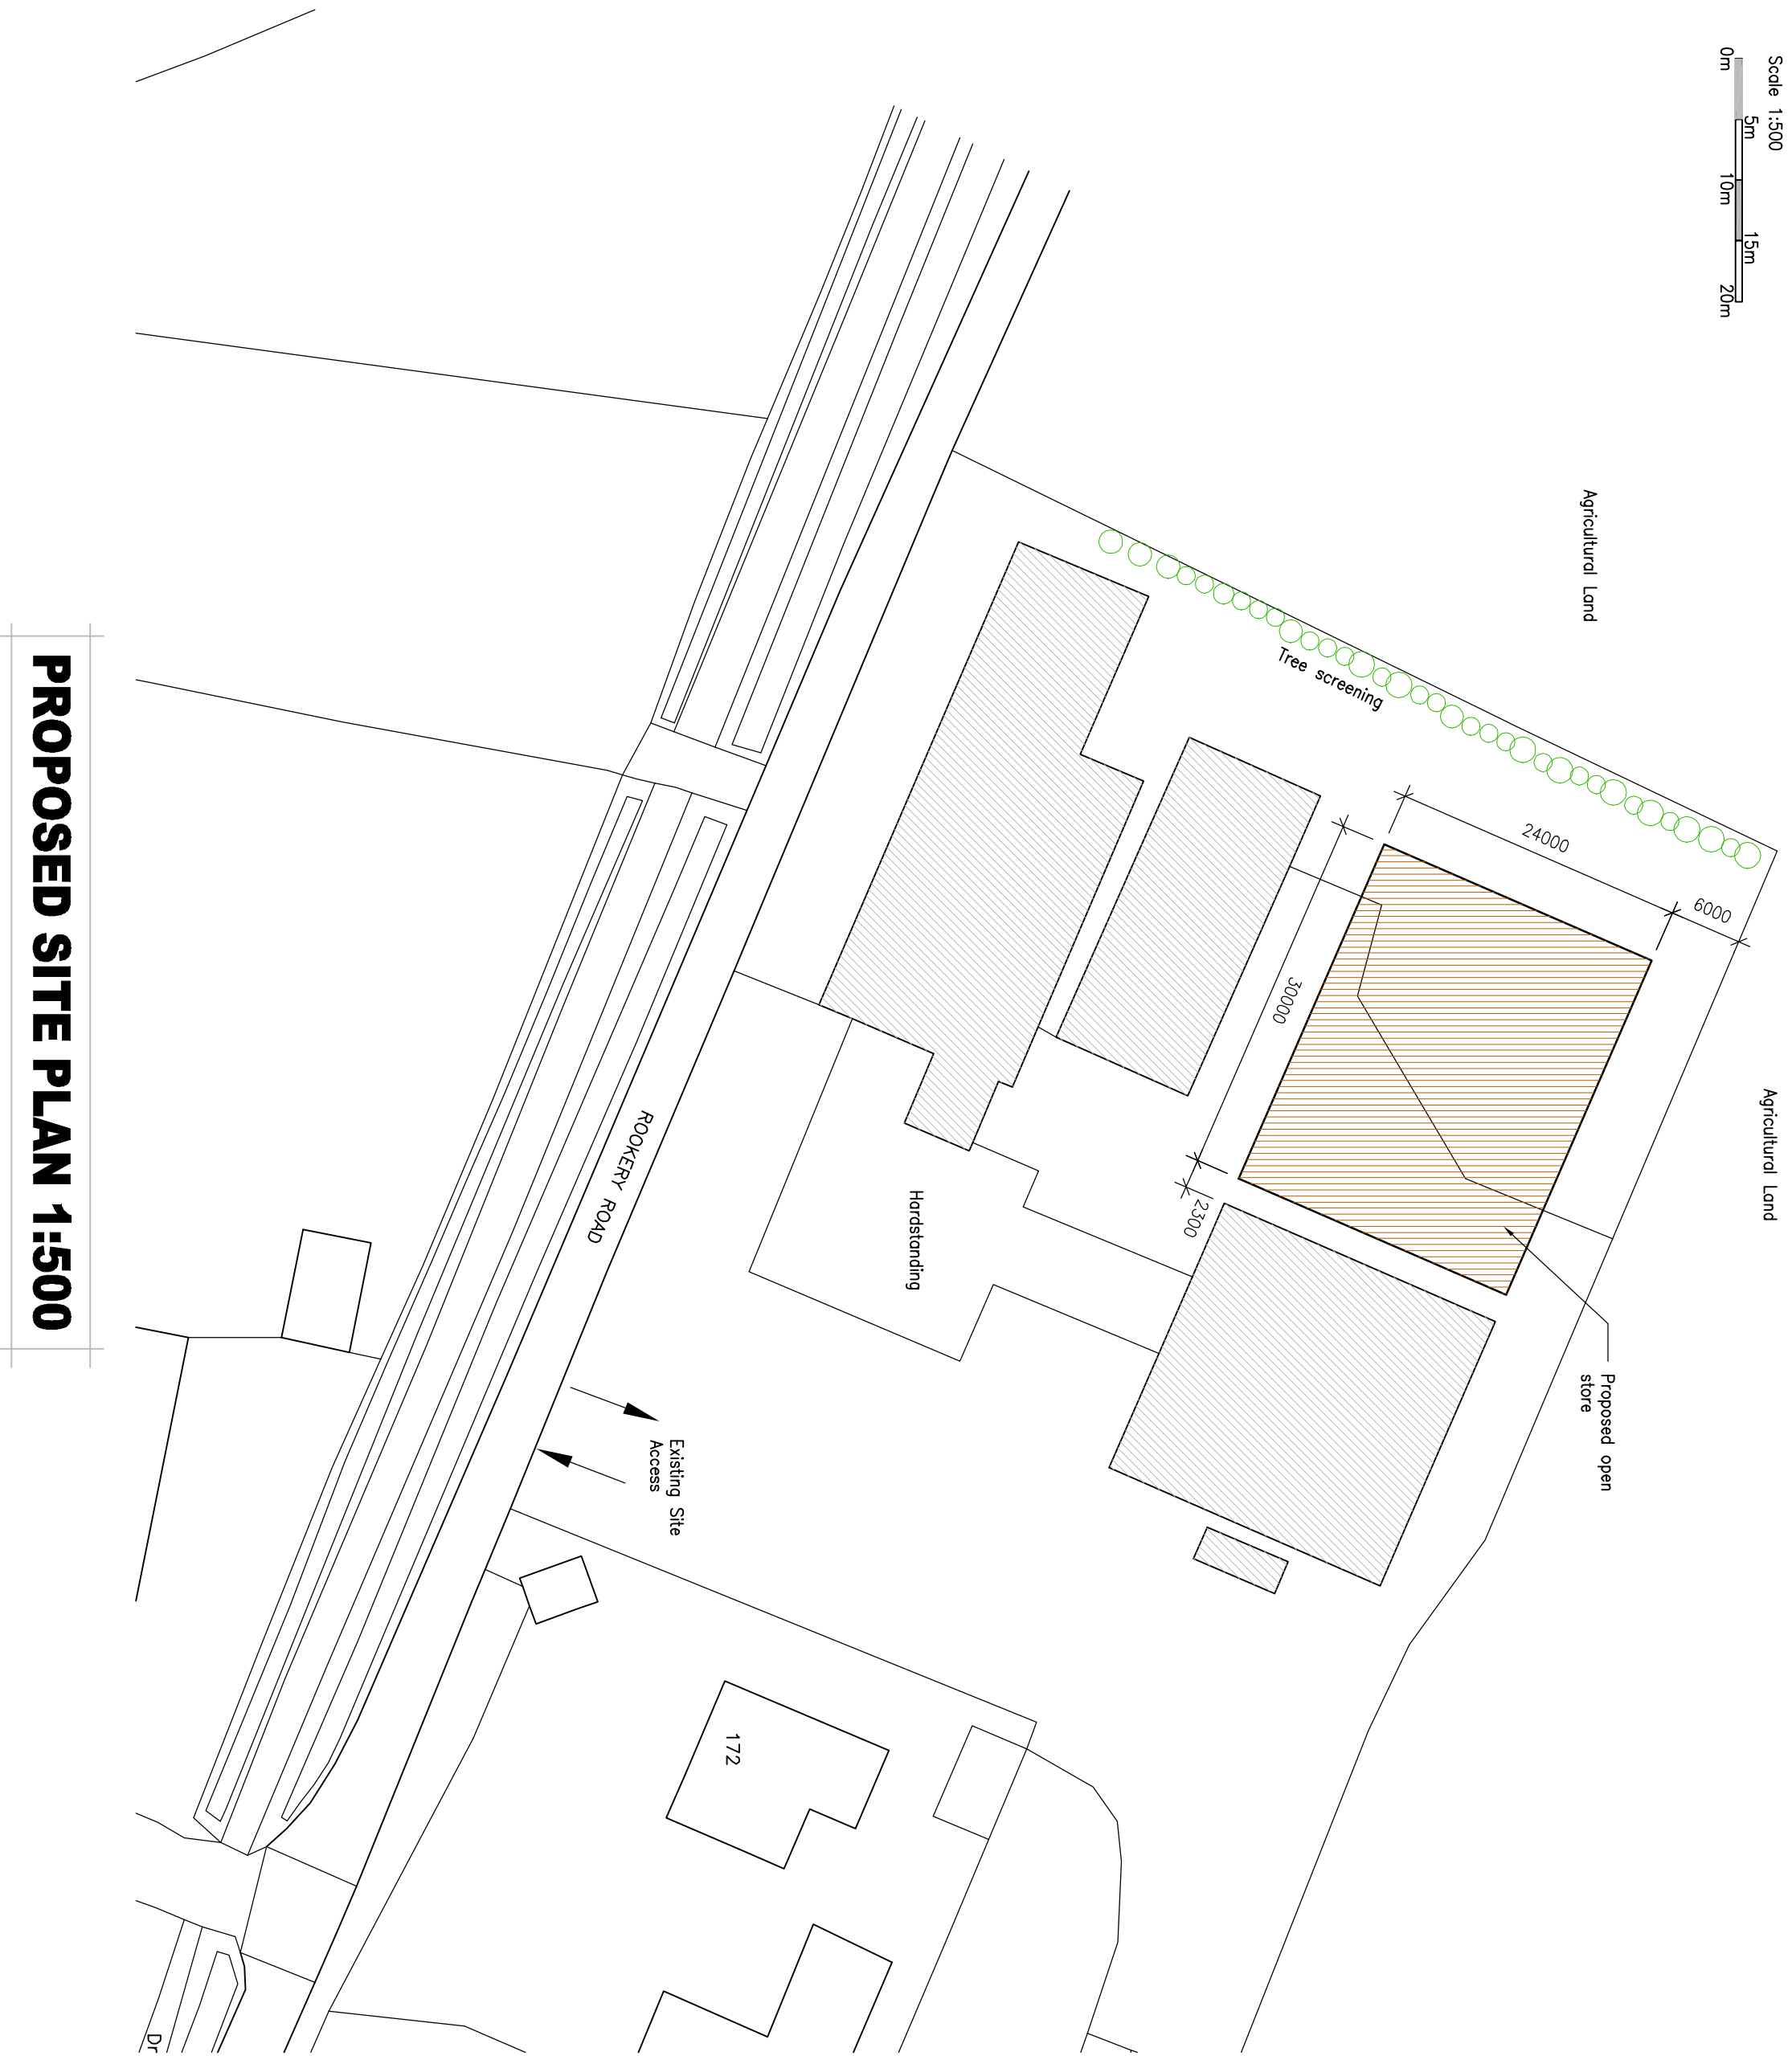

Project:
Proposed Open Store at Rookery Farm,
Rookery Road, Sutton Bridge, PE12 9QG

Drawing: DSD0136-06 Proposed Site Plan and
Location Plan

Scale: 1:500 1:1250 Drawing A1 size