

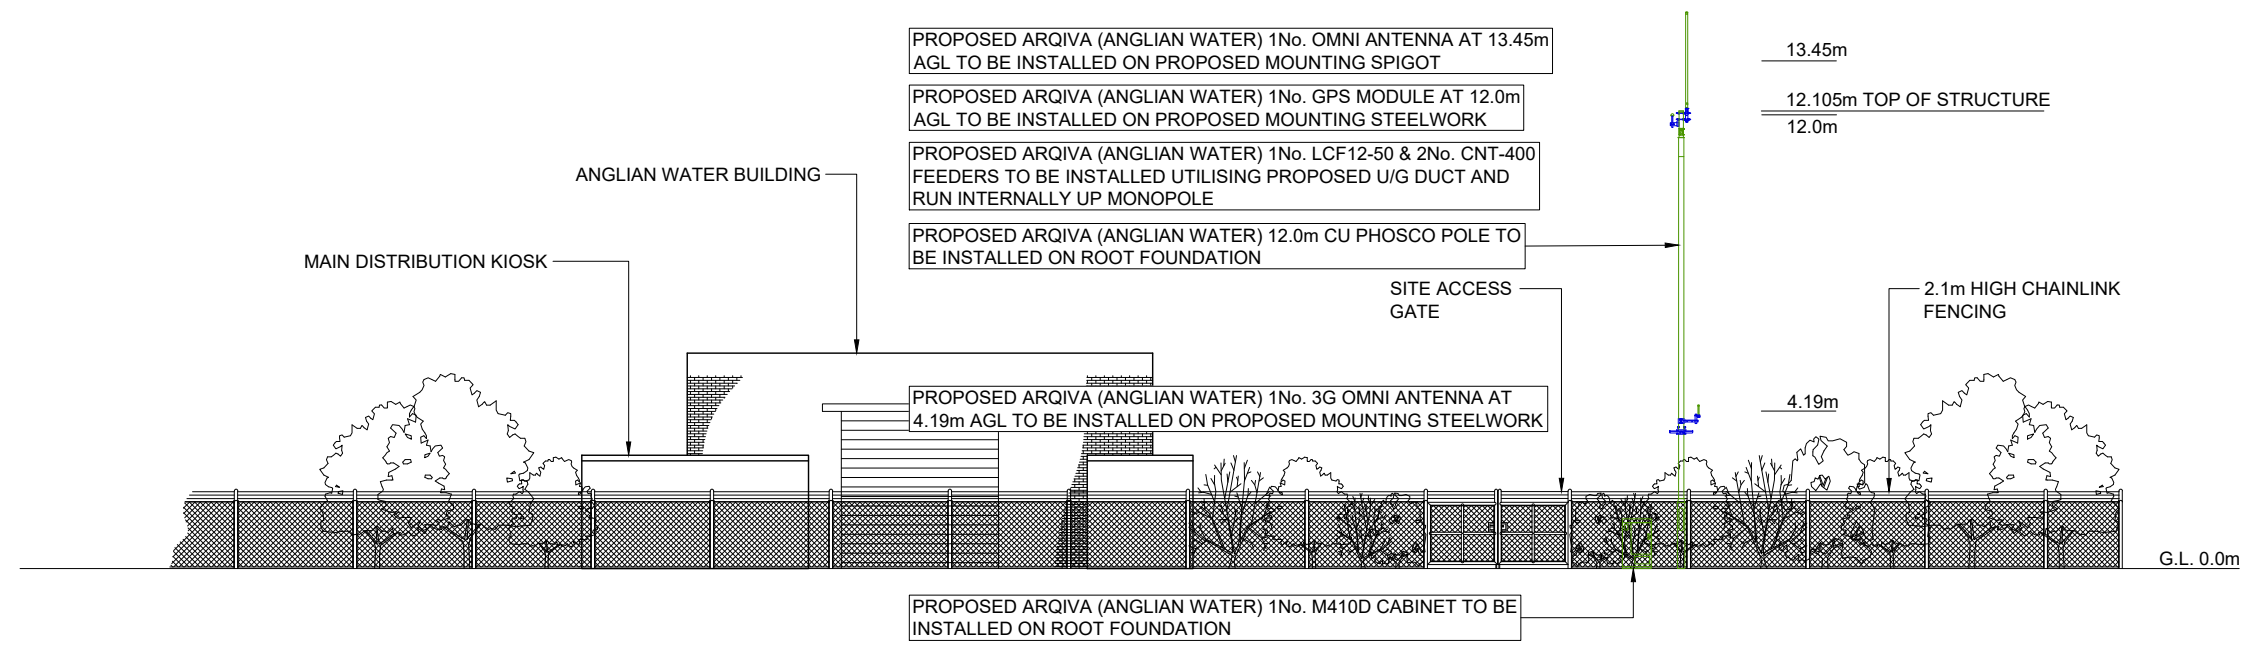


PROPOSED ANTENNA DETAILS											
I.D. No.	ITEM	TYPE / SIZE	BEARING	MEAN HEIGHT	ELEC TILT	FUNC.	FEEDER LENGTH	FEEDER TYPE	LNA/ MHA	No. OF FEEDERS	RET/ VET
TBC	A1	AMPHENOL 4220.06-405-T0	OMNI	13.45m	0°	Tx/Rx	18.0m	LCF12-50	0	1	NO
TBC	A2	TRIMBLE BULLET III GPS	0° E.T.N.	12.0m	0°	Tx/Rx	16.0m	CNT400	0	1	NO
TBC	A3	SIRIO SO-918-2	0° E.T.N.	4.19m	0°	Tx/Rx	8.0m	CNT400	0	1	NO

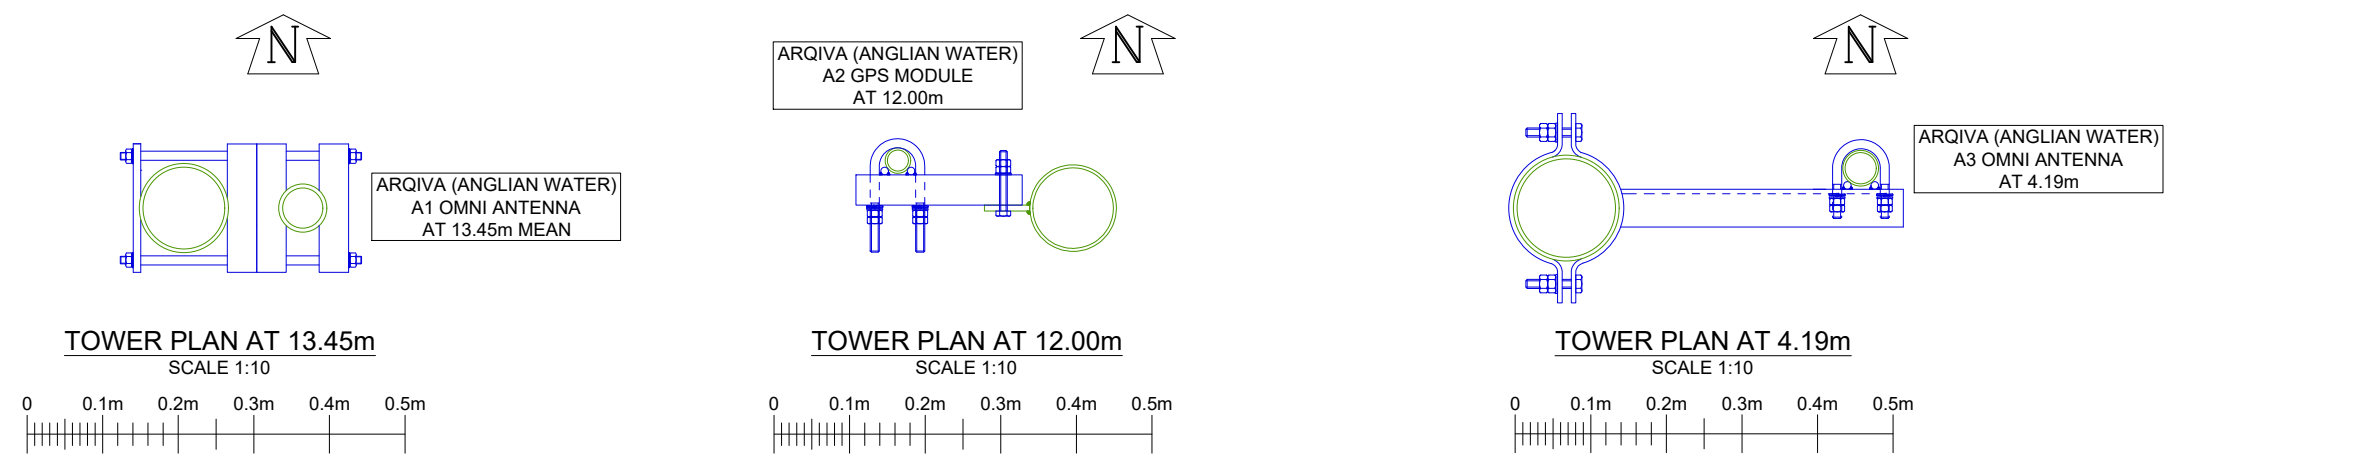

NORTH ELEVATION

 

© Arqiva

All rights reserved. No part of this publication may be reproduced, stored in a retrieval system or transmitted in any form or by any means (Electronic, Mechanical, Photocopying, Recording or otherwise), without the prior written consent of the Company.

NOTES

OTHER USERS PROPOSALS

FEINT DETAILS SHOWN AS

ARE INDICATIVE OF OTHER USERS

PROPOSALS WHICH MAY BE THE

SUBJECT OF SEPARATE

APPLICATIONS

PROJECT: 12338626

CELL No: ANW_PE170

	PROJECT:			
	PROJECT:			
	PROJECT:			
2	PROJECT: 12338626 PLANNING DRAWING	27/07/26	WHP	WHP
1	PROJECT: 12338626 SITE RECORD	10/07/26	CP	MK
ISS	REVISION	DATE	DRN	APP

Crawley Court, Winchester, Hampshire, SO21 2QA
cad.services@arqiva.com

SITE No. 326503

SUTTON BRIDGE STW
SUTTON BRIDGE STW
AVENUE FARM ROAD
SUTTON BRIDGE
LINCOLNSHIRE
PE12 9QF

NGR	TF 46403 22973
OS GRID	546403 322973

ELEVATION

PROPOSED

ARQIVA (ANGLIAN WATER)

SCALE	1:200	
DRAWN	CP	07/07/26
APPROVED	WHP	27/07/26

DRAWING No.	SHEET 1 OF 1	REV.
326503-01-150-MD002		2