


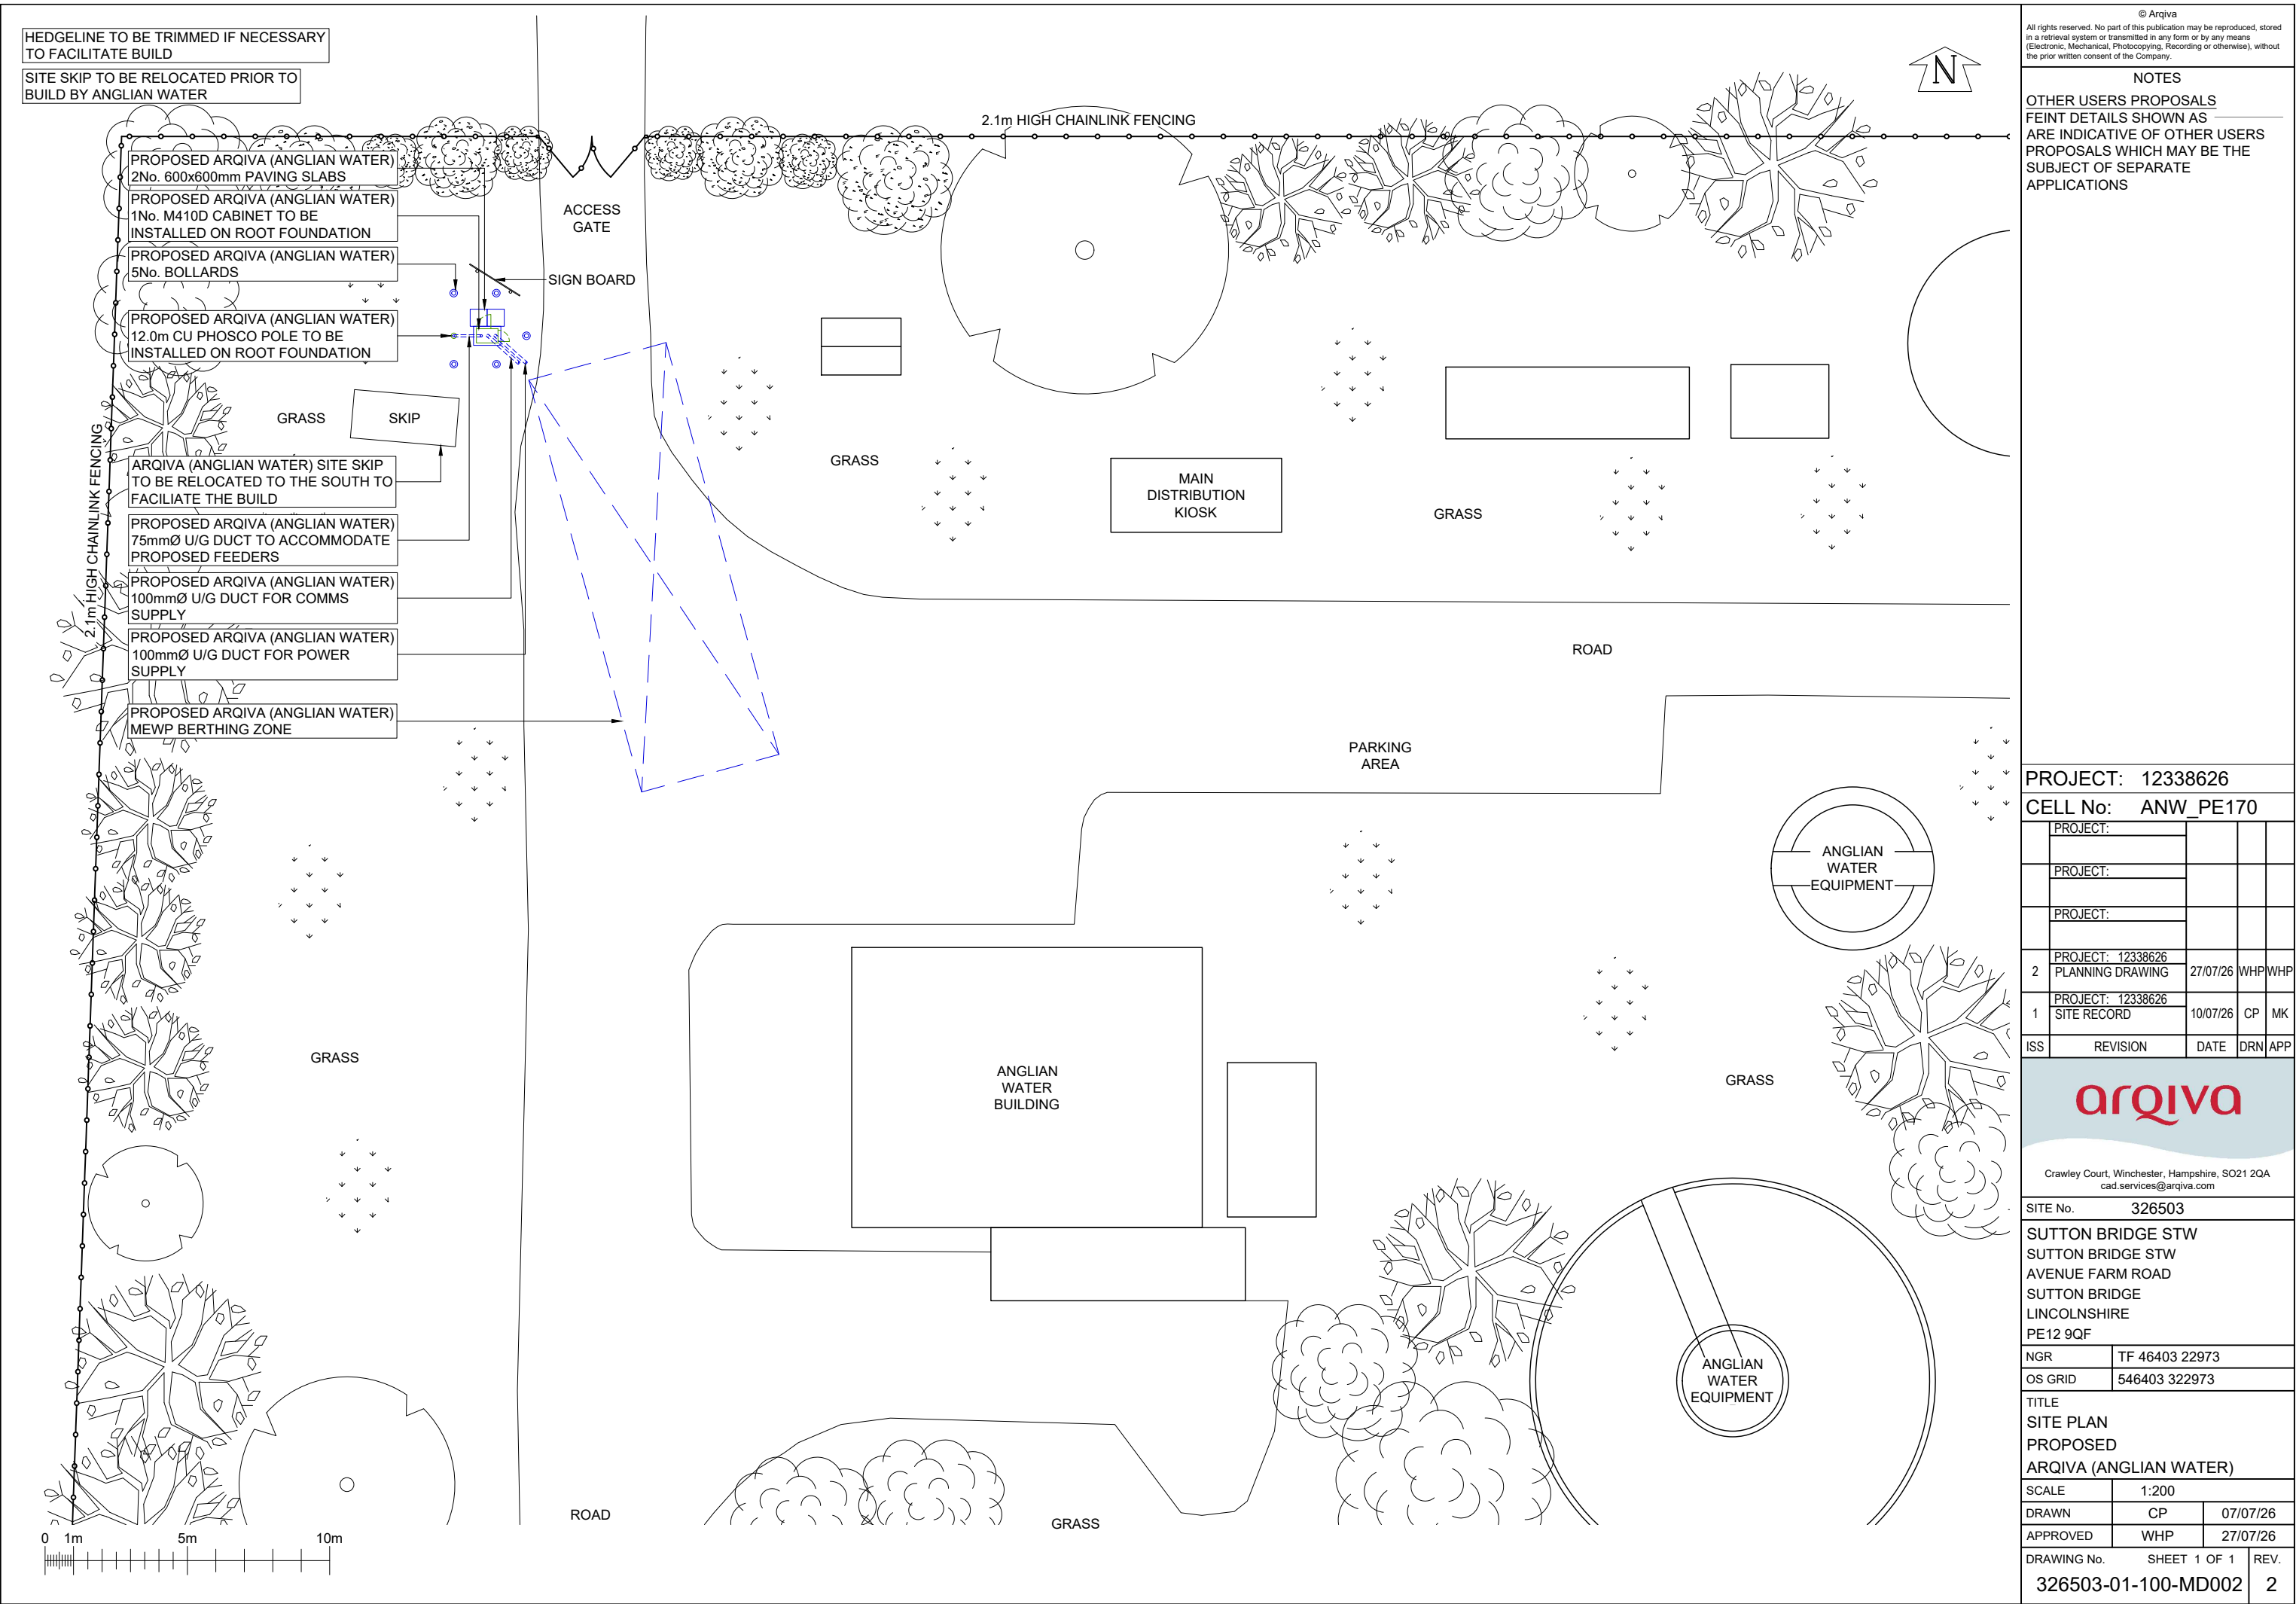

© Arqiva
All rights reserved. No part of this publication may be reproduced, stored in a retrieval system or transmitted in any form or by any means (Electronic, Mechanical, Photocopying, Recording or otherwise), without the prior written consent of the Company.

NOTES
OTHER USERS PROPOSALS
FEINT DETAILS SHOWN AS
ARE INDICATIVE OF OTHER USERS
PROPOSALS WHICH MAY BE THE
SUBJECT OF SEPARATE
APPLICATIONS

PROJECT: 12338626				
CELL No: ANW_PE170				
PROJECT:				
PROJECT:				
PROJECT:				
2 PROJECT: 12338626 PLANNING DRAWING	27/07/26	WHP	WHP	
1 PROJECT: 12338626 SITE RECORD	10/07/26	CP	MK	
ISS	REVISION	DATE	DRN	APP

Crawley Court, Winchester, Hampshire, SO21 2QA
cad.services@arqiva.com

SITE No. 326503

SUTTON BRIDGE STW
SUTTON BRIDGE STW
AVENUE FARM ROAD
SUTTON BRIDGE
LINCOLNSHIRE
PE12 9QF

NGR	TF 46403 22973
OS GRID	546403 322973

TITLE SITE PLAN PROPOSED ARQIVA (ANGLIAN WATER)		
SCALE	1:200	
DRAWN	CP	07/07/26
APPROVED	WHP	27/07/26

DRAWING No.	SHEET 1 OF 1	REV.
326503-01-100-MD002		2