



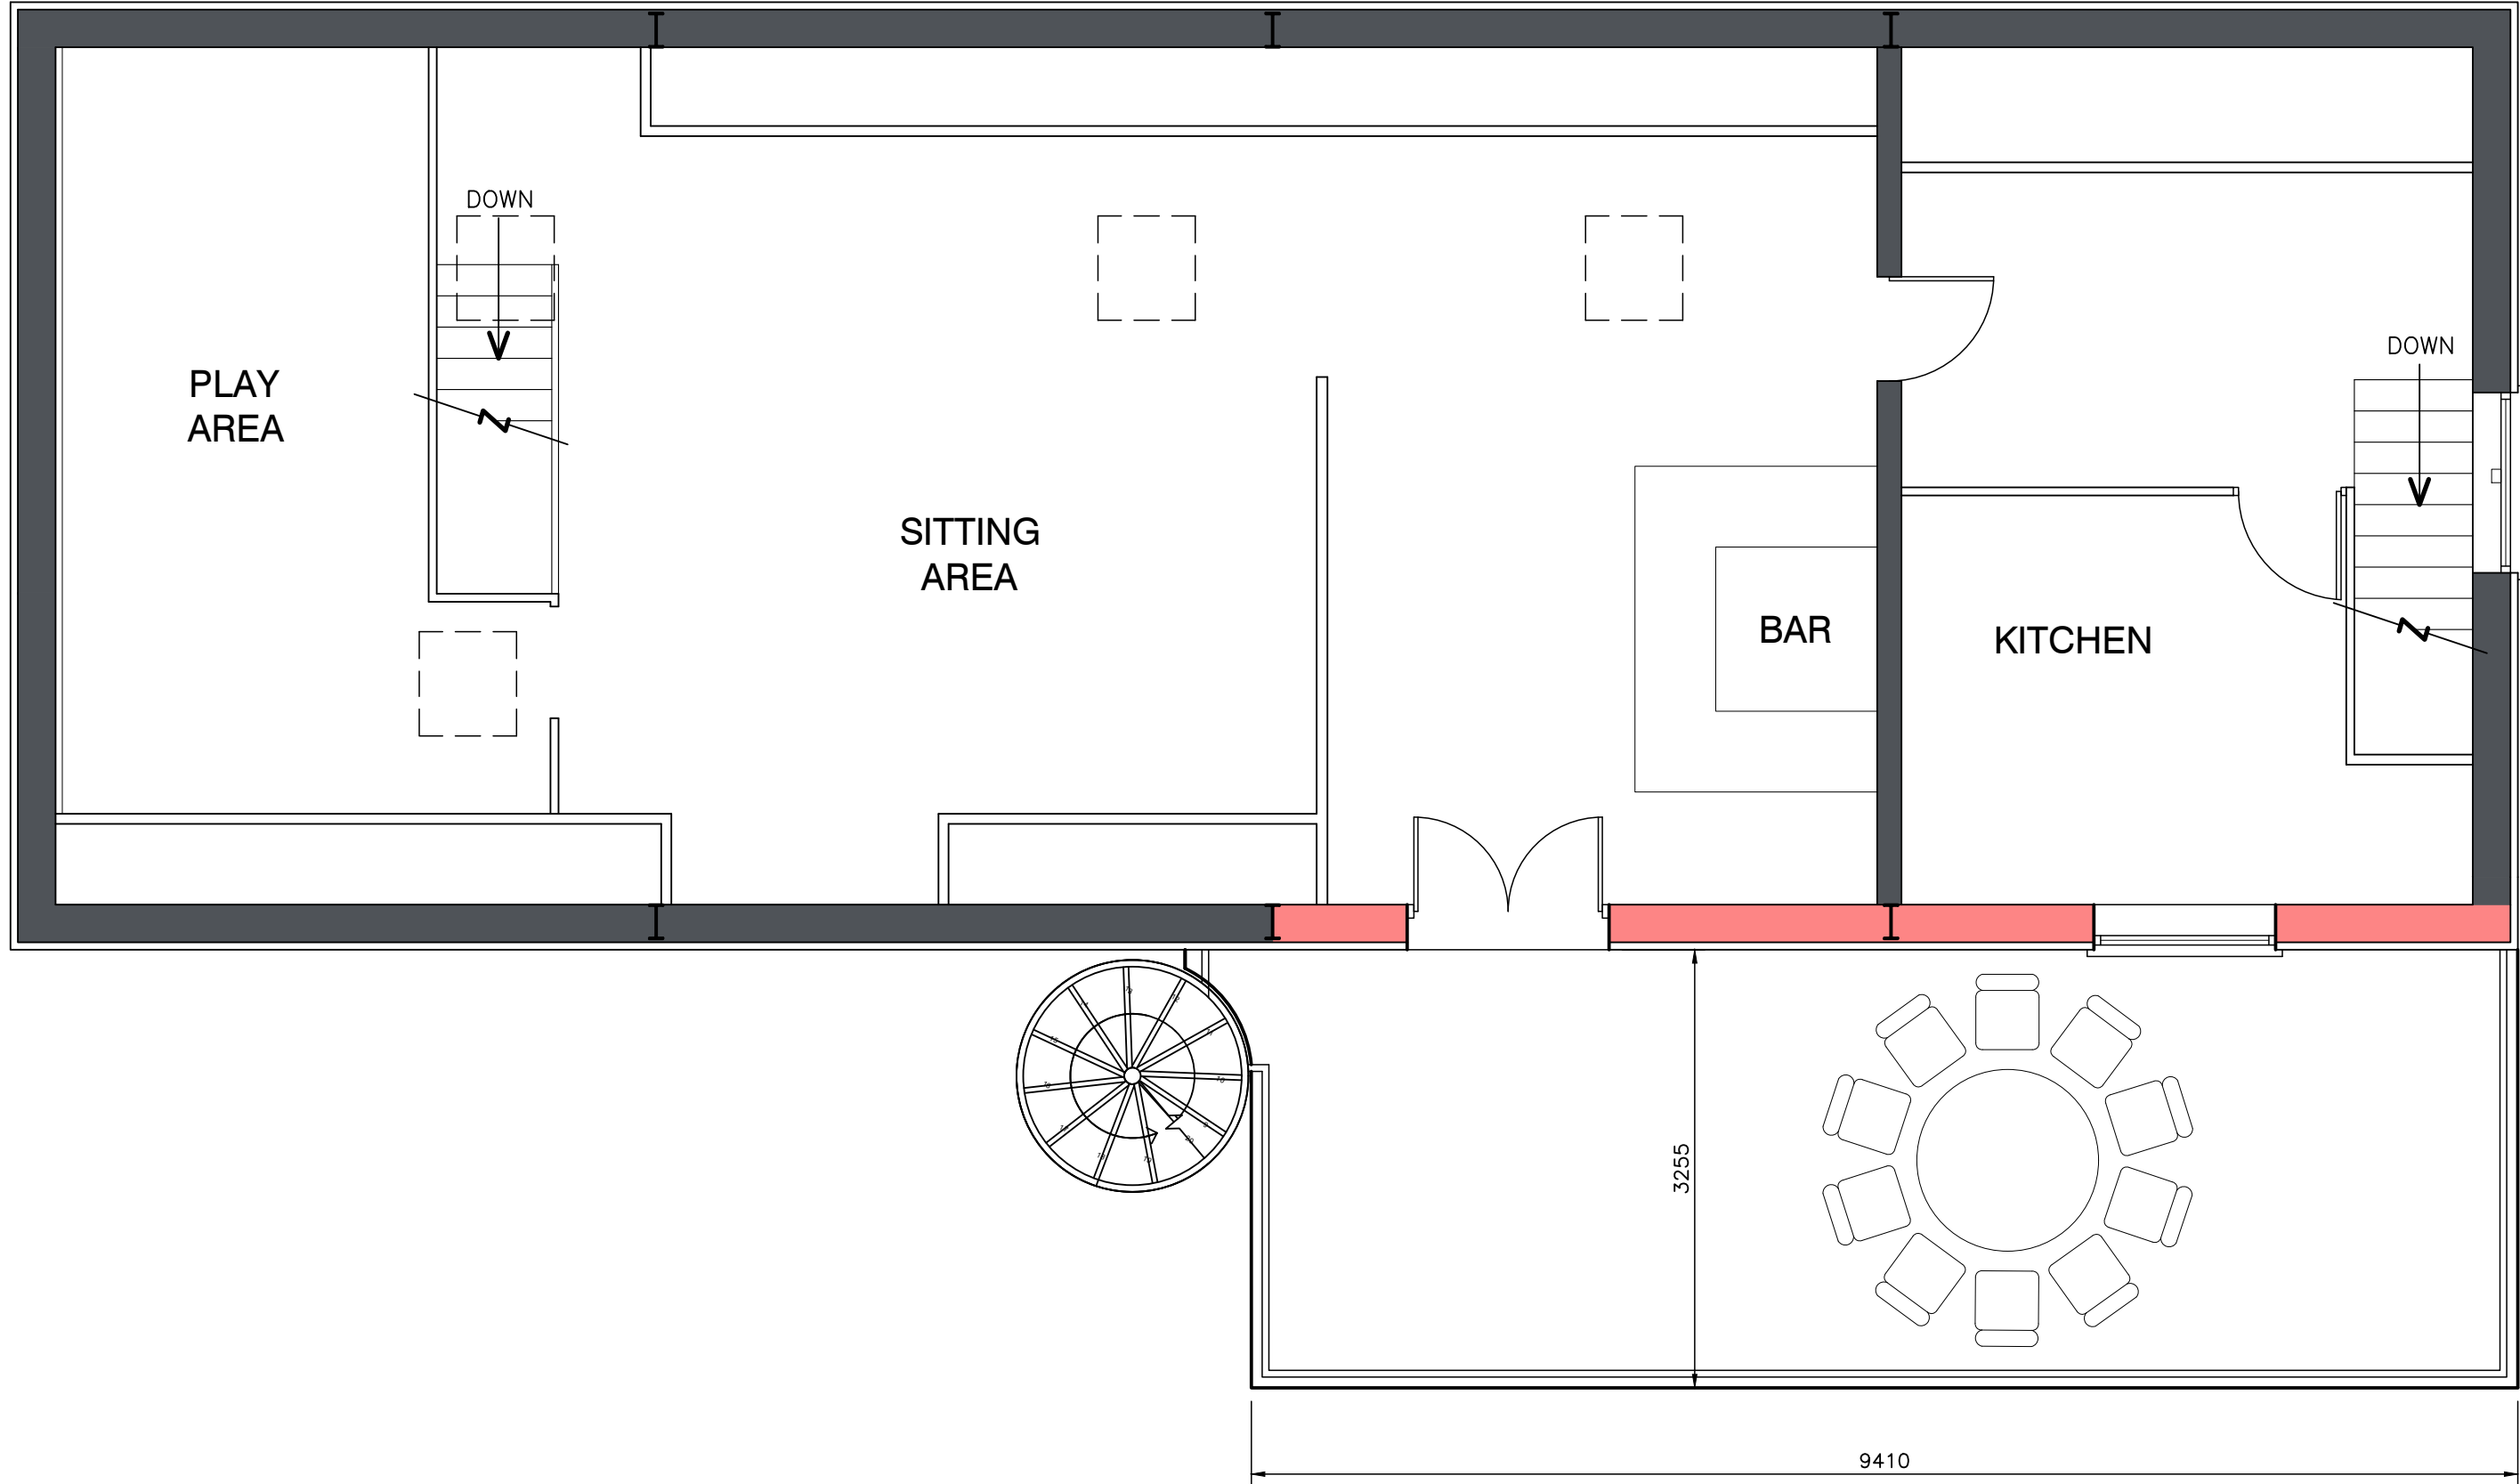

FIRST FLOOR LAYOUT PLAN - 1:50
BARN

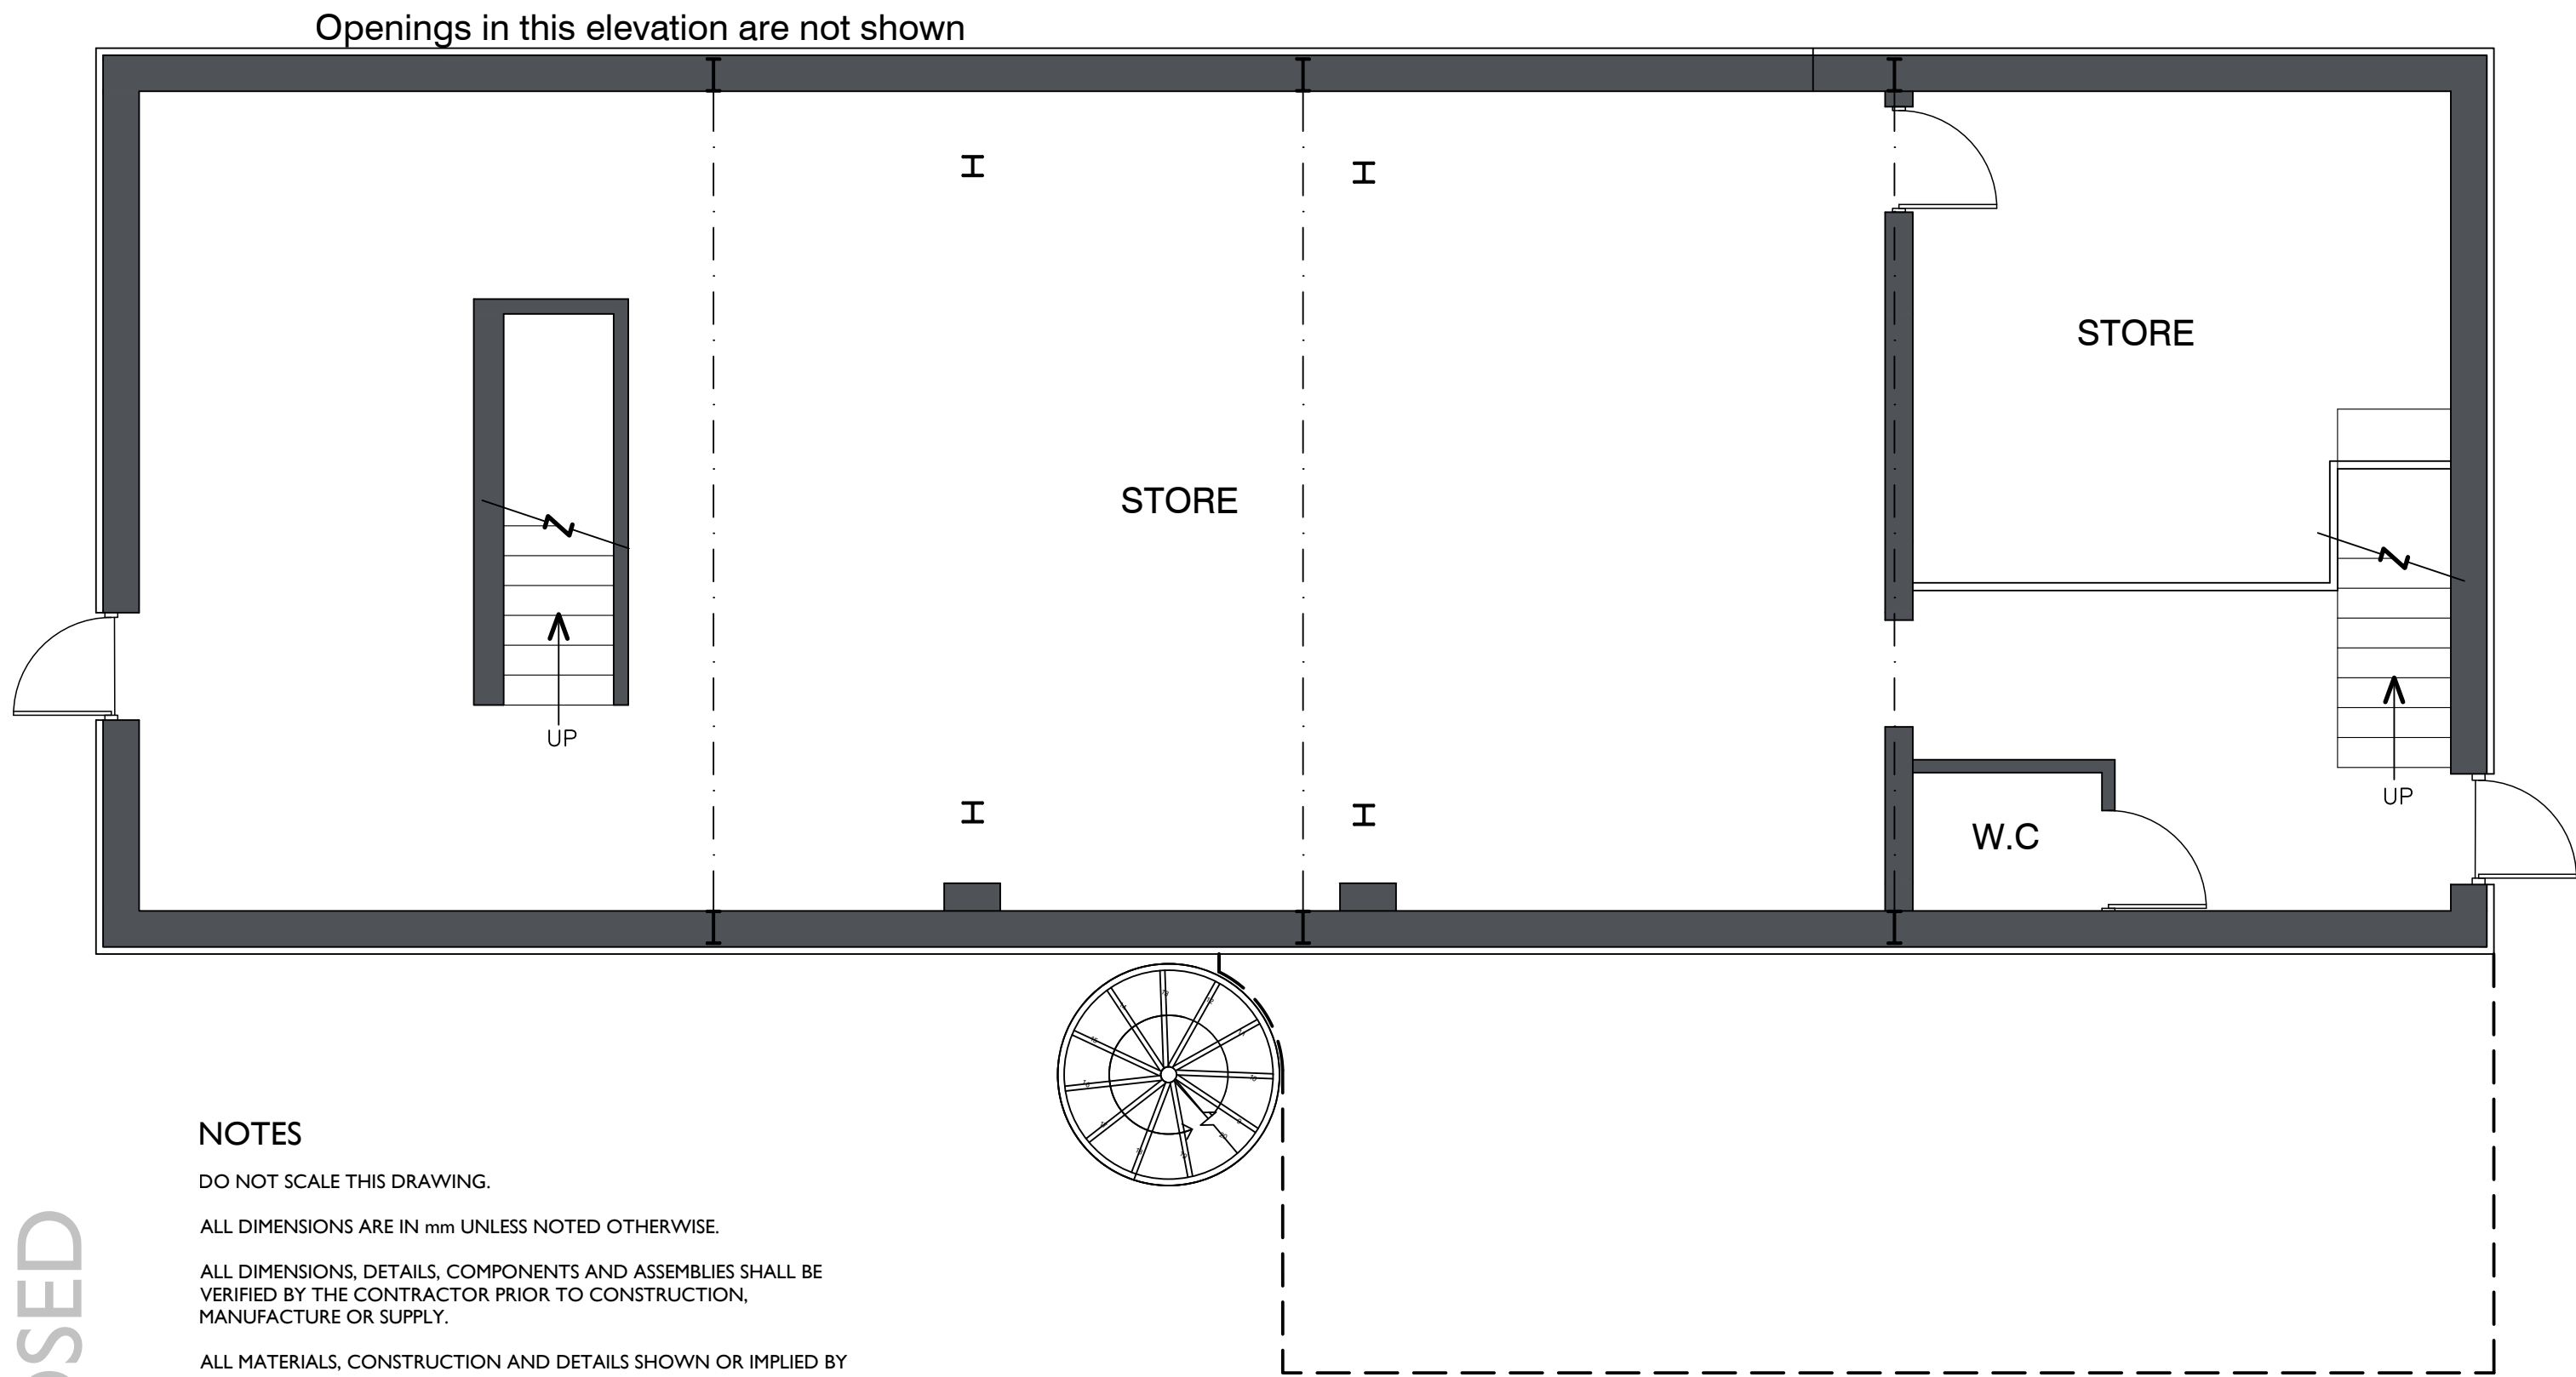

NOTES

DO NOT SCALE THIS DRAWING.

ALL DIMENSIONS ARE IN mm UNLESS NOTED OTHERWISE.

ALL DIMENSIONS, DETAILS, COMPONENTS AND ASSEMBLIES SHALL BE VERIFIED BY THE CONTRACTOR PRIOR TO CONSTRUCTION, MANUFACTURE OR SUPPLY.


ALL MATERIALS, CONSTRUCTION AND DETAILS SHOWN OR IMPLIED BY THIS DRAWING MUST COMPLY WITH CURRENT BRITISH STANDARDS, CODES OF PRACTICE, PLANNING / BUILDING REGULATIONS, H & SE LEGISLATION AND CLIENTS PARTICULAR SPECIFICATIONS.

CONFLICTING INFORMATION SHOWN OR IMPLIED SHALL BE REFERRED TO CALVERT BRAIN & FRAULO ARCHITECTURAL LTD.

THIS DRAWING AND THE WORKS DEPICTED ARE THE COPYRIGHT OF CALVERT BRAIN & FRAULO ARCHITECTURAL LTD. AND MAY NOT BE REPRODUCED WITHOUT WRITTEN PERMISSION.


THIS DRAWING MUST BE READ IN CONJUNCTION WITH ALL ENGINEERS, ARCHITECTS AND SPECIALISTS' DRAWINGS AND SPECIFICATIONS.

GROUND FLOOR LAYOUT PLAN - 1:50
BARN

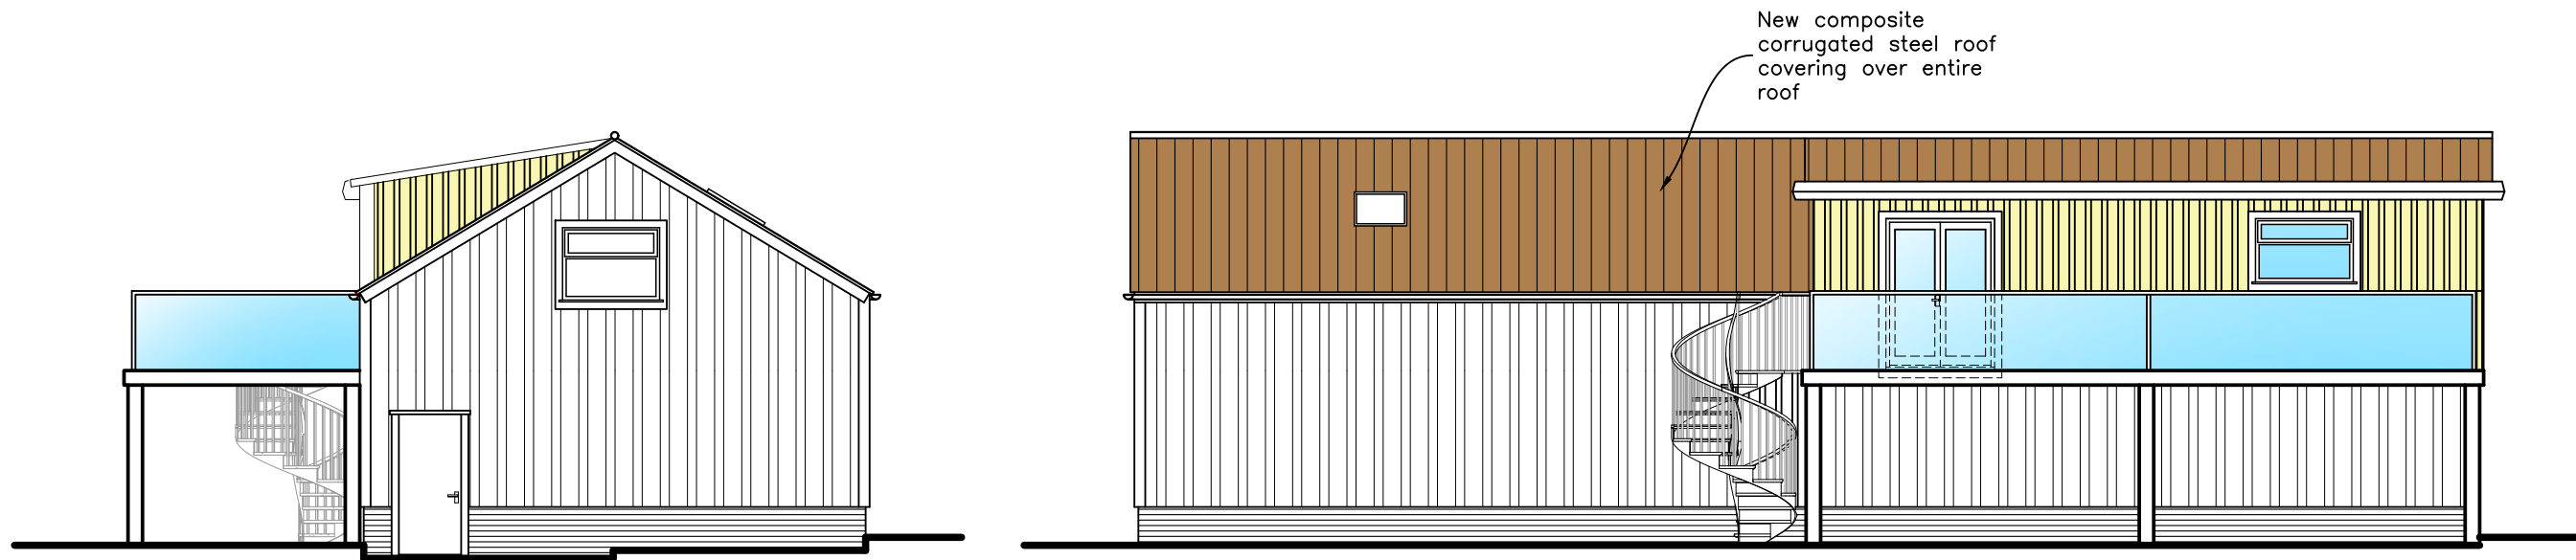


SOUTH EAST ELEVATION - 1:100
BARN


SOUTH WEST ELEVATION - 1:100
BARN

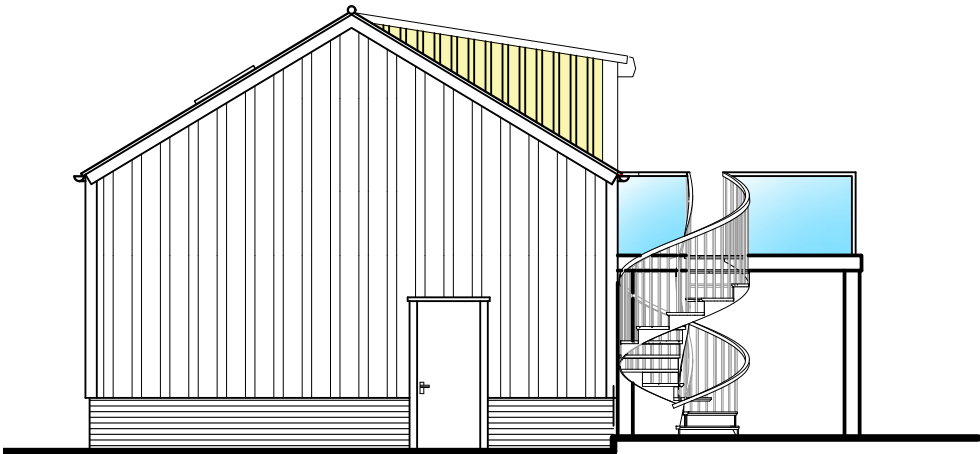


NORTH WEST ELEVATION - 1:100
BARN

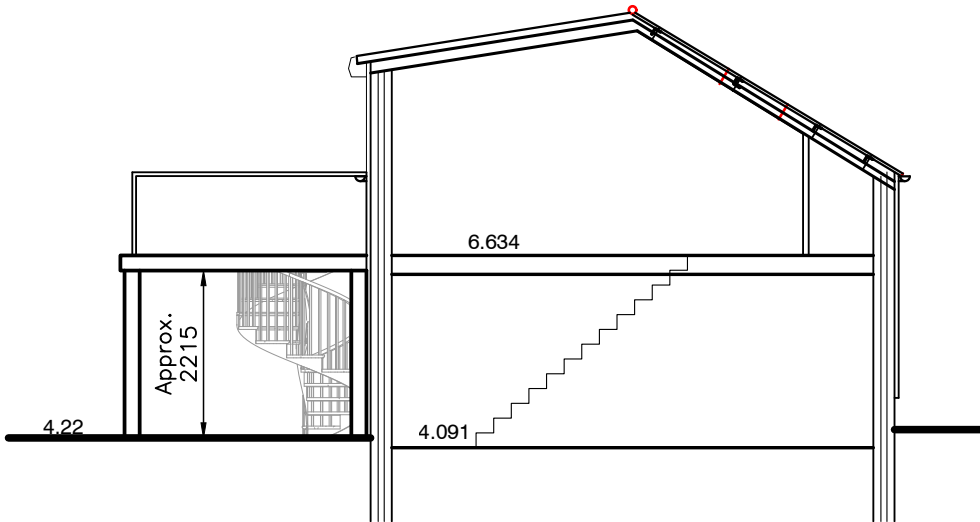

SECTION - 1:100
BARN

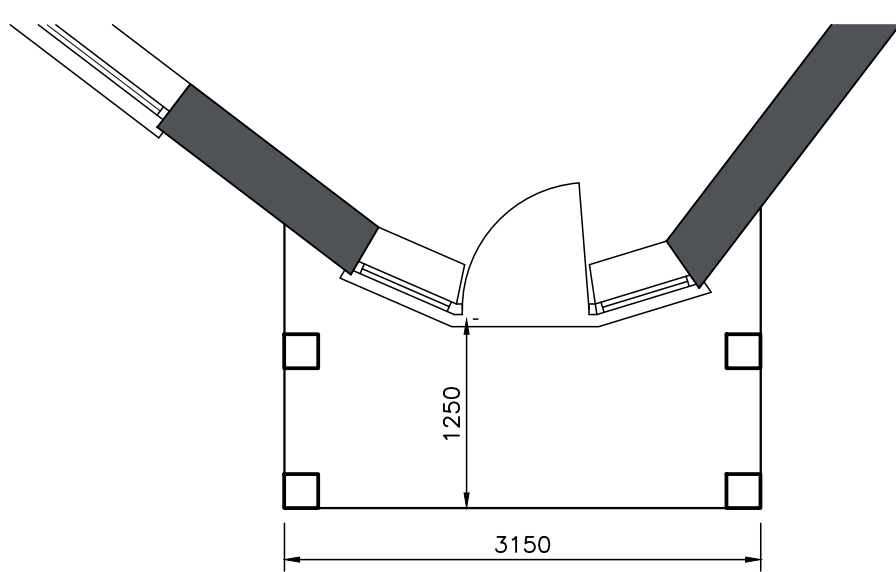

PART GROUND FLOOR PLAN - 1:50
MAIN ENTRANCE - HOUSE

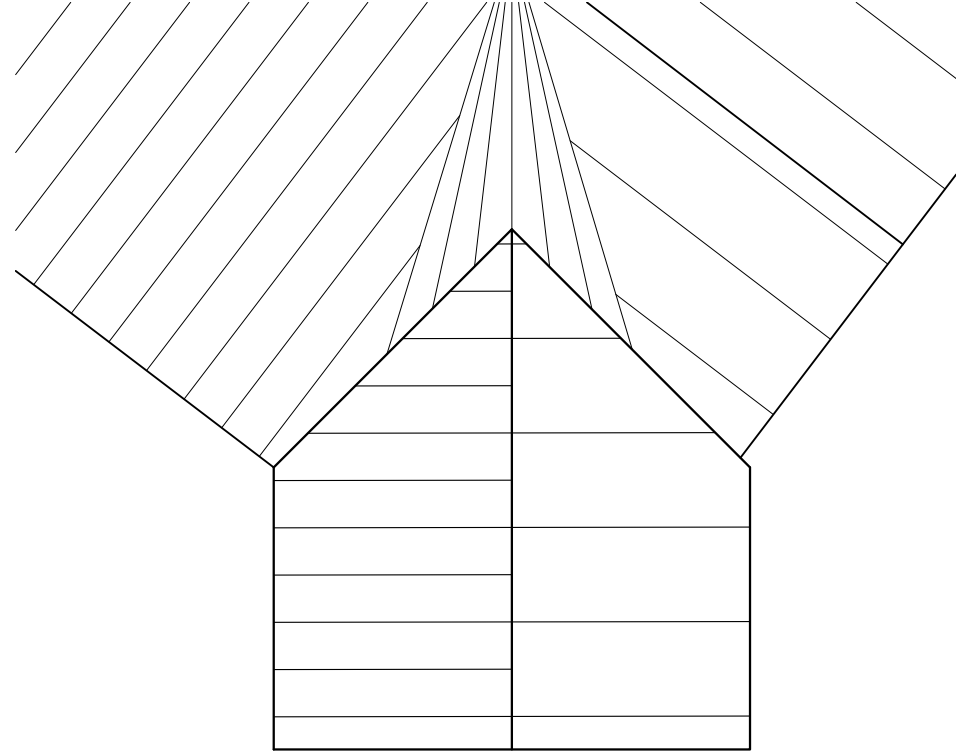

ROOF PLAN - 1:50
HOUSE



SOUTH ELEVATION - 1:50
HOUSE

B	ISSUE FOR PLANNING	RWB	RWB	PPK	31/08/22
A	REISSUED TO CLIENT FOR APPROVAL	RWB	RWB	PPK	26/08/22
-	ISSUED TO CLIENT FOR APPROVAL	RWB	RWB	PPK	05/08/22
REV.	DESCRIPTION	APPR.	CHKD.	DRAWN	DATE

SCALES
1:50, 1:100 @ A1

CLIENT
MR AND MRS LAVENDER

PROJECT
RESIDENTIAL EXTENSION TO
LAVENDER CORNER
KING JOHN BANK, WALPOLE ST. ANDREW
NORFOLK, PE14 7JT

DRAWING TITLE
PROPOSED FLOOR PLANS AND ELEVATIONS
WITH SECTION

☐ SCHEME	☒ PLANNING
☐ BUILDING REGS	☐ TENDER ISSUE
☐ WORKING DRAWING	☐ ISSUED ON COMPLETION

**CALVERT
BRAIN &
FRAULO**

3 PORTLAND STREET, KING'S LYNN, NORFOLK, PE30 1PB
TEL 01553 766033 WWW C-B-F-A.CO.UK

DRAWING NO.
220934 / 10 / 02

REV.
B

PROPOSED