


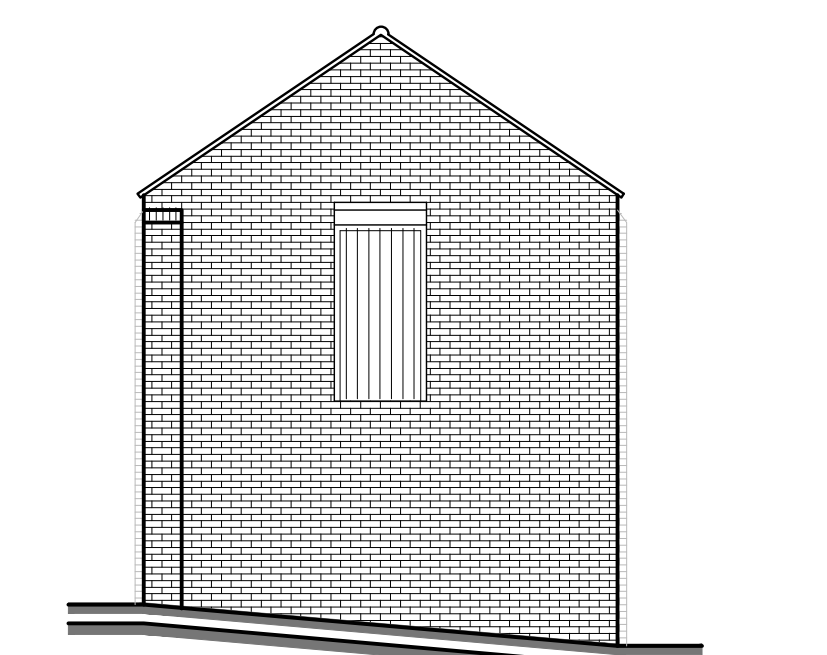


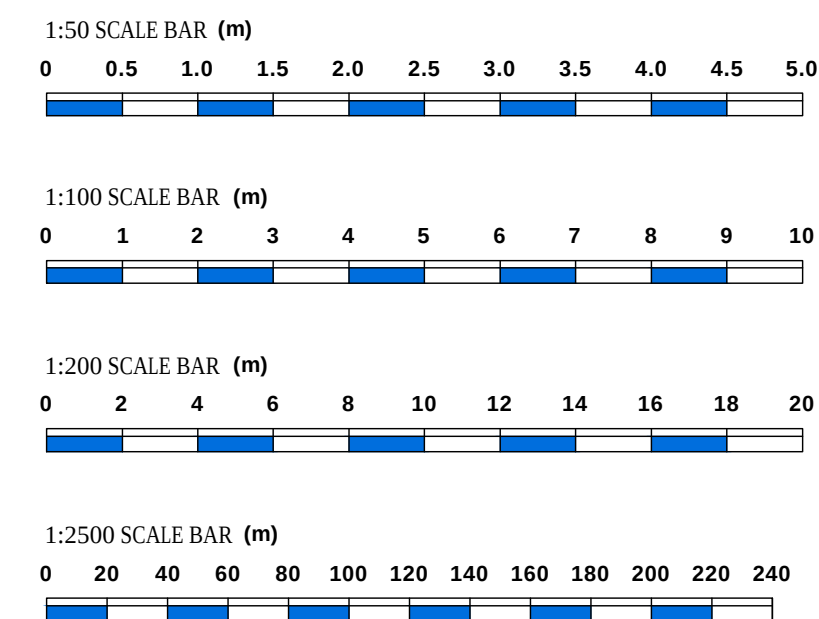


EXISTING SIDE ELEVATION
SCALE: 1:100

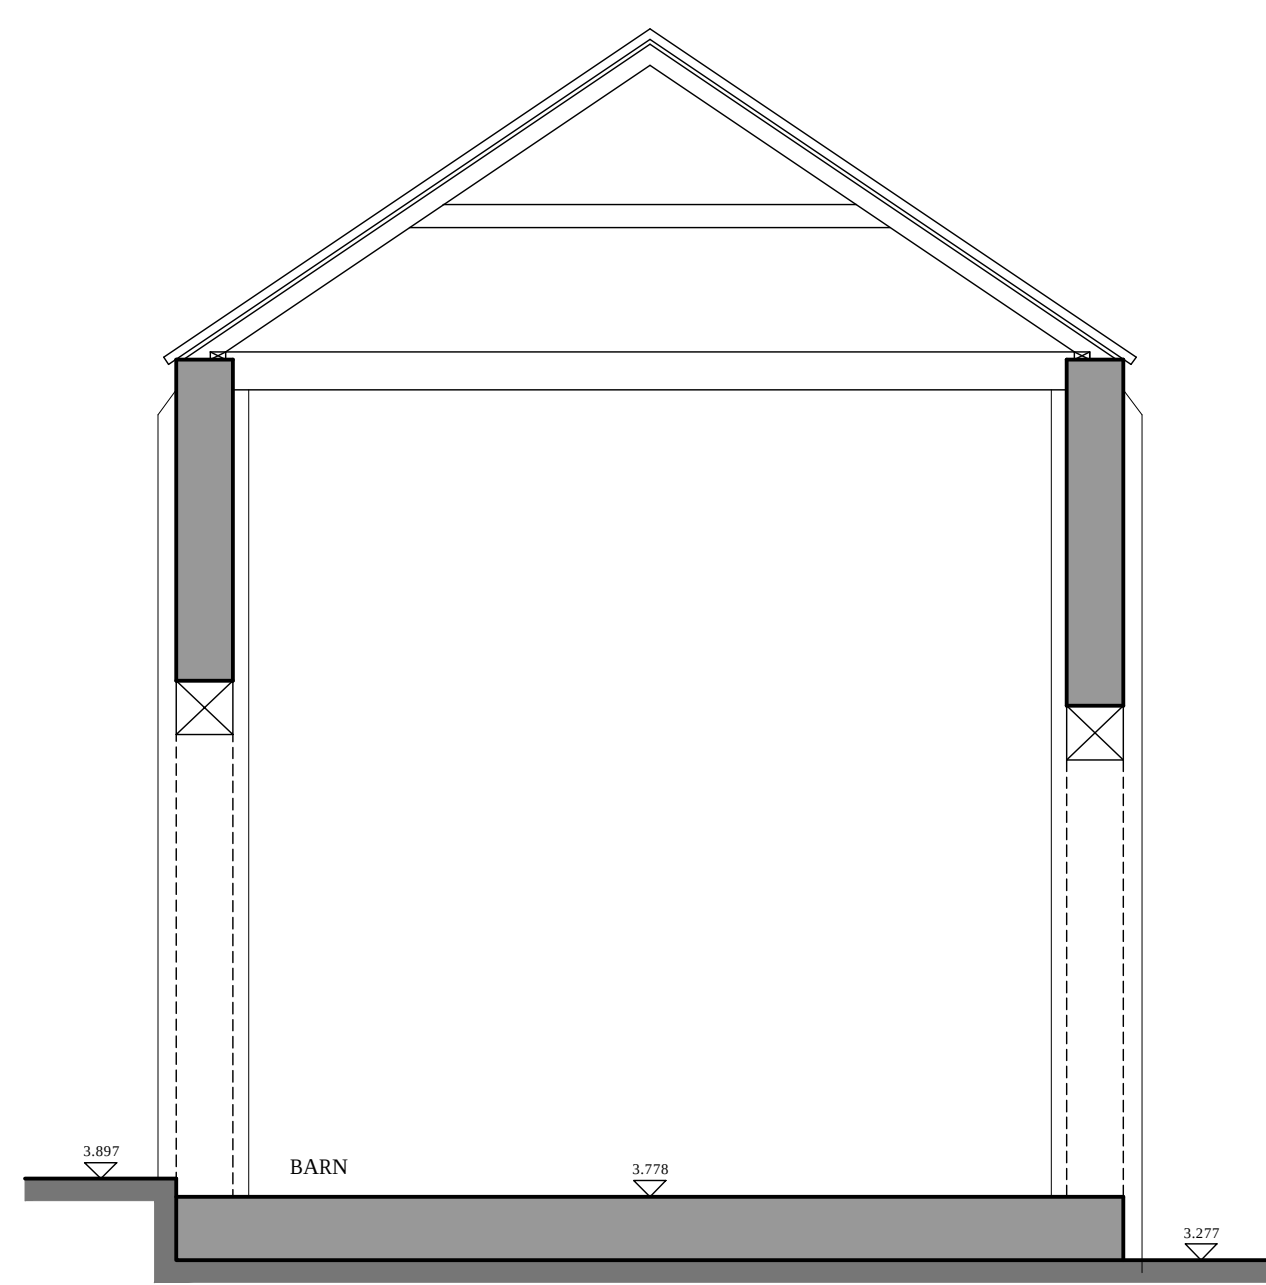


This information should be included as part or commencement of the Health and safety file for the project.

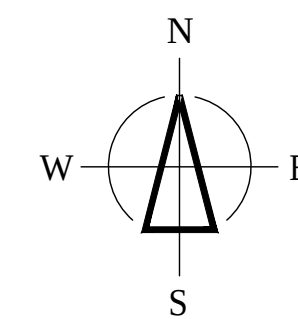


EXISTING SECTION B - B
SCALE: 1:50

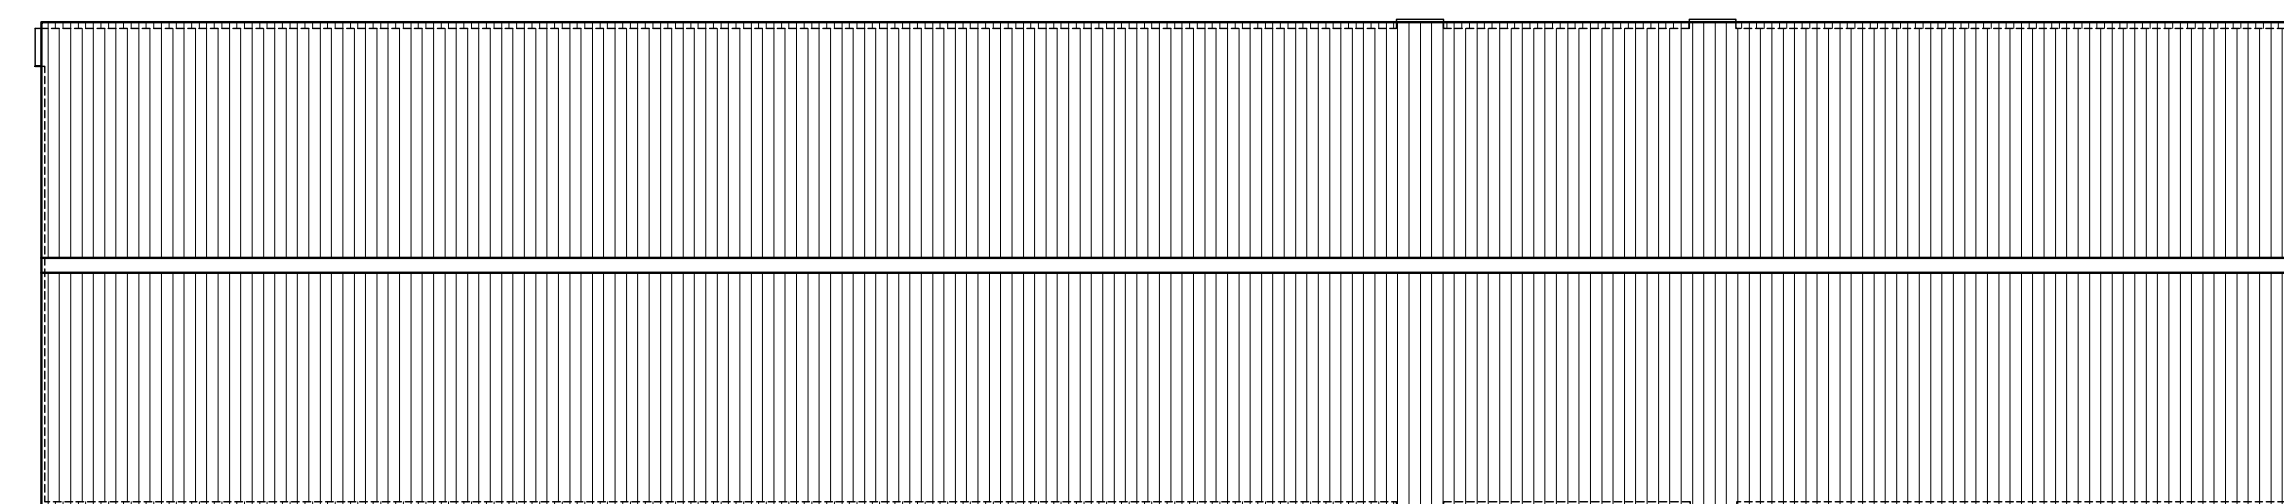


EXISTING ROOF PLAN
SCALE: 1:100

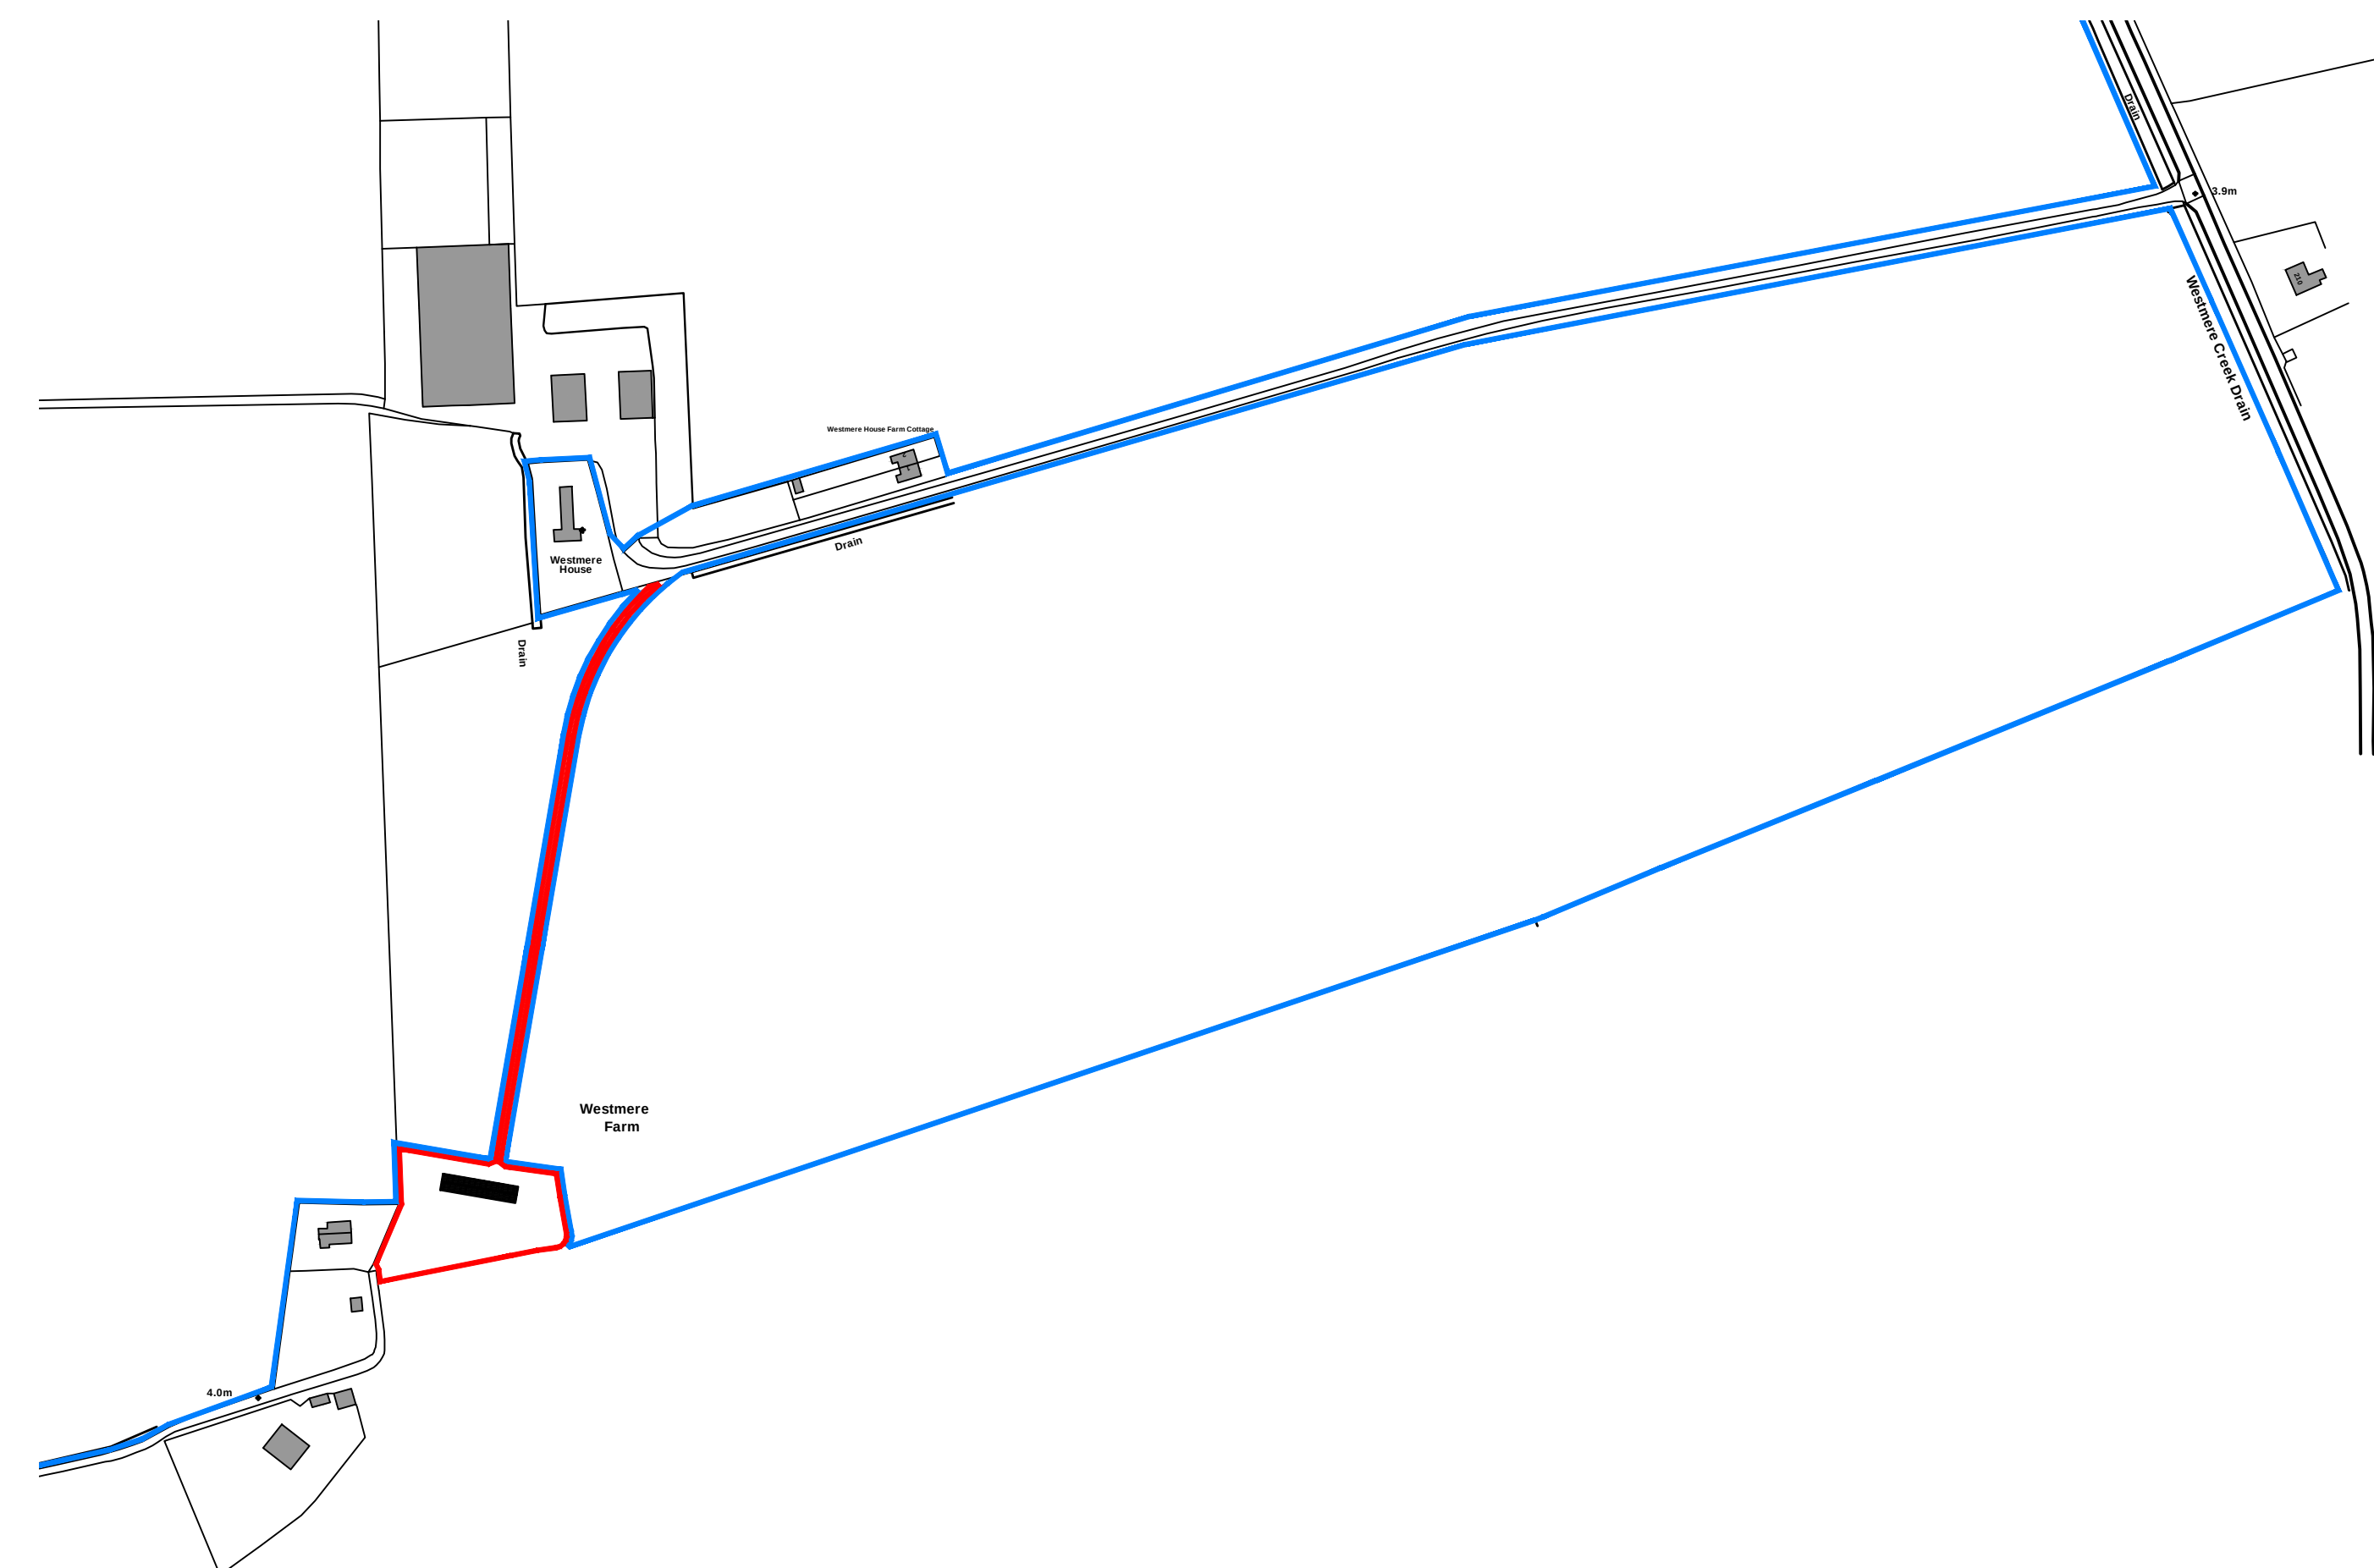


LOCATION PLAN
SCALE: 1:2500

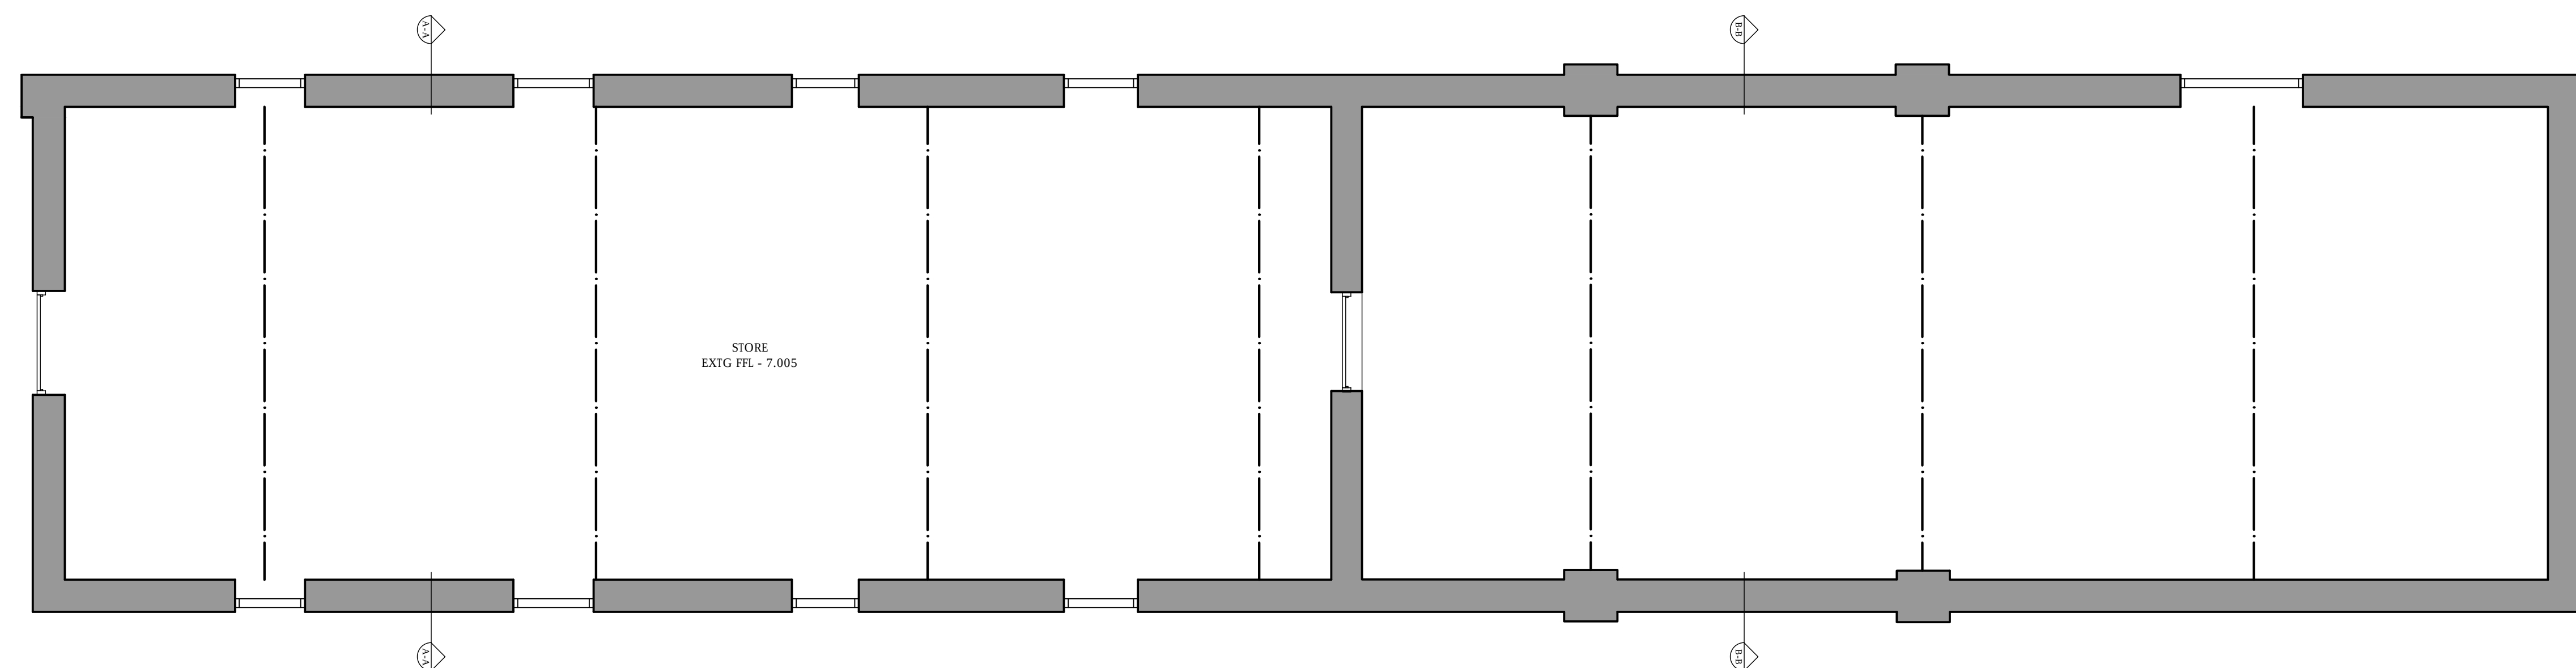


EXISTING FIRST FLOOR PLAN
SCALE: 1:50

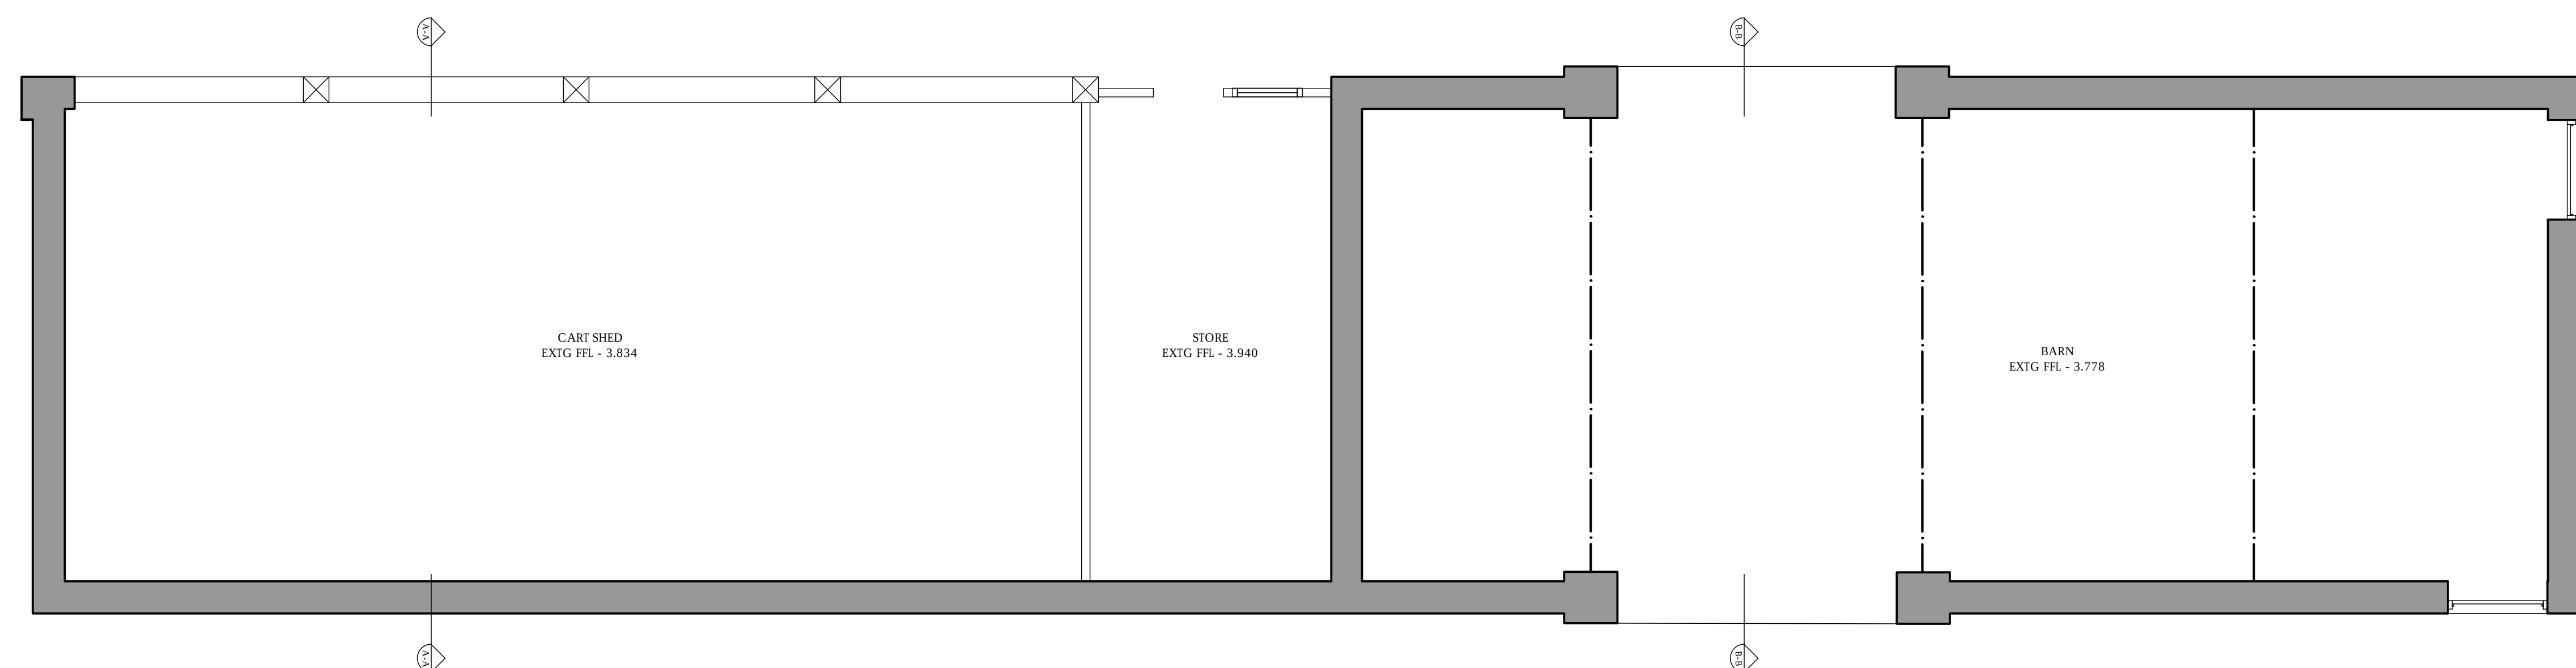

EXISTING GROUND FLOOR PLAN
SCALE: 1:50

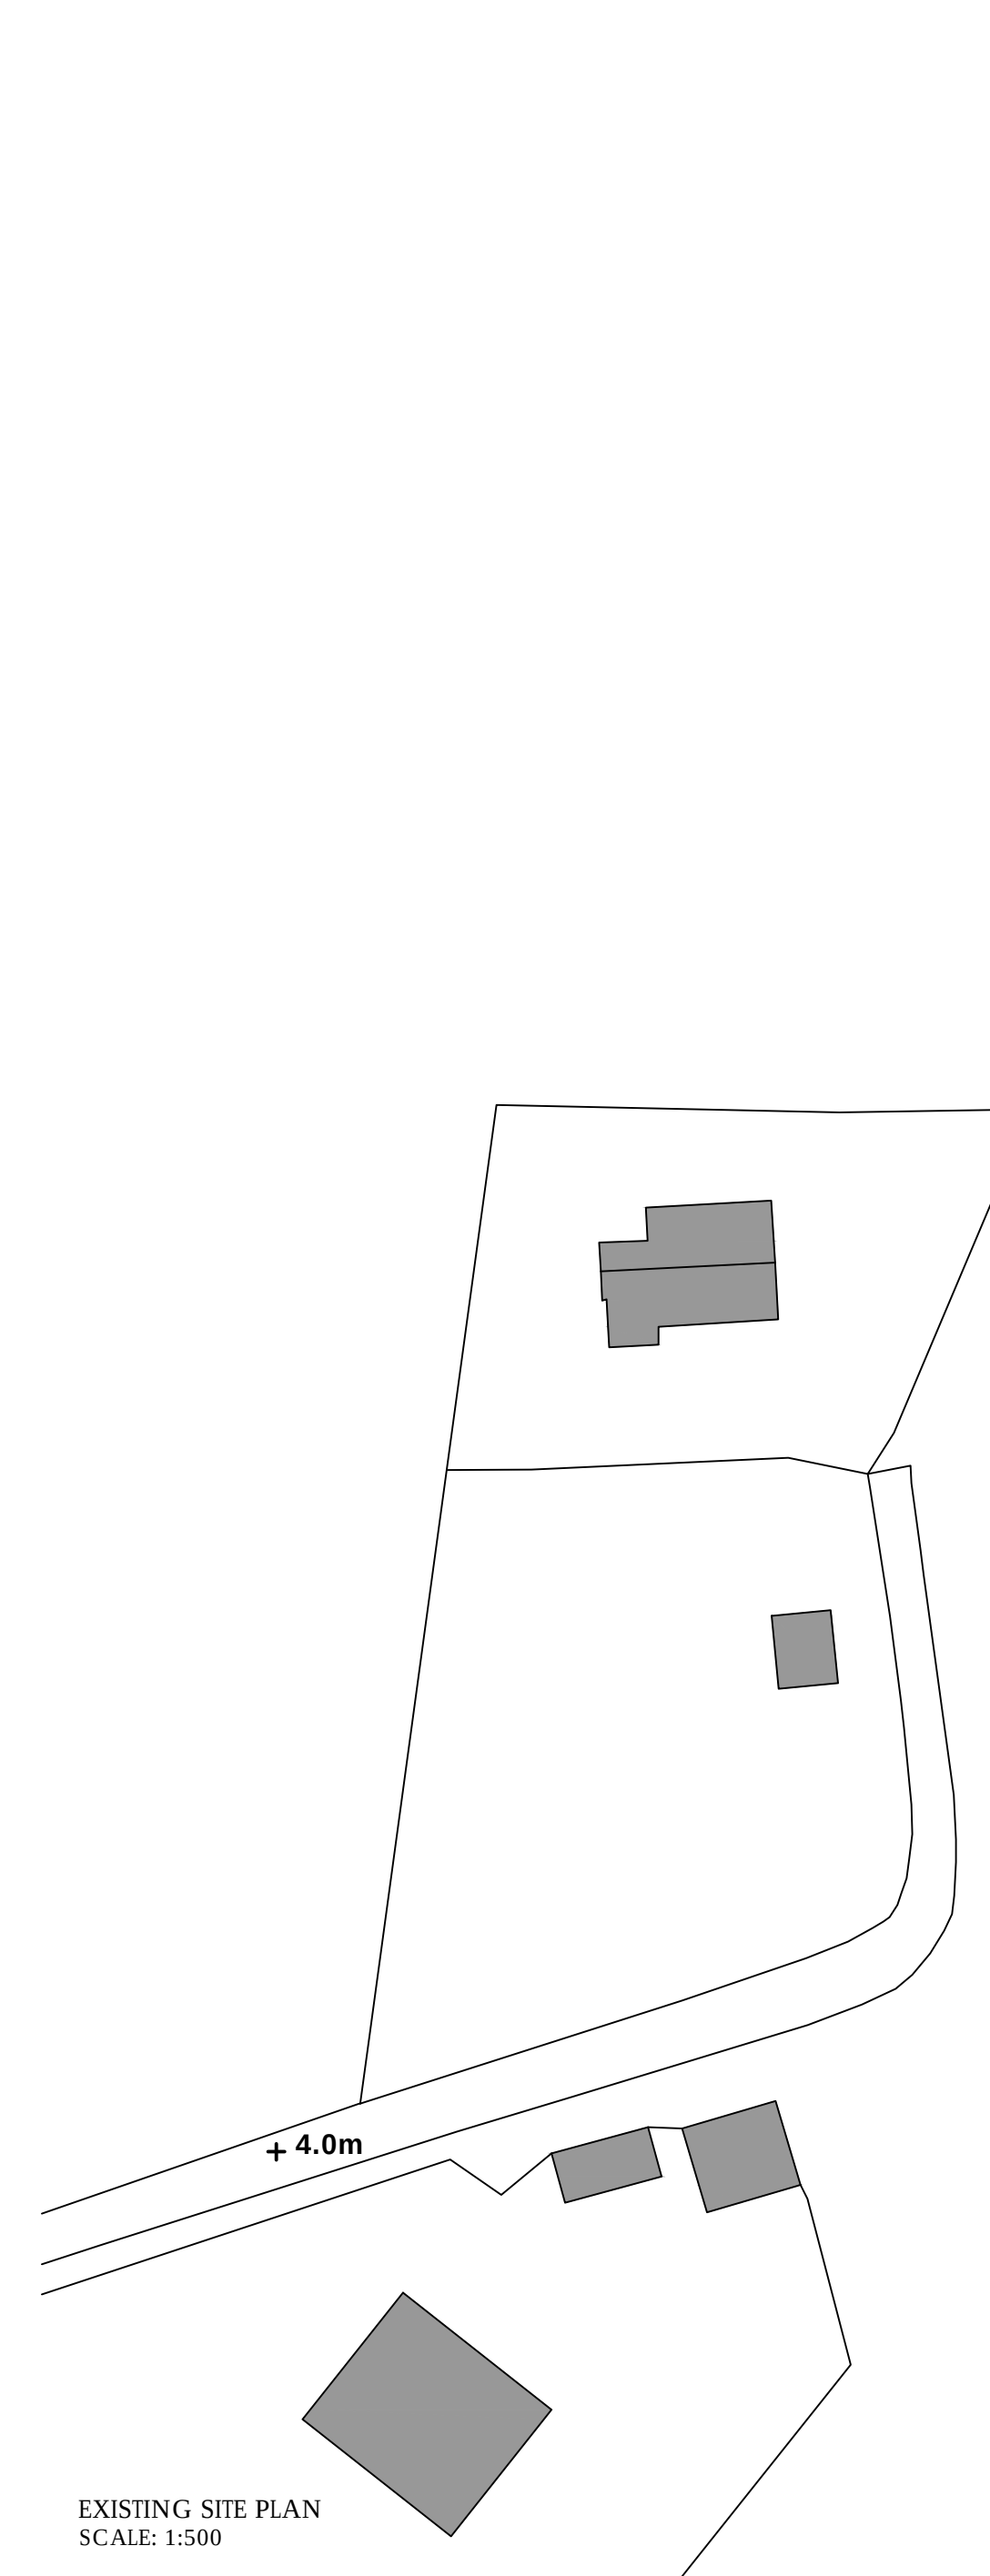

EXISTING SITE PLAN
SCALE: 1:500

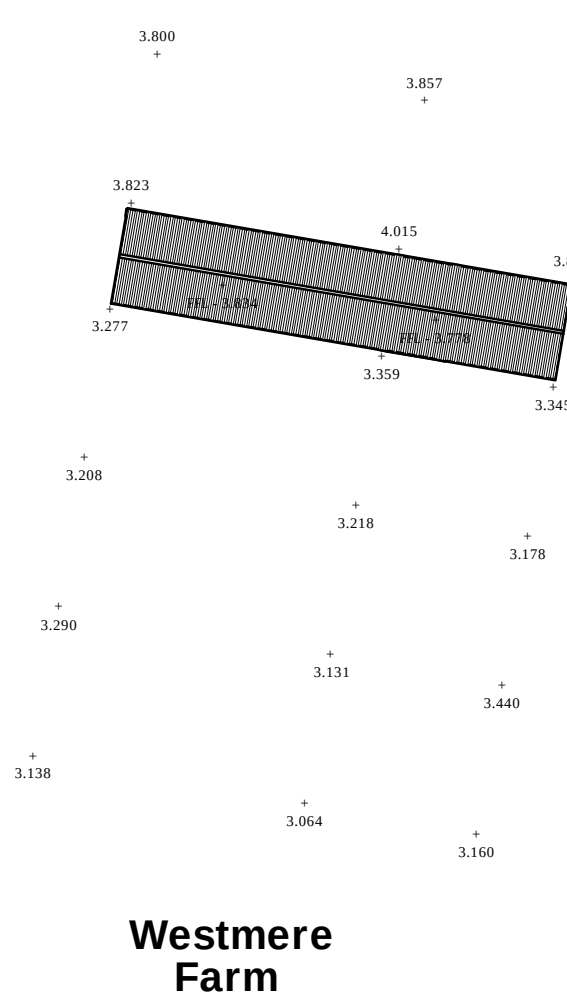

trundley
DESIGN SERVICES
www.trundley.com

Salgate Barr
Islington Road
Tilney All Saints
King's Lynn
Norfolk
PE34 4R

Tel: 01553 617700
Fax: 01553 617877
Email: enquiries@trundley.com

Checked by:	<i>H. Coors</i>	Date:	31.08.11
-------------	-----------------	-------	----------

If this drawing is unsigned in the check box then the drawing is an unauthorised issue and should not be used for any purposes