



PROPOSED FRONT ELEVATION
SCALE: 1:100

PROPOSED SIDE ELEVATION
SCALE: 1:100




PROPOSED REAR ELEVATION
SCALE: 1:100

PROPOSED SIDE ELEVATION
SCALE: 1:100





PROPOSED SIDE ELEVATION
SCALE: 1:100

PROPOSED SIDE ELEVATION
SCALE: 1:100

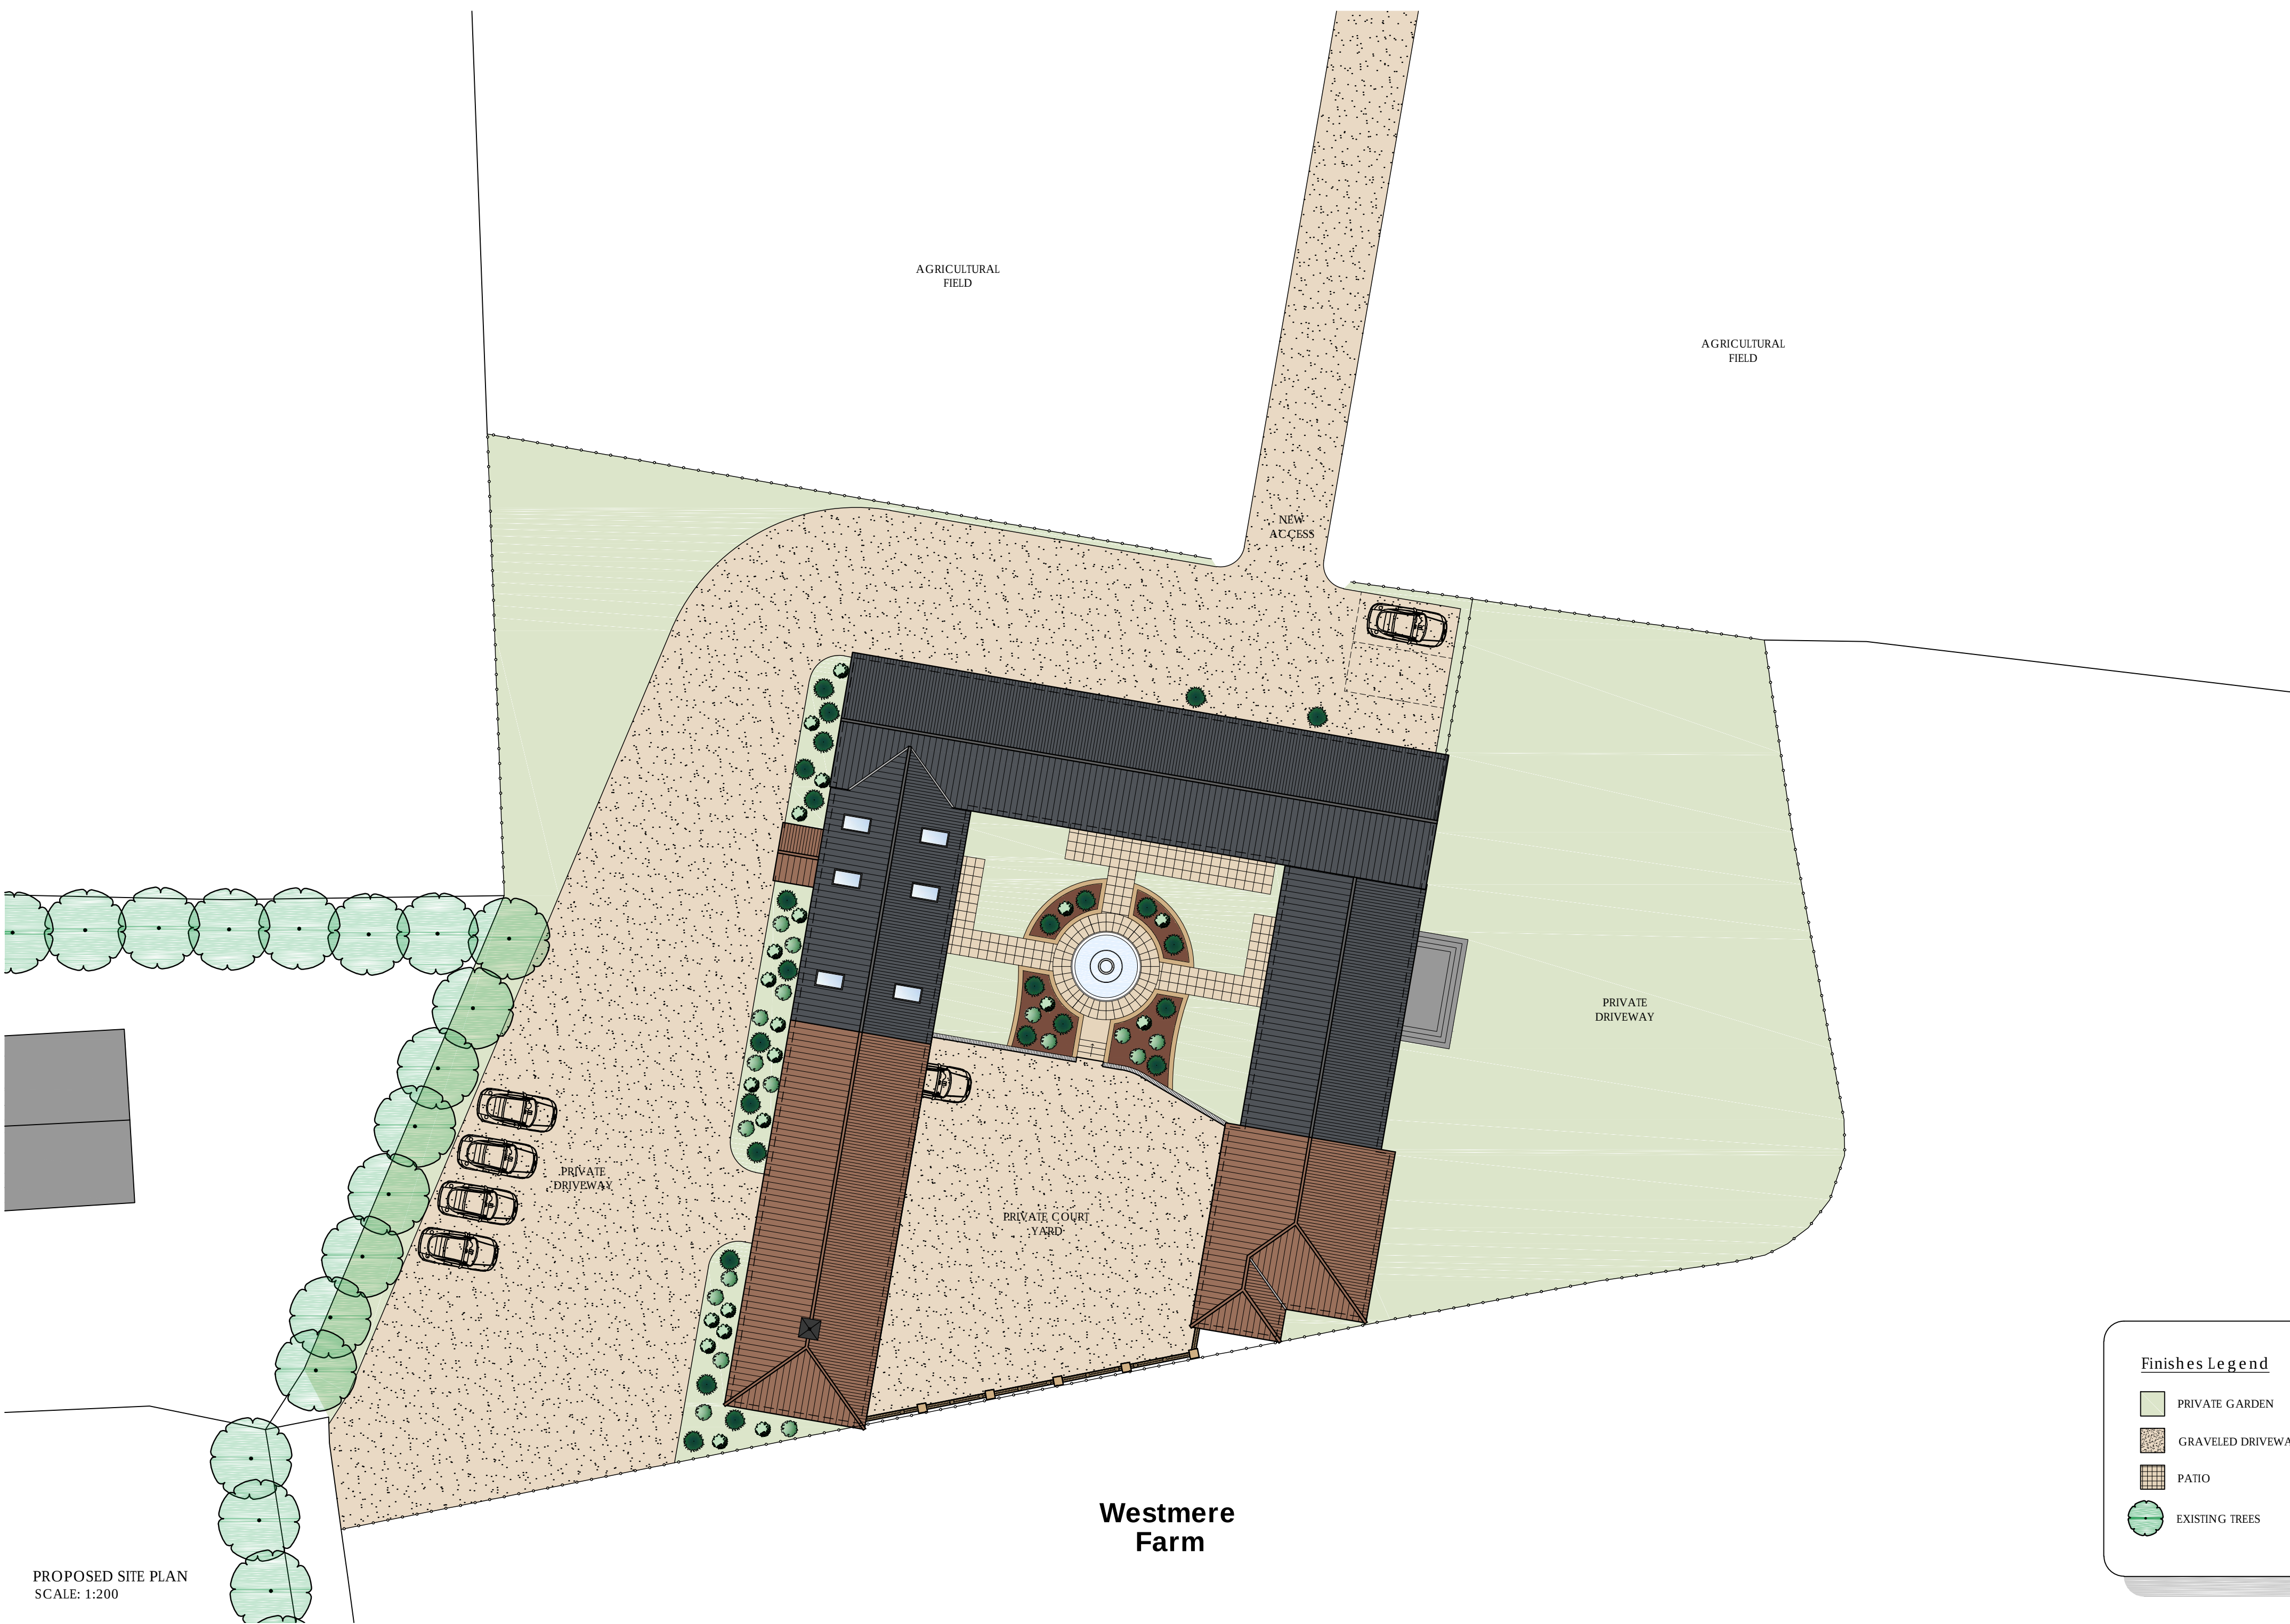

Westmere
Farm

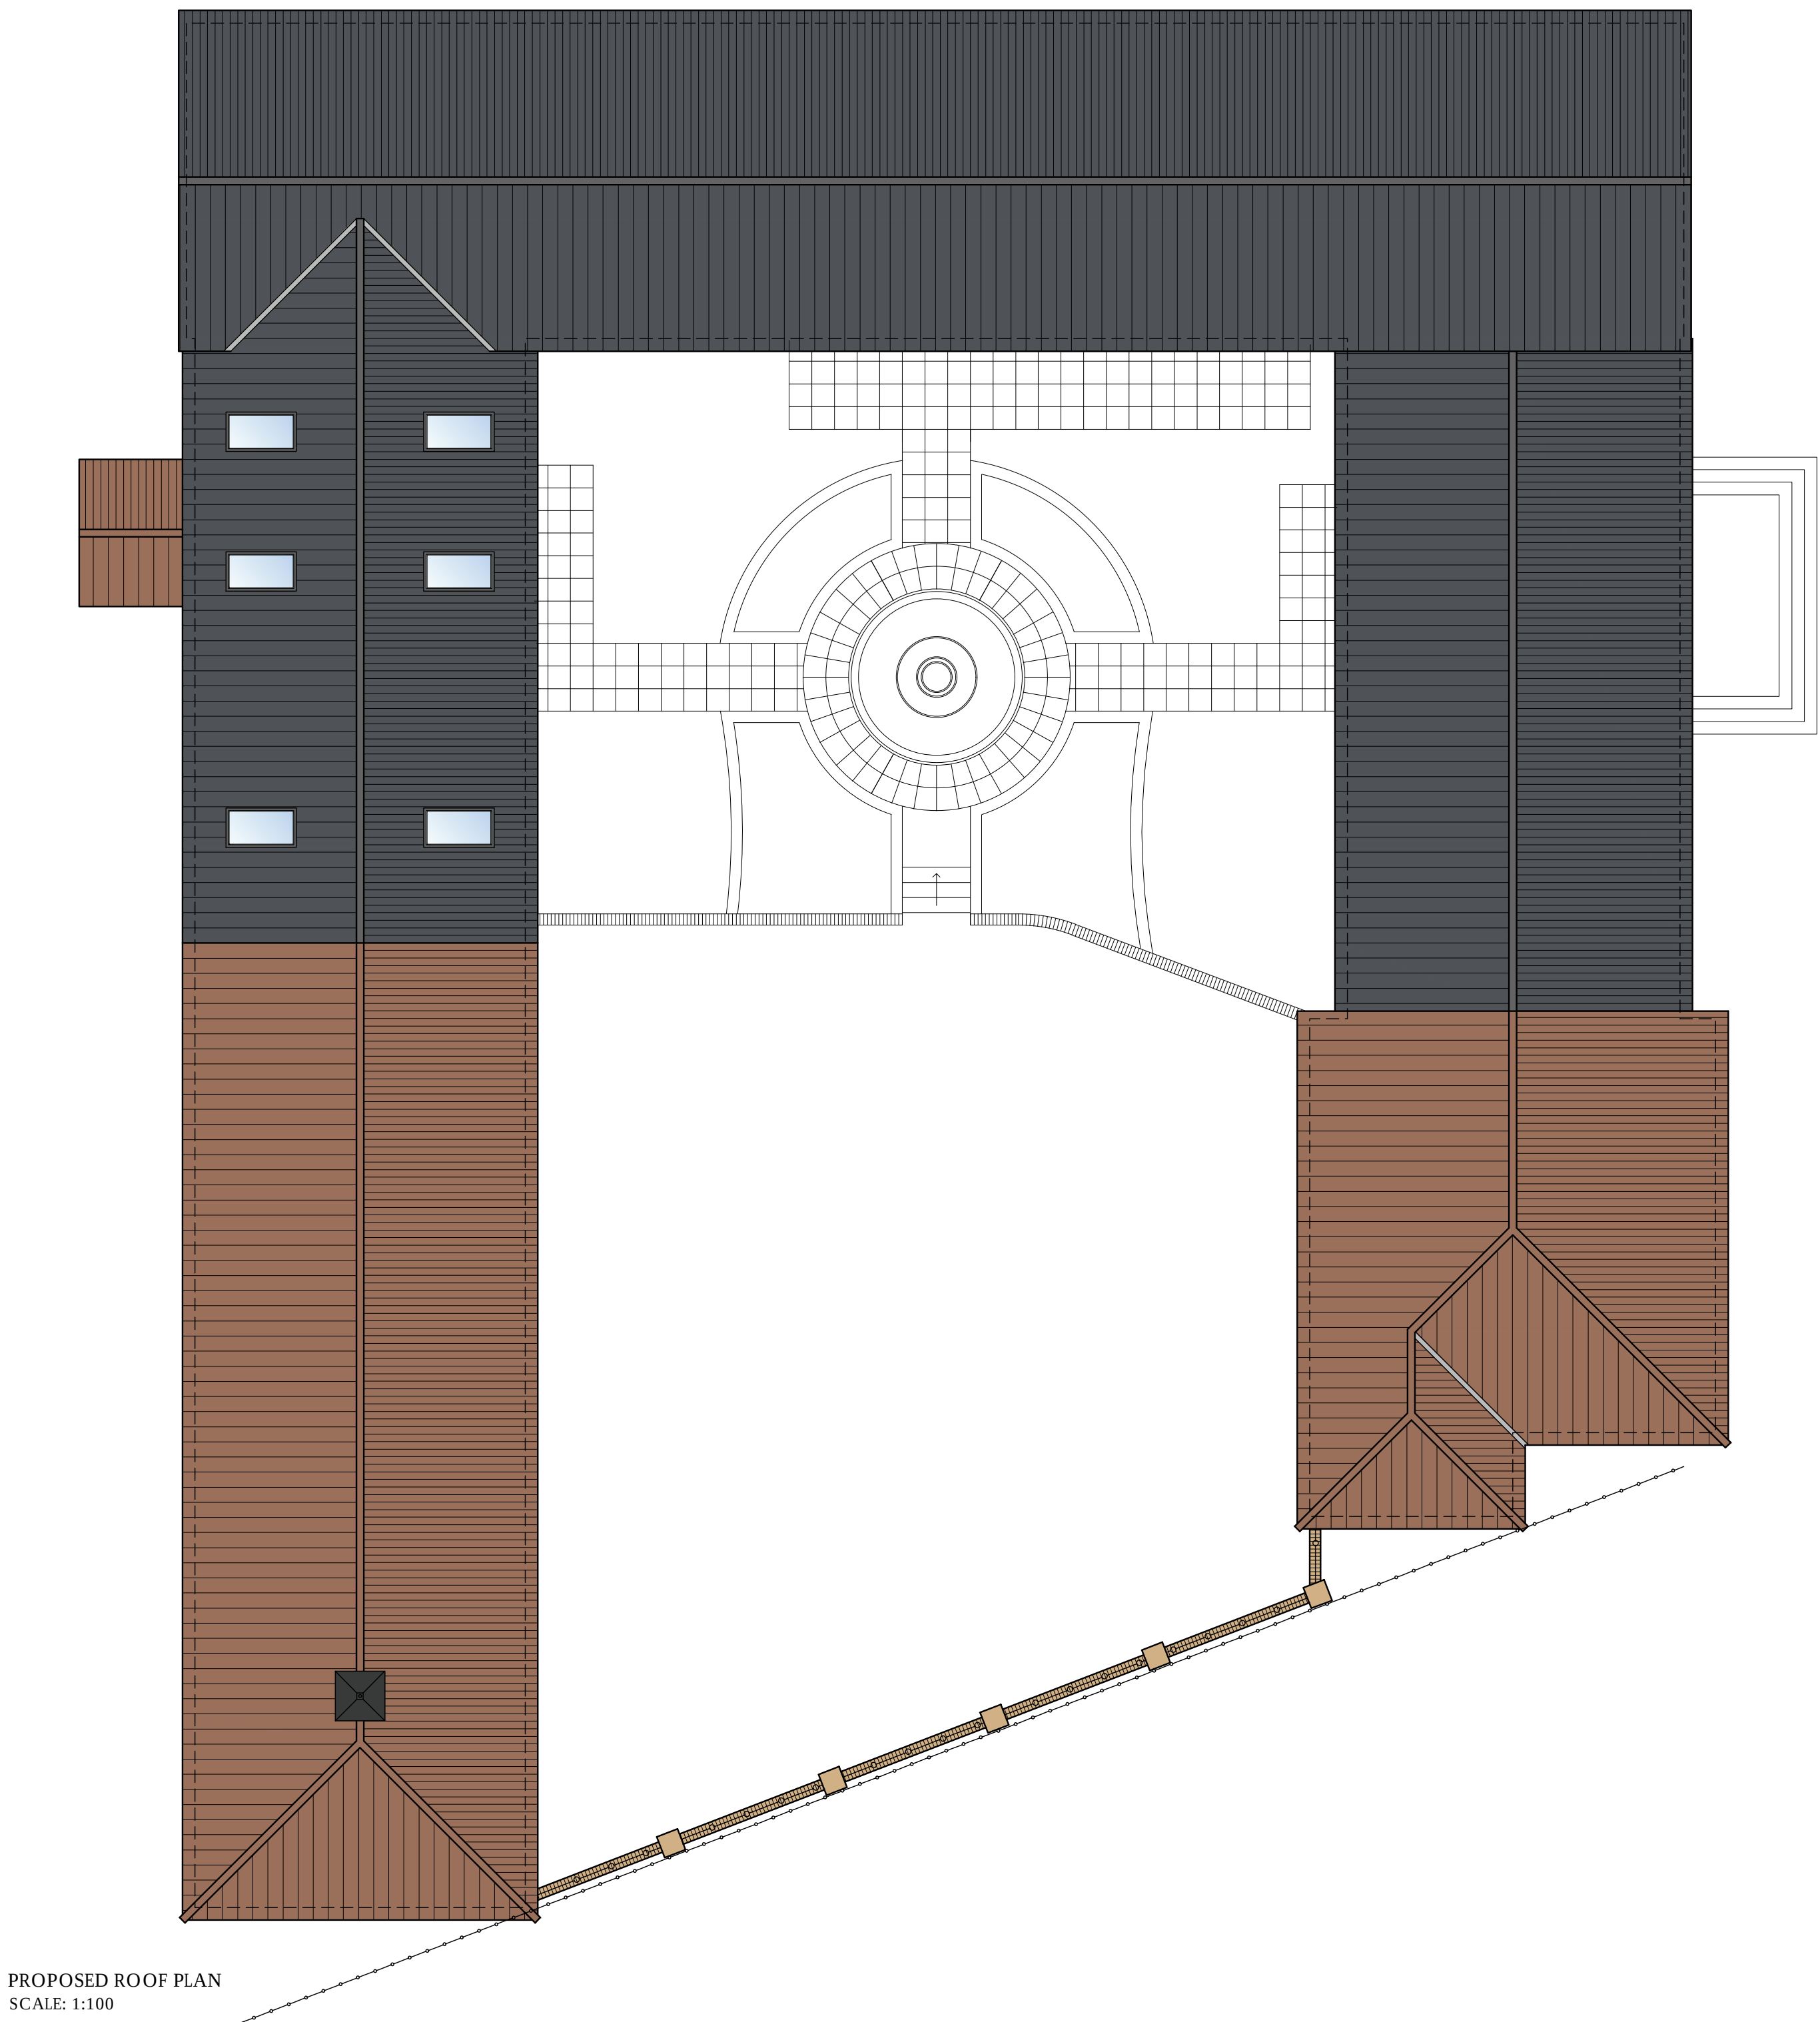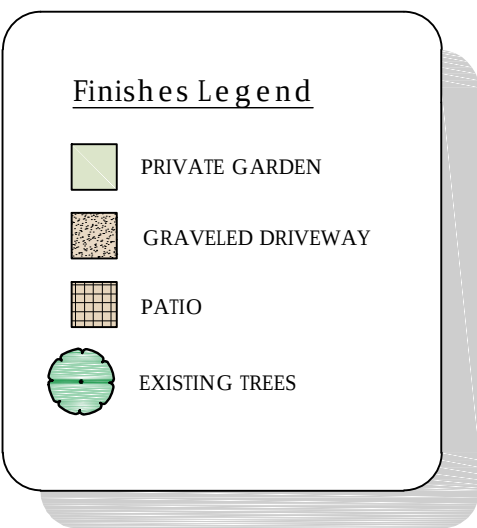

PROPOSED ROOF PLAN
SCALE: 1:100

Notes:

This document is the property of David Trundle Design Services Ltd and may not be reissued, loaned or copied in part or in whole without written permission © 2017

All dimensions are in millimetres unless stated otherwise.

It is recommended that information is not scaled off this drawing.

This drawing should be read in conjunction with all other relevant information, specifications & schedules.

If this drawing is received electronically it is the recipient's responsibility to print the document at the correct scale.

All dimensions to be checked on site prior to commencing work and any discrepancies to be advised immediately.



CONSTRUCTION (Design & Management) REGULATIONS 2015: David Trundle Design Services Ltd are employed as 'Designer' and will provide information to those responsible for the 'Principal Designer' and to the client.

David Trundle Design Services Ltd are responsible for the 'Architectural' design of the elements included on this drawing only.

Architectural design has been carried out with due consideration for the safety during construction, occupation and maintenance of the finished structure.

The works contain no extraordinary hazards or risks that are not present during routine construction operations that would not readily be apparent to a competent contractor.

This information should be included as part or commencement of the Health and safety file for the project.

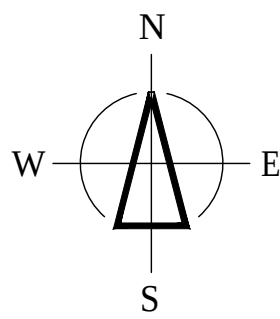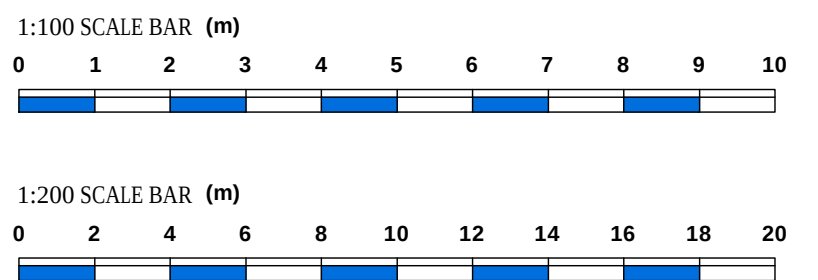

No	Date	Amendment Description
Revisions		
Drawing Status		
PLANNING		
trundle		
DESIGN SERVICES		
www.trundle.com		
Project Title:		
MR & MRS HOYLES		
BARN AT LAND ADJ TO		
WESTMERE FARM,		
SUTTON BRIDGE		
PE12 9QD		
Proposed Barn Conversion & Extensions		
Drawing Title:		
PROPOSED ELEVATIONS, ROOF AND SITE PLAN		
Scale:		
AS STATED @ A0		
Date:		
AUGUST 2018		
Drawn:		
TN		
Drawing Number:		
17-P57-PL004		
Checked By:		
H Cooper		
Date:		
31/08/18		

If this drawing is unsigned in the check box then the drawing is an unauthorised issue and should not be used for any purposes