


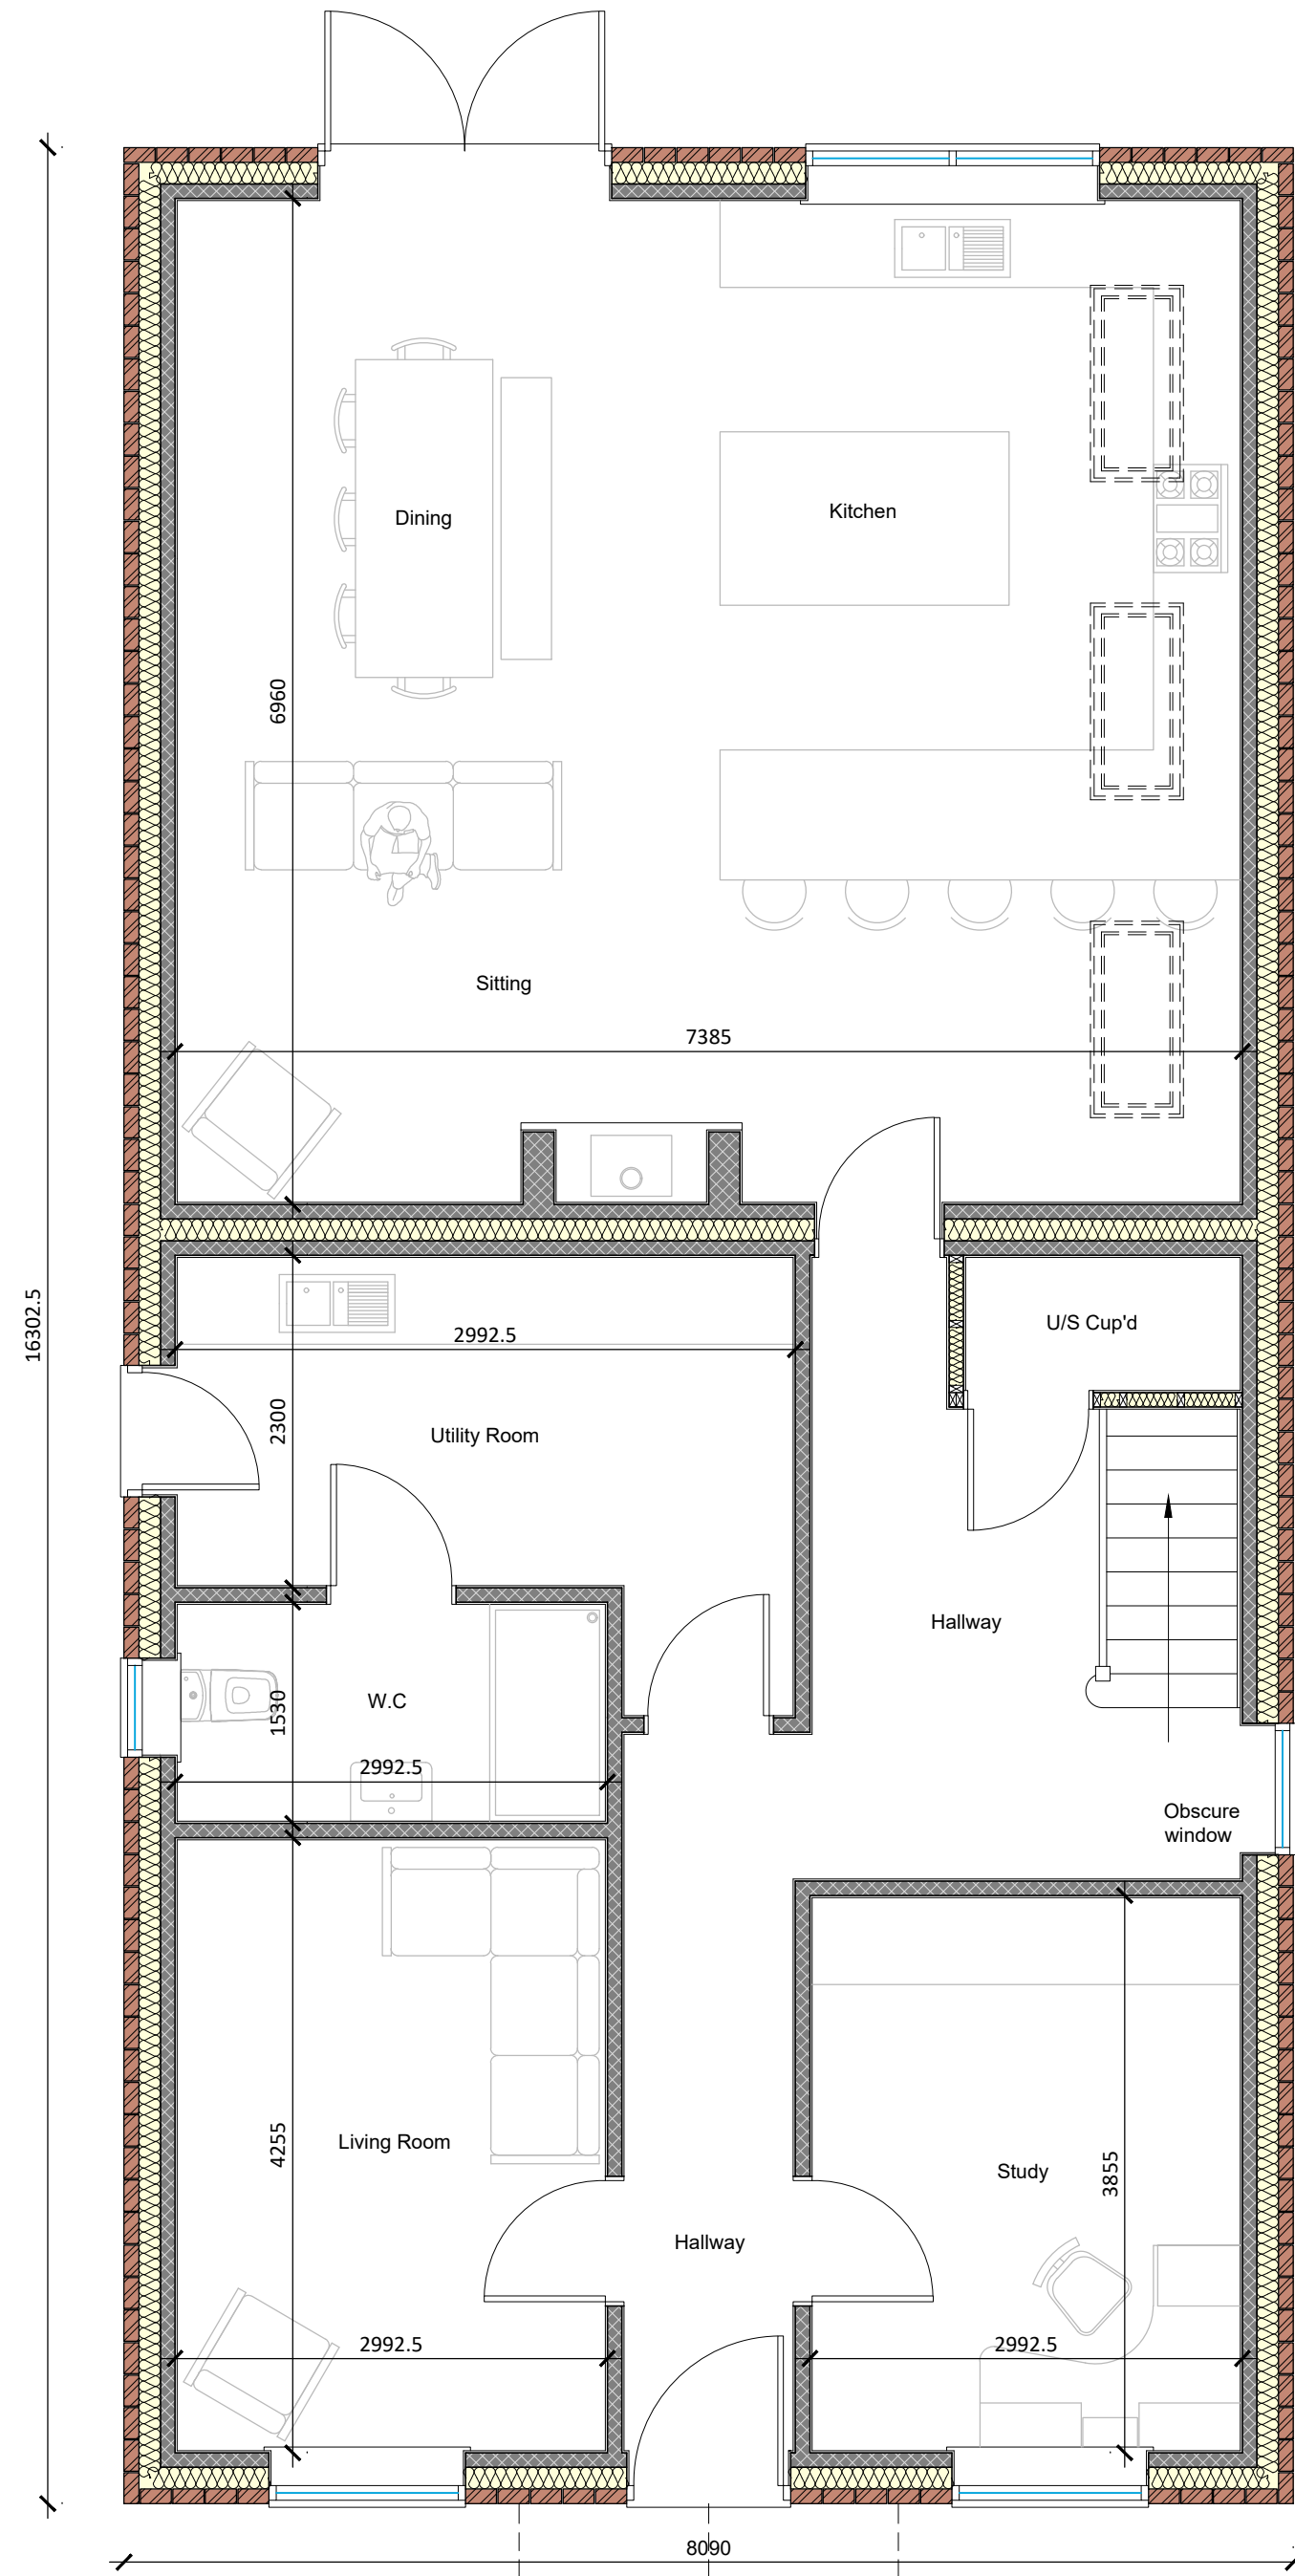


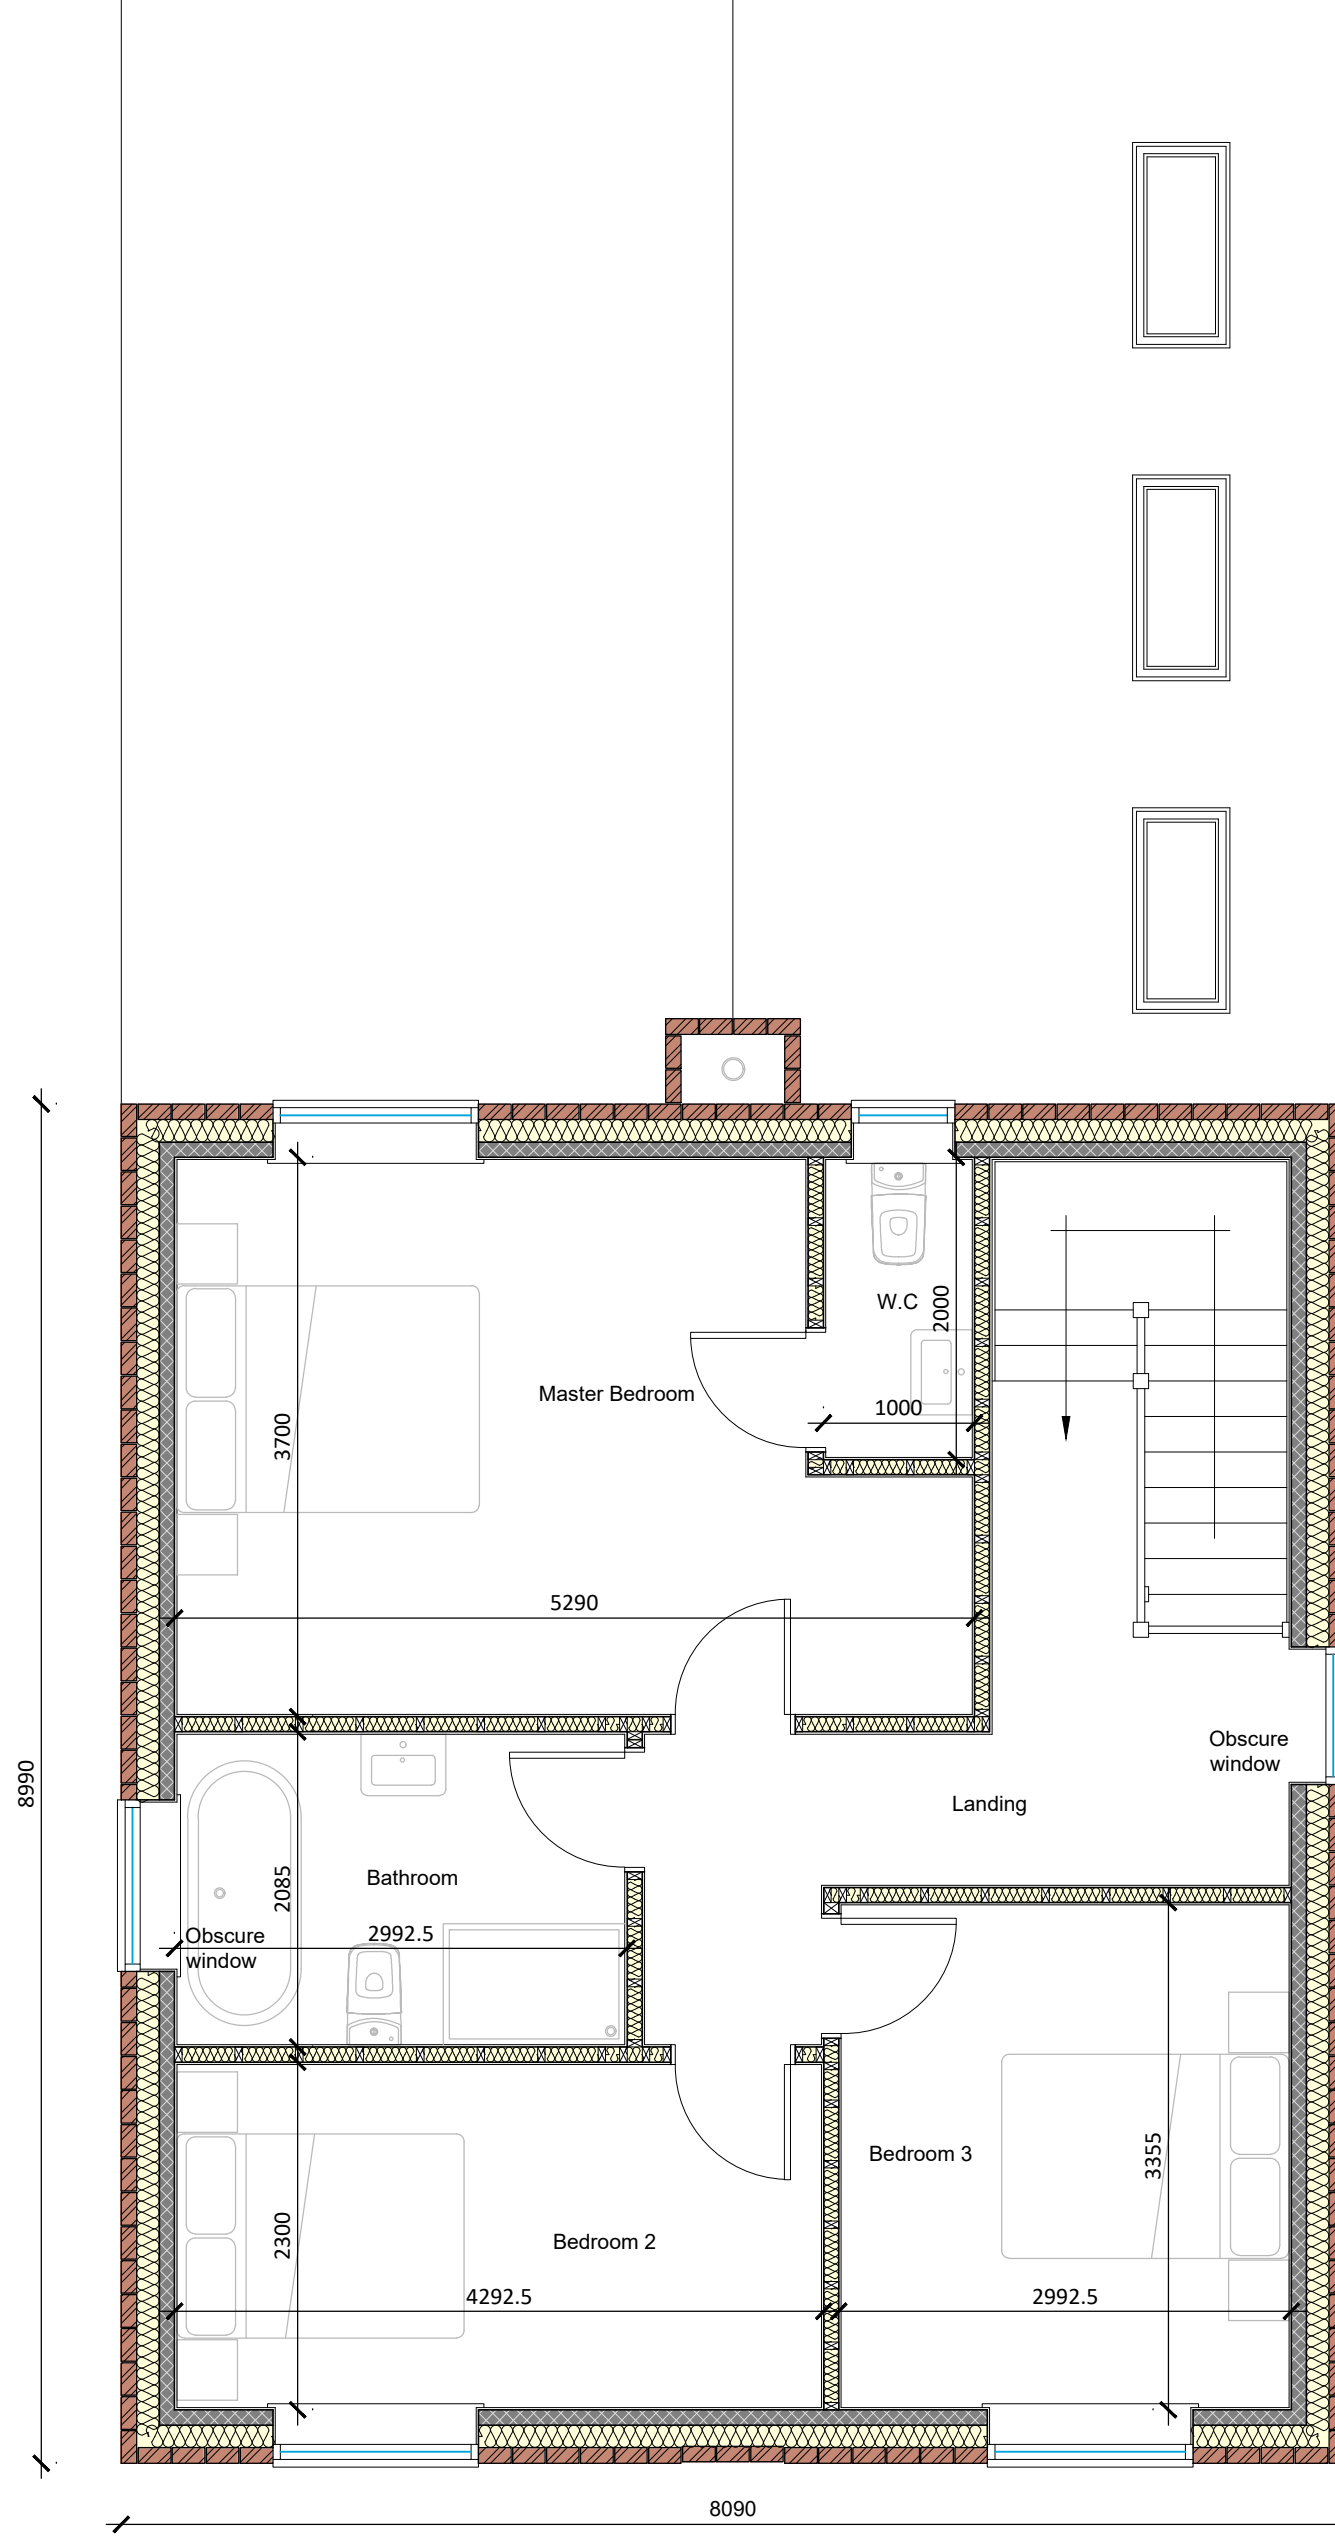

Proposed Ground Floor Plan
Scale 1:50

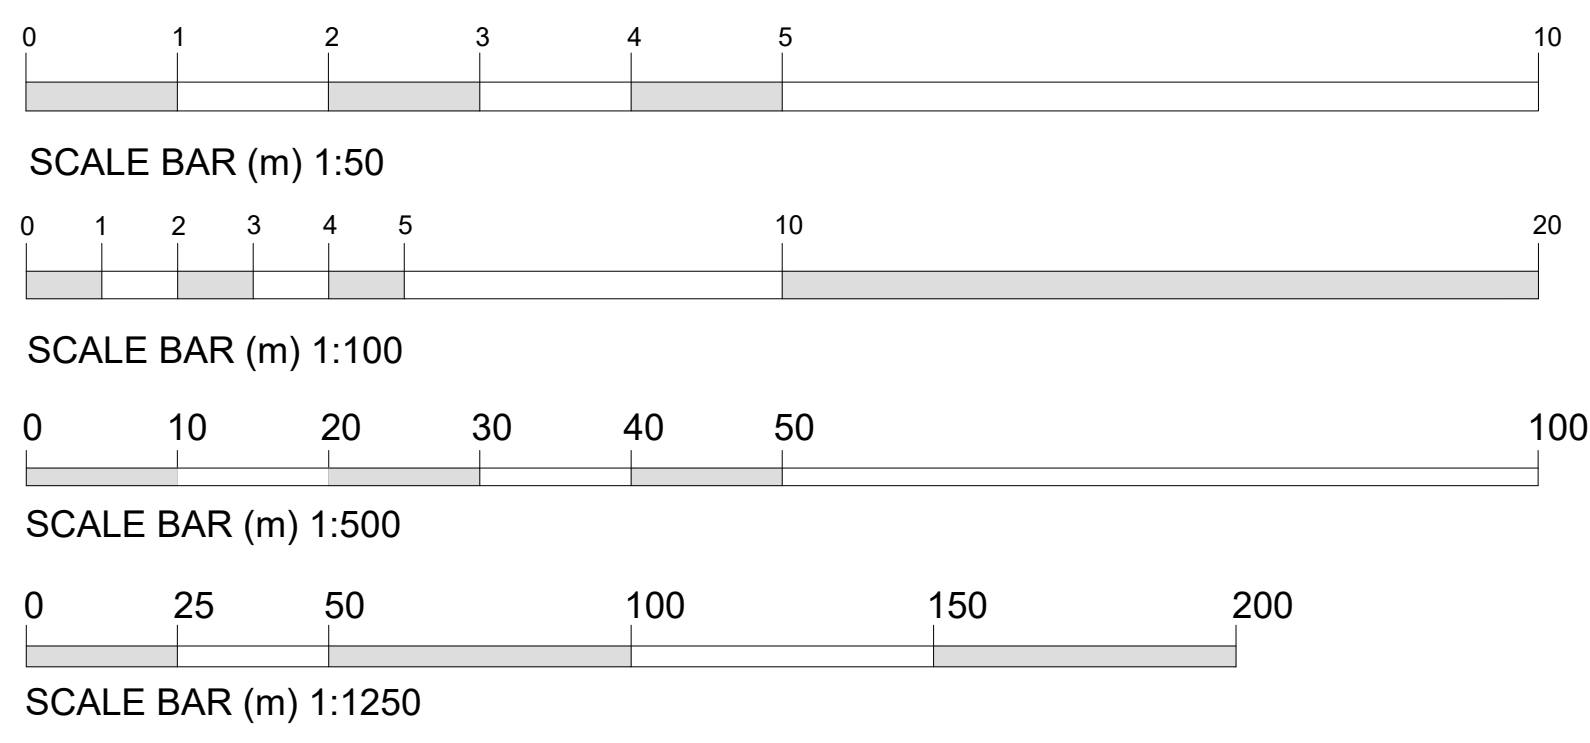

Proposed First Floor Plan
Scale 1:50

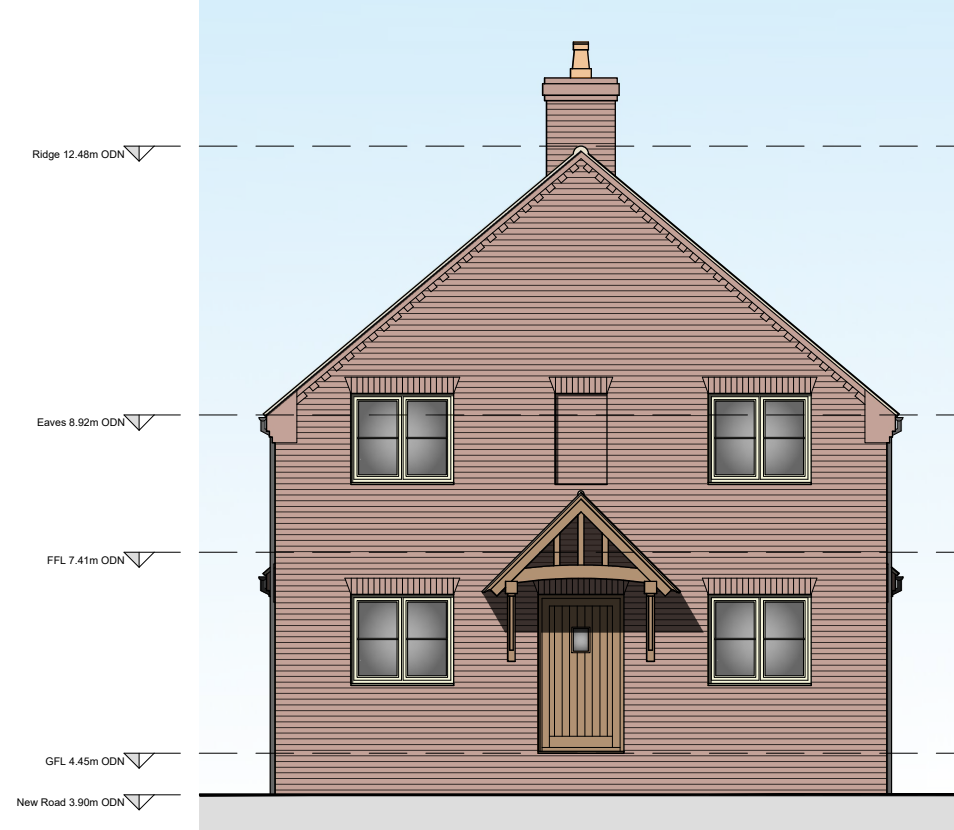

Proposed Front (W) Elevation
Scale 1:100



Proposed Side (N) Elevation
Scale 1:100




Proposed Rear (E) Elevation
Scale 1:100



Proposed Side (S) Elevation
Scale 1:100



Site Location Plan
Scale 1:1250

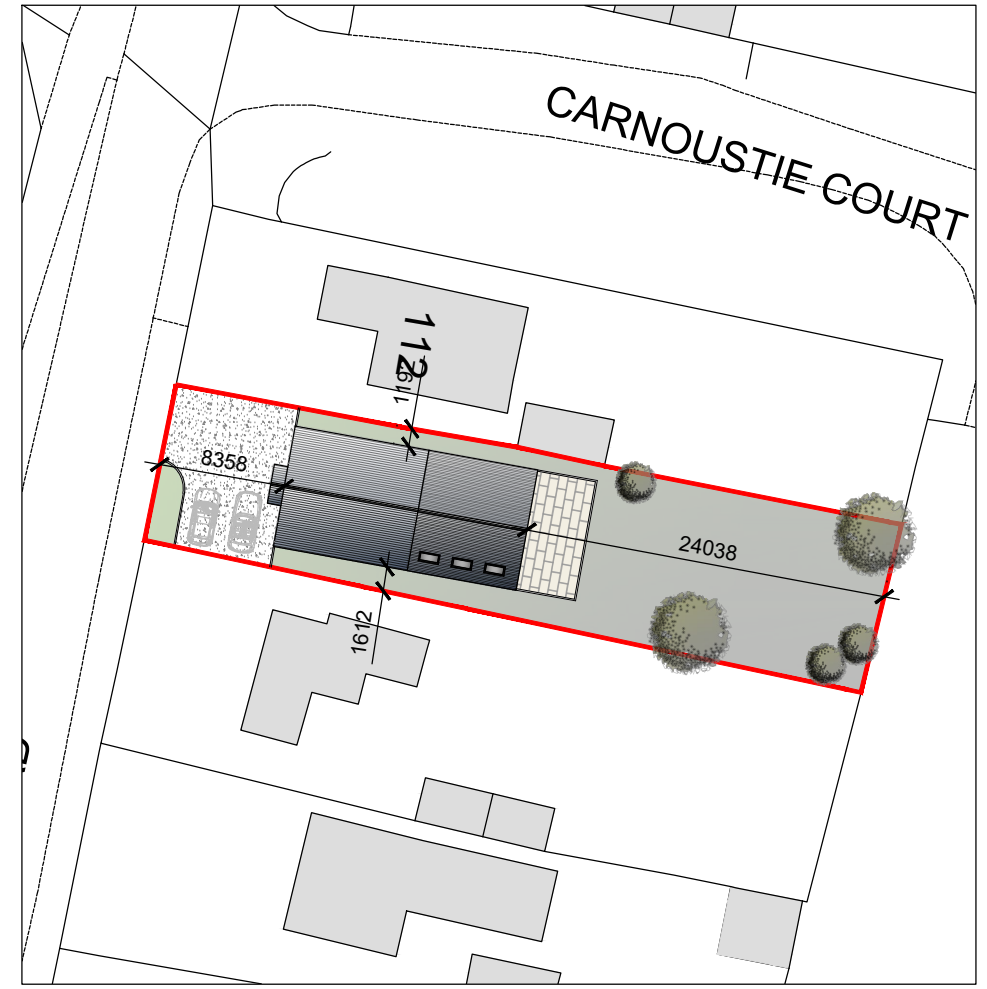

Proposed Block Plan
Scale 1:500

C		Client amendments to scheme	Sep 2023
B		Resubmission of Planning application	Sep 2023
A		Client amendments to scheme	Apr 2023
REV:	DESCRIPTION:	DATE:	
PROJECT: REPLACEMENT DWELLING			
DRAWING: PROPOSED FLOOR PLANS, PROPOSED ELEVATIONS, SITE LOCATION PLAN, PROPOSED BLOCK PLAN			
SIZE: A1		CLIENT: Mr J. Robinson & Miss R. Hammond	
Do Not Scale From This Drawing		SCALE: as labelled	DRAWING BY: JC
DATE: 03/04/2023		APPROVED: SN	SHEET: 0398/23/01C

NOTES: THIS DRAWING IS FOR INFORMATION ONLY. IT IS NOT A CONTRACT DOCUMENT. NO PART OF THIS DRAWING IS TO BE USED FOR ANY OTHER PURPOSE WITHOUT THE WRITTEN PERMISSION OF JC ARCHITECTURAL CONSULTANT. JC ARCHITECTURAL CONSULTANT RESERVES THE RIGHT TO WITHDRAW THIS INFORMATION AT ANY TIME. ALL DIMENSIONS ARE TO BE CONFIRMED ON SITE BY CONTRACTOR. ANY DISCREPANCIES ARE TO BE REPORTED TO JC ARCHITECTURAL CONSULTANT IMMEDIATELY. THE DESIGN HAS BEEN UNDERTAKEN AS FAR AS POSSIBLE TO AVOID RISKS TO HEALTH AND SAFETY OR TO REDUCE AND CONTROL THE EFFECTS OF ANY UNAVOIDABLE RISKS. ANY RELEVANT INFORMATION REGARDING RISKS WHICH ARE NOT ABLE TO BE ELIMINATED WILL BE INCLUDED WITHIN THE PROJECT HEALTH AND SAFETY FILE.