



If this drawing has been received electronically it is the recipients responsibility to ensure that it is printed to the correct scale.  
Do NOT scale from drawing, only figured dimensions to be used. All dimensions and levels to be verified on site.  
Any discrepancies to be notified to T-Square Design immediately. Copyright is reserved by them and the drawing issued on the condition that it is not copied, reproduced, retained or disclosed to any unauthorised person, either wholly or in part without consent. If in doubt, ask.

**KEY:**  
a = existing 1.8m high close boarded fence  
b = proposed 1.8m high close boarded fence  
c = proposed 0.9m high post and rail fence  
d = proposed 2.4m high 225mm facing brick wall

e = new hawthorn hedge  
3.67  
= existing site level

**FFL=4.7**  
= proposed site level

= gravel driveway surface  
= concrete block paved footpath  
= grassed area

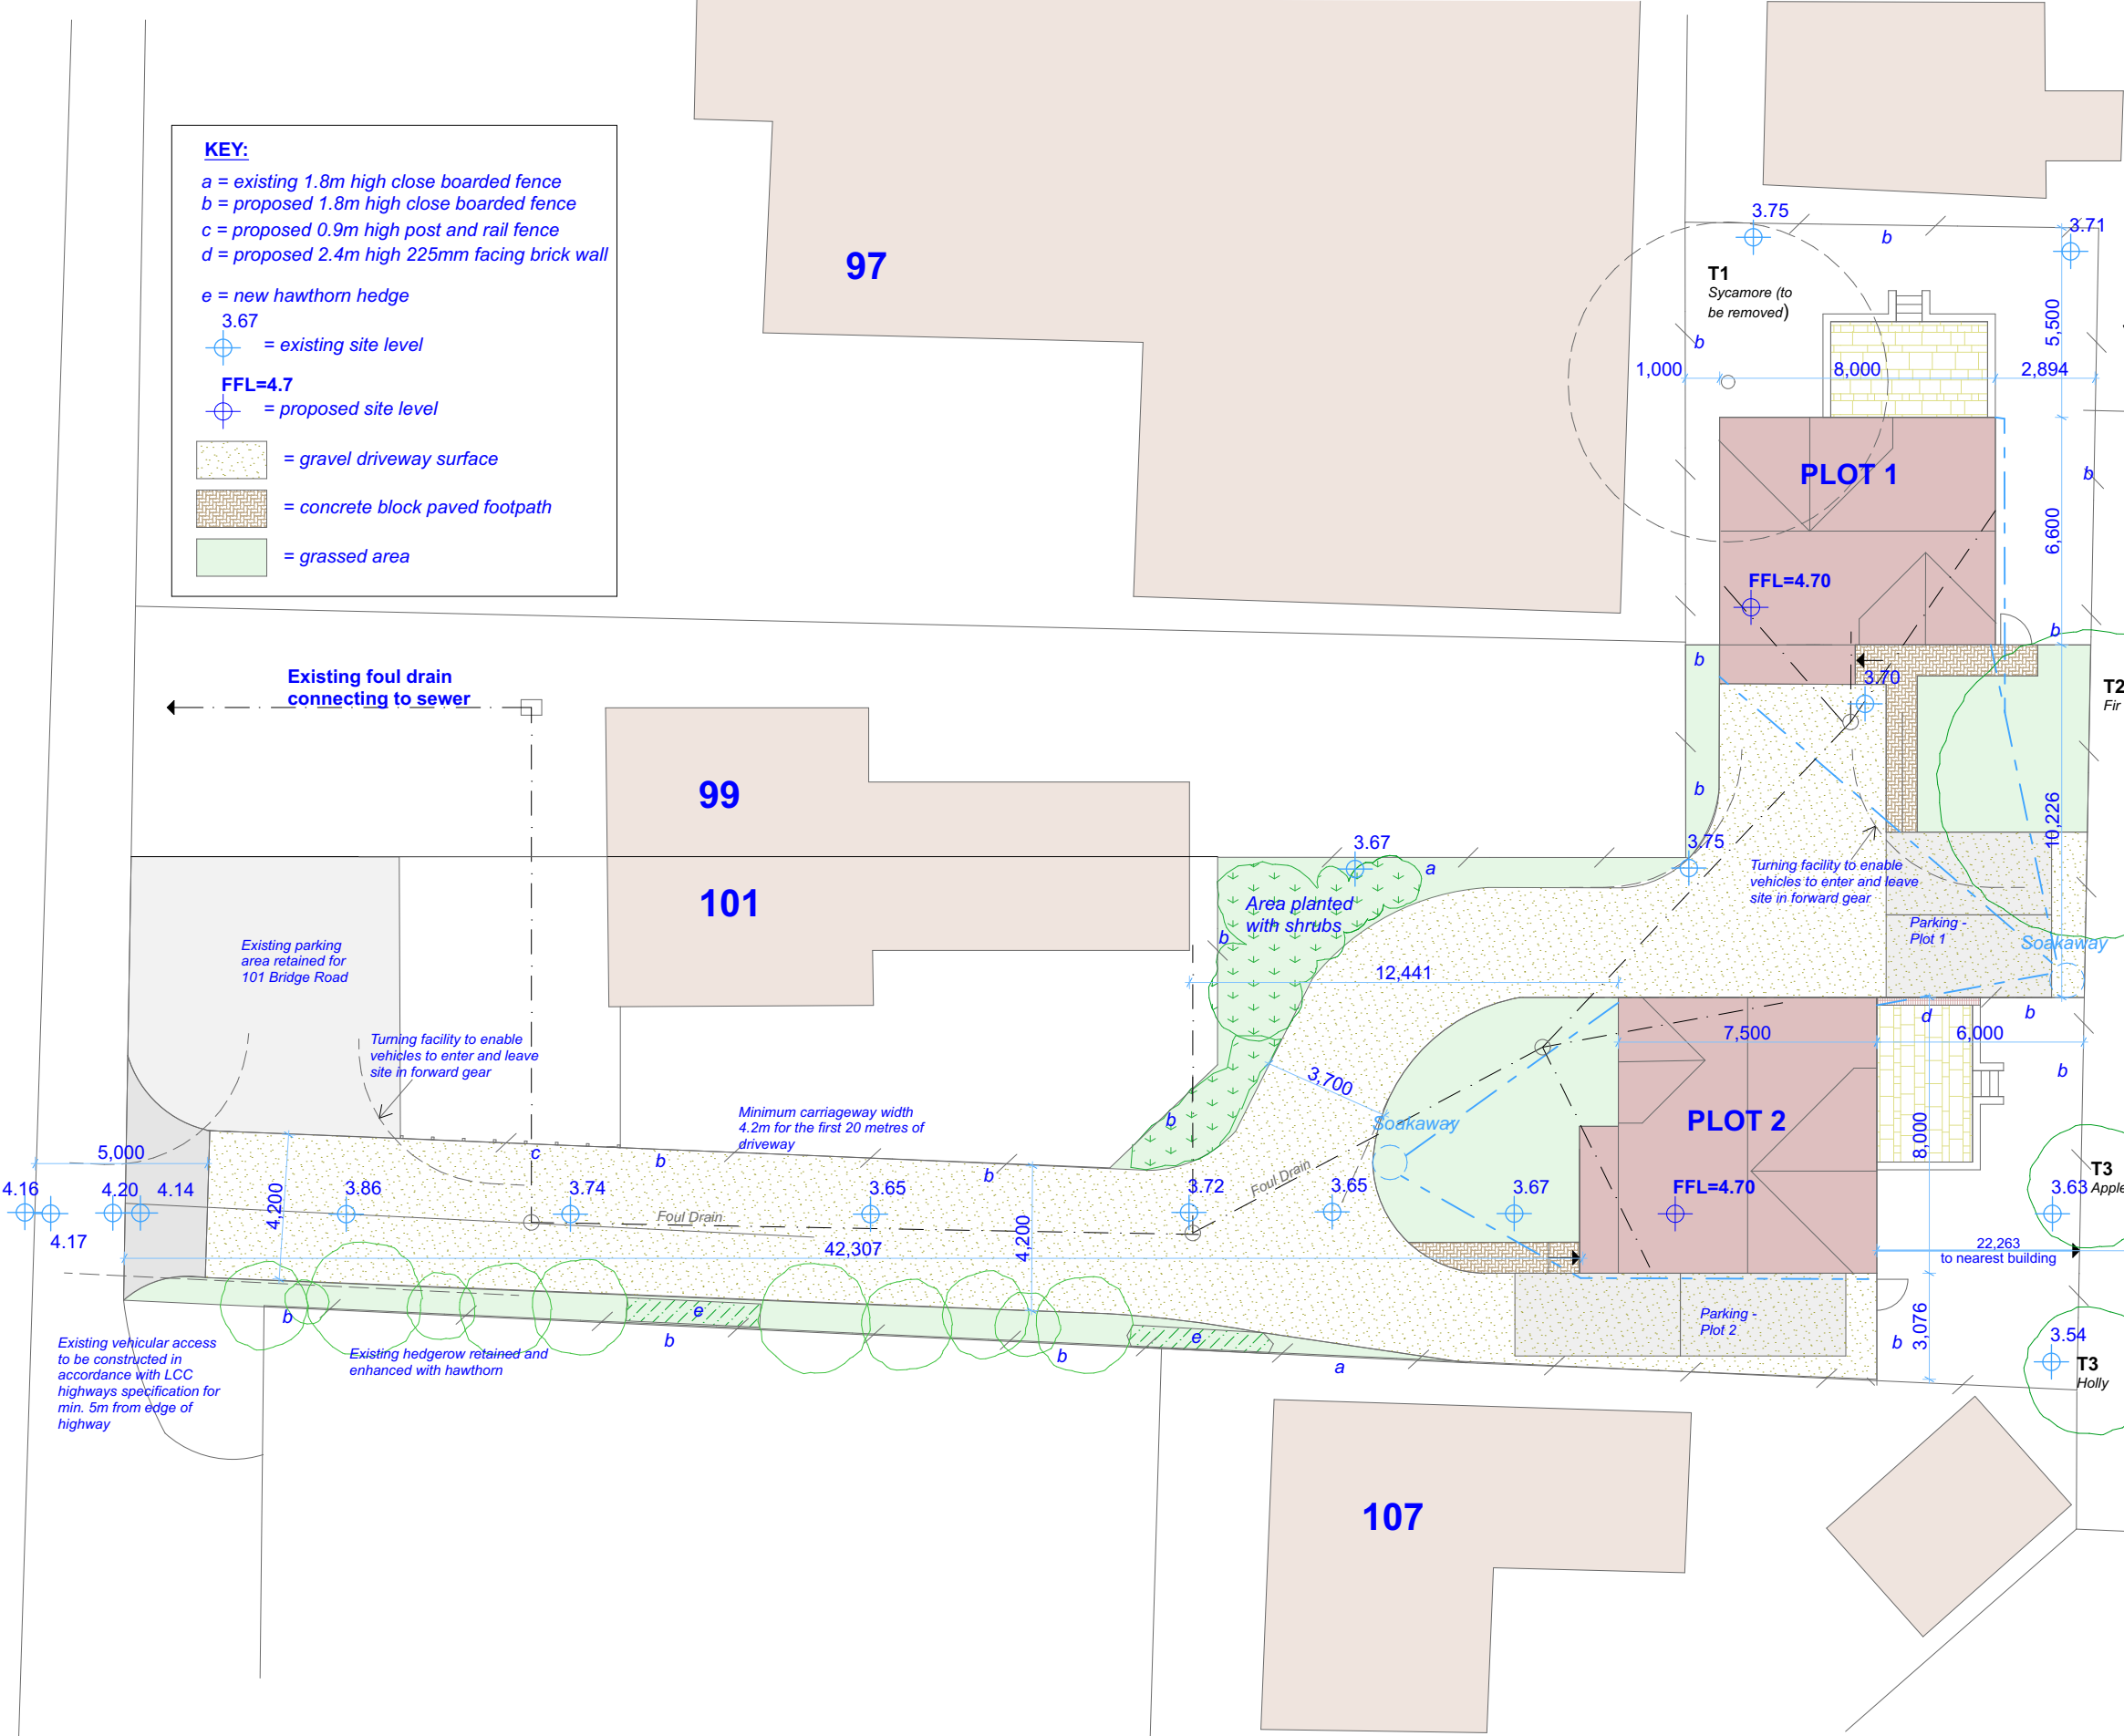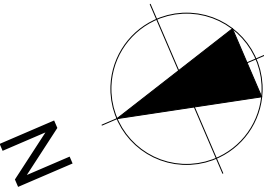

Rev:

**T-SQUARE DESIGN**  
ARCHITECTURAL SERVICES

Registered Office:  
The Hollies, Main Street  
Hougham, Grantham NG32 2JD

Registered in England:  
No: 08348027



Job Title:  
**New houses**

Site Address:  
**Land adj to 101 Bridge Road, Sutton Bridge**

For:  
**Sips Building Services Ltd.**

Drawing Name:  
**Site Plan**

|                          |                       |                           |
|--------------------------|-----------------------|---------------------------|
| Date<br><b>Sept 2019</b> | Drawn by<br><b>PM</b> | Status<br><b>Planning</b> |
|--------------------------|-----------------------|---------------------------|

|                                |                                    |
|--------------------------------|------------------------------------|
| Layout ID<br><b>19/018 P01</b> | Drawing Scale @ A3<br><b>1:200</b> |
|--------------------------------|------------------------------------|