






LOCATION PLAN 1:2500

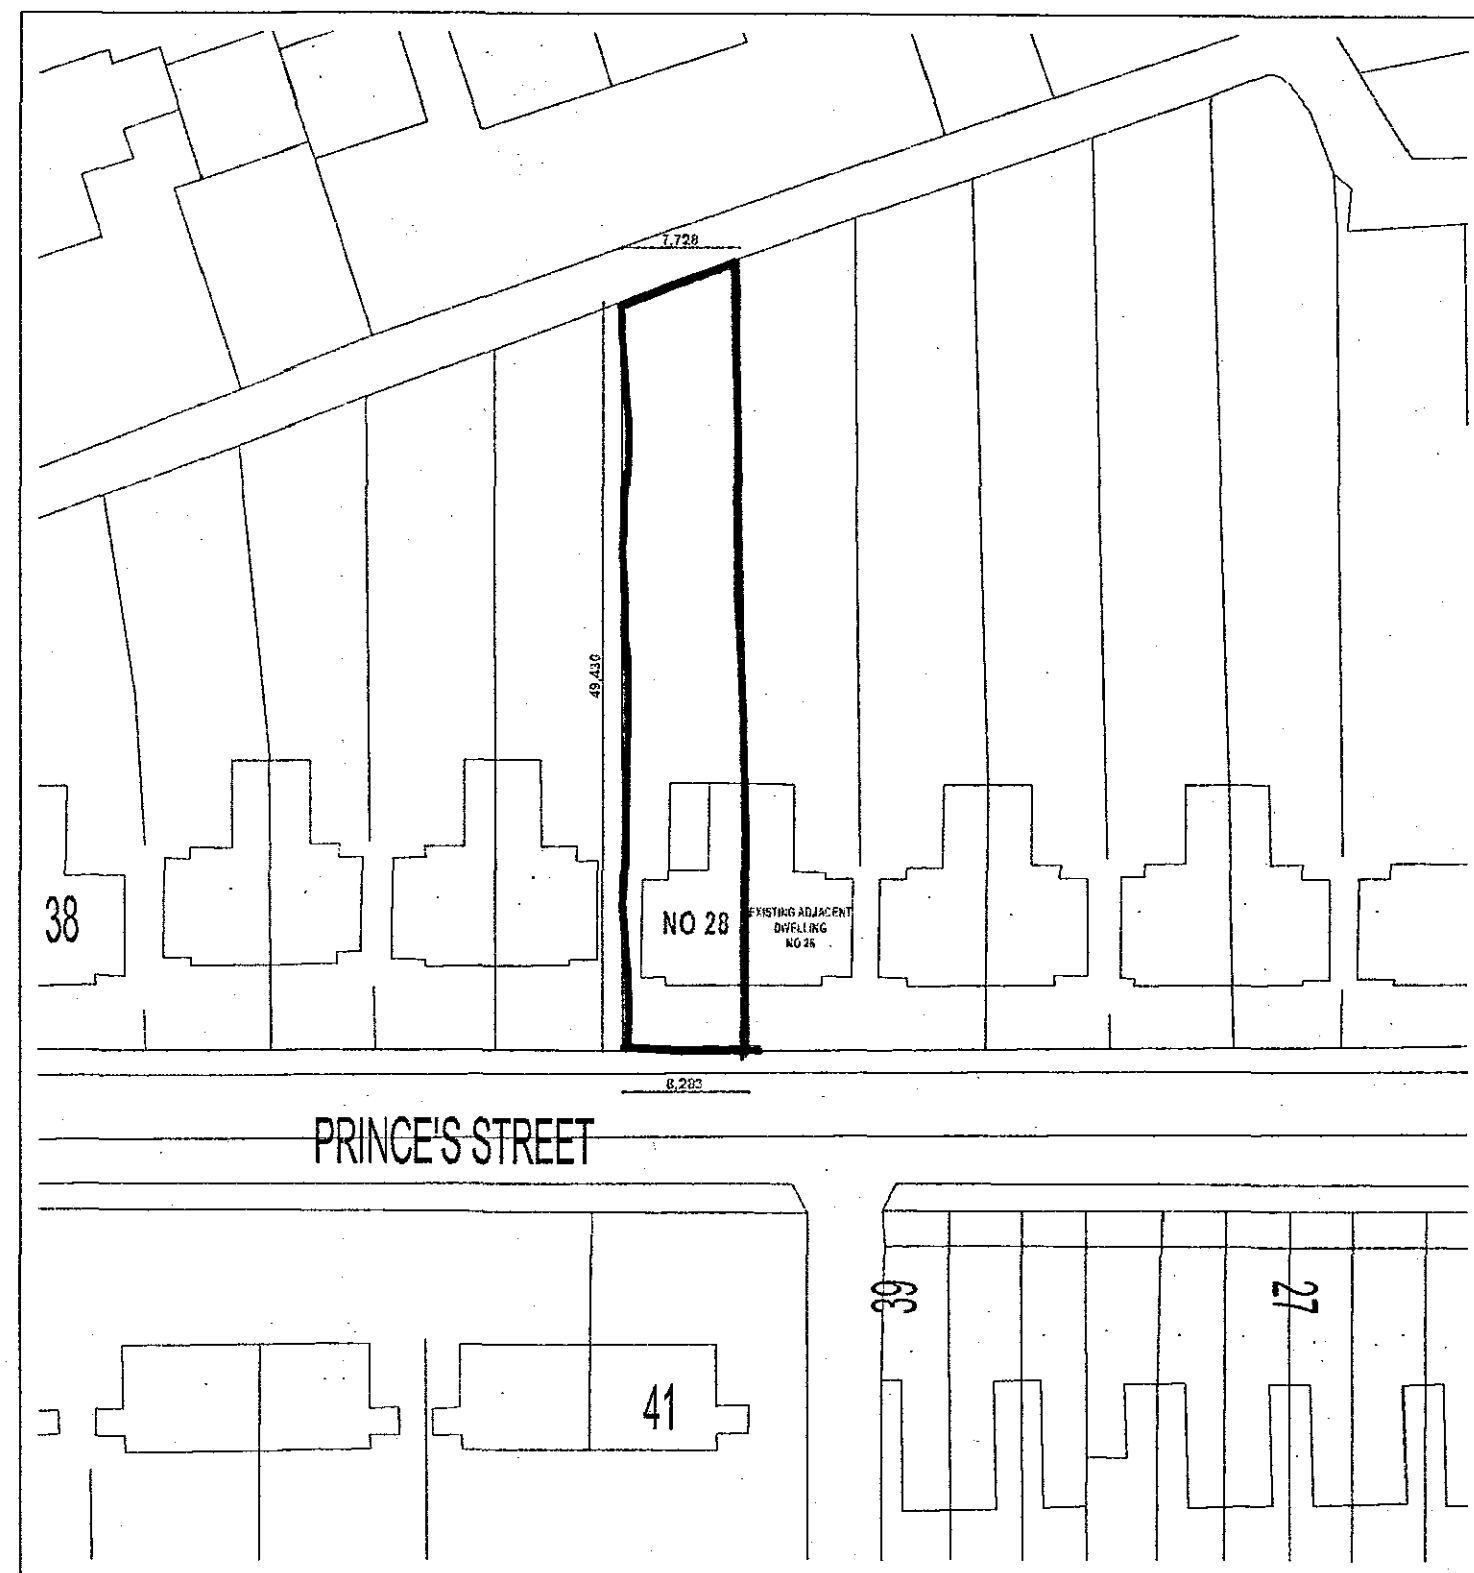


SITE PLAN 1:500

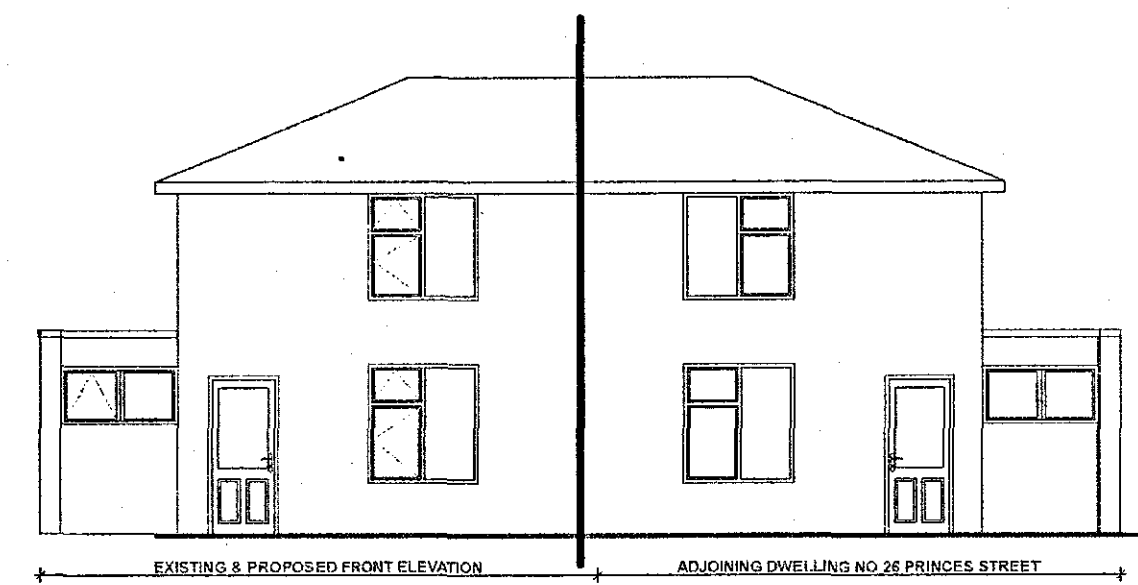


EXISTING & PROPOSED FRONT ELEVATION 1:100

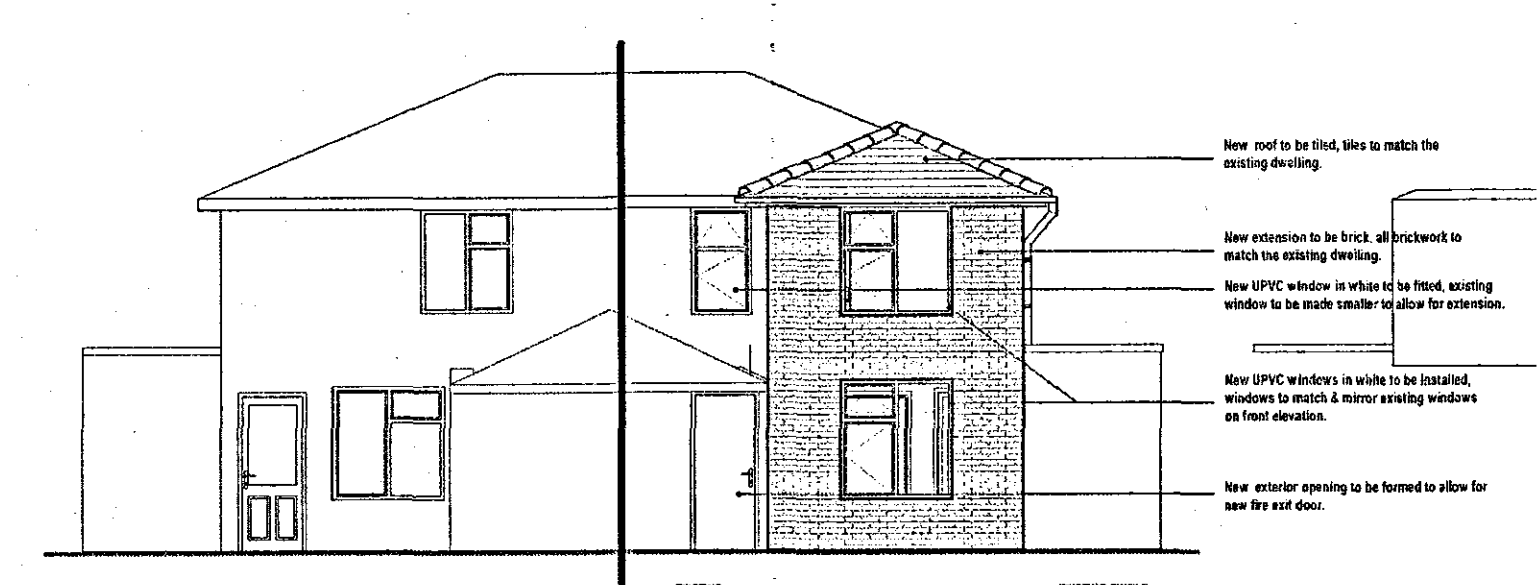


PROPOSED REAR ELEVATION 1:100

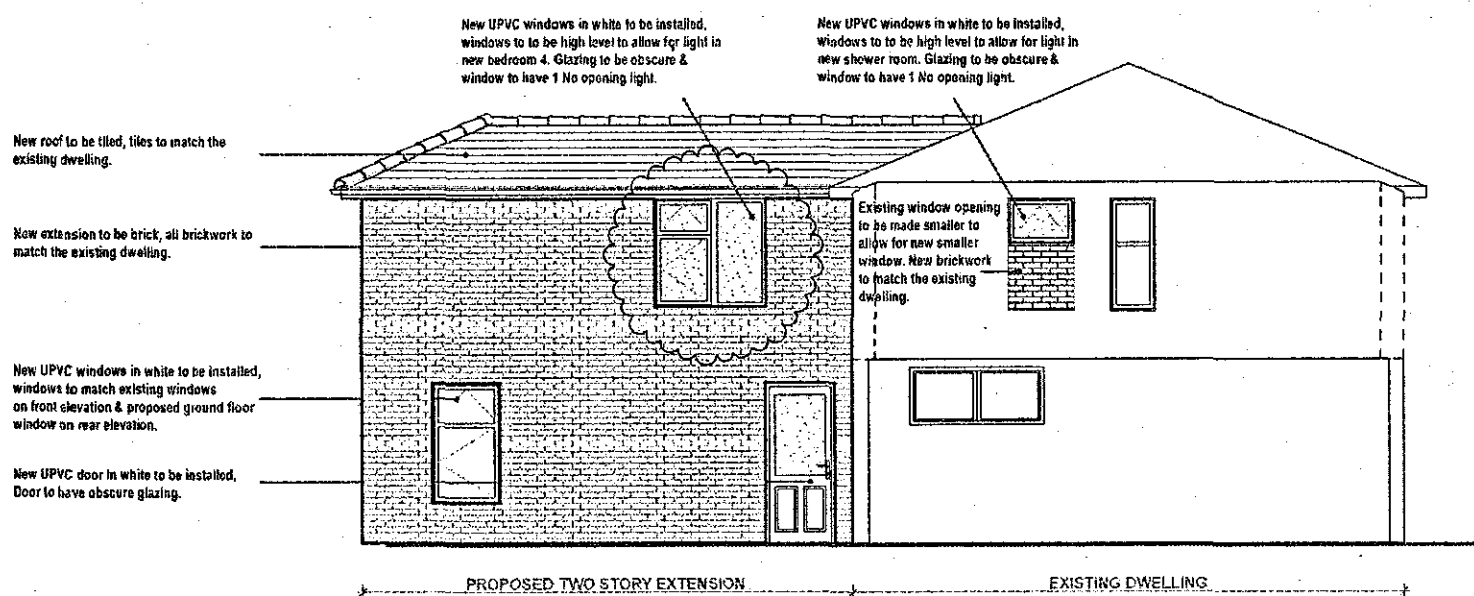


PROPOSED SOUTH ELEVATION 1:100

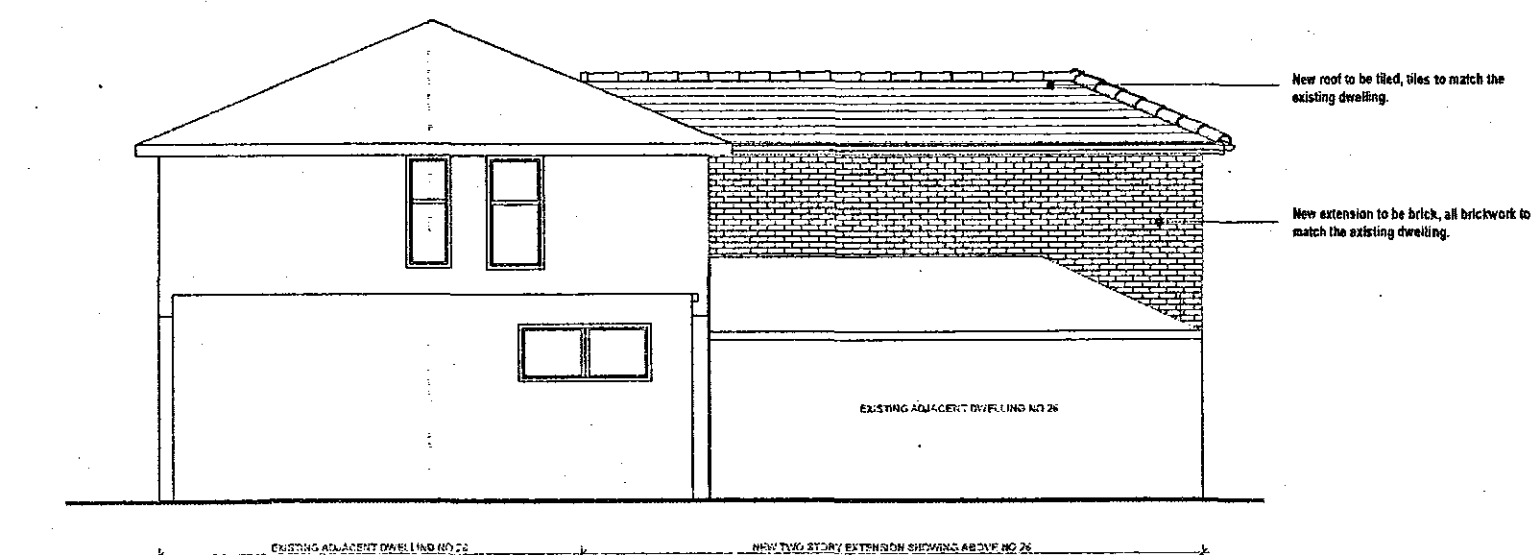


PROPOSED NORTH ELEVATION 1:100

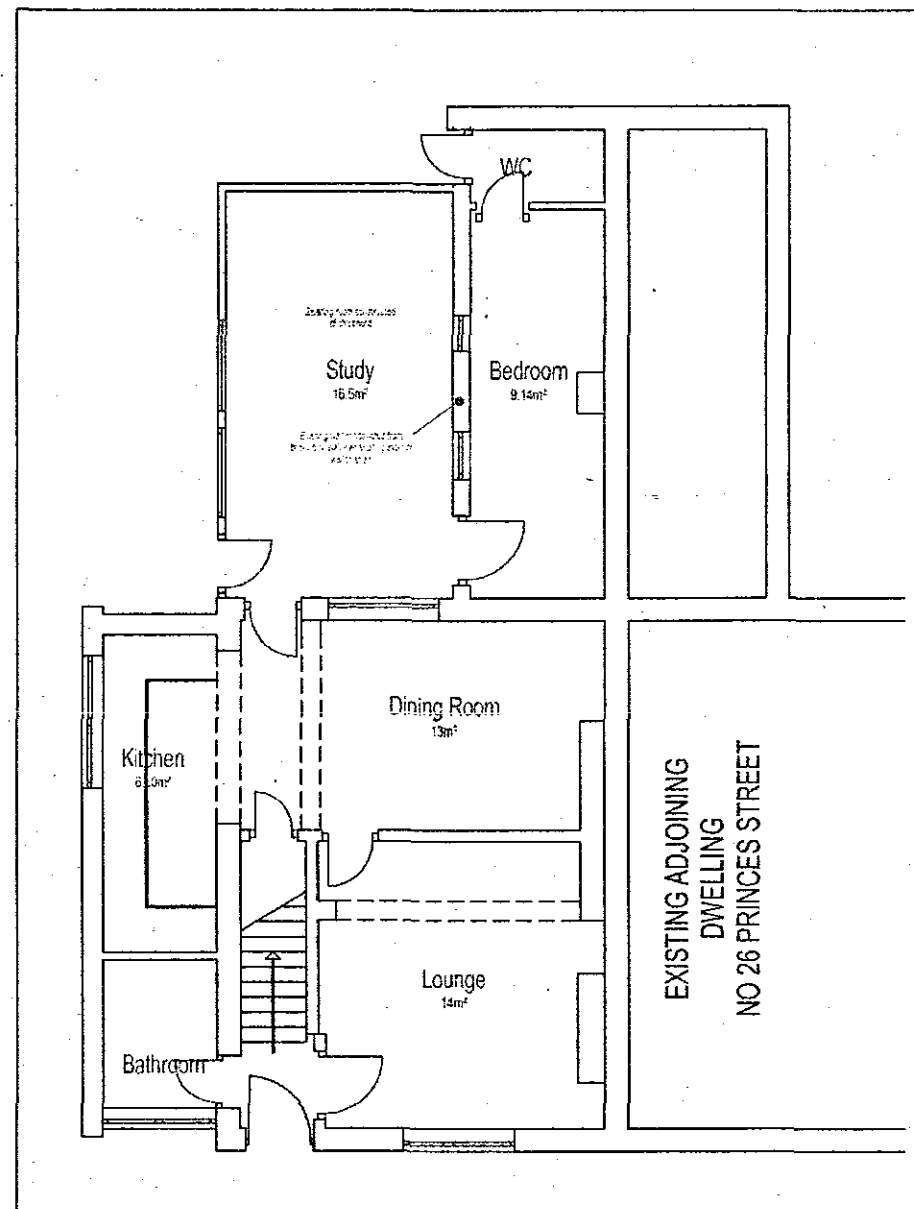


EXISTING FIRST FLOOR PLAN 1:100

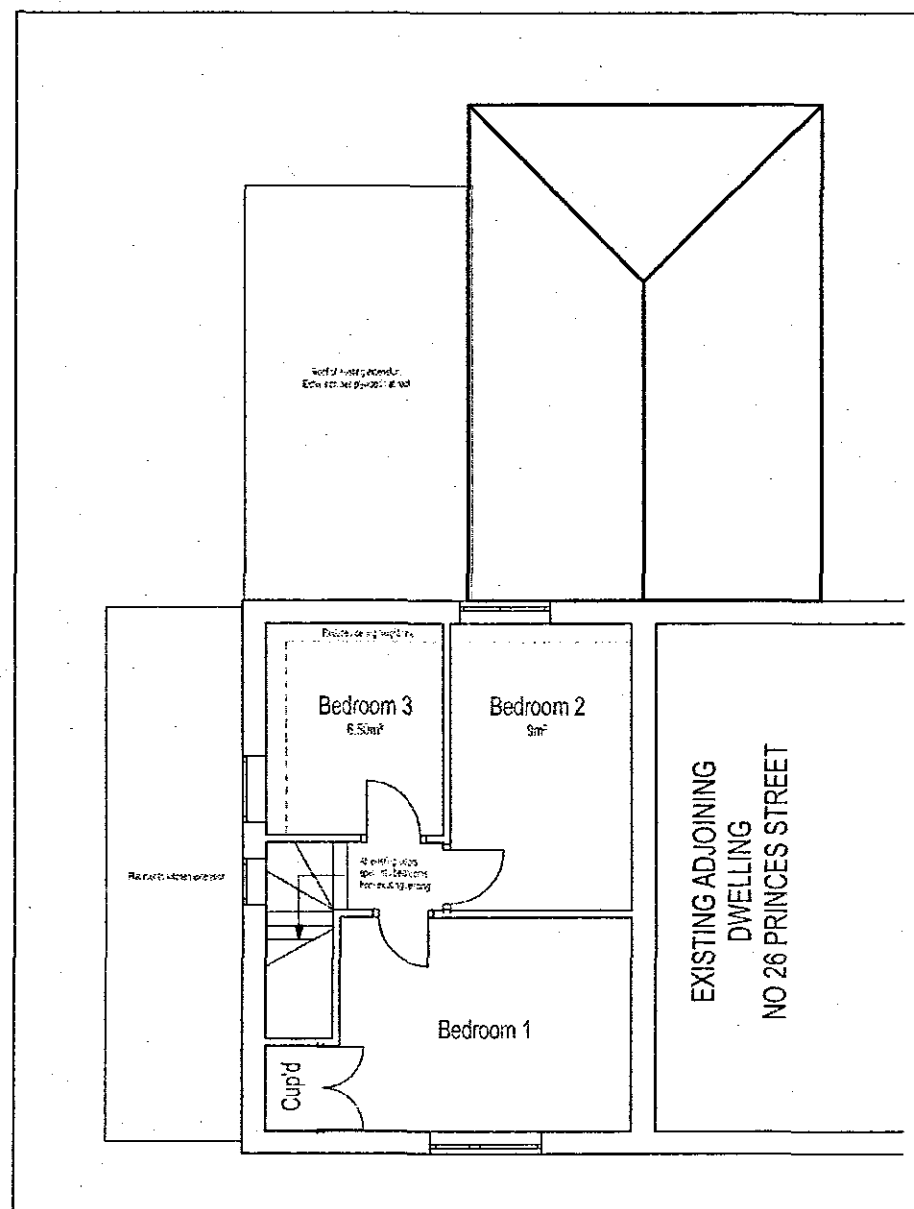


EXISTING GROUND FLOOR PLAN 1:100

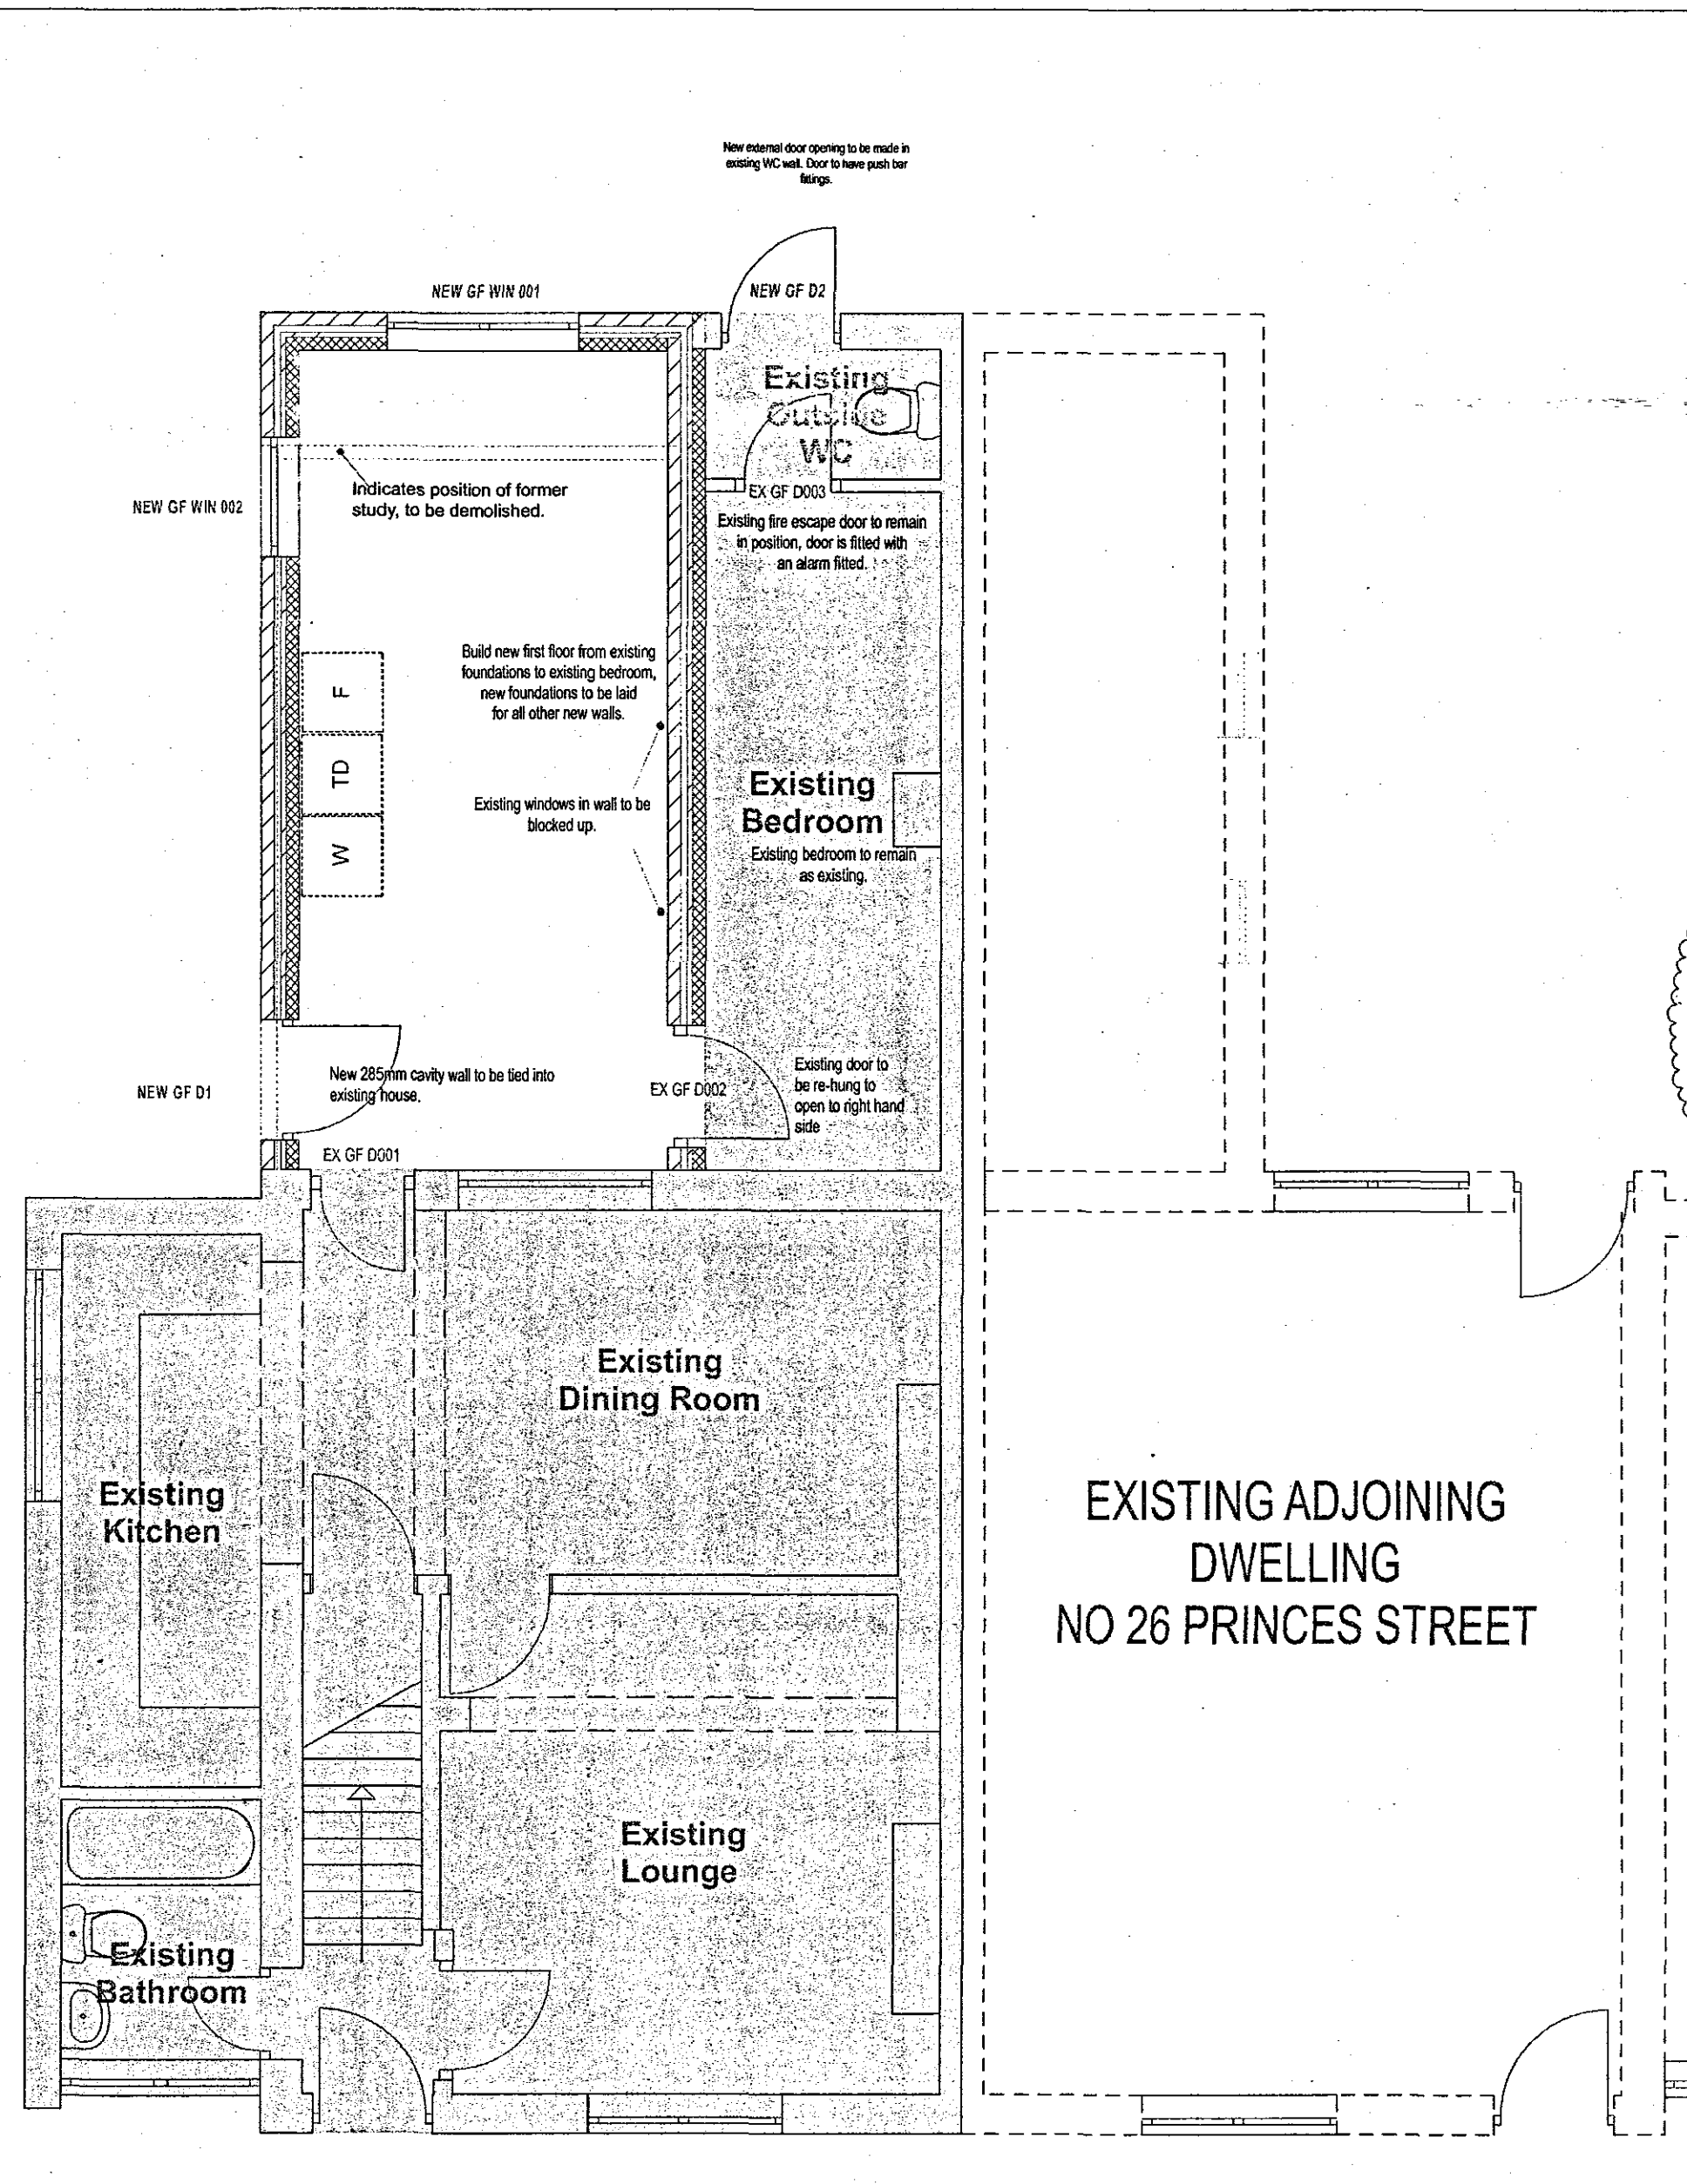

PROPOSED GROUND FLOOR PLAN 1:50

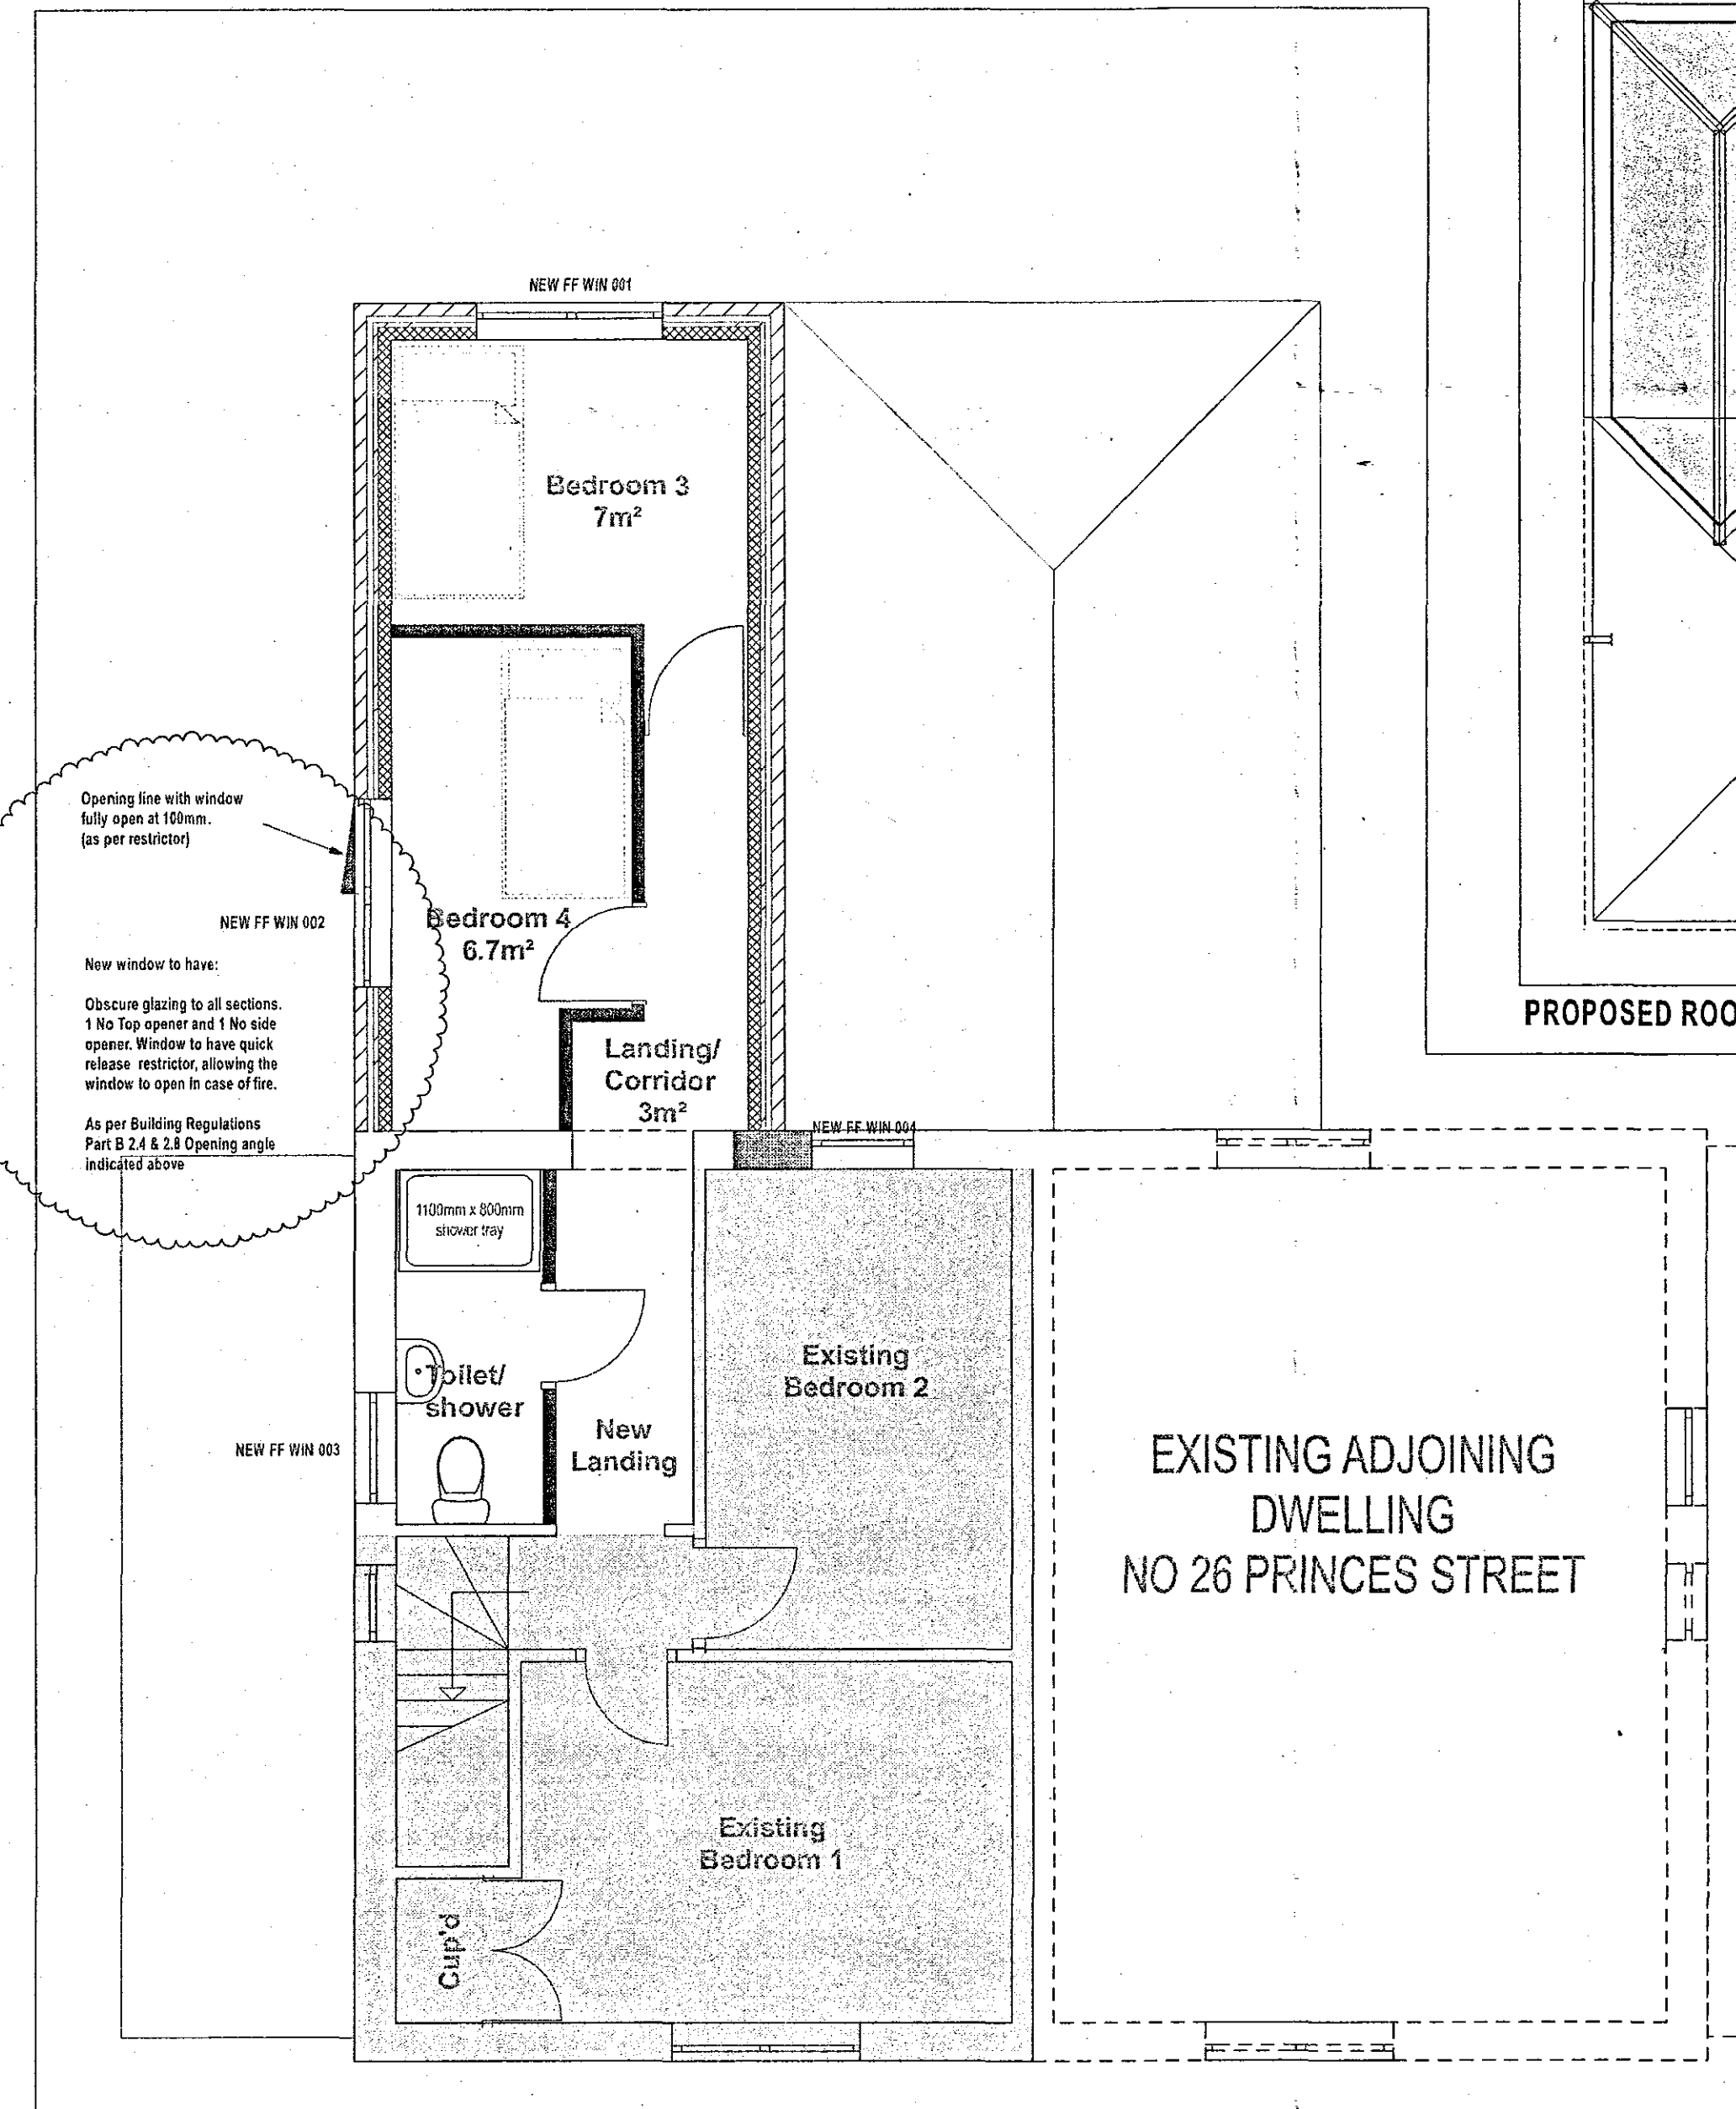

PROPOSED FIRST FLOOR PLAN 1:50

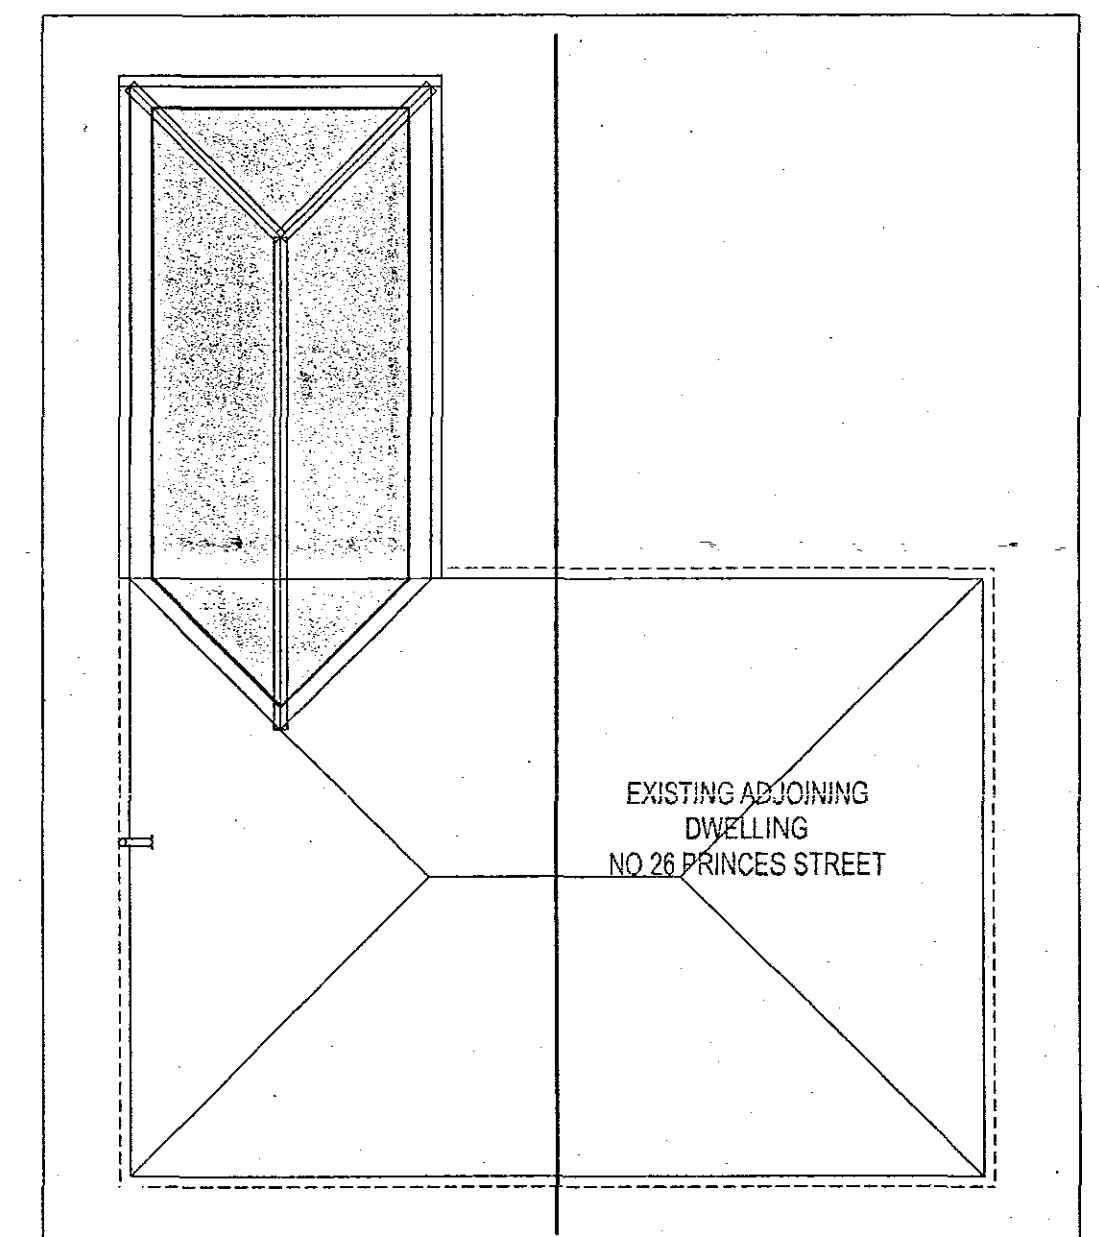

PROPOSED ROOF PLAN 1:100

| Rev. | Date | Description | By | Chkd |
|------|------|-------------|----|------|
|------|------|-------------|----|------|

**mouchel**  
business services

Mill House • Brayford Wharf North • Lincoln • LN1 1YT  
Tel: 01522 836836 • Fax: 01522 516050  
www.hbs.uk.com

Client  
Lincolnshire County Council  
Fostering Services Service

Project  
Kilbon - 28 Princes Street, Sutton Bridge  
Proposed Extension

Drawing Title  
Planning Drawings  
Ref: 0903 108

Drawn By  
LMC

Scale  
As Stated

Date  
Aug 2008

Project No.  
DC/108/0012

Drawing No.  
PLN 001

Revision  
A

Drawing Status  
PLANNING

All Dimensions and Levels to be verified on site.  
Only Figured Dimensions to be used.  
Do not scale this drawing.  
Any discrepancies to be notified to the originator of this drawing immediately.  
If in doubt, ask.  
Copyright is reserved by them and the drawing is issued on the condition that it is not copied, reproduced, retained, or disclosed to any unauthorised person, either wholly or in part without consent.