
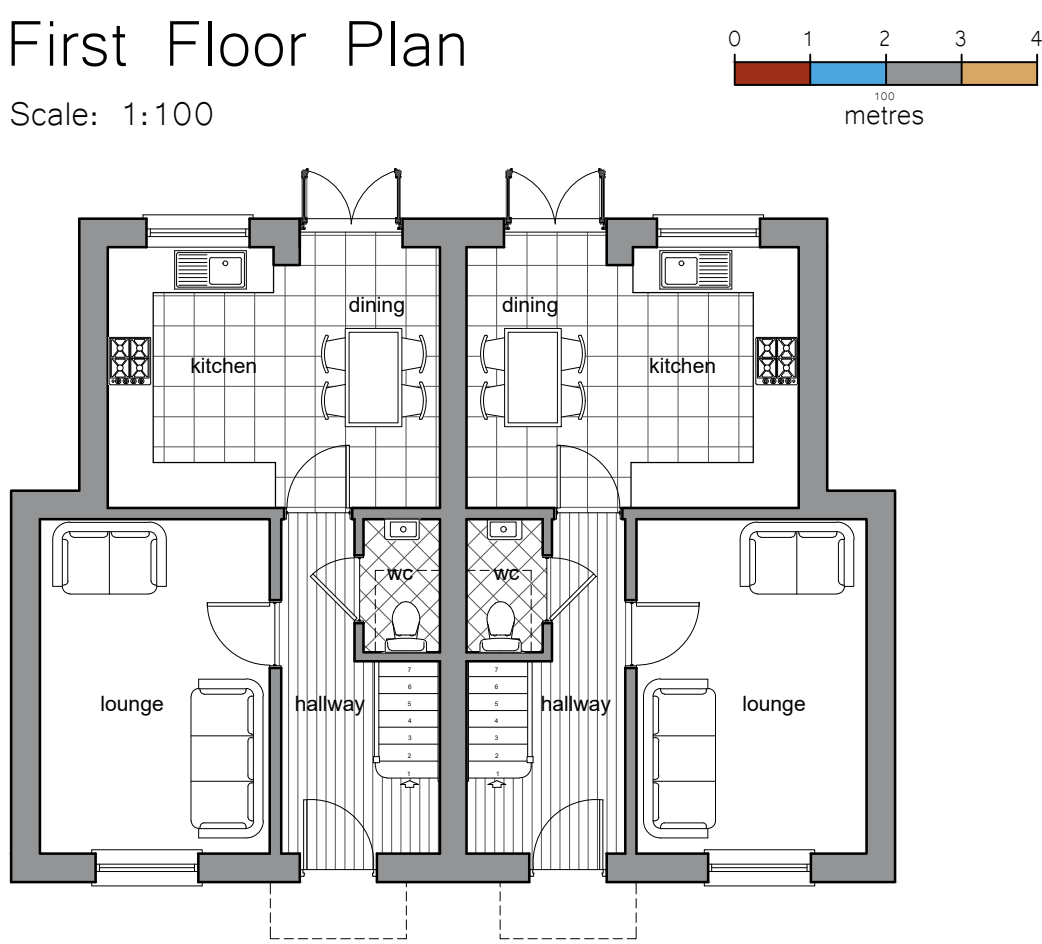
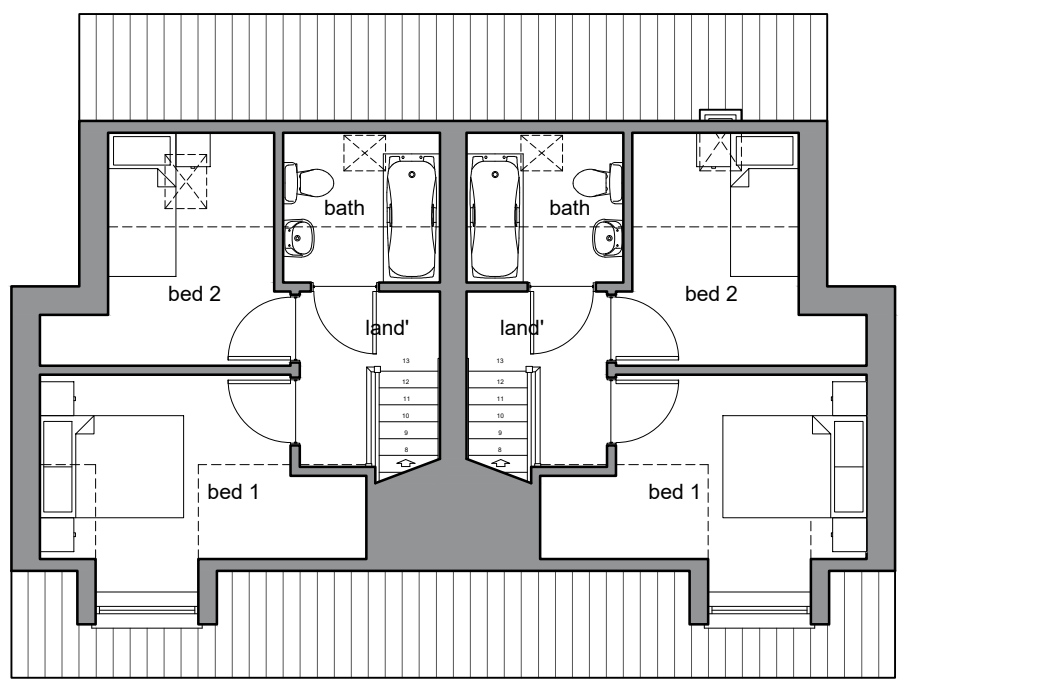
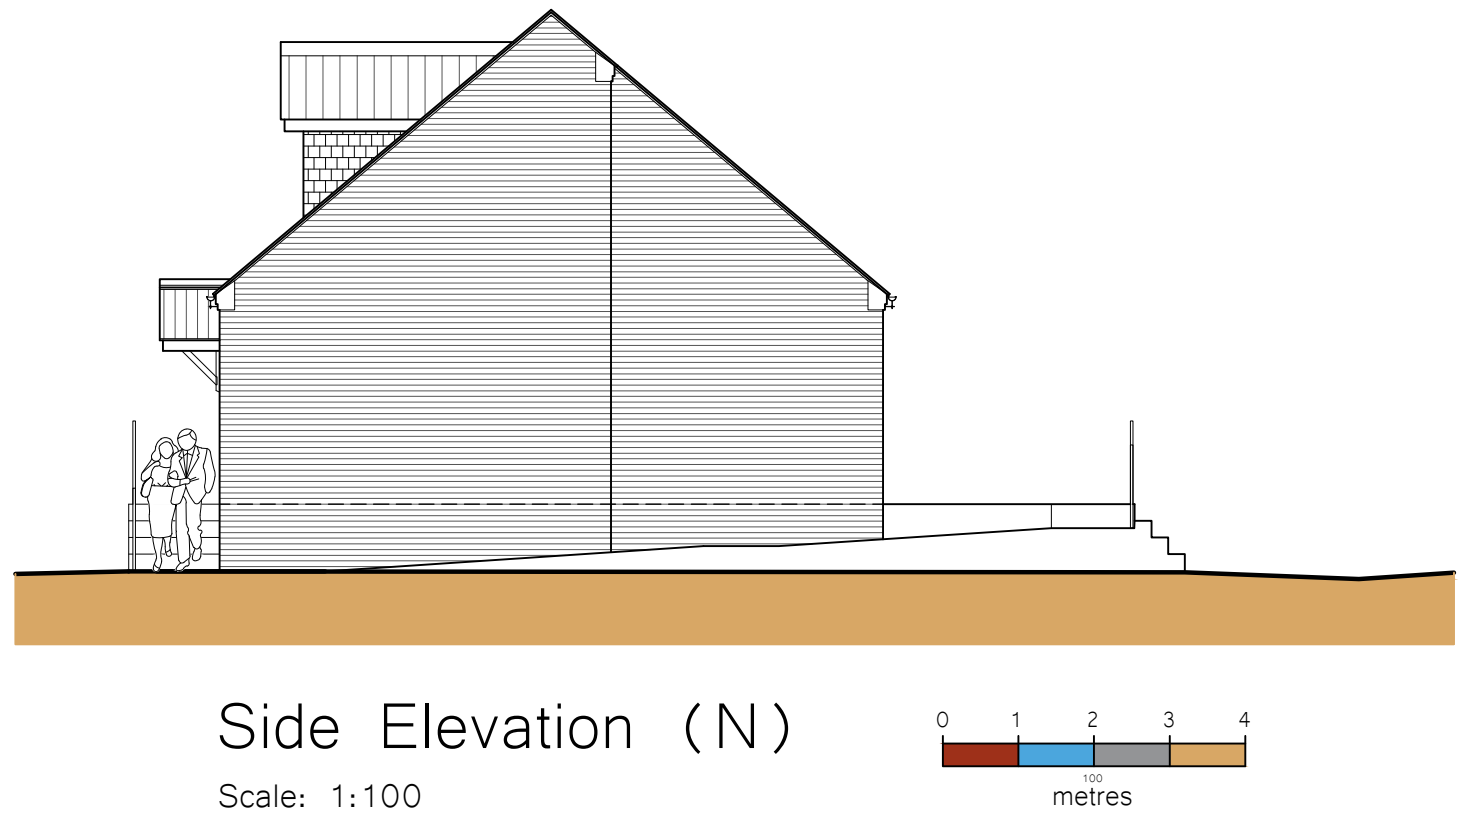
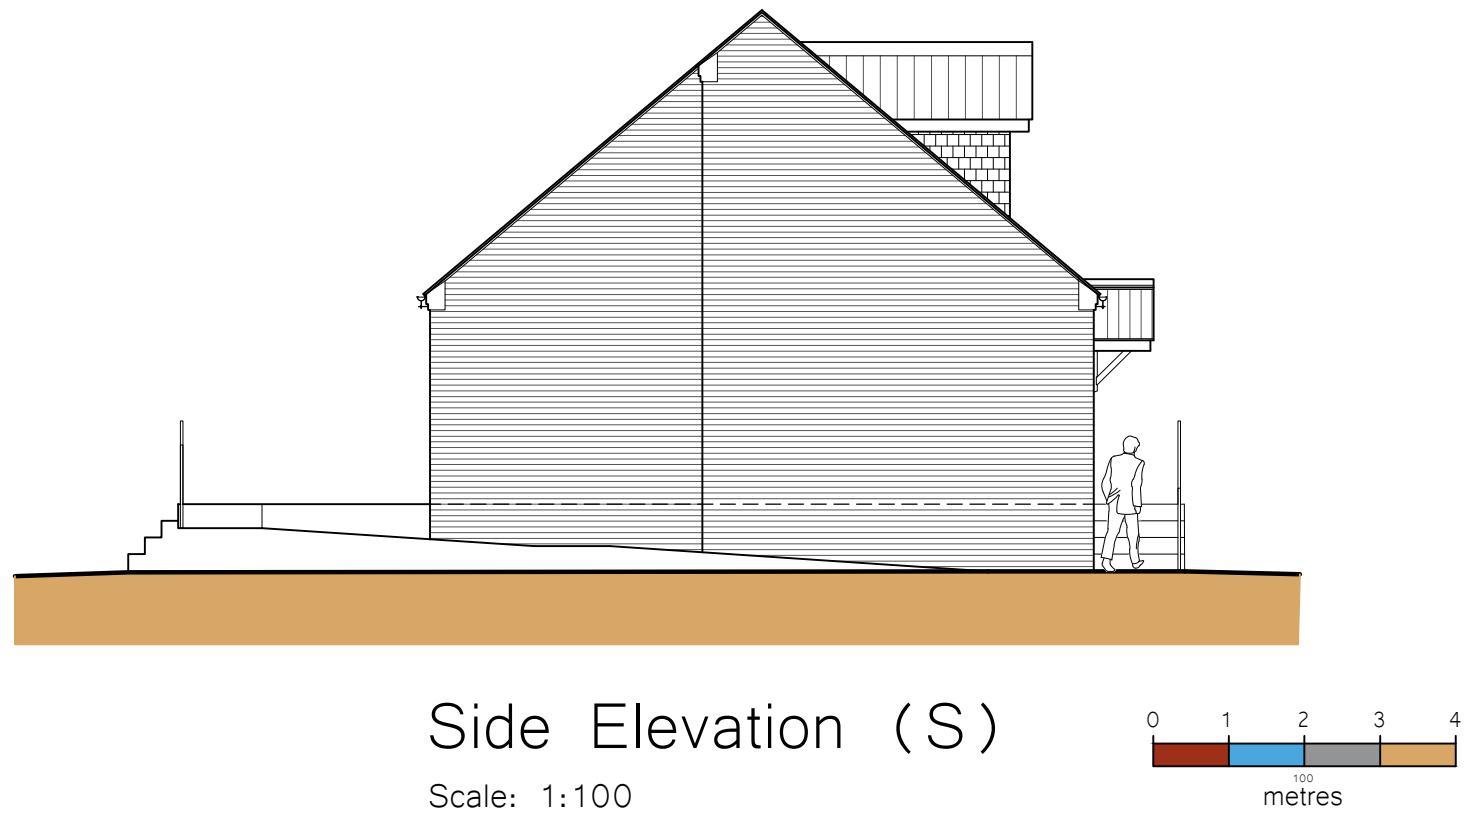


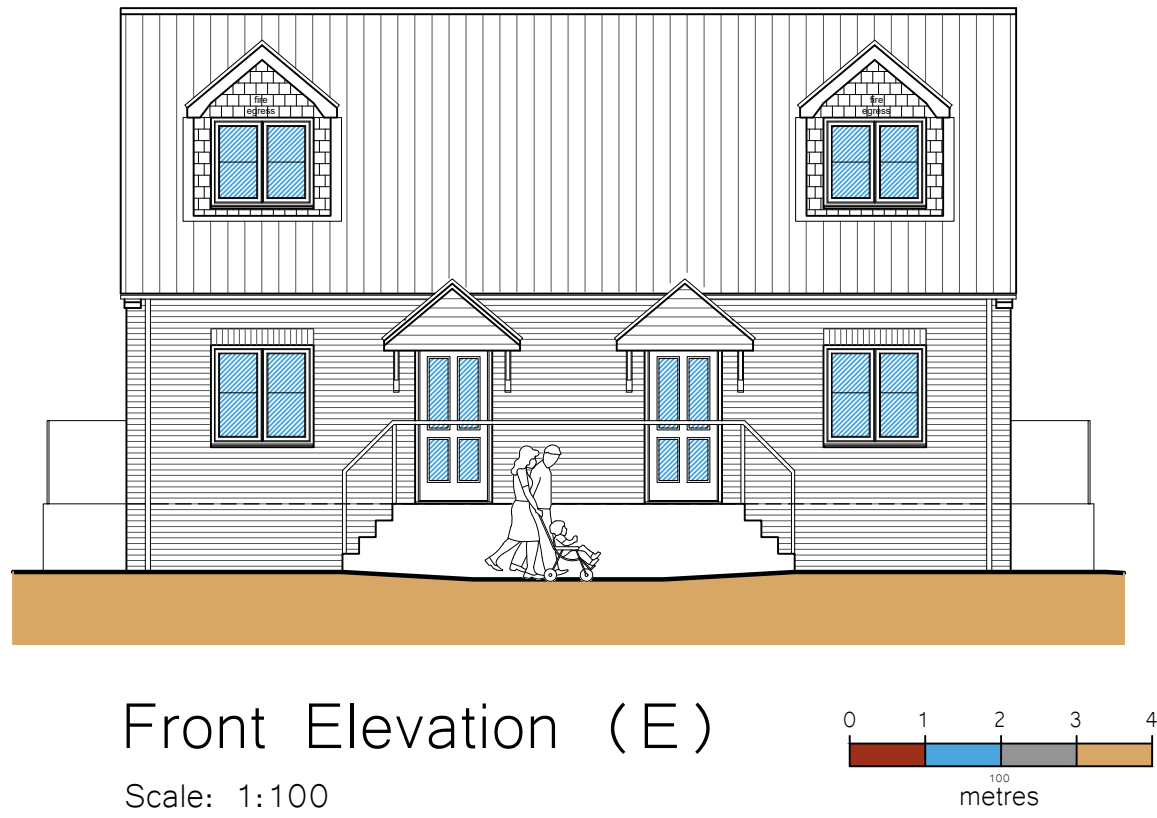

- General Notes
1. This drawing shall not be scaled, figured dimensions only to be used.
 2. All dimensions are shown in 'mm' unless otherwise stated.
 3. The contractor, sub-contractors and suppliers must verify all dimensions on site prior to the commencement of any work.
 4. This drawing is to be read in conjunction with all relevant engineers and specialist sub-contractors drawings and specifications.
 5. Any discrepancies are to be brought to the designers attention.
- SITE PLAN KEY
- Indicates surrounding buildings - from OS Location Plan
 - Indicates proposed dwellings
 - Indicates proposed site access
 - Beech (Fagus Sylvatica)
 - Hawthorn (Crataegus Monocyna)
- All Planting to be in accordance with BS 4428:1989 and amendment No.1 (1991).
- All trees to be planted with a minimum 0.6m plastic mulch mat and to be staked, tied and tubed.

Status

FOR APPROVAL

SWANN EDWARDS ARCHITECTURE

Swann Edwards Architecture Limited, Black Barn, Fen Road, Guyhirn, Wisbech, Cambs. PE13 4AA
t 01945 450694 e info@swannedwards.co.uk w www.swannedwards.co.uk

Job Title	Date	Drawn by
Proposed Two New Dwellings	September 2025	GT
Land rear of Post Office		Checked by
158 Bridge Road, Sutton Bridge		AK
for: Lavish Estates Limited		
Drawing Title	Job No.	Sheet Size
Planning Drawing	SE-2338	A1
	Dwg No.	Revision
	PP1000	