


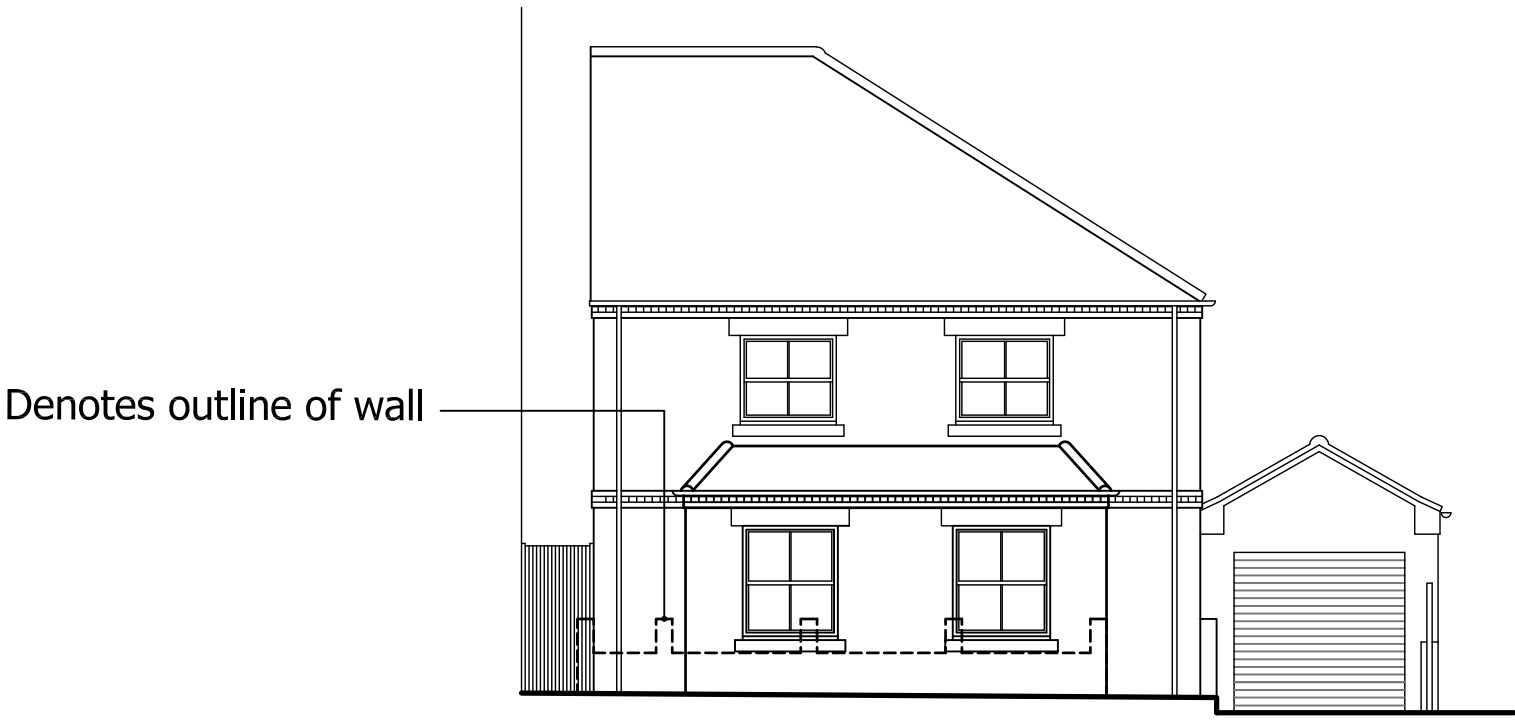

Denotes outline of wall

East Elevation 1:100




Denotes outline of fence


South Elevation




West Elevation

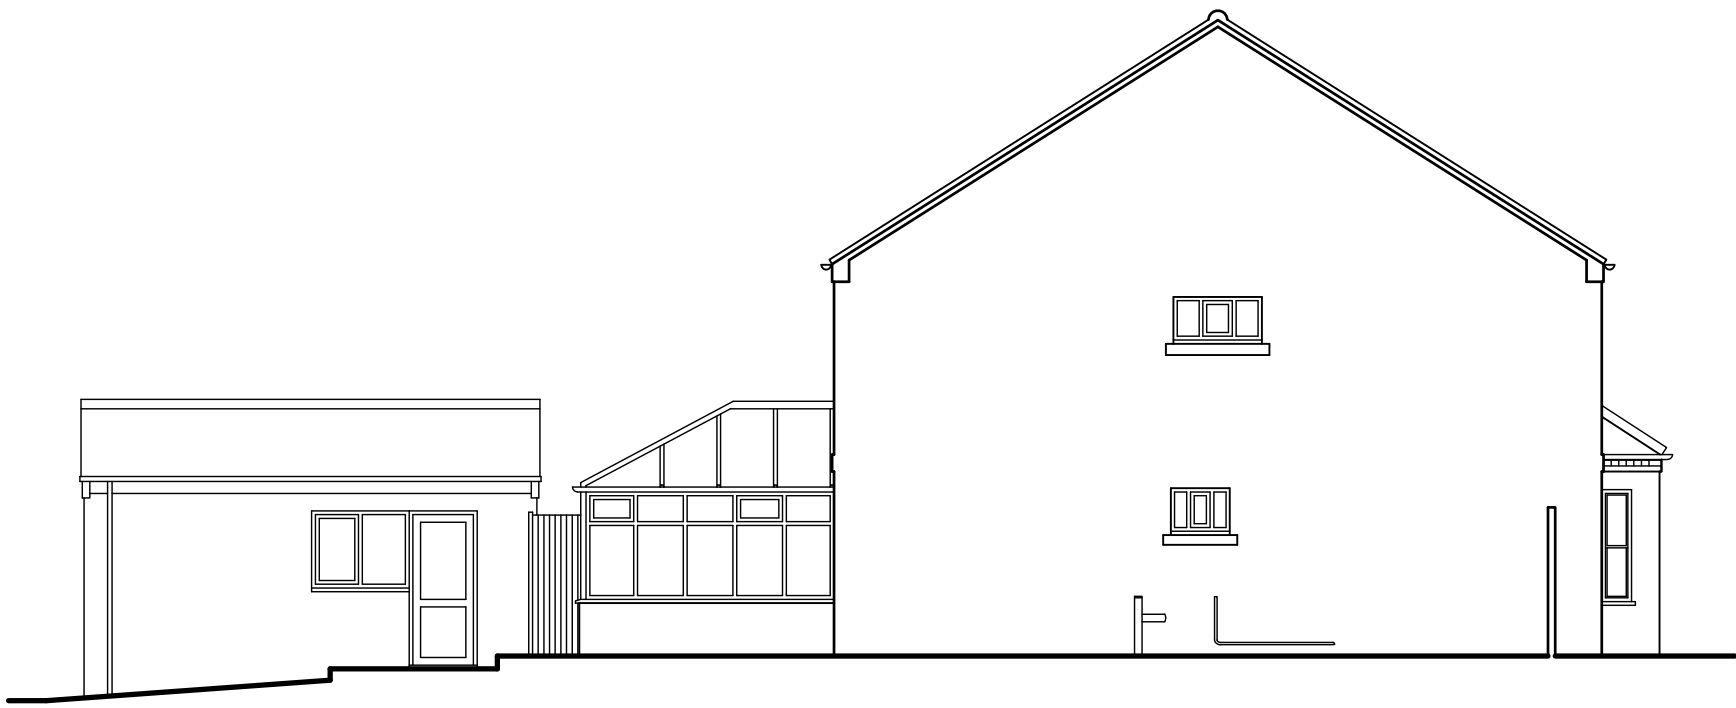


North Elevation

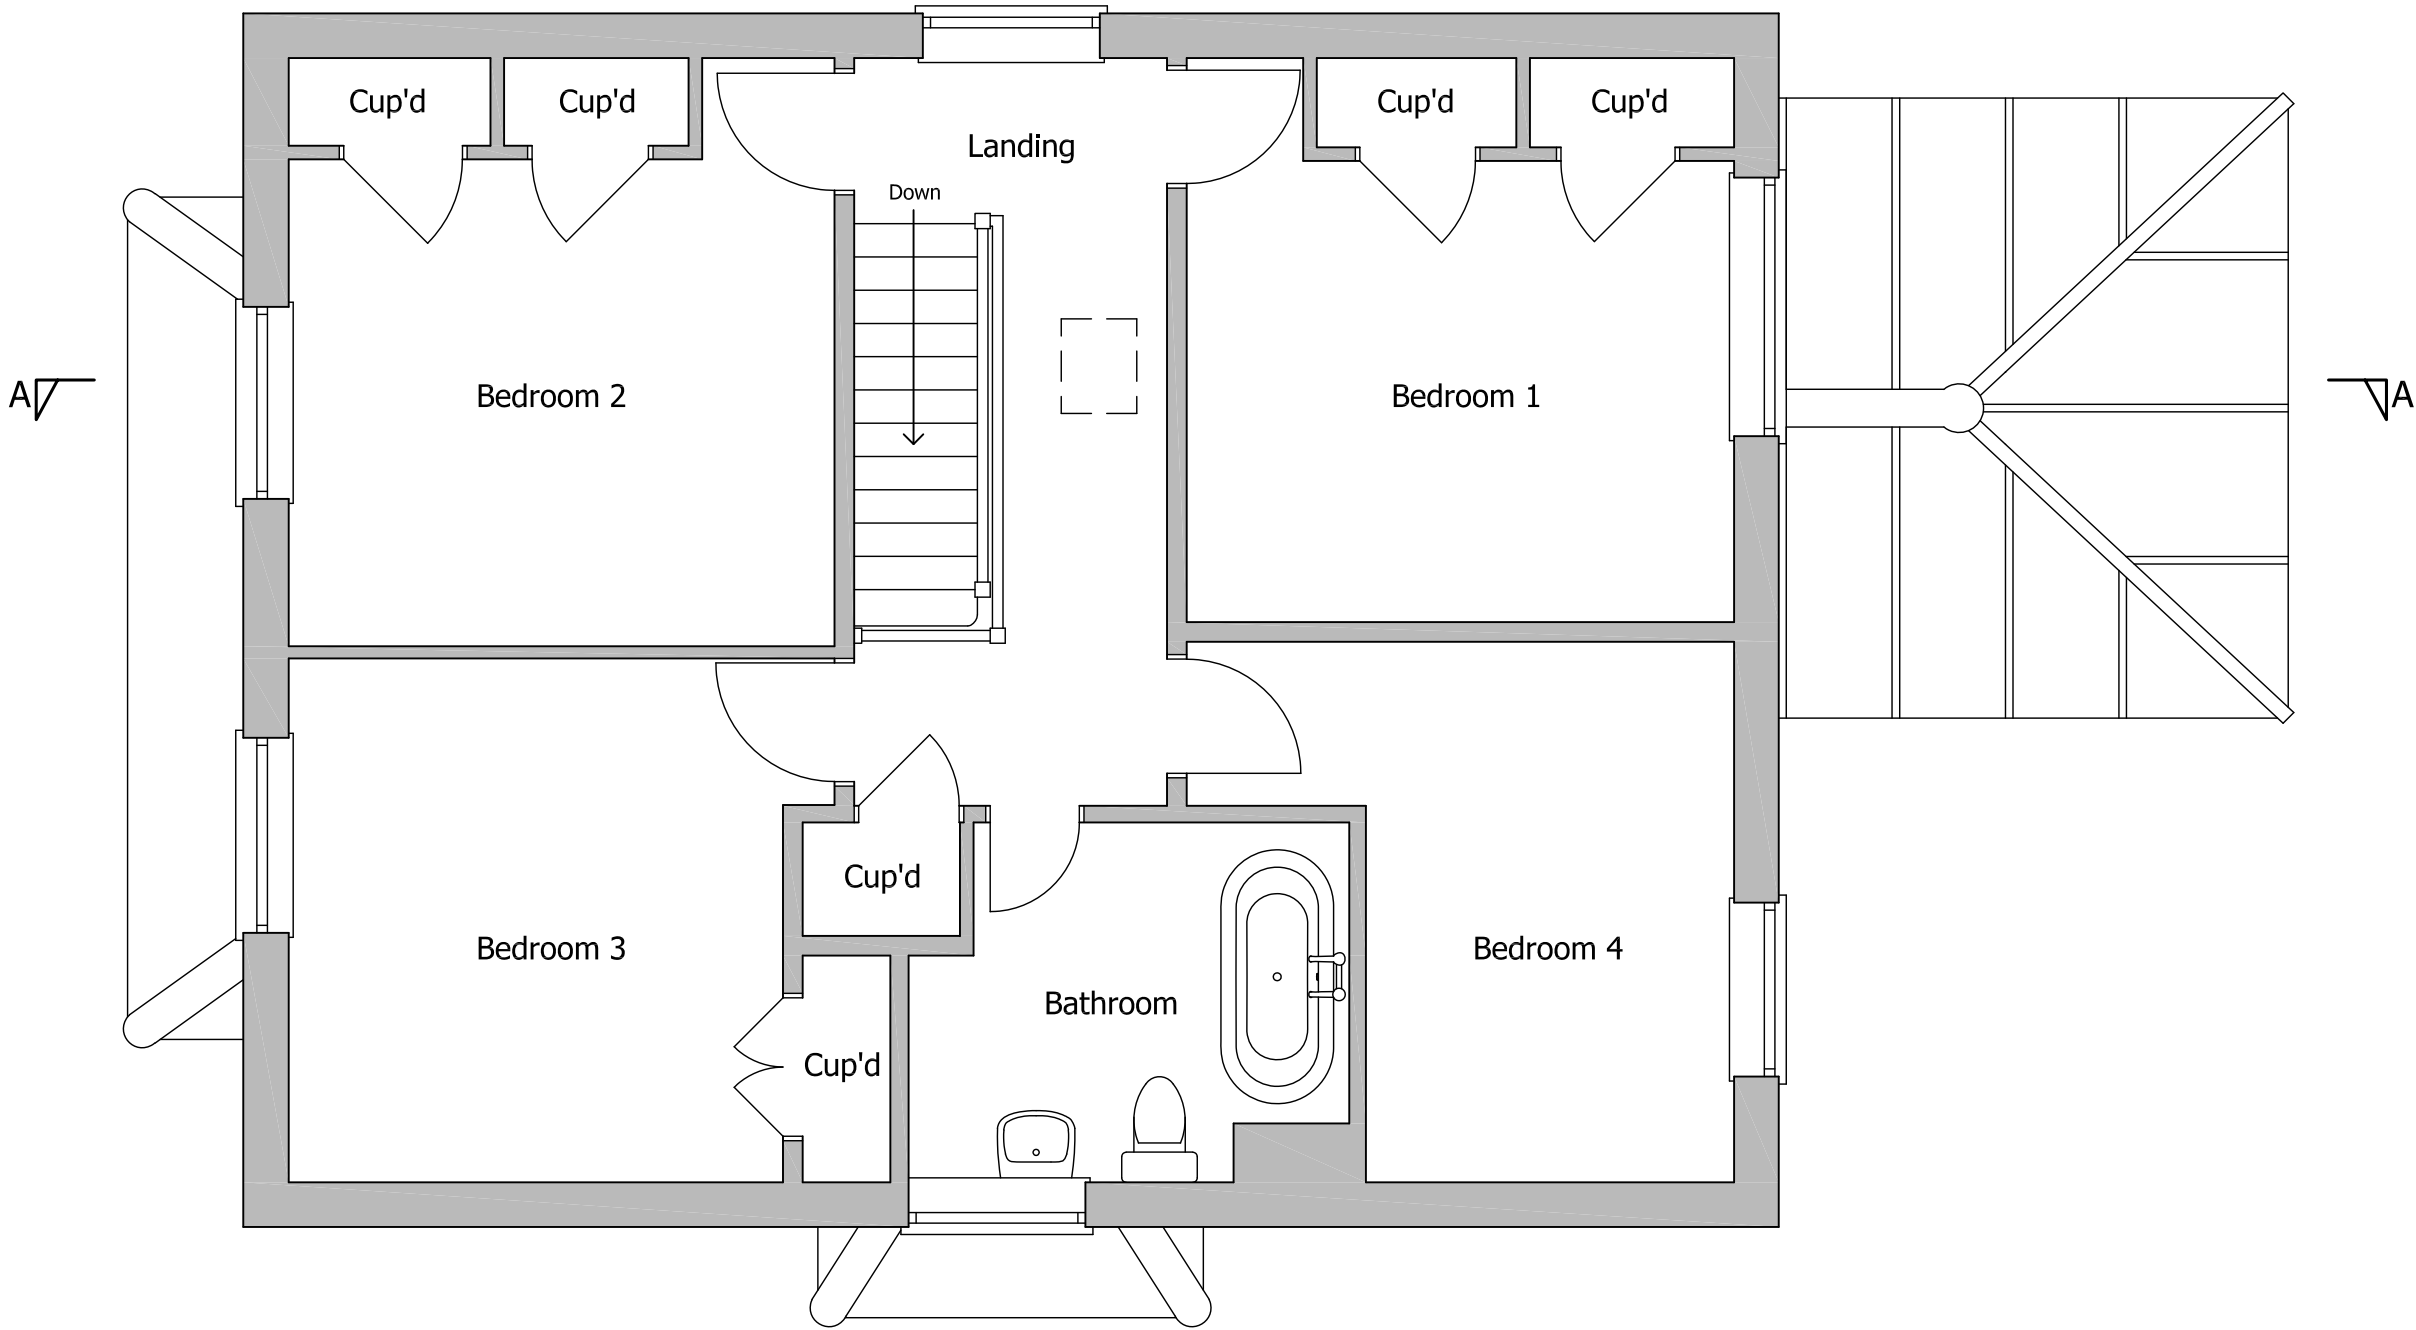

First Floor Plan 1:50

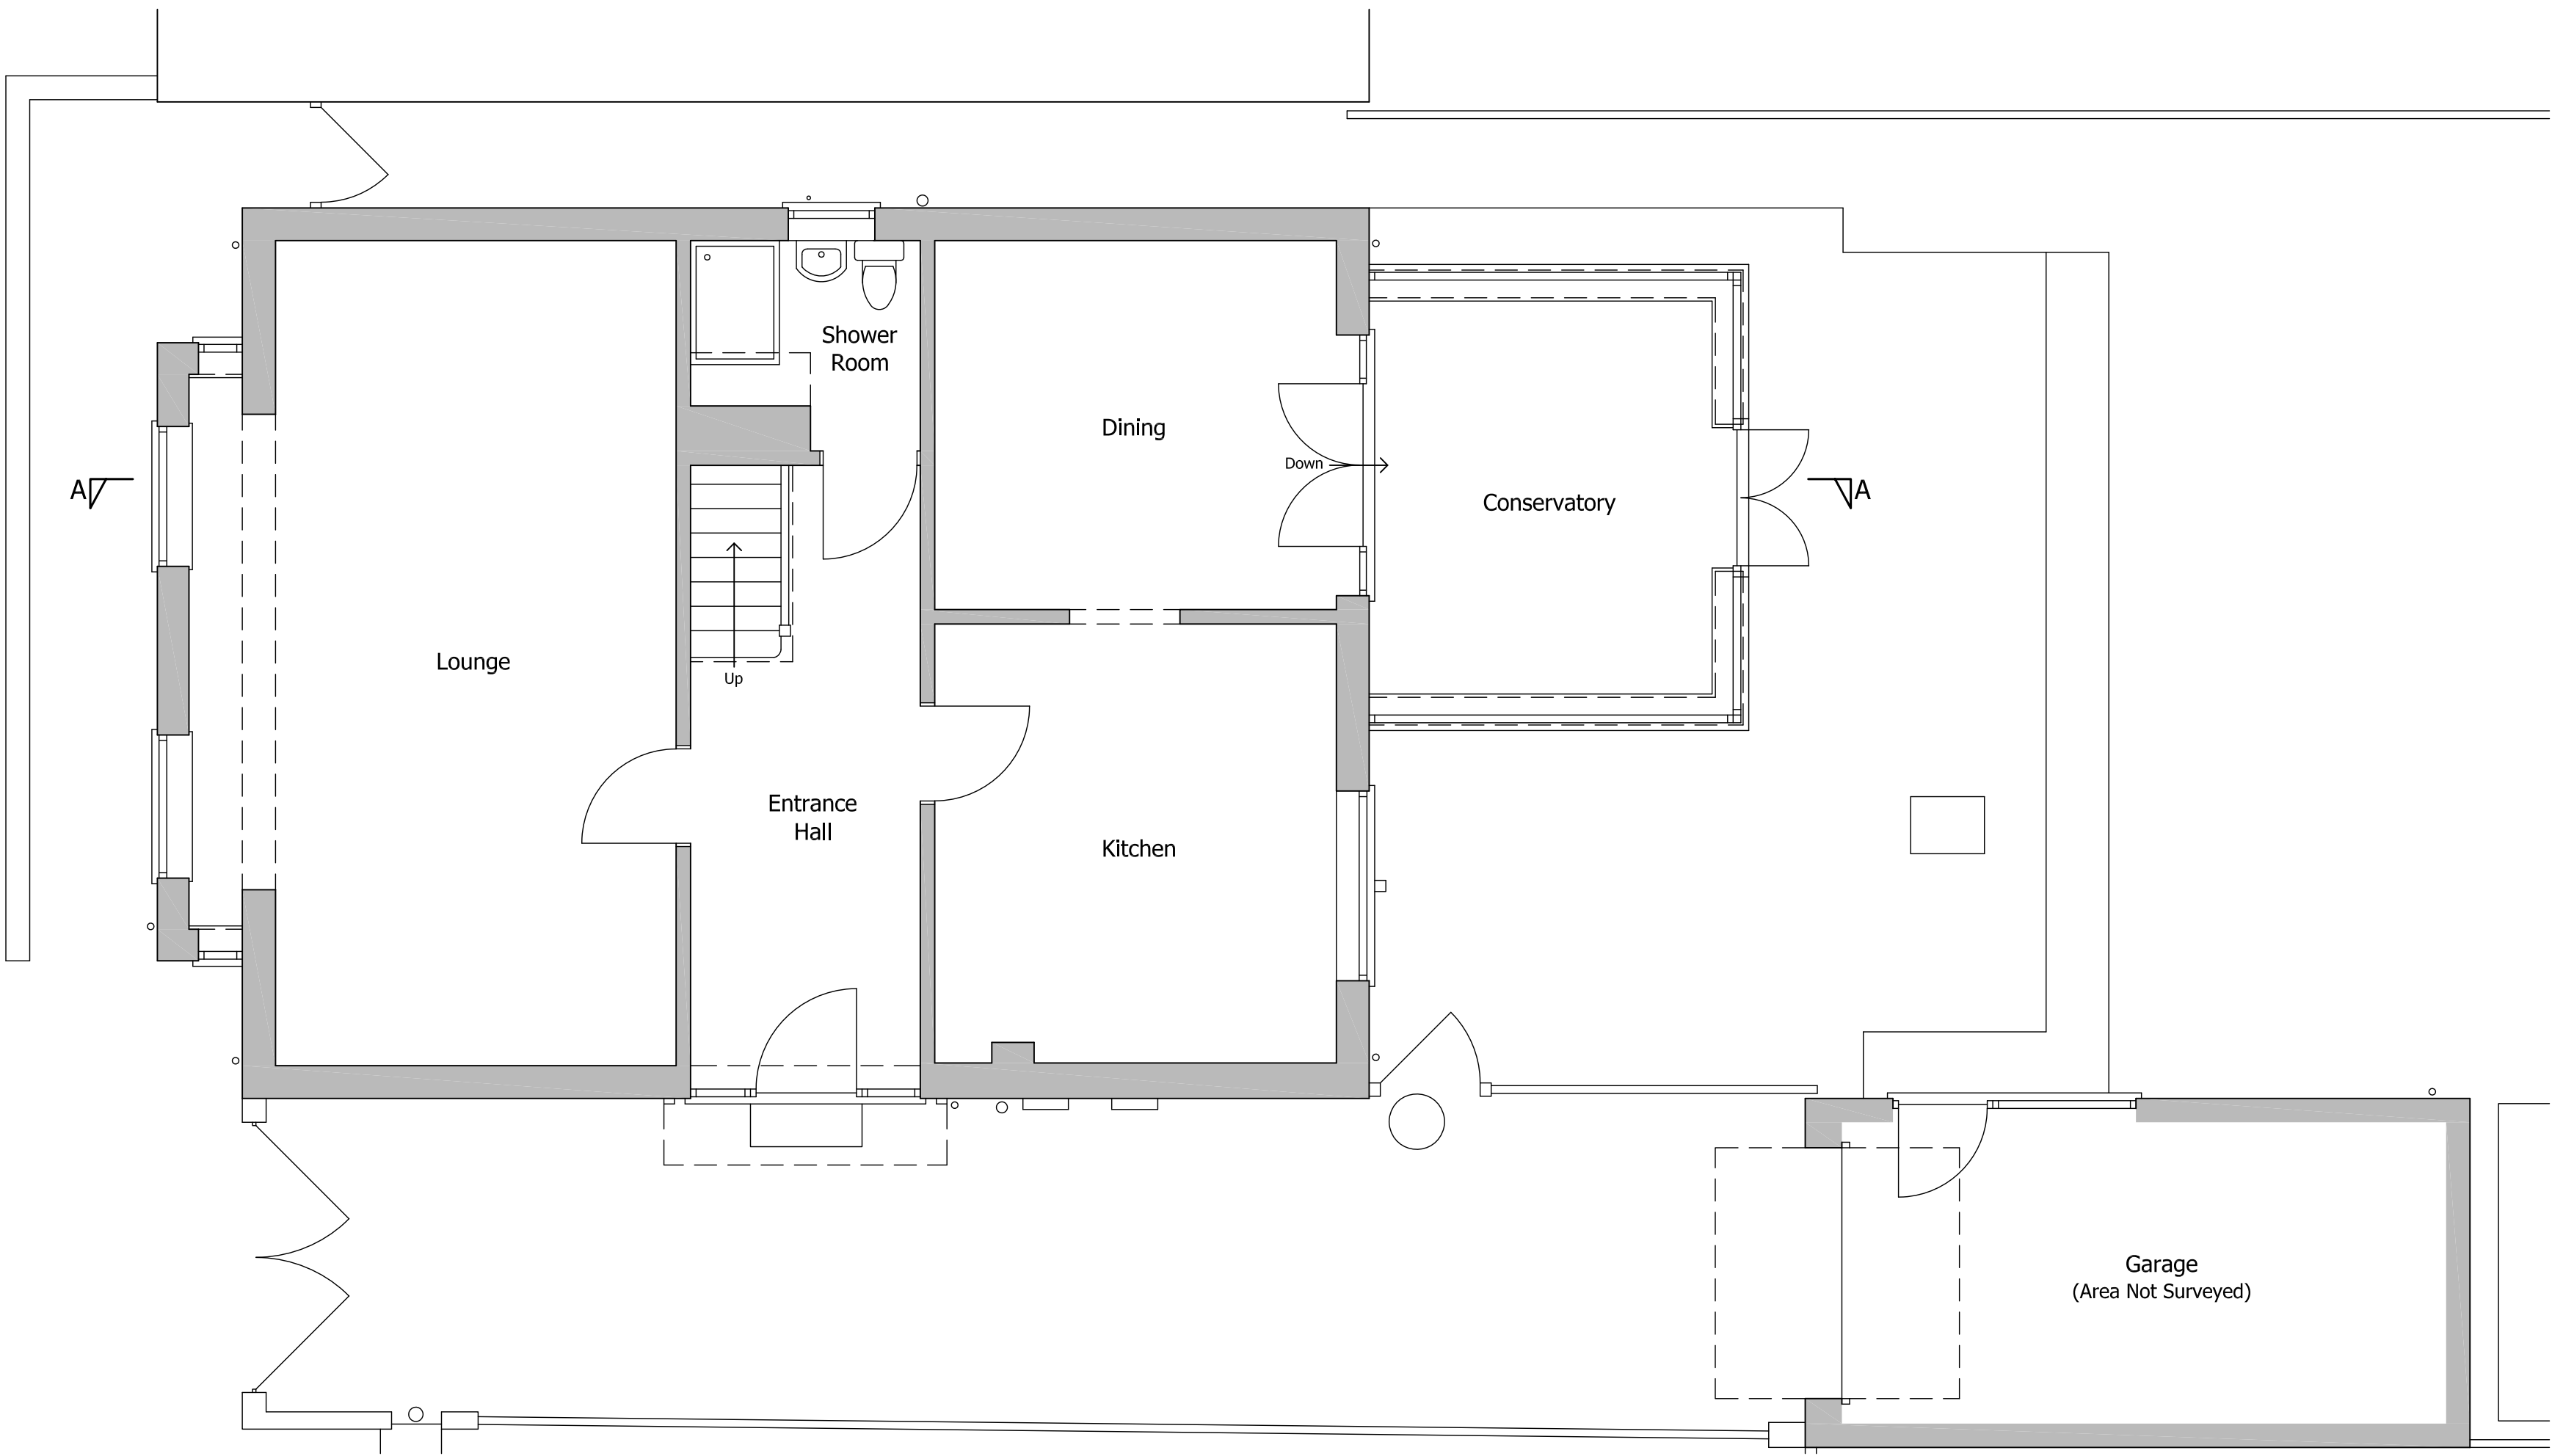

Ground Floor Plan 1:50

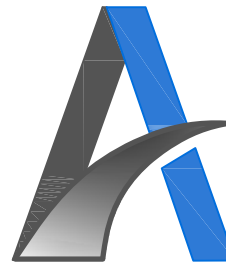

ACS ARCHITECTURAL

A. UNIT 3 Poppyfields Retail Park
Poppyfields Drive
Snettisham
PE31 7FR
T. 01485 532112
E. info@acs-architectural.co.uk

Project
Proposed Extension and Alterations
28 Bridge Road
Sutton Bridge
Spalding
PE12 9UA

what3words
greet.helpless.clutter

Title
Existing Plans & Elevations

Date
(First Issued) 07.10.24
(Last Revision) 00.00.00

Paper
A1

Drawing No.
919/24/01

Rev.
0