




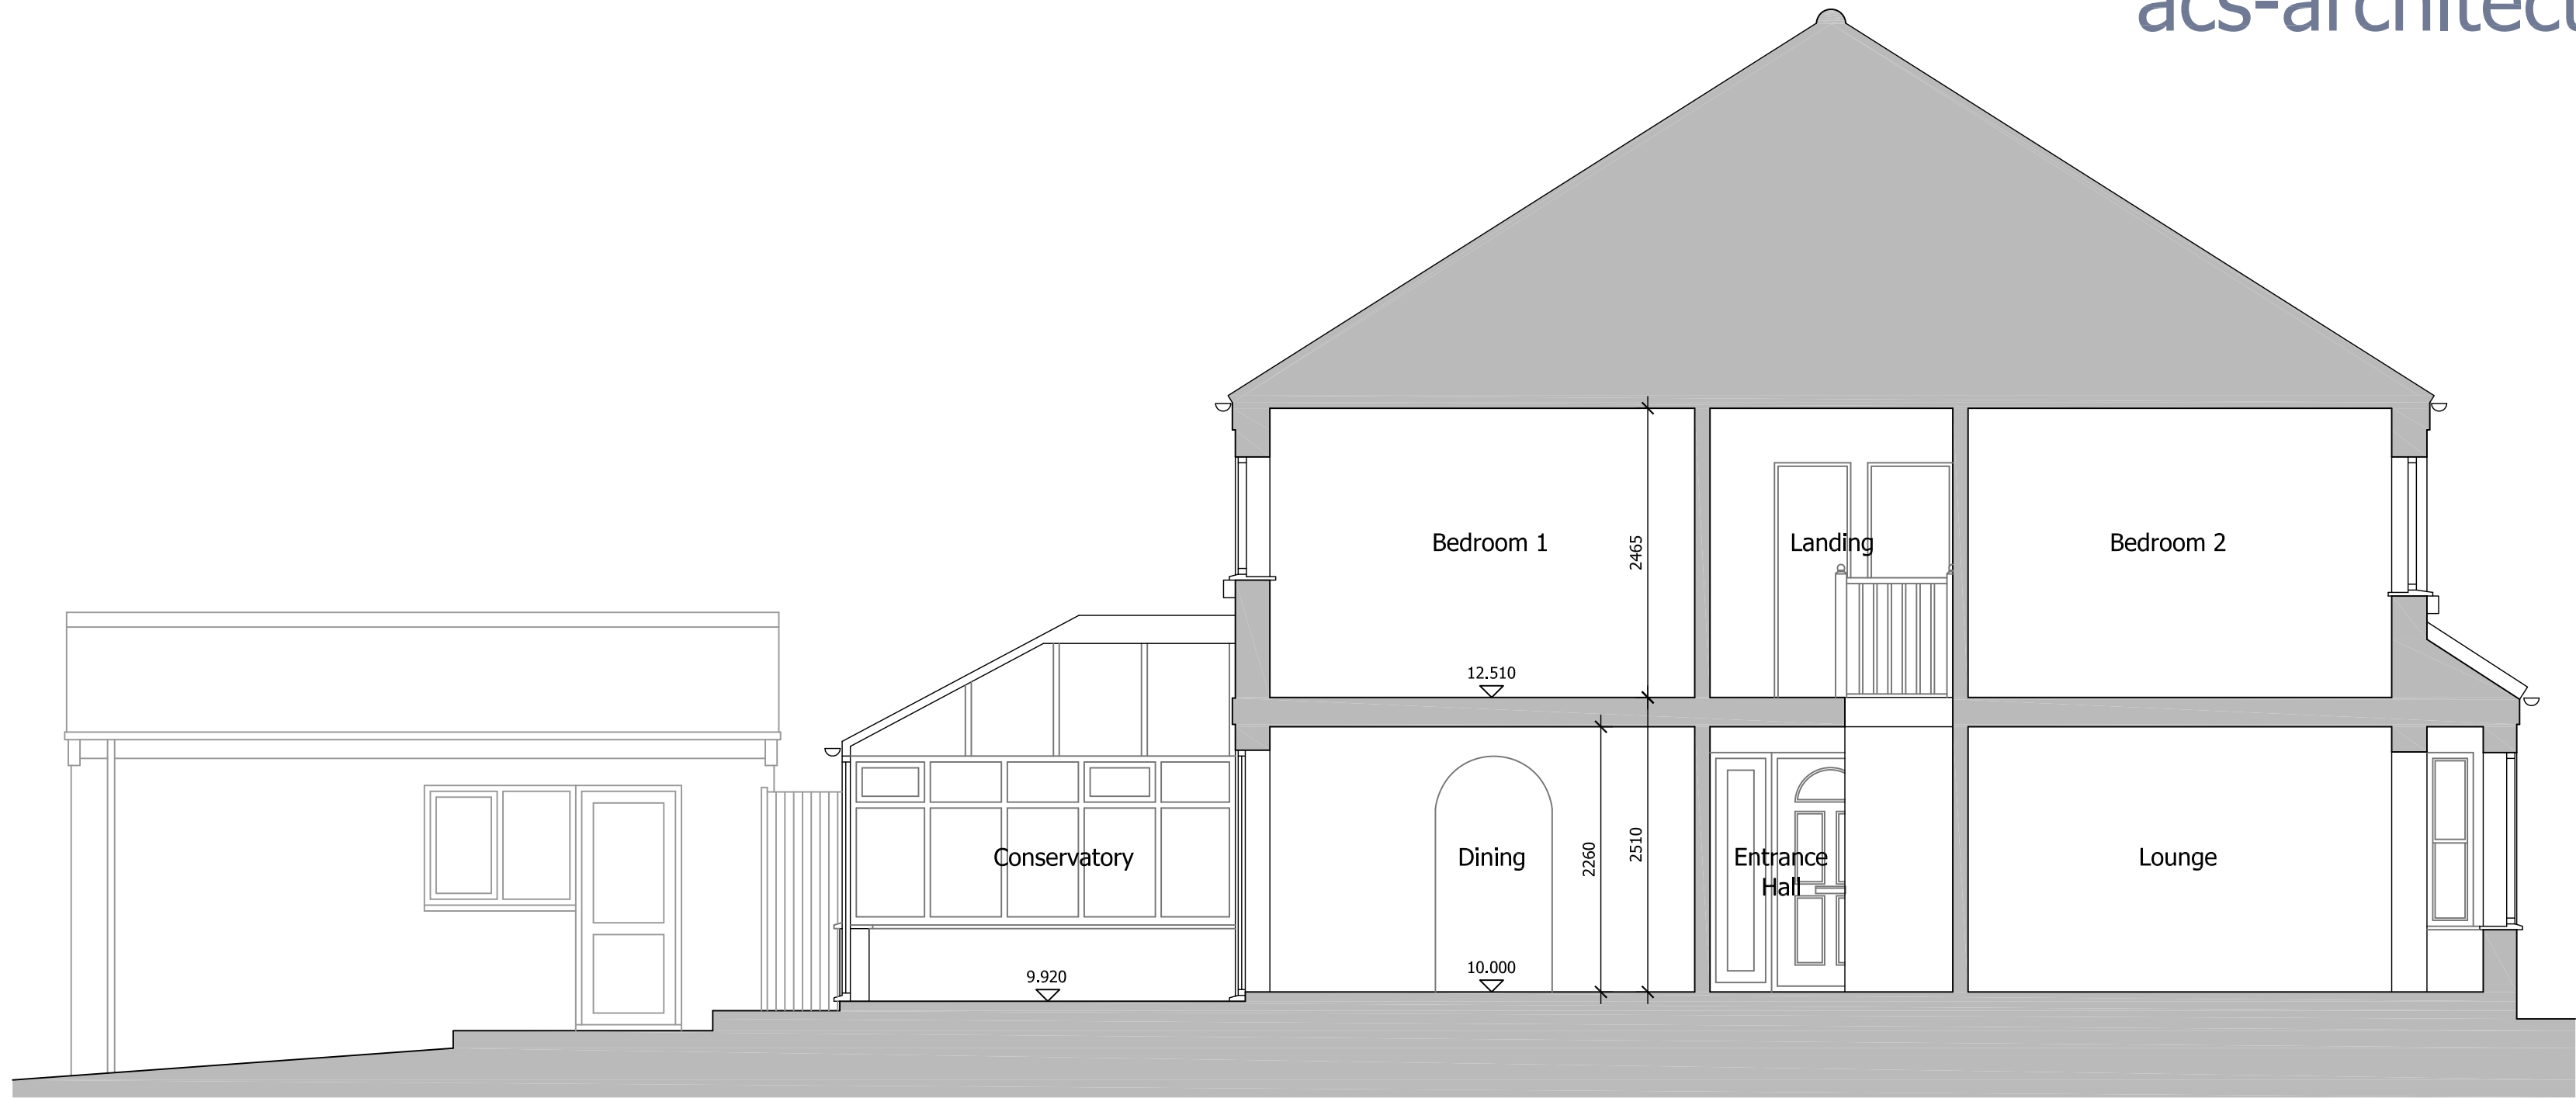

Section A-A 1:50

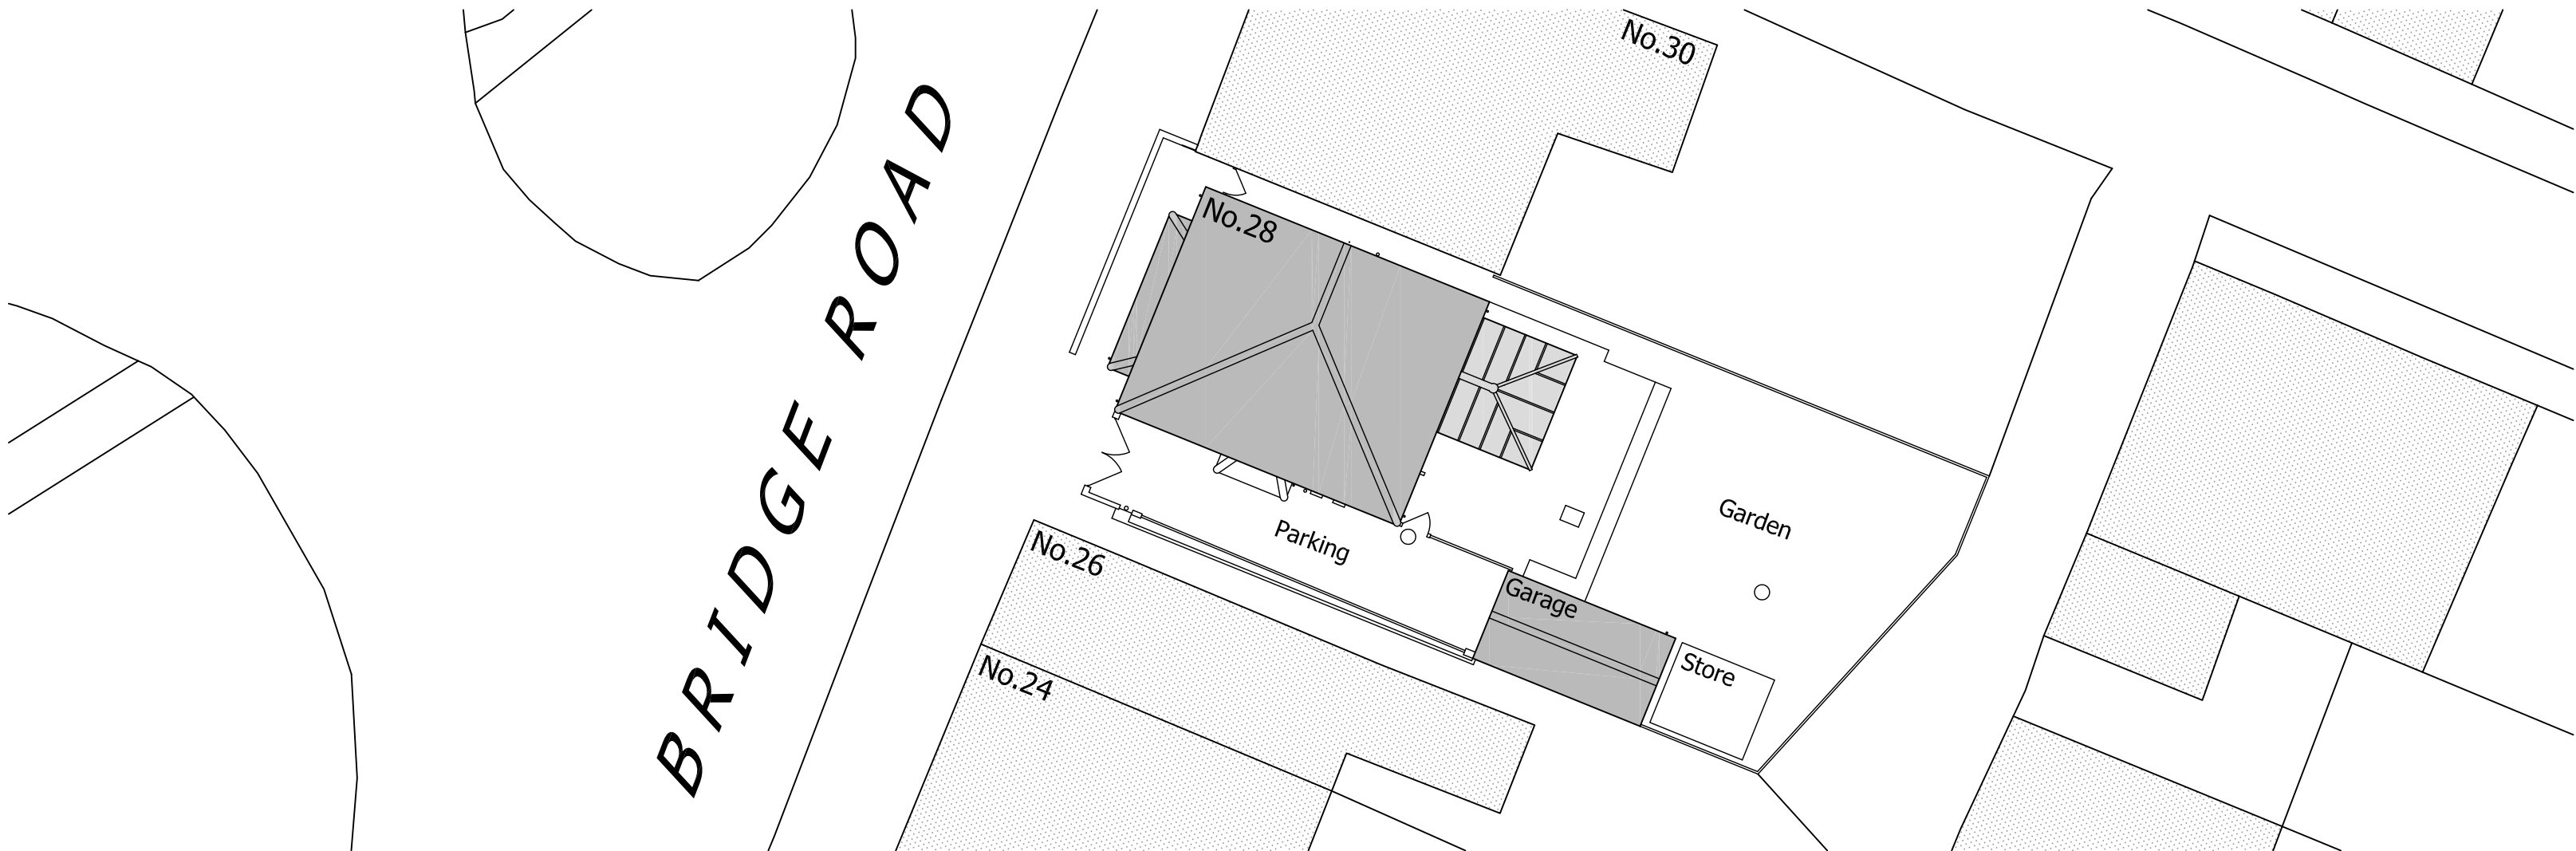

Site Plan 1:200

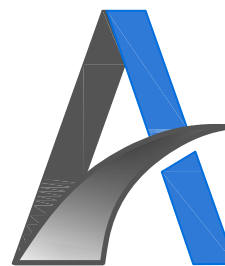

ACS ARCHITECTURAL

A. UNIT 3 Poppyfields Retail Park
Poppyfields Drive
Snettisham
PE31 7FR

T. 01485 532112
E. info@acs-architectural.co.uk

Project
Proposed Extension and Alterations
28 Bridge Road
Sutton Bridge
Spalding
PE12 9UA

/// what3words
greet.helpless.clutter

Title
Existing Site Plan & Section

Date
(First Issued) 07.10.24
(Last Revision) 00.00.00

Paper
A2

Drawing No.
919/24/02

Rev.
0