




East Elevation 1:100
0 1 5m




South Elevation




West Elevation

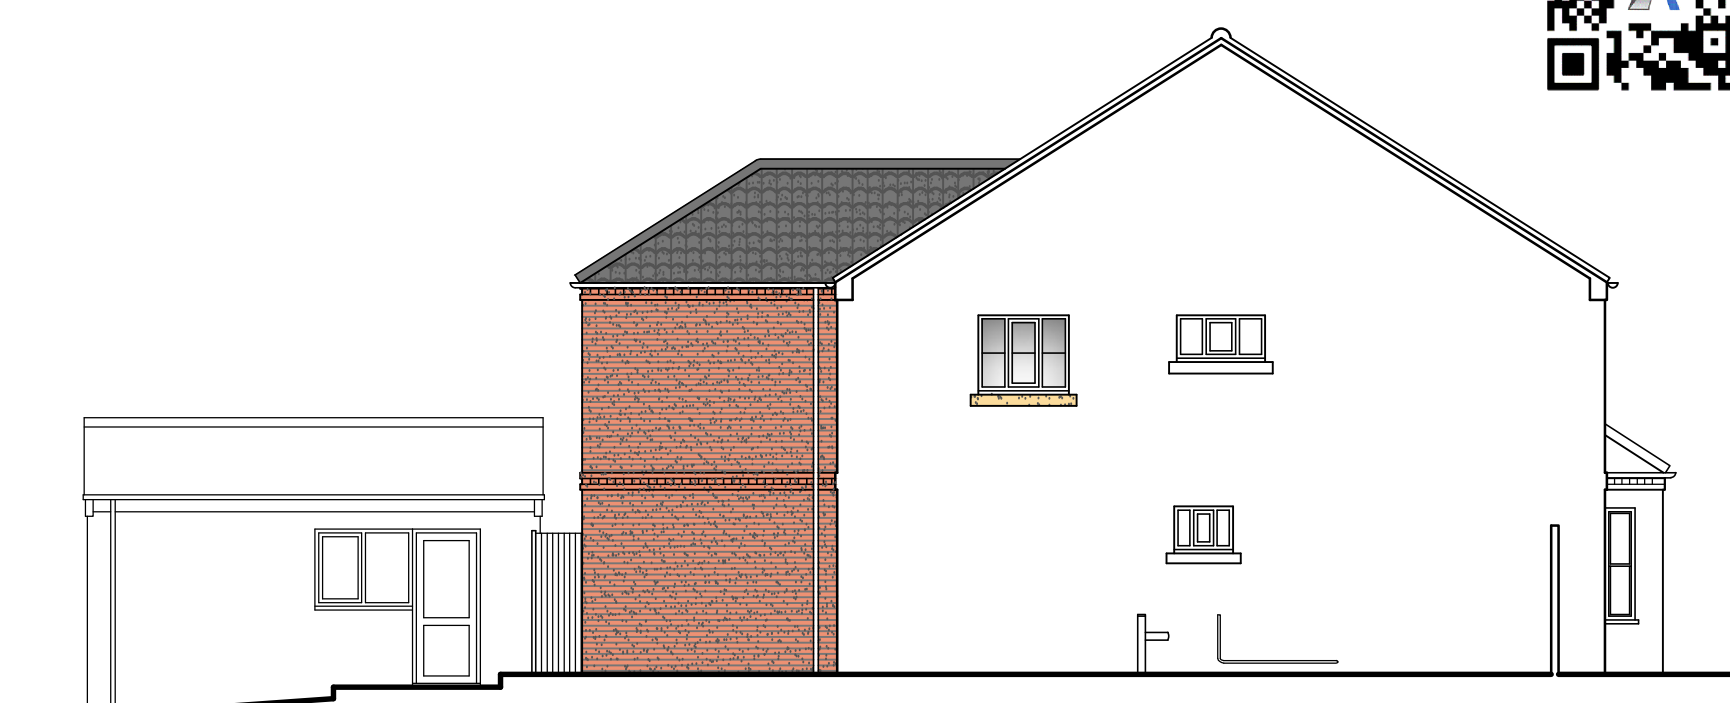

North Elevation

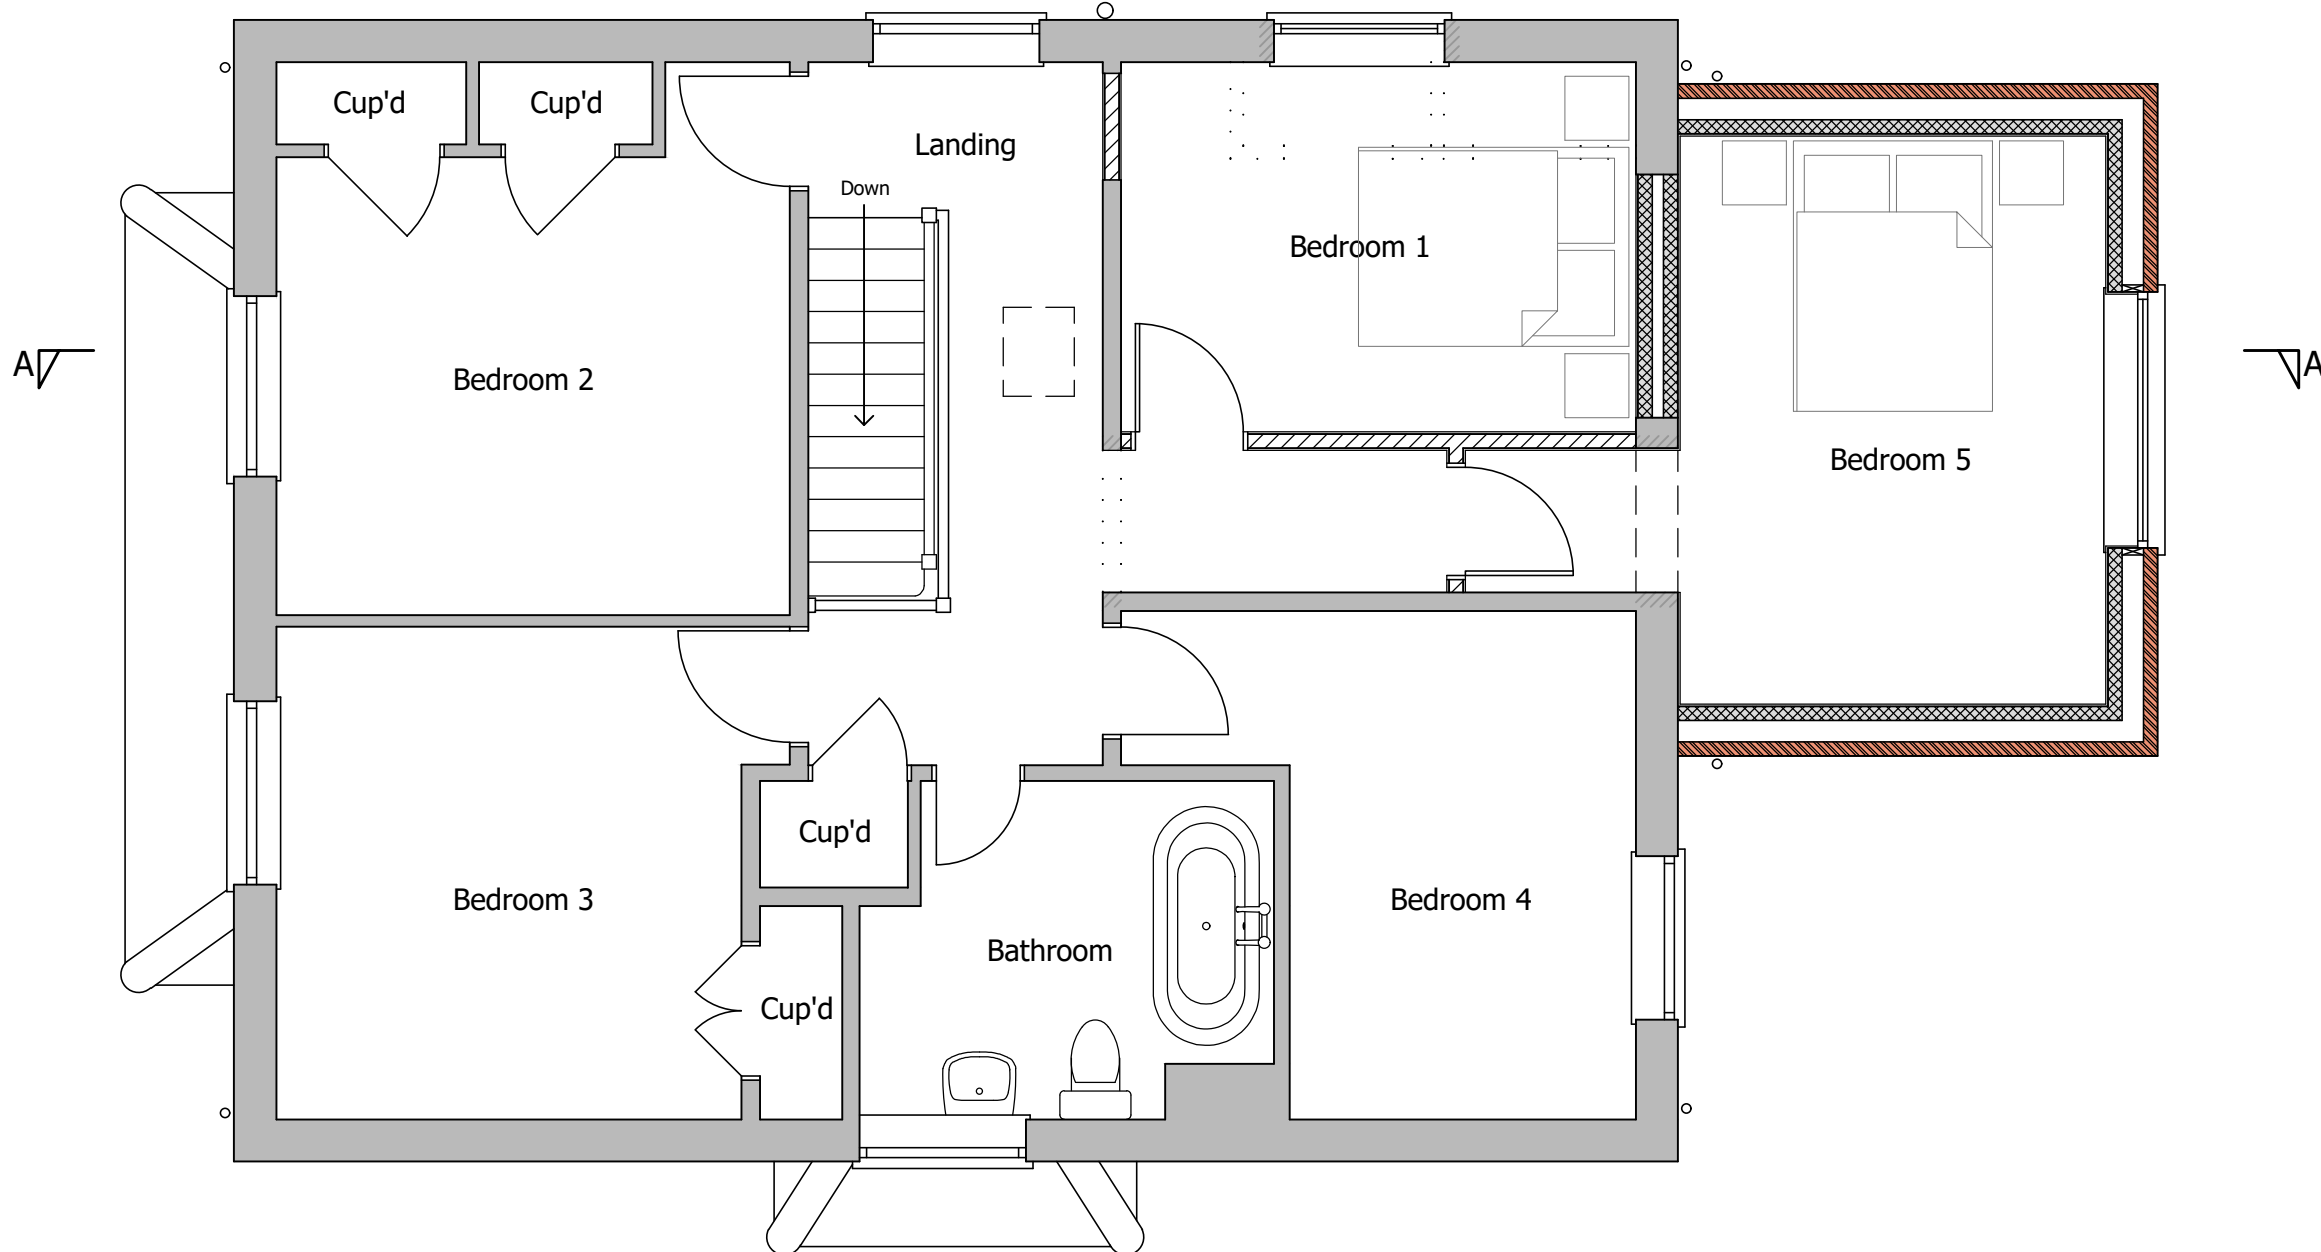


First Floor Plan 1:50

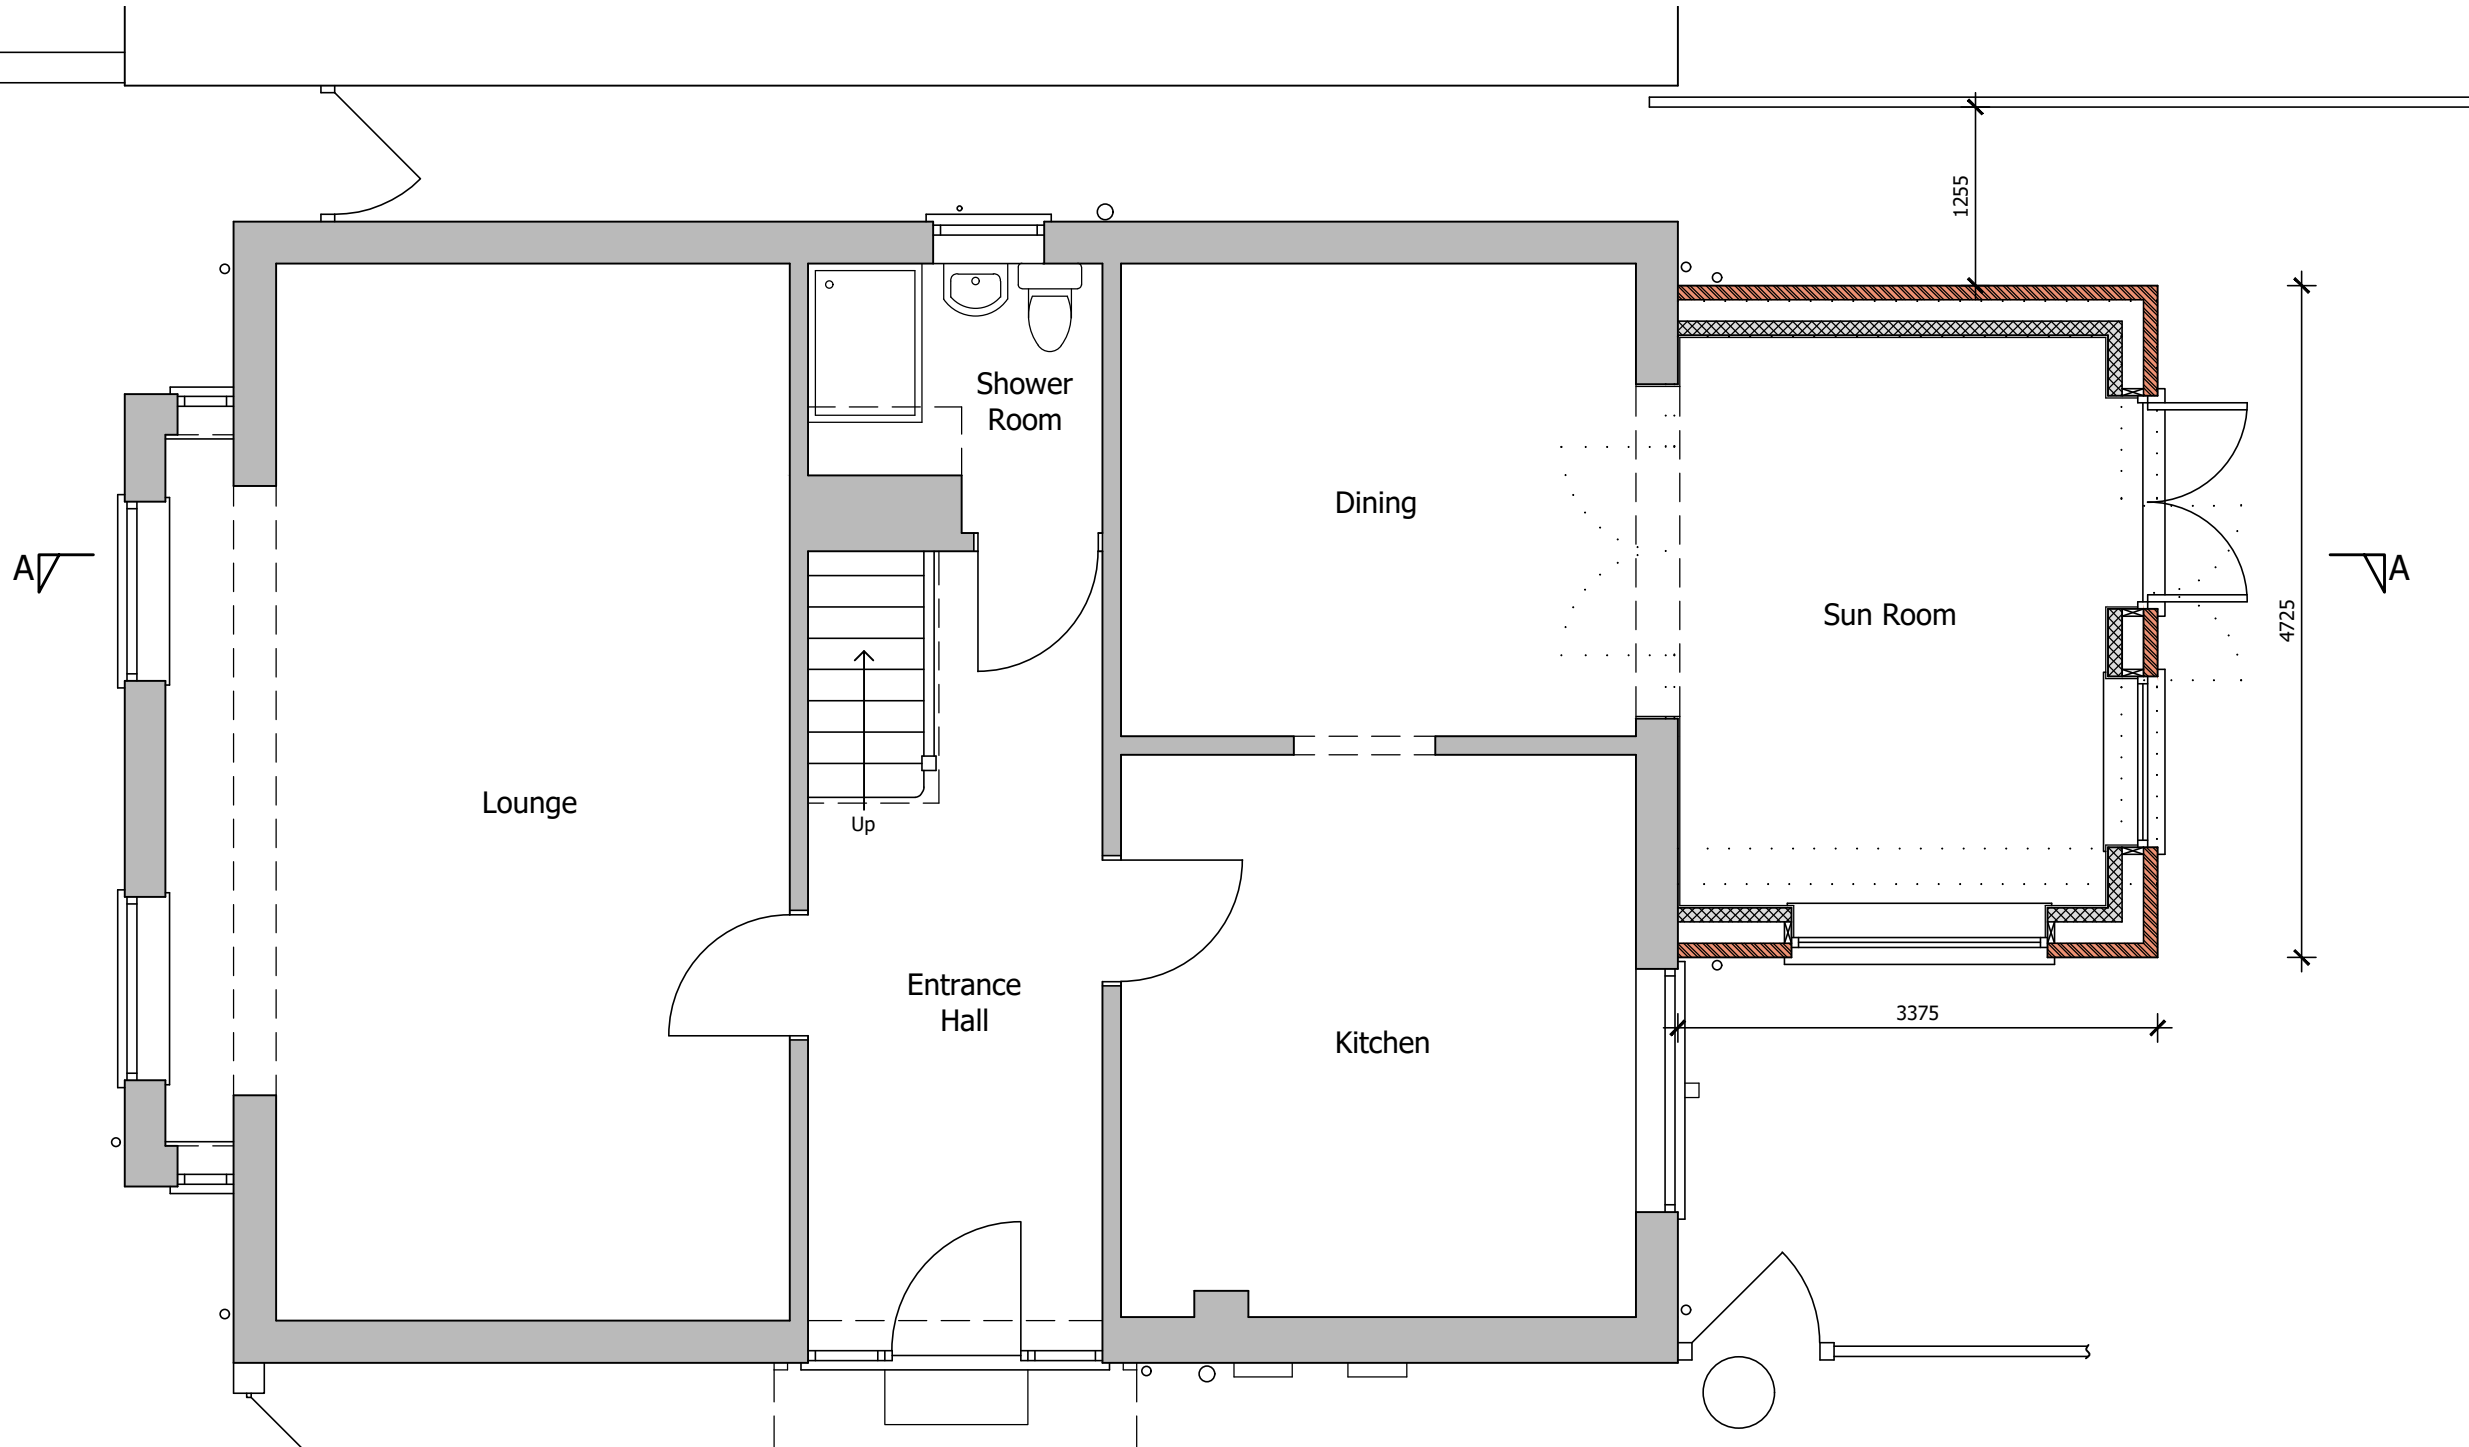

Ground Floor Plan 1:50
0 1 2.5m



Section A-A 1:50
0 1 2.5m

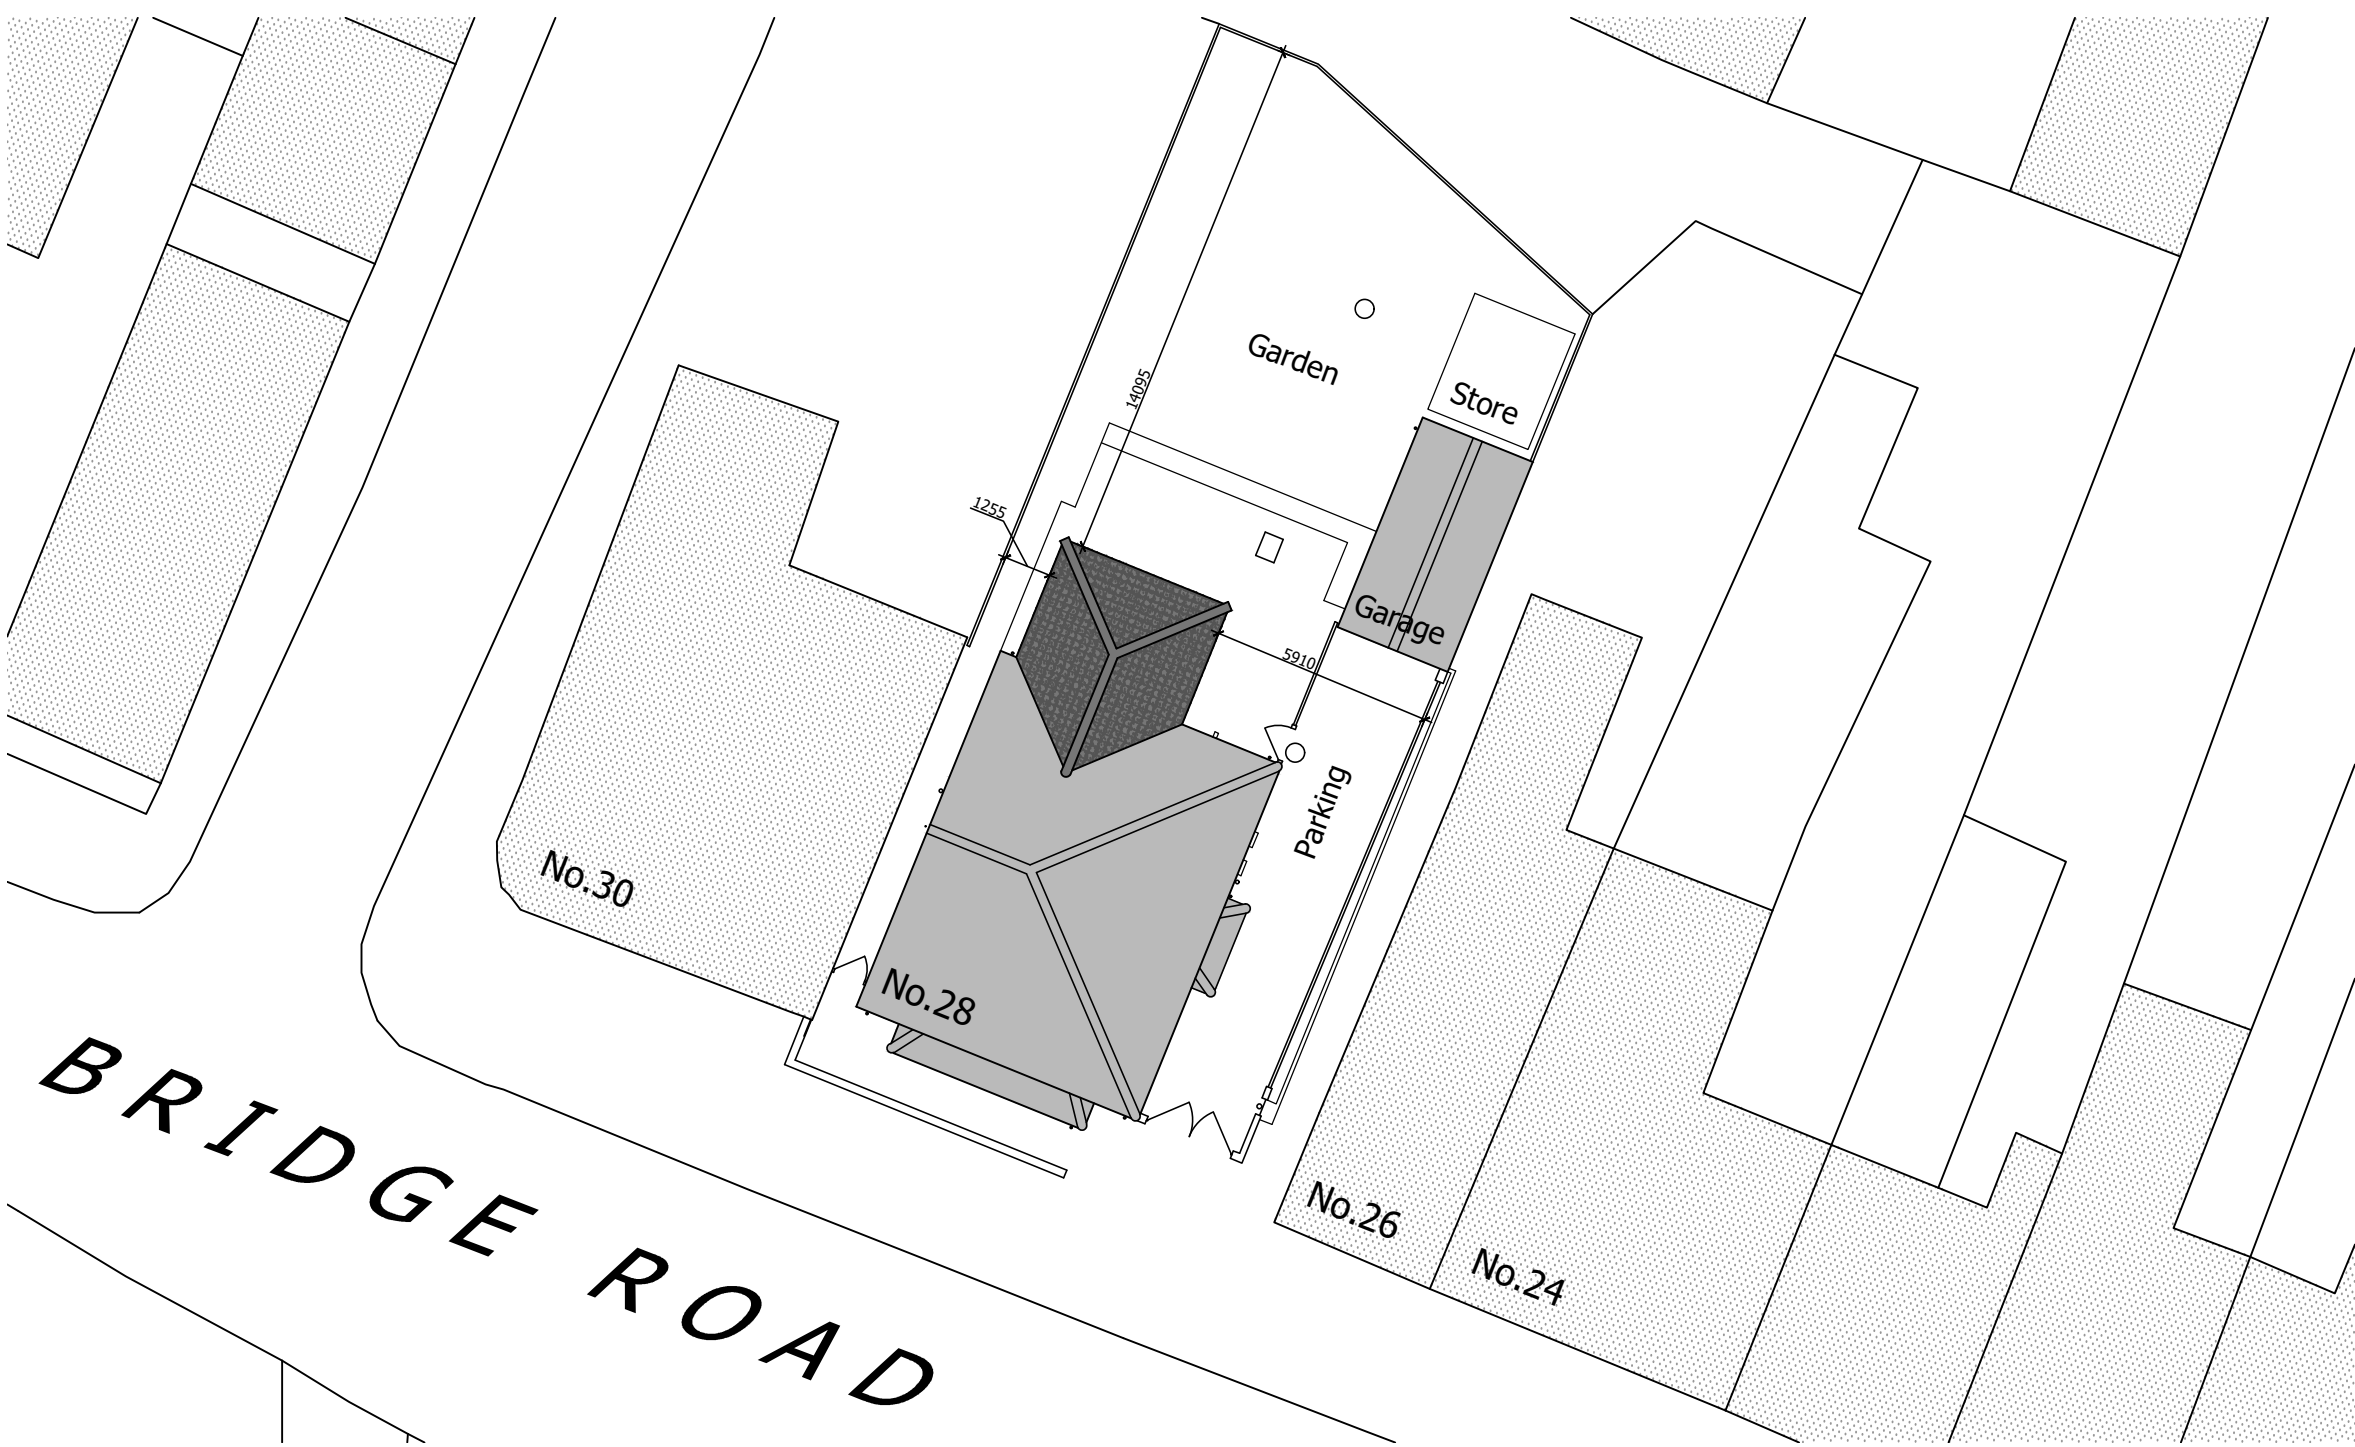

Site Plan 1:200
0 2 10m

Proposed Materials

- Red Facing Brickwork
- Grey Interlocking Concrete Tiles
- Stone Cill
- White UPVC Gutters and Downpipes
- White UPVC Windows and Doors

Note
Site levels to remain as existing.



ACS ARCHITECTURAL

A. UNIT 3 Poppyfields Retail Park
Poppyfields Drive
Snettisham
PE31 7FR
T. 01485 532112
E. info@acs-architectural.co.uk

Project
Proposed Extension and Alterations
28 Bridge Road
Sutton Bridge
Spalding
PE12 9UA
what3words
greet.helpless.clutter

Title
Proposed Plans, Elevations and
Section

Date
(First Issued) (Last Revision)
16.10.24 04.11.24

Drawing No. 919/24/03
Rev. C