




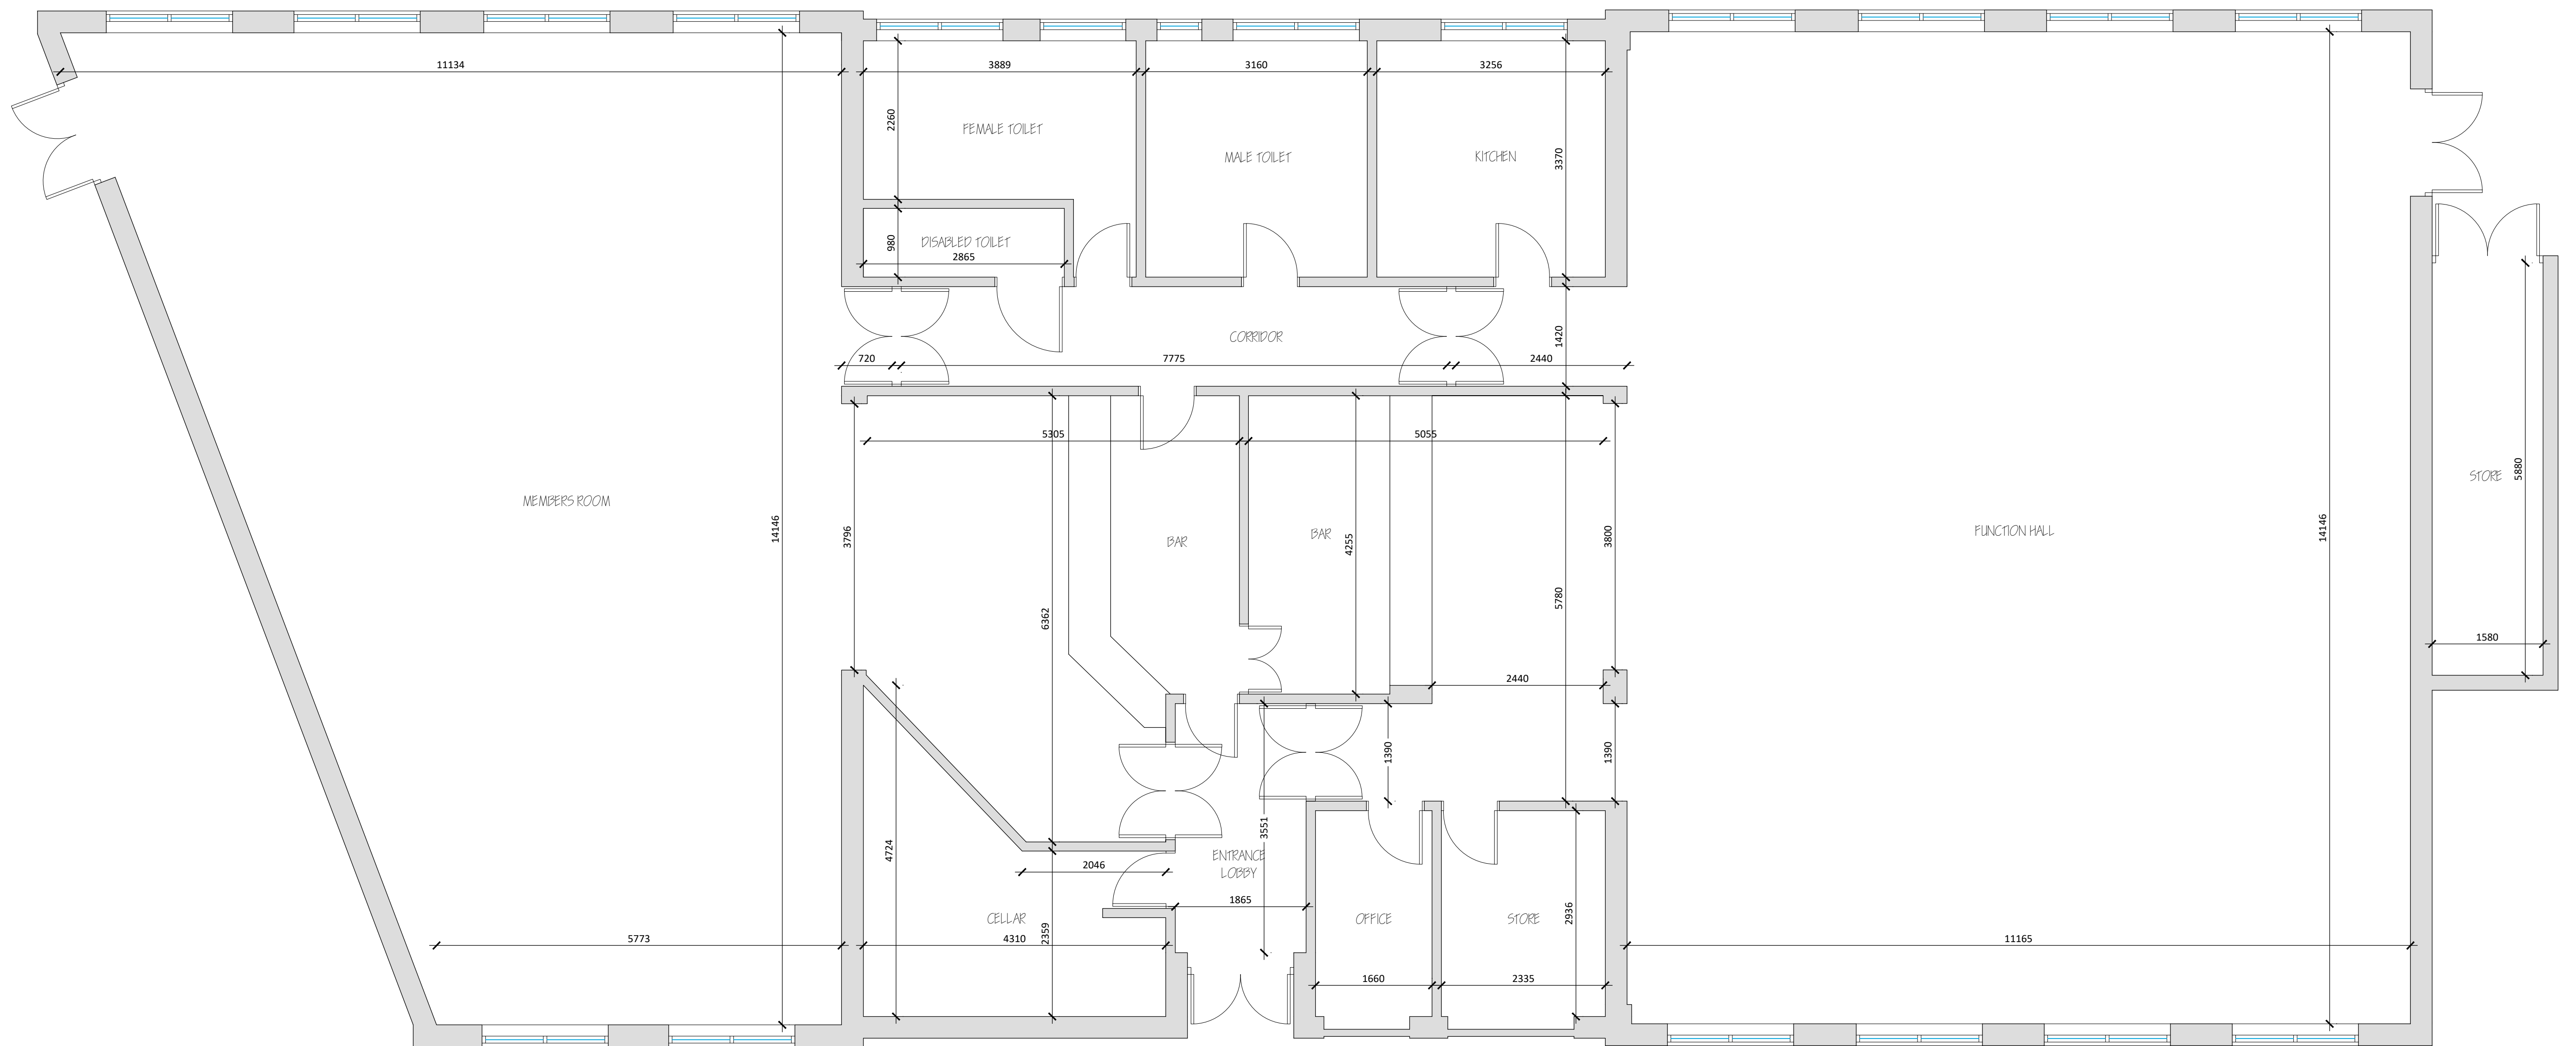


Existing Floor Plan
Scale 1:50

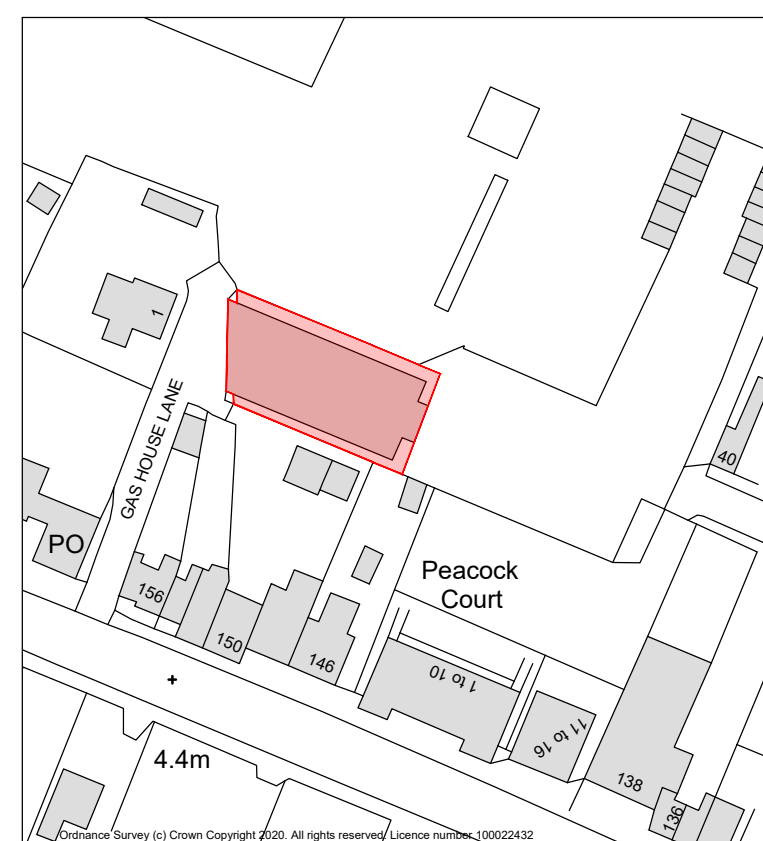


Site Location Plan
Scale 1:1250

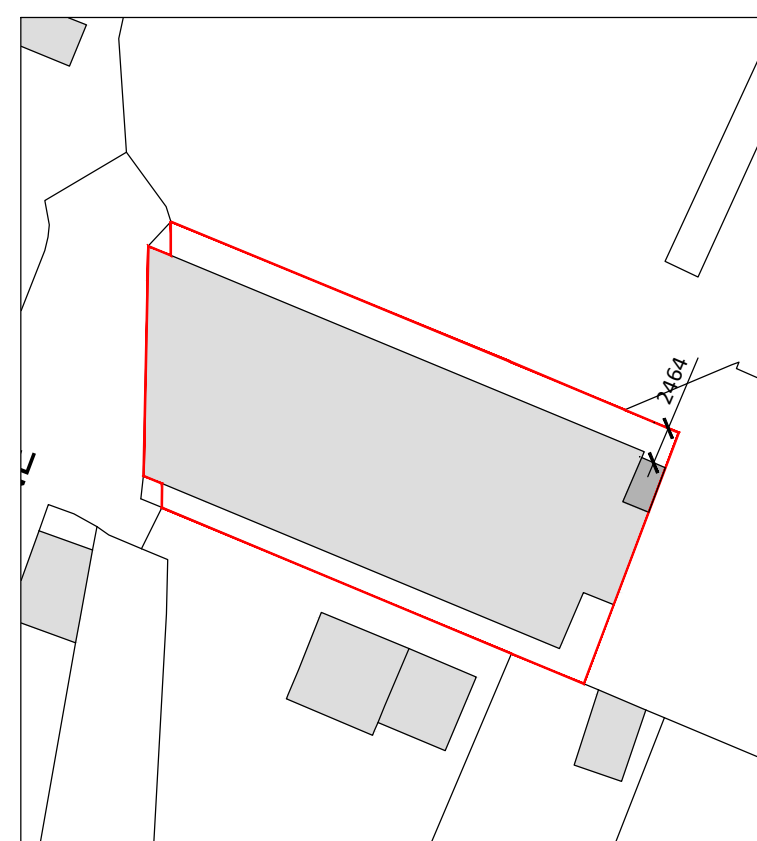

Proposed Block Plan
Scale 1:500

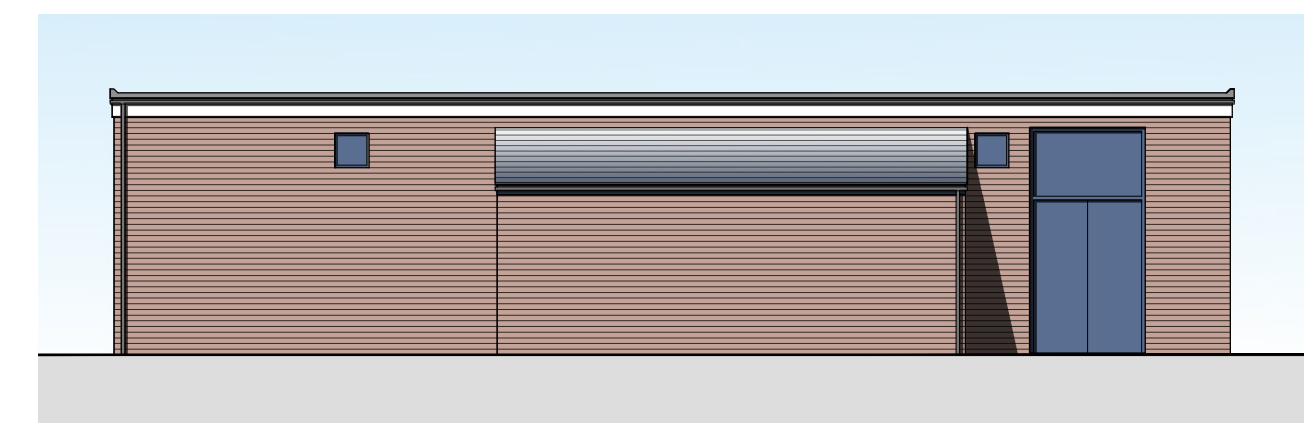

Existing Front (East) Elevation
Scale 1:100

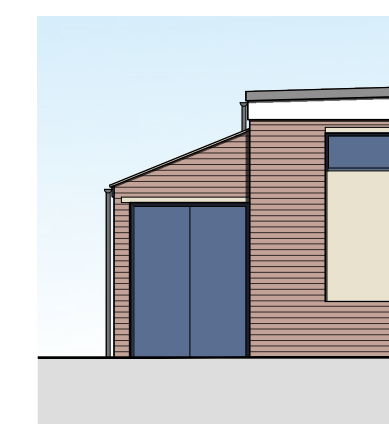

Existing Side (North) Elevation
Scale 1:100

DESCRIPTION	
PROPOSED CONVERSION TO VETERINARY PRACTICE - NEW ENTRANCE PORCH & SIGNAGE AT FORMER ROYAL BRITISH LEGION, SUTTON BRIDGE	
DATE: 05/08/20	APPROVED: MC



Do Not Scale From This Drawing

REV.	DESCRIPTION	DATE
PROJECT: CONVERSION TO VETERINARY PRACTICE - PROPOSED PORCH & SIGNAGE		
DRAWING: EXISTING FLOOR PLAN & ELEVATIONS SITE LOCATION PLAN BLOCK PLAN		
SIZE: A1	CLIENT: Mr T. Lancucki	
SCALE: as shown	DRAWN BY: JC	DATE: 01/88/20/01