



Proposed Floor Plan
Scale 1:50

SIGNAGE

SIGN 1 (ILLUMINATED)


SIGN 1 TO BE INSTALLED TO ROOF LINE, DIMENSIONS AS SHOWN. TO BE ILLUMINATED ON A DAWN TO DUSK SENSOR (ONLY DURING OPERATING HOURS) AND NO ILLUMINATION AT WEEKENDS.

DESIGN OF SIGNAGE tbc.


SIGN 2

SIGN 2 TO BE INSTALLED TO FRONT ELEVATION (TO NEW PORCH) AT HEIGHT TO MATCH EXTERNAL DOOR, DIMENSIONS AS SHOWN. SIGN 2 WILL NOT BE ILLUMINATED.


DESIGN OF SIGNAGE tbc.

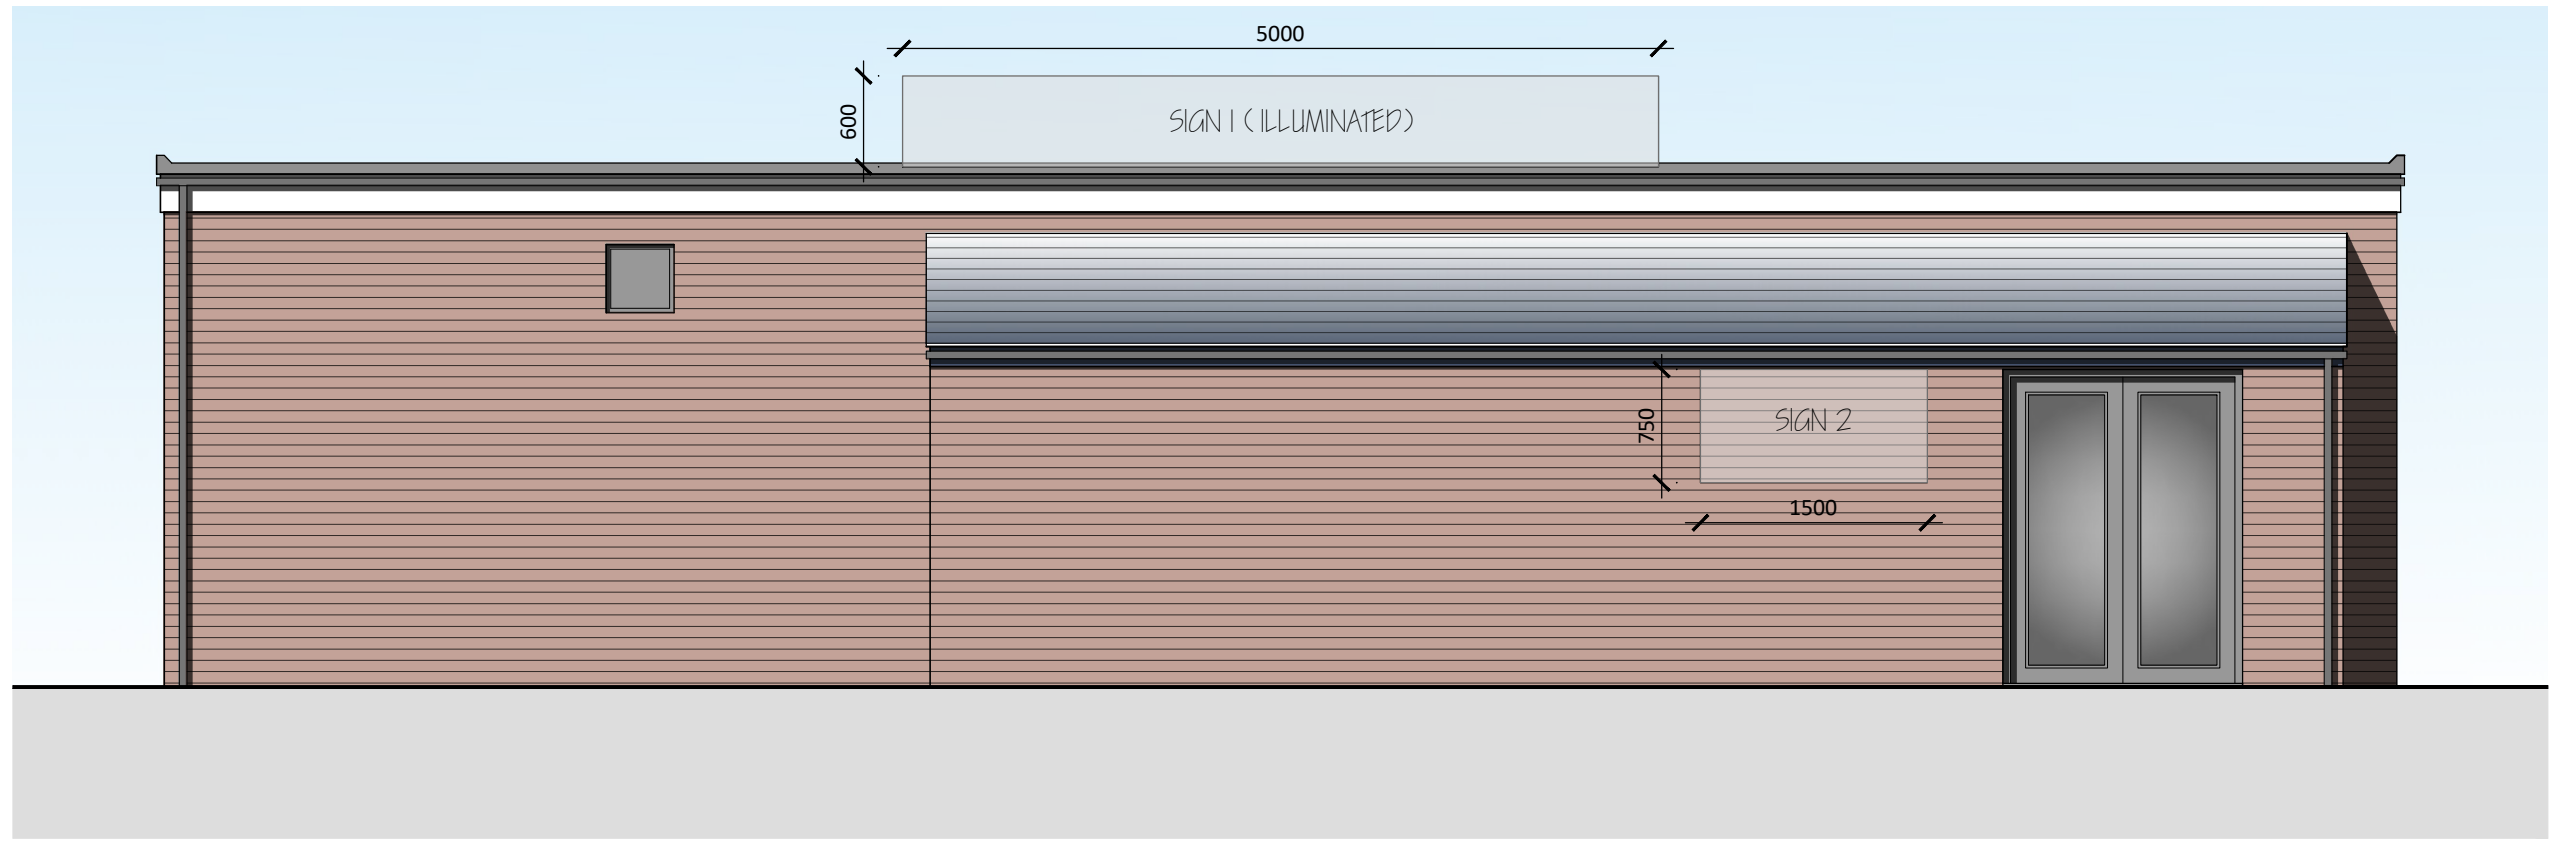


Proposed Front (East) Elevation (Signage Positions)
Scale 1:50

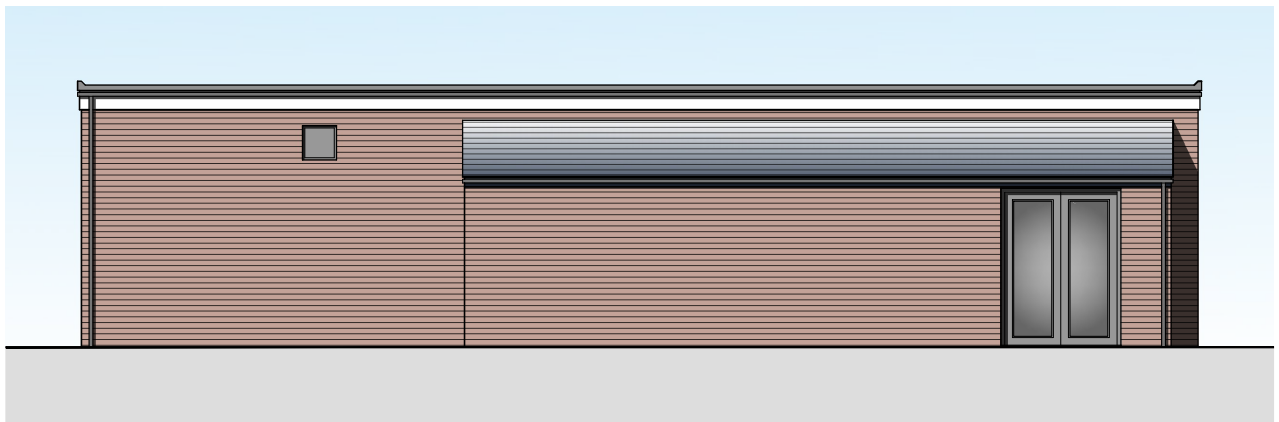

Proposed Front (East) Elevation
Scale 1:100

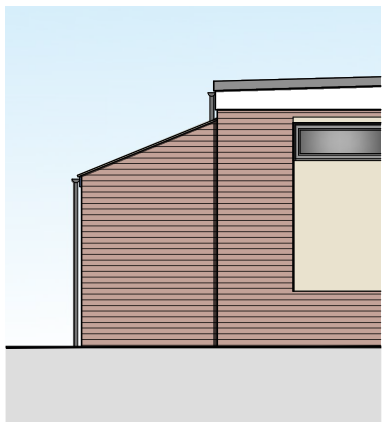

Proposed Side (North) Elevation
Scale 1:100

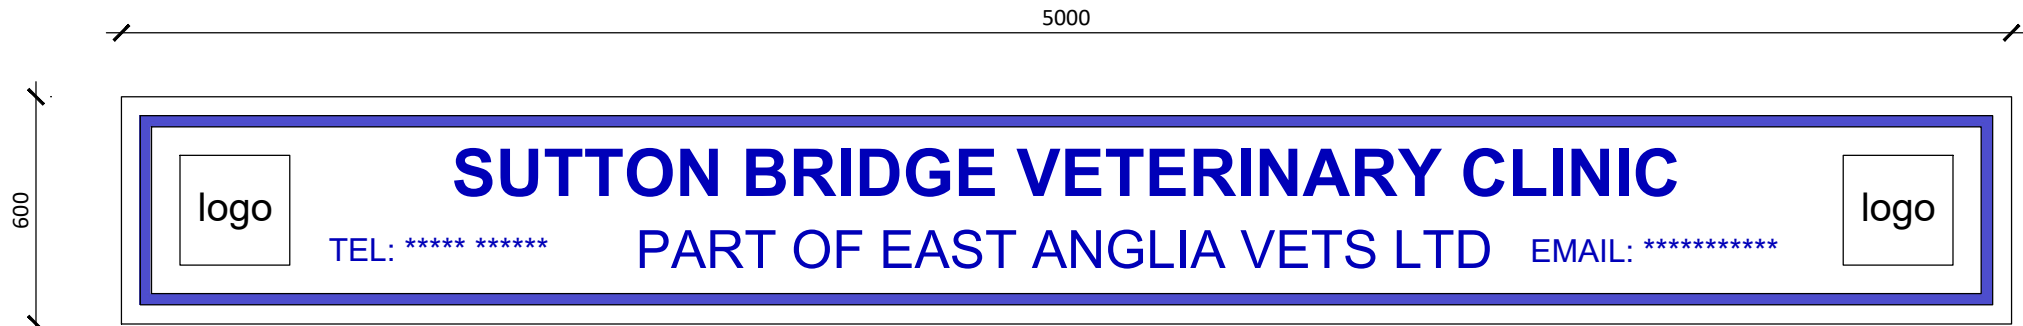


Proposed Sign 1
Scale 1:20



Proposed Sign 2
Scale 1:20

DESCRIPTION
PROPOSED CONVERSION TO VETERINARY PRACTICE, NEW ENTRANCE PORCH & SIGNAGE AT FORMER ROYAL BRITISH LEGION, SUTTON BRIDGE.
DATE: 05/08/20
APPROVED BY: MC

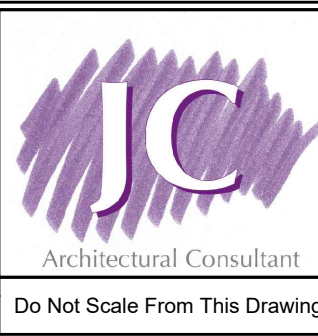

REV.	DESCRIPTION	DATE
A	Details of signage added	20/10/2020

PROJECT: CONVERSION TO VETERINARY PRACTICE - PROPOSED PORCH & SIGNAGE	CLIENT: Mr T. Lancucki
DRAWING: PROPOSED FLOOR PLAN & ELEVATIONS	
PROPOSED SIGNAGE	
SIZE: A1	SCALE: as shown
DATE: 01/88/20/02A	

Do Not Scale From This Drawing