


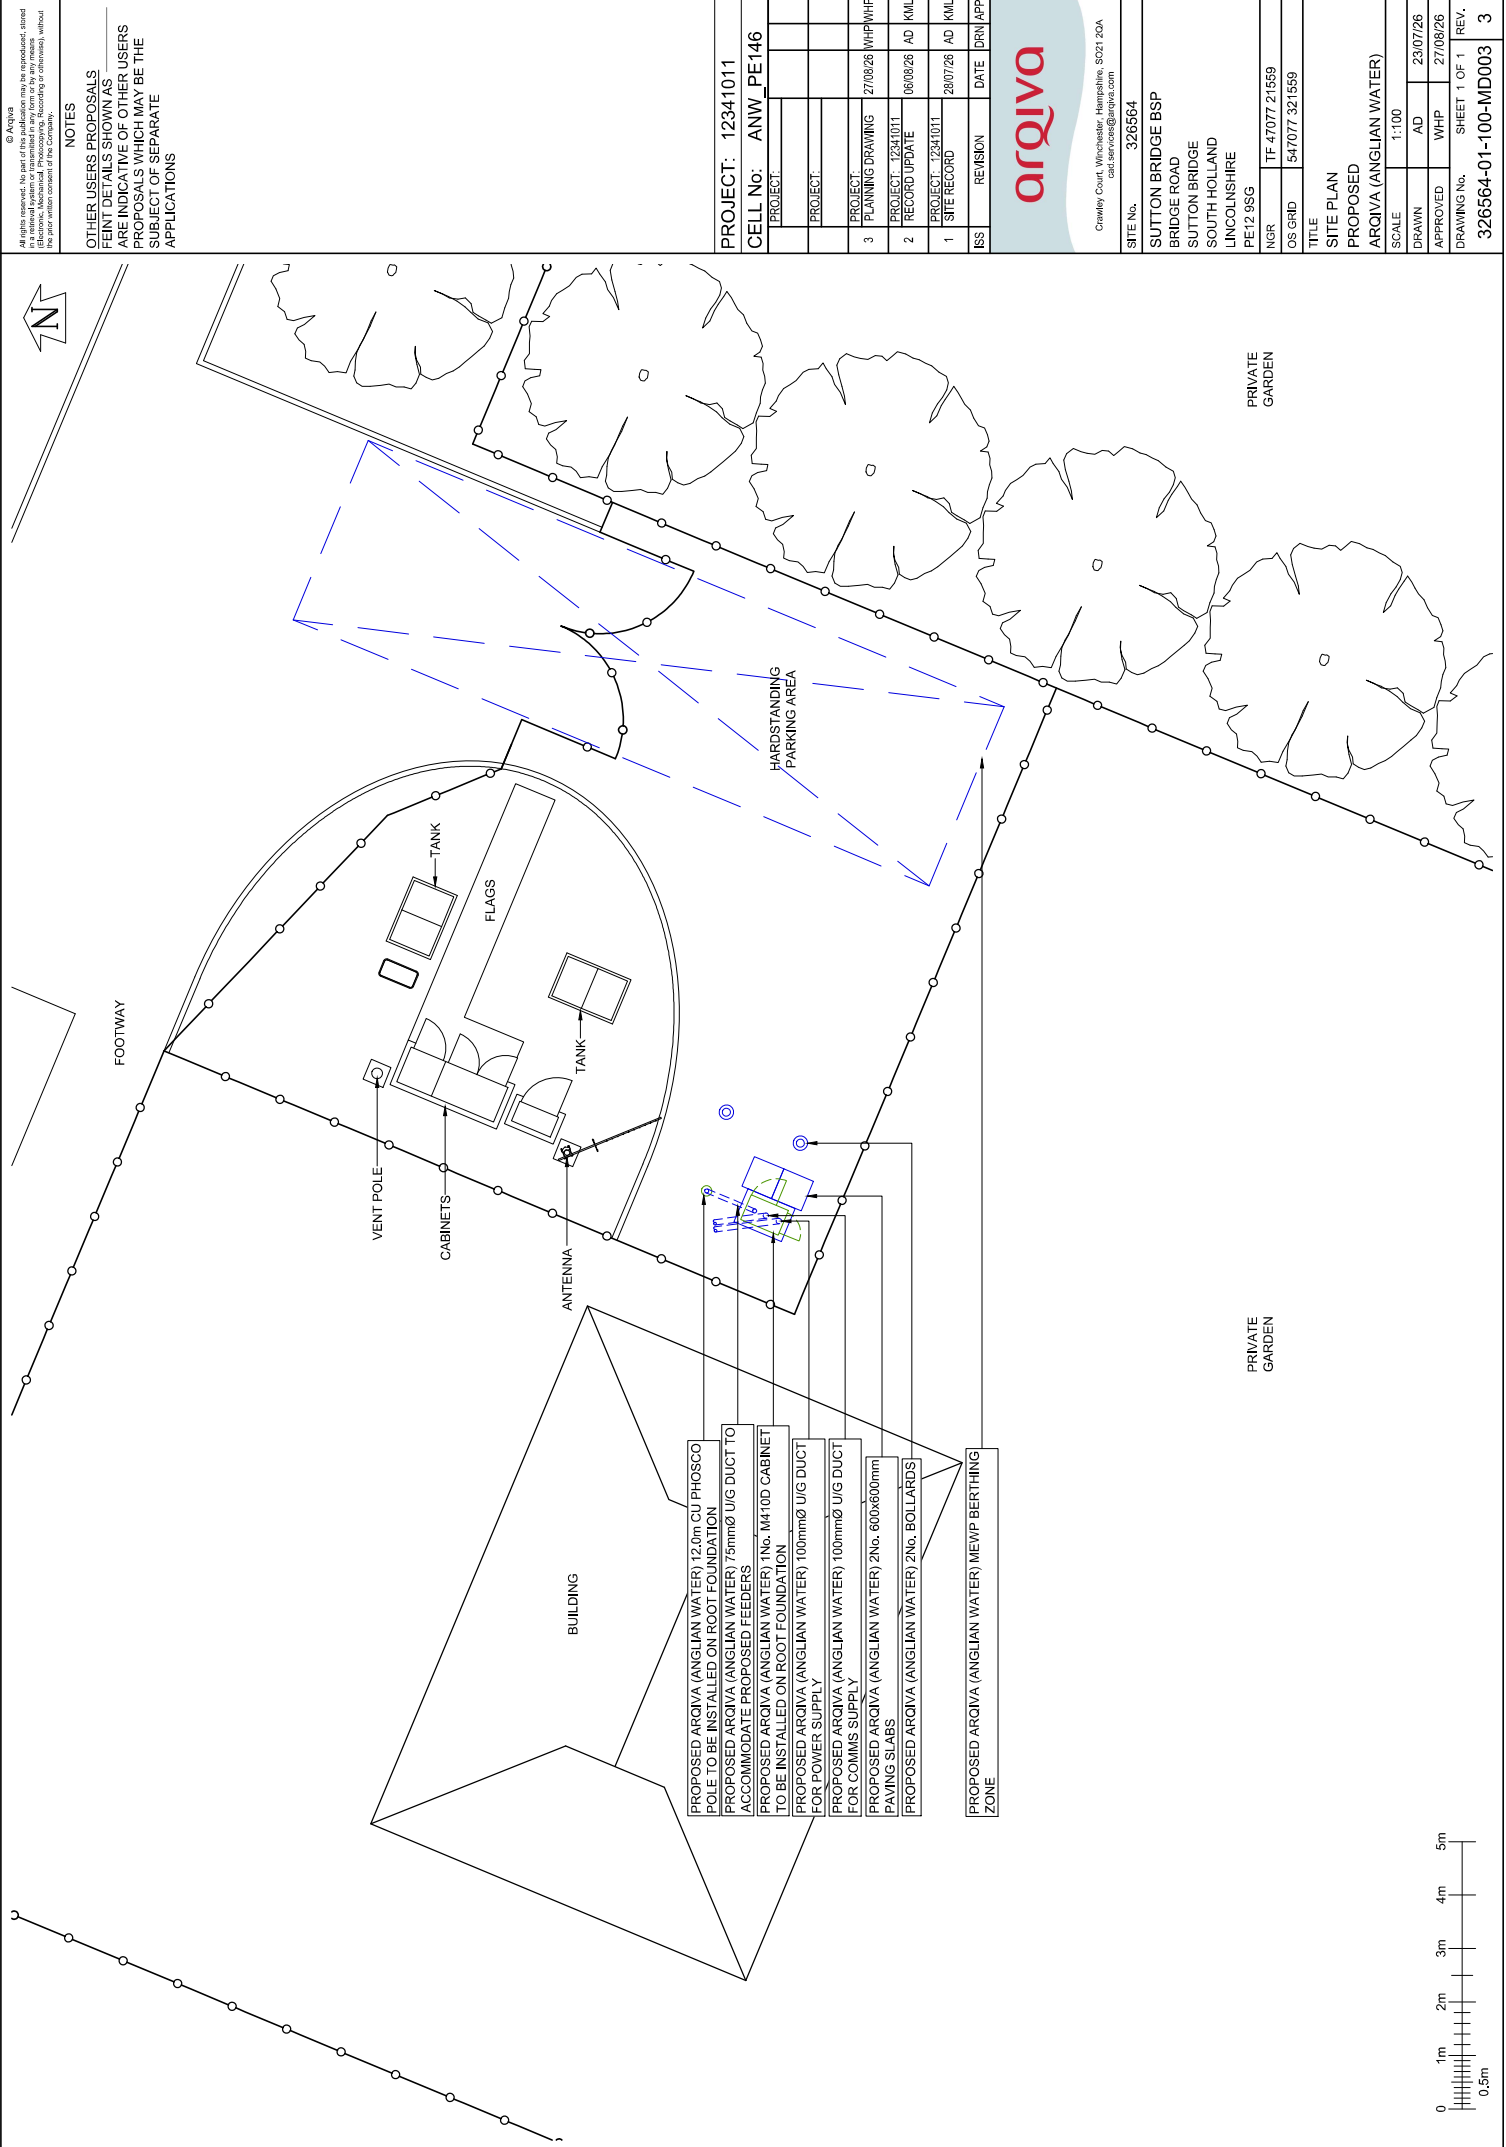

© Arqiva
All rights reserved. No part of this publication may be reproduced, stored in a retrieval system, or transmitted in any form or by any means, electronic, mechanical, photocopying, recording, or otherwise, without the prior written consent of the Company.

NOTES
OTHER USERS PROPOSALS
Faint details shown as
are indicative of other users
proposals which may be the
subject of separate
applications

PROJECT: 12341011	
CELL No: ANW_PE146	
PROJECT:	
PROJECT:	
PROJECT:	
3 PLANNING DRAWING	27/08/26 MHP/MHP
2 RECORD UPDATE	06/08/26 AD KML
1 SITE RECORD	28/07/26 AD KML
ISS	REVISION
	DATE
	DRN
	APP

arqiva

Crawley Court, Winchester, Hampshire, SO21 2QA
card.services@arqiva.com

SITE No.	326564
----------	--------

SUTTON BRIDGE BSP
BRIDGE ROAD
SUTTON BRIDGE
SOUTH HOLLAND
LINCOLNSHIRE

PE12 9SG

NGR	TF 47077 21559
-----	----------------

OS GRID	547077 321559
---------	---------------

TITLE	SITE PLAN
-------	-----------

PROPOSED	ARQIVA (ANGLIAN WATER)
----------	------------------------

SCALE	1:100
-------	-------

DRAWN	AD	23/07/26
-------	----	----------

APPROVED	WHP	27/08/26
----------	-----	----------

DRAWING No.	SHEET 1 OF 1	REV.
-------------	--------------	------

326564-01-100-MD003	3
---------------------	---