




SITE KEY

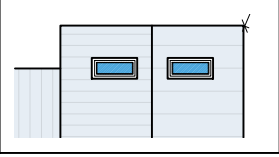


Indicates proposed building

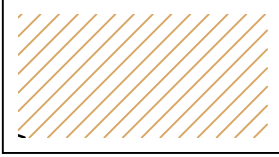

Indicates unsurveyed buildings on site

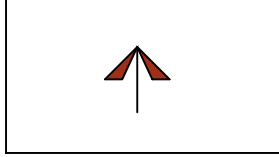


Indicates existing site access

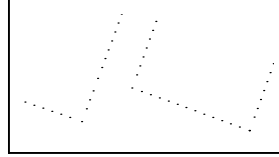


Indicates features to be demolished



Indicates unsurveyed buildings taken from OS map

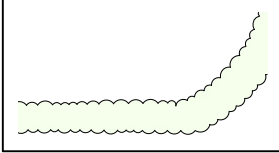



Indicates unsurveyed hedging

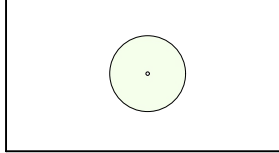


Indicates unsurveyed trees



Location Plan
Scale: 1:2500

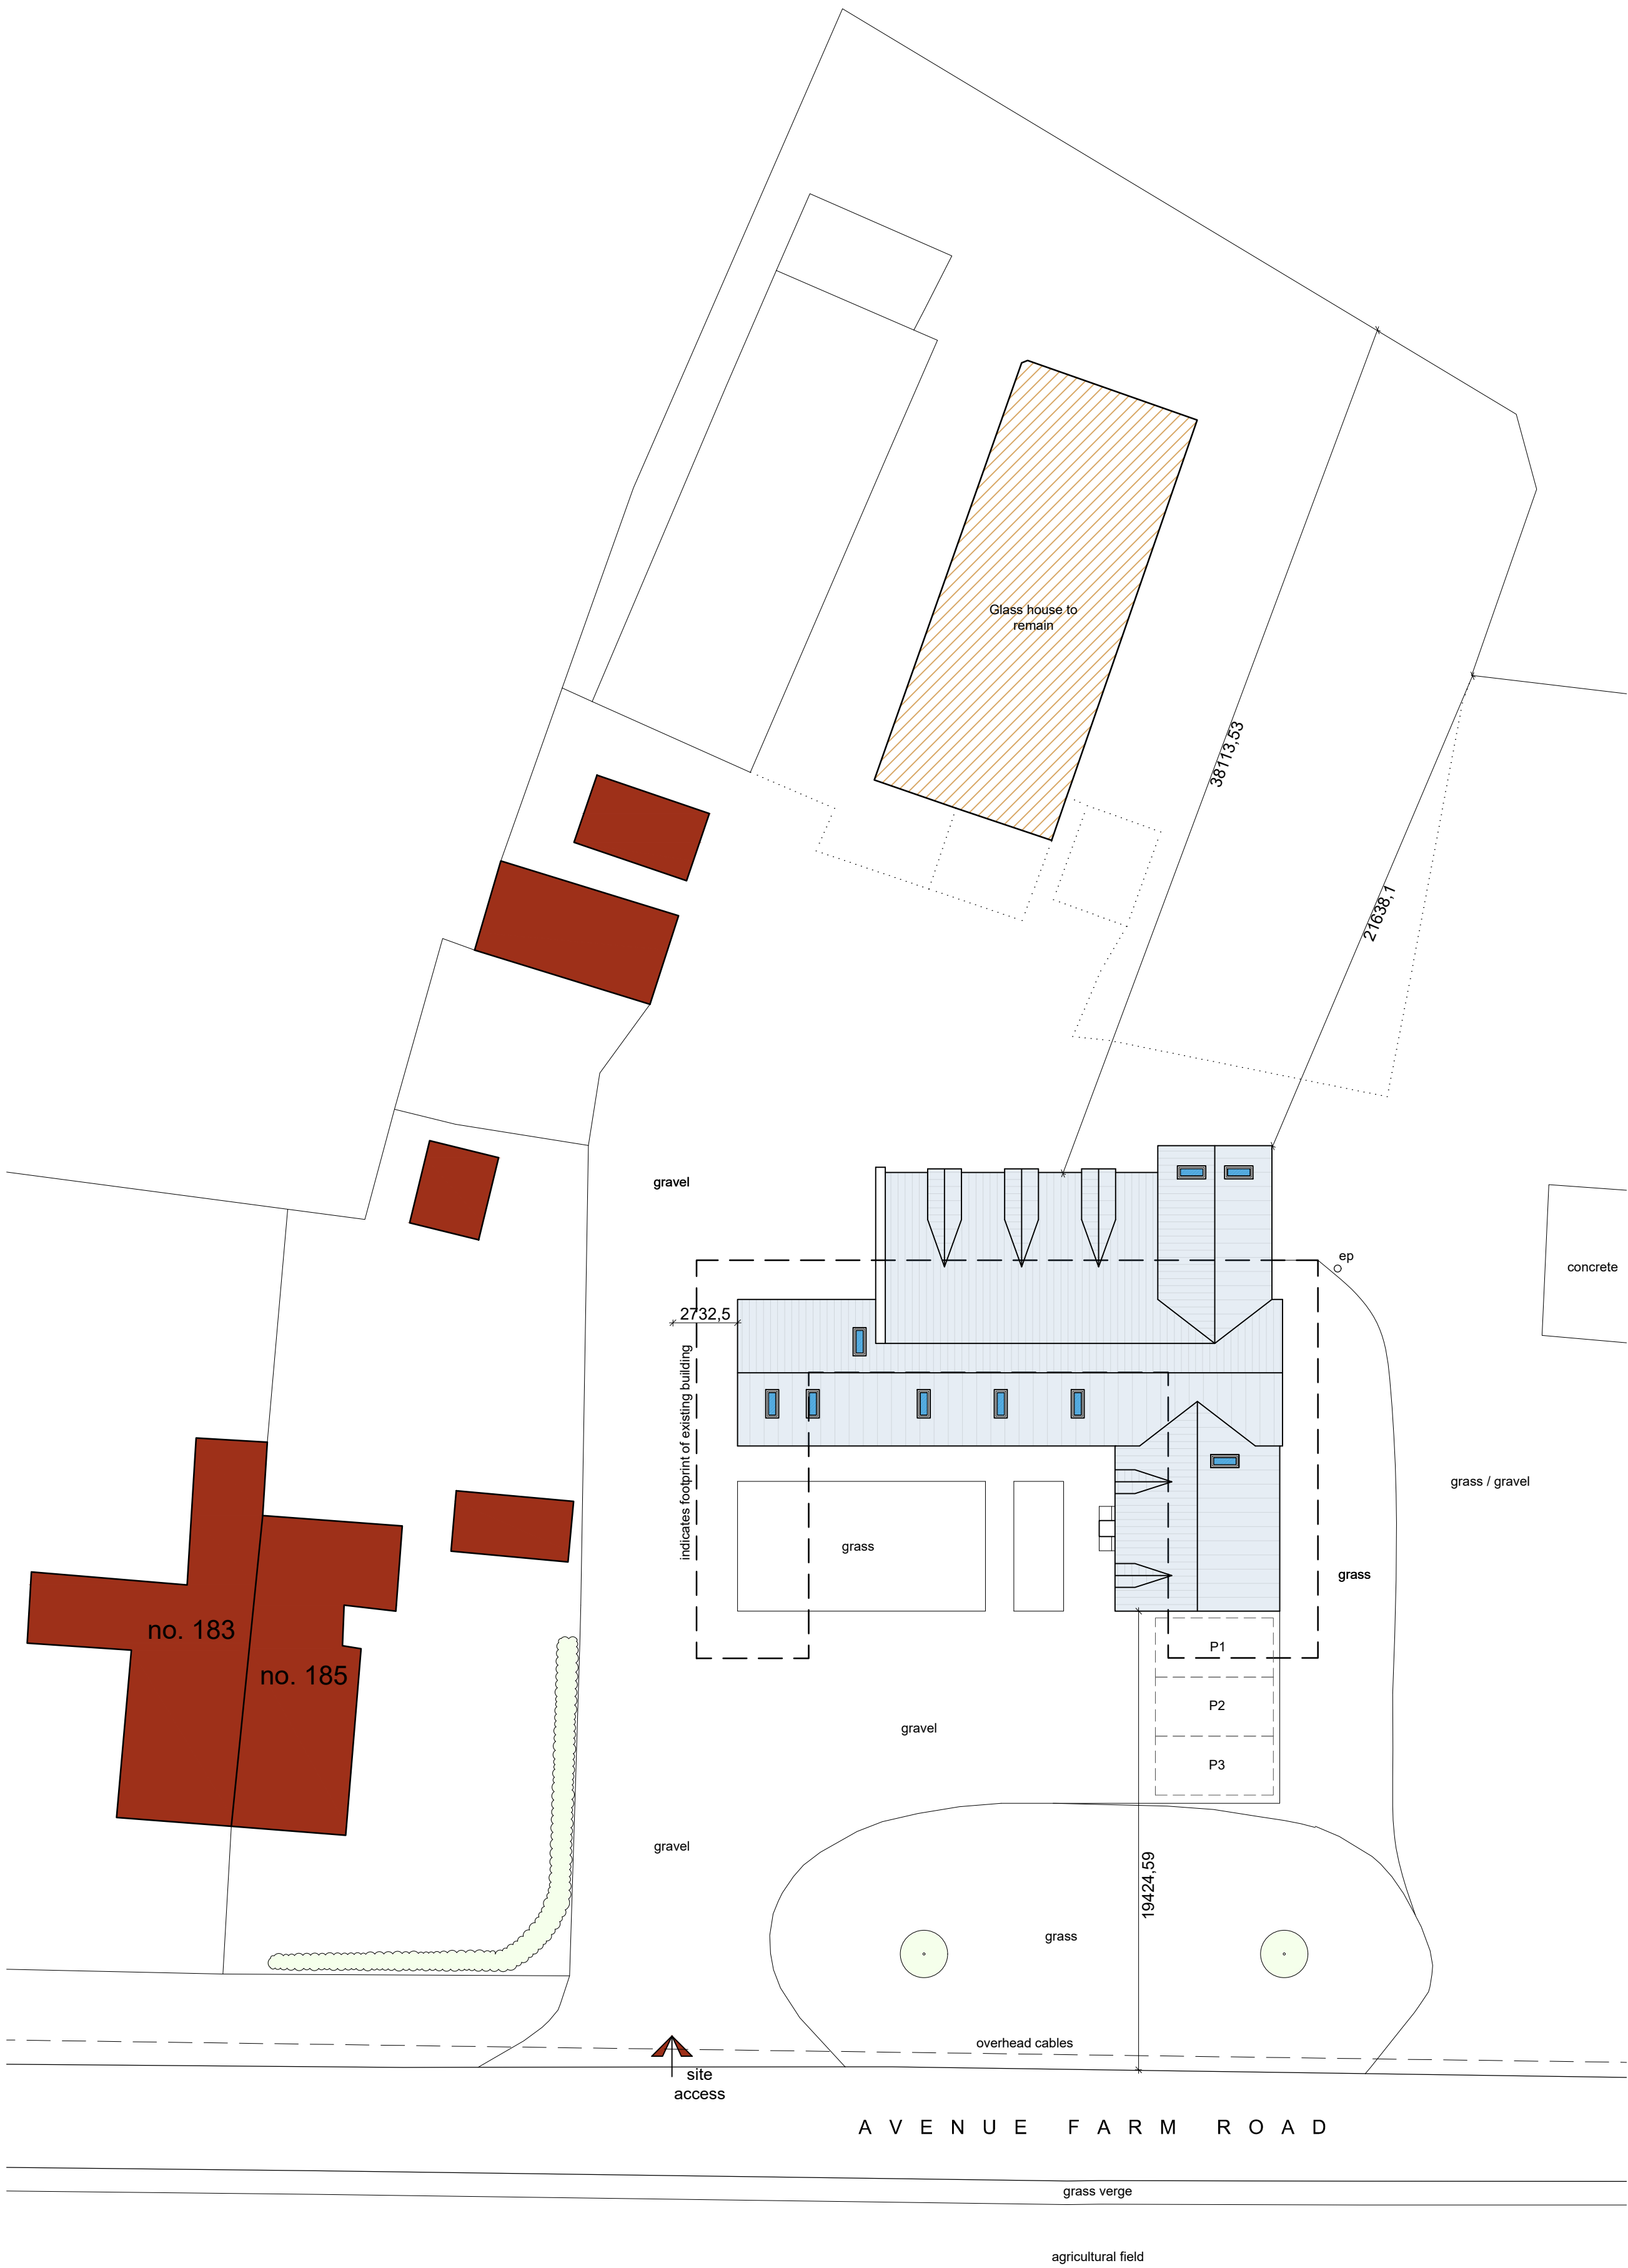 

Site Plan
Scale: 1:200

 


- General Notes
1. All dimensions are shown in 'mm' unless otherwise stated.
 2. The contractor, sub-contractors and suppliers must verify all dimensions on site prior to the commencement of any work.
 3. This drawing is to be read in conjunction with all relevant engineers and specialist sub-contractors drawings and specifications.
 4. Any discrepancies are to be brought to the designers attention.

Revisions		Client name revised.
A	Oct 2025	

Status

PLANNING

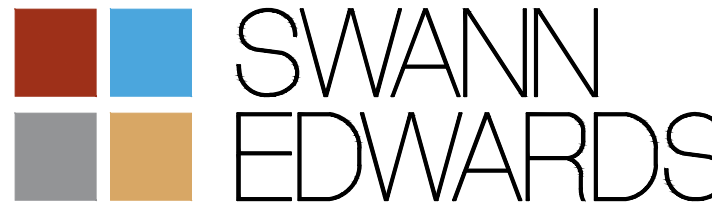

SWANN EDWARDS ARCHITECTURE

Swann Edwards Architecture Limited, Black Barn, Fen Road, Guyhirn, Wisbech, Cambs. PE13 4AA
t 01945 450694 e info@swannedwards.co.uk w www.swannedwards.co.uk

Job Title	Date	Drawn by
Proposed Dwelling	August 2025	CW
185 Avenue Farm Road, Sutton Bridge, For: Mr & Mrs Grundy		Checked by MC
Job No.	Sheet Size	
SE-2231	A1	
Dwg No.	Revision	
PP1000	A	