




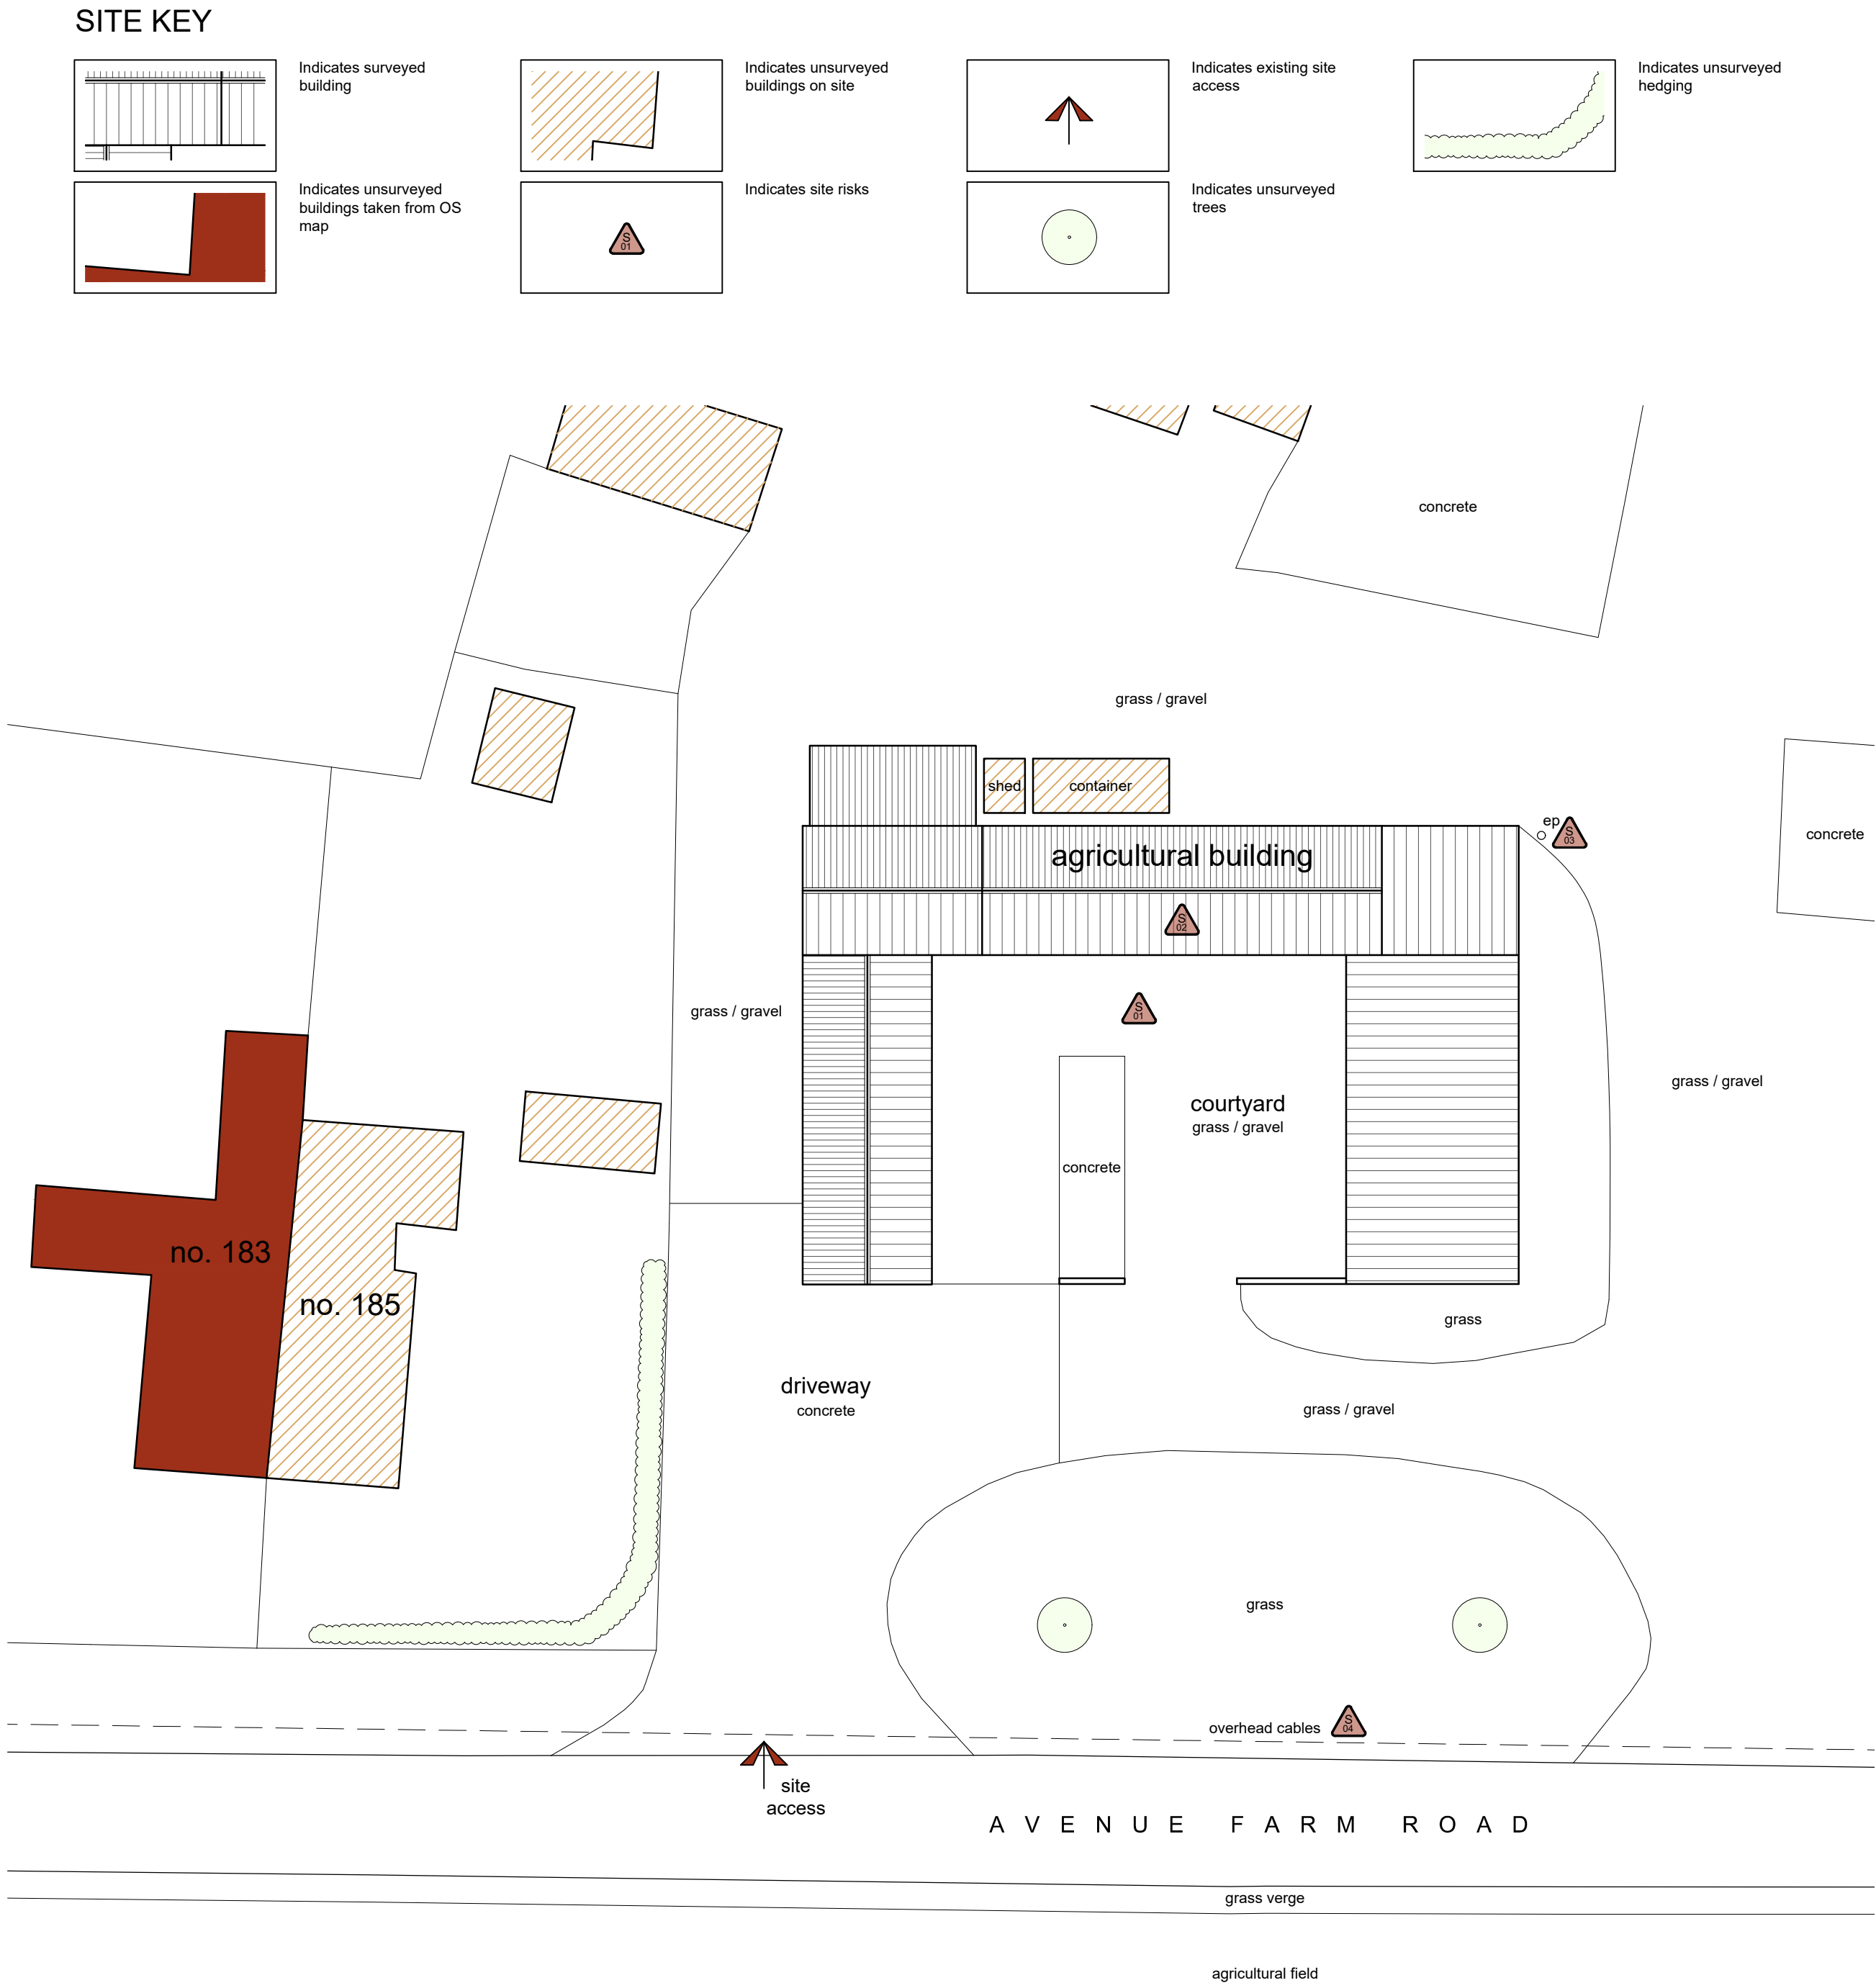

Location Plan
Scale: 1:1250

 

Site Plan
Scale: 1:200

 

- General Notes
1. All dimensions are shown in 'mm' unless otherwise stated.
 2. The contractor, sub-contractors and suppliers must verify all dimensions on site prior to the commencement of any work.
 3. This drawing is to be read in conjunction with all relevant engineers and specialist sub-contractors drawings and specifications.
 4. Any discrepancies are to be brought to the designers attention.

Revisions	
A	Oct 2025
Client name revised.	

SITE RISK NOTIFICATION KEY

To be used with reference to the accompanying Project Risk Register

S01	Unknown Services	S02	Potential Asbestos
S03	Electric Pole	S04	Overhead Cables



AS EXISTING

SWANN EDWARDS
ARCHITECTURE

Swann Edwards Architecture Limited, Black Barn, Fen Road,
Guyhirn, Wisbech, Cambs. PE13 4AA
t 01945 450694 e info@swannedwards.co.uk w www.swannedwards.co.uk

Job Title Proposed Barn Conversion 185 Avenue Farm, Sutton Bridge, For: Mr & Mrs Grundy	Date December 2024	Drawn by BR
	Checked by MC	Sheet Size A1
Drawing Title Survey Drawing Site and Location Plan	Job No. SE-2231	Revision A