




SOUTH EAST ELEVATION

NORTH WEST ELEVATION



SOUTH WEST ELEVATION

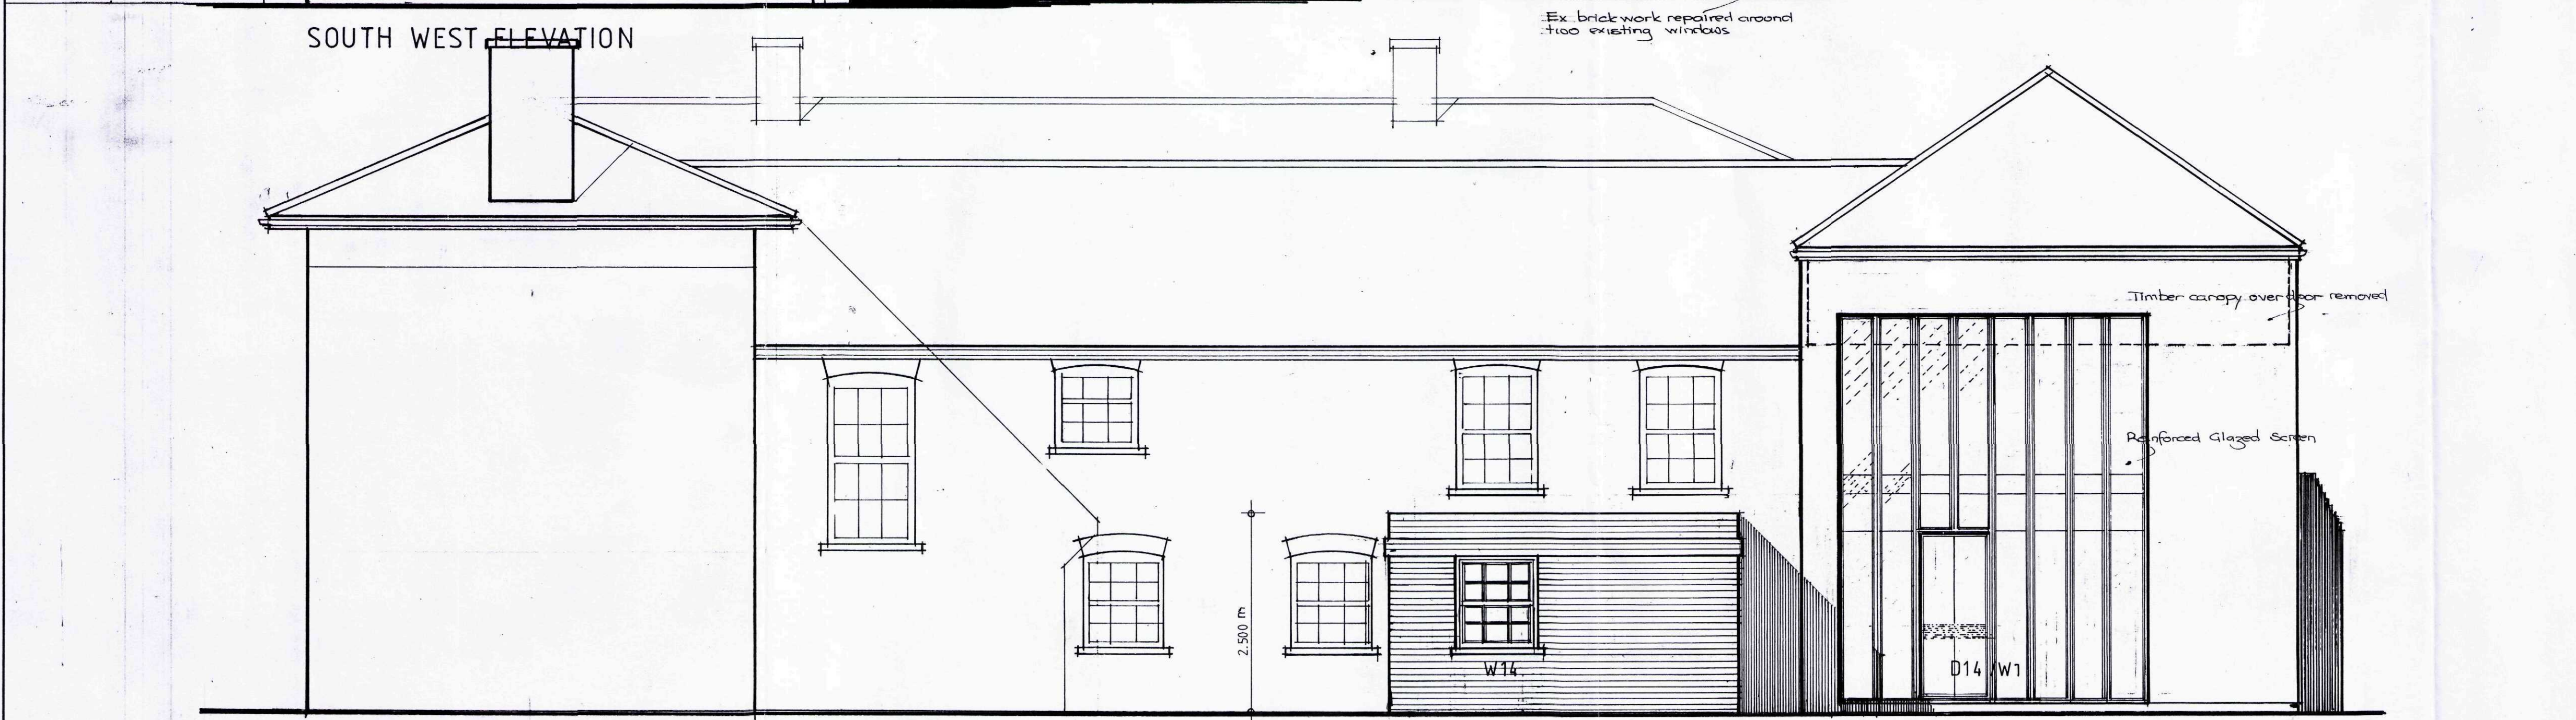

NORTH EAST ELEVATION

SHDC
Planning & Development
- 2 DEC 2010
Ref: 0942-10

AMENDED PLAN
Ref. A1

REV C 01/12/10 W2 Revised, tie irons added.
REV B 09/02/2010 Window W2A added.
REV A 15/02/2010 Screen & Boot room alterations.

NEIL DOWLMAN Architecture
Neil Dowdman Architecture Ltd
Tel: 01205 357272 Fax: 01205 351115
Email: boston@neildowdman-architecture.co.uk
www.neildowdman-architecture.co.uk

Members of The Royal Institute of British Architects
Members of British Institute of Architectural Technologists
Corporate Building Engineers
Chartered Architects * Architectural Technologists
Designers * Building Engineers * Project Managers
Planning Supervisors * Party Wall Surveyors * Access Consultants

Client	Mr & Mrs R Smith	Scale	1:50
Project	Proposed Alterations to Curlew Lodge Sutton Bridge	Date	17/12/2009
		Drawn by:	GAR
		Drawing No.	B2395/05
Title	Proposed Elevations	Revision	ABC

