




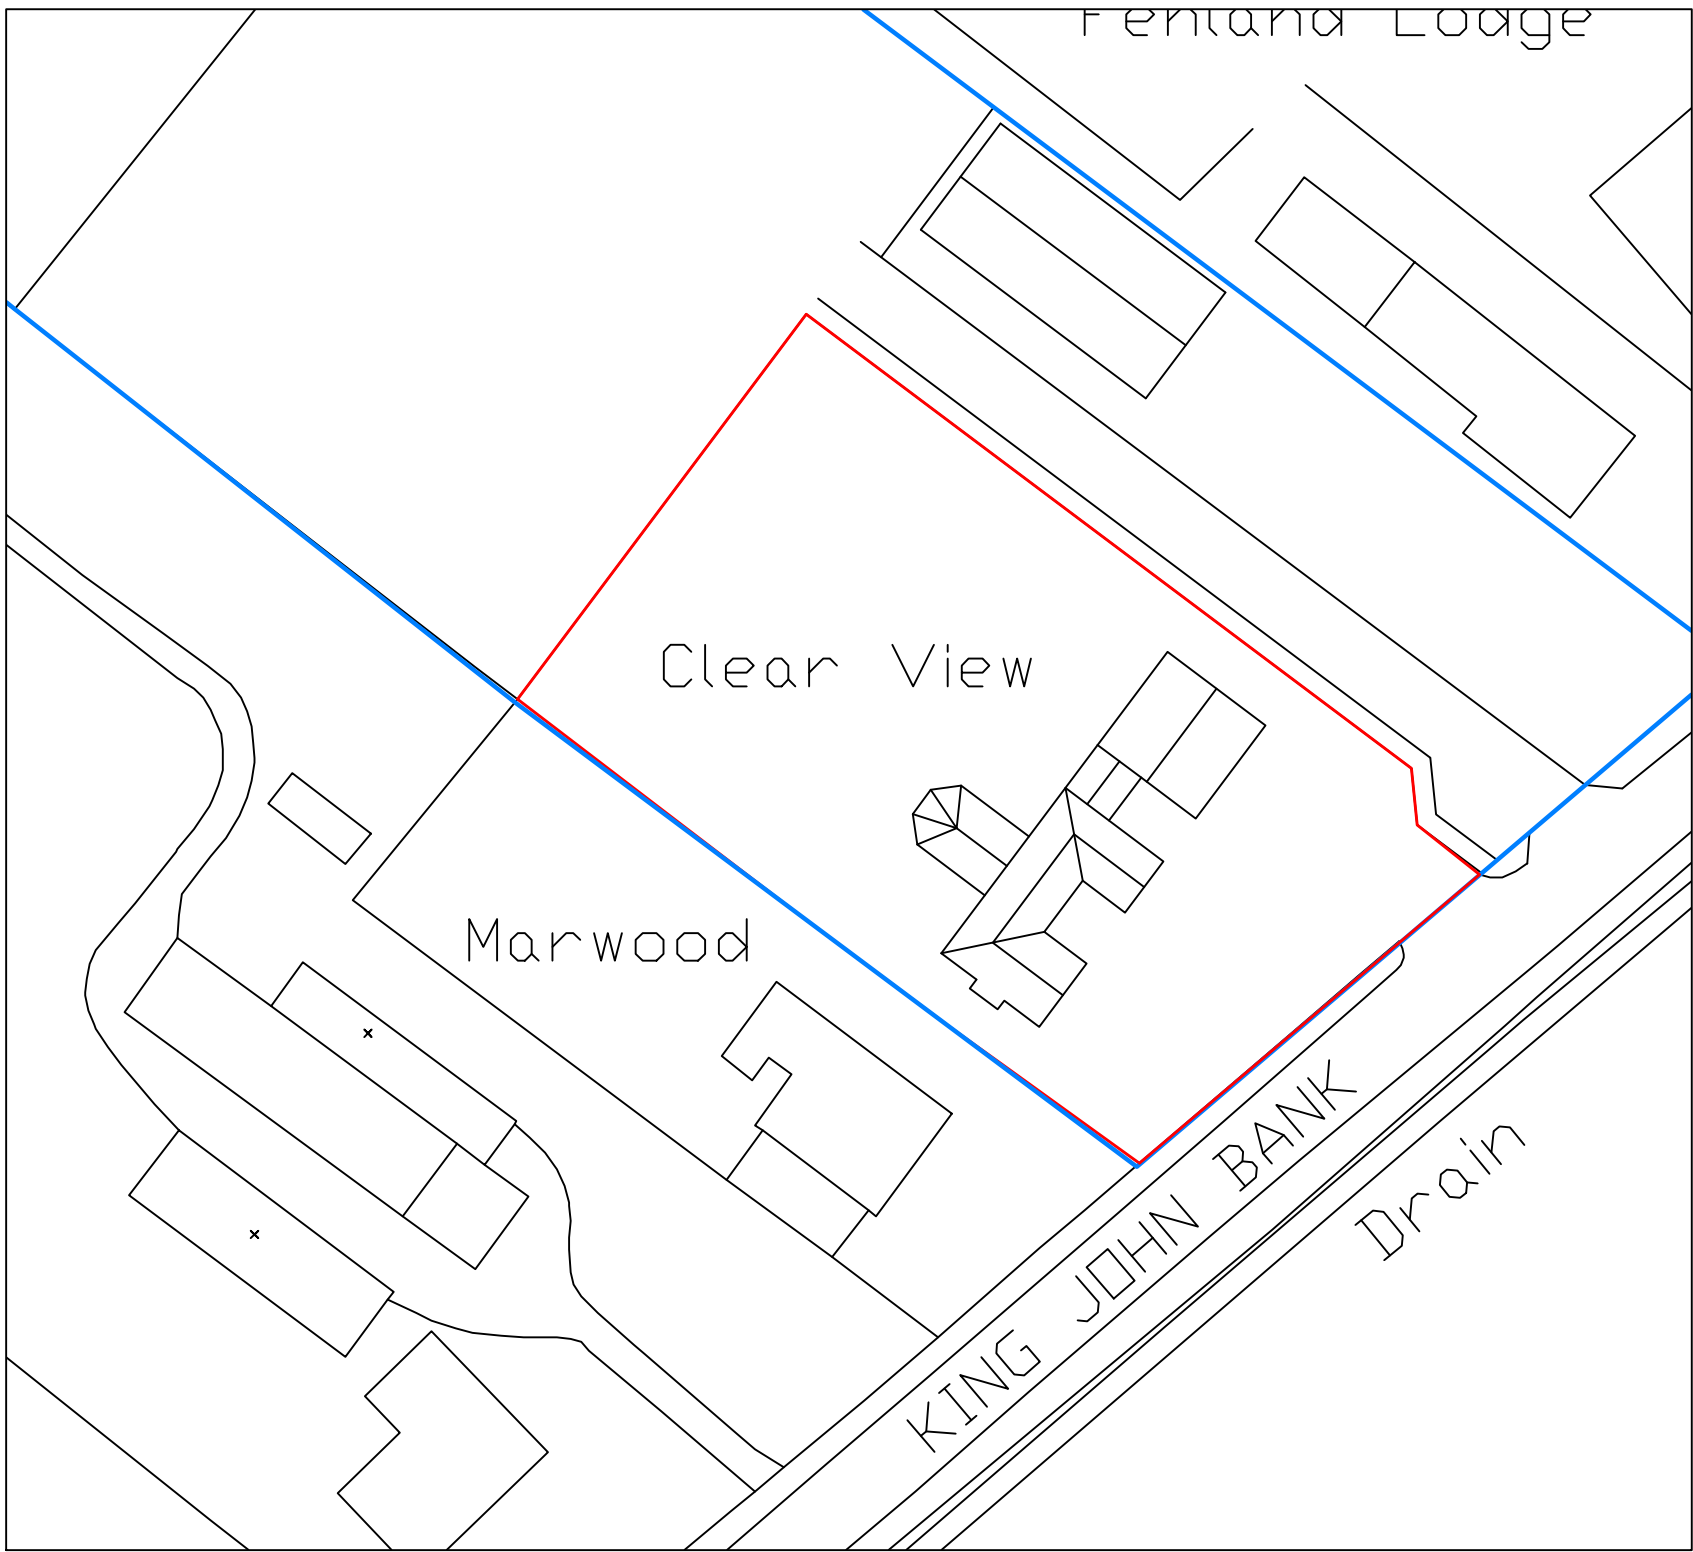


LOCATION PLAN - 1:2500

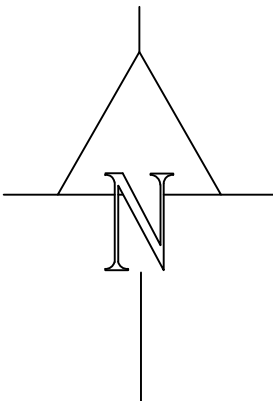

BLOCK PLAN - 1:500

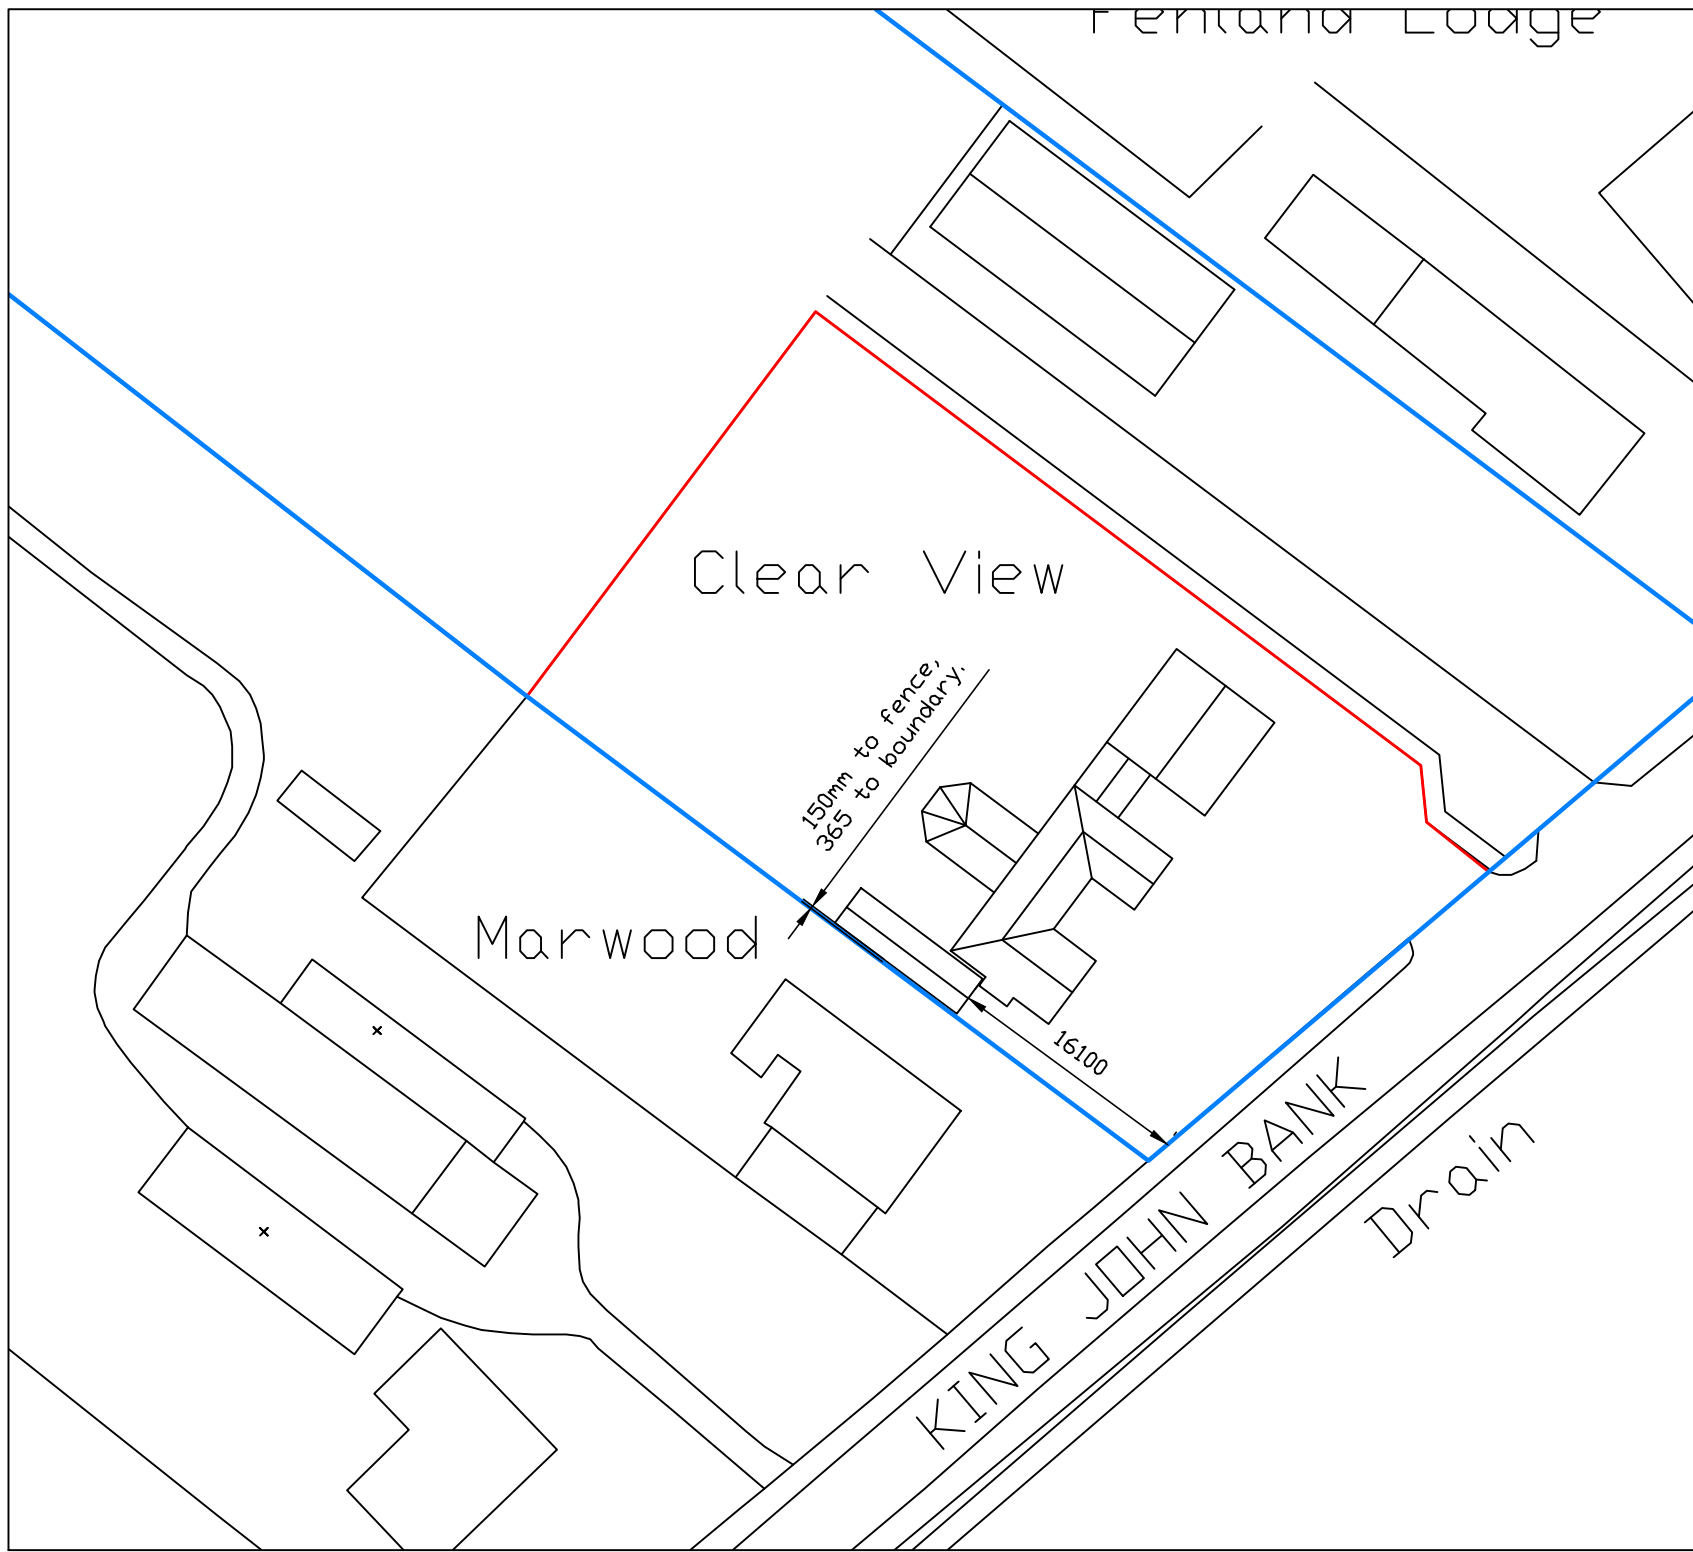

PROPOSED BLOCK PLAN - 1:500

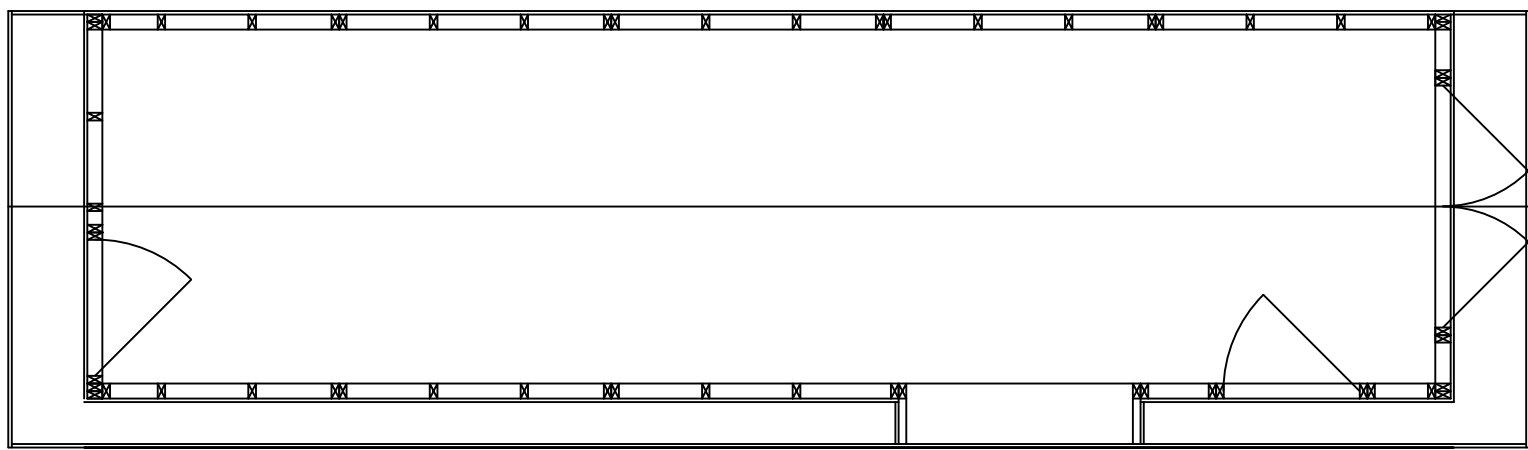

PLAN - 1:50

A	Dims added to block plan	03.11.20
No.	Revision/Issue	Date


CLIENT
MR & MRS DADE

PROJECT
GARDEN SHED
CLEARVIEW
KING JOHN BANK
WALPOLE ST ANDREW


DRAWING TITLE
LOCATION PLAN AND
BLOCK PLAN PLUS
PROPOSED PLAN AND
ELEVATIONS

**R Baker
DESIGN**


JOB NUMBER 2109	Sheet
Date 19/10/2020	OIA
Scale AS NOTED @ A1	

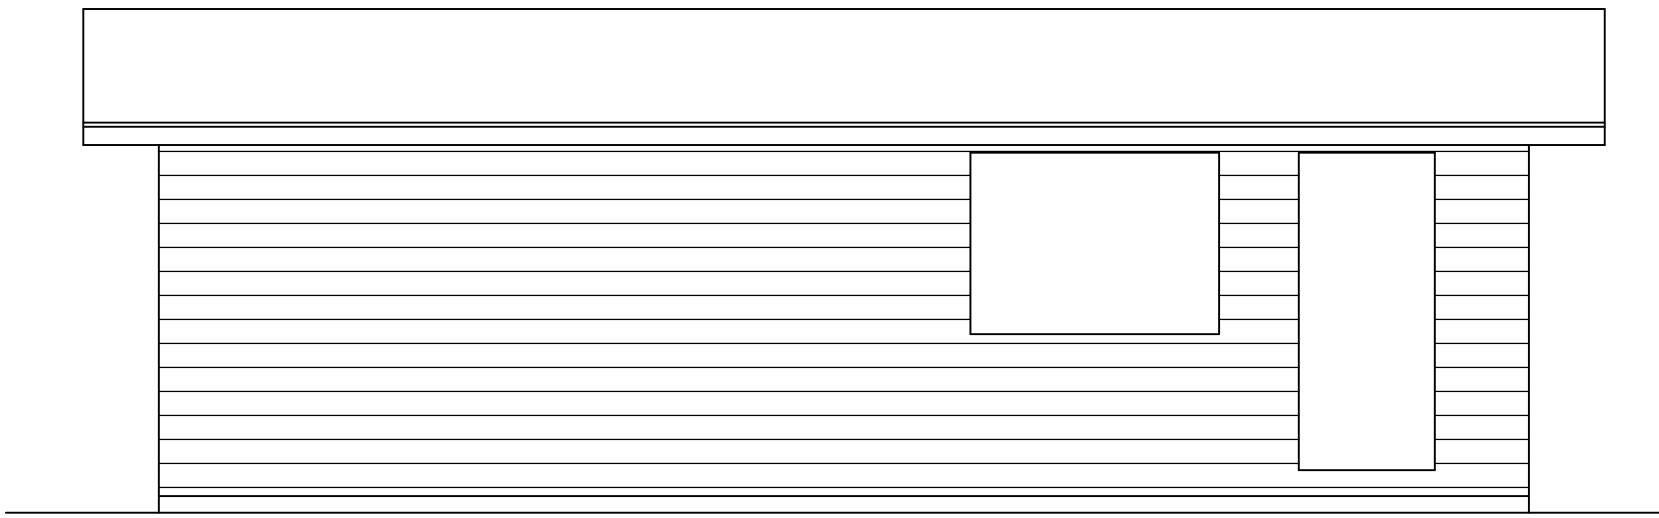


FRONT ELEVATION - 1:50

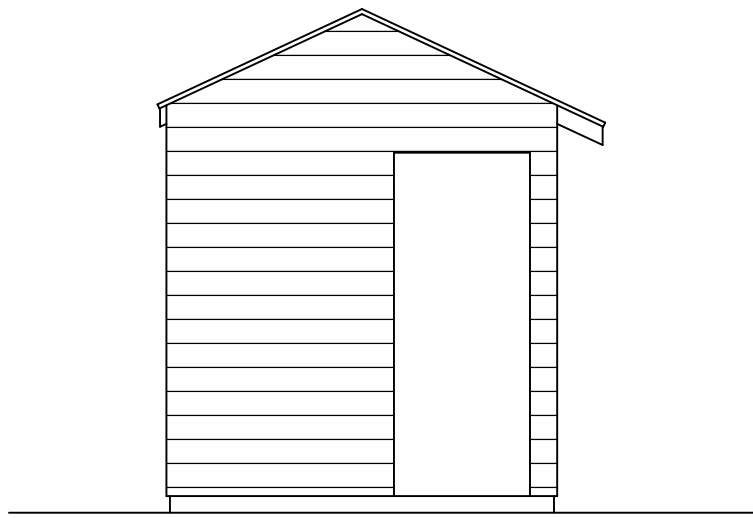

SIDE ELEVATION - 1:50

 

REAR ELEVATION - 1:50

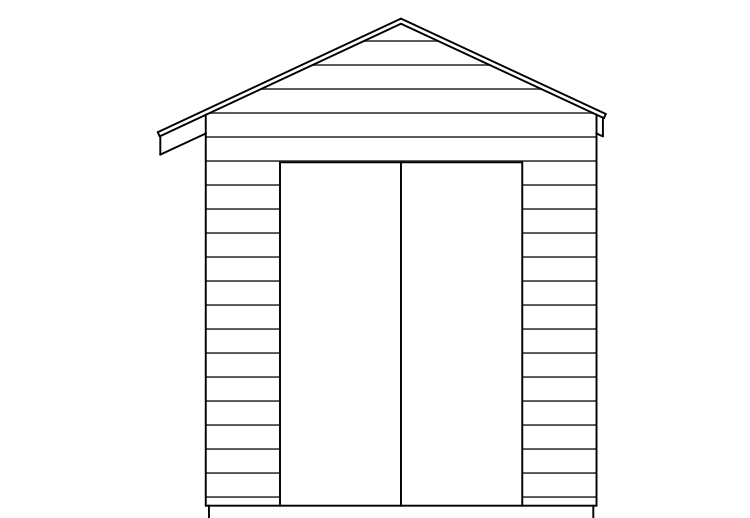

SIDE ELEVATION - 1:50