


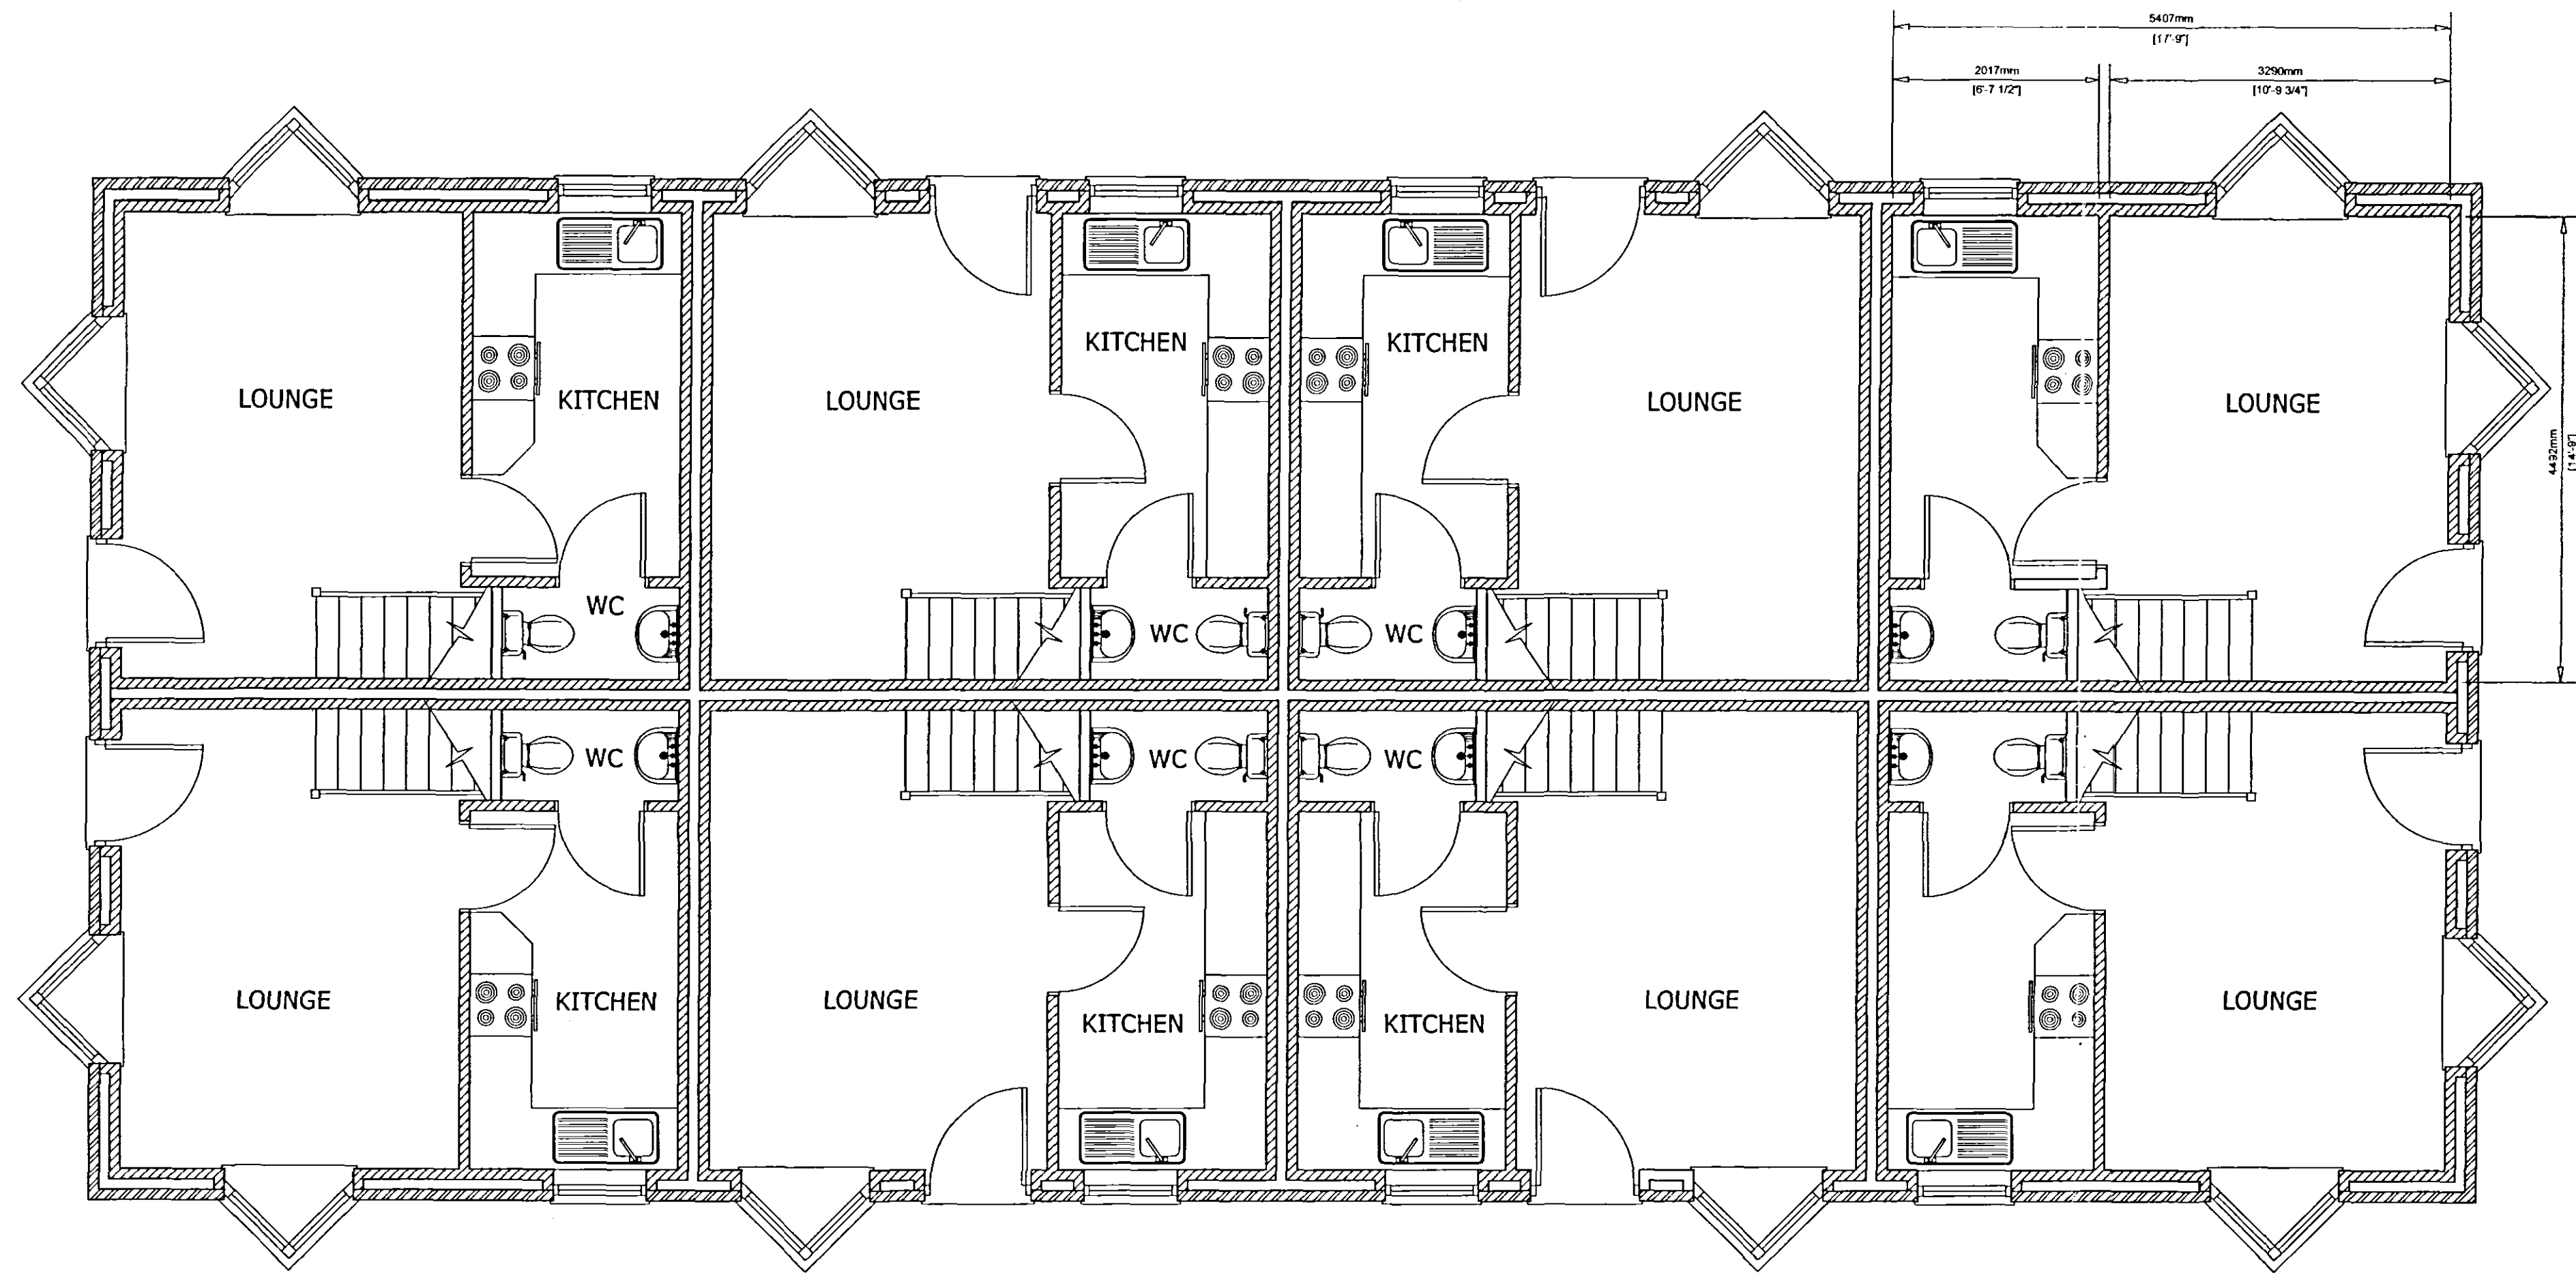

GROUND FLOOR PLAN

1:50




FRONT & REAR ELEVATION

Scale 1:100



END ELEVATIONS

Scale 1:100

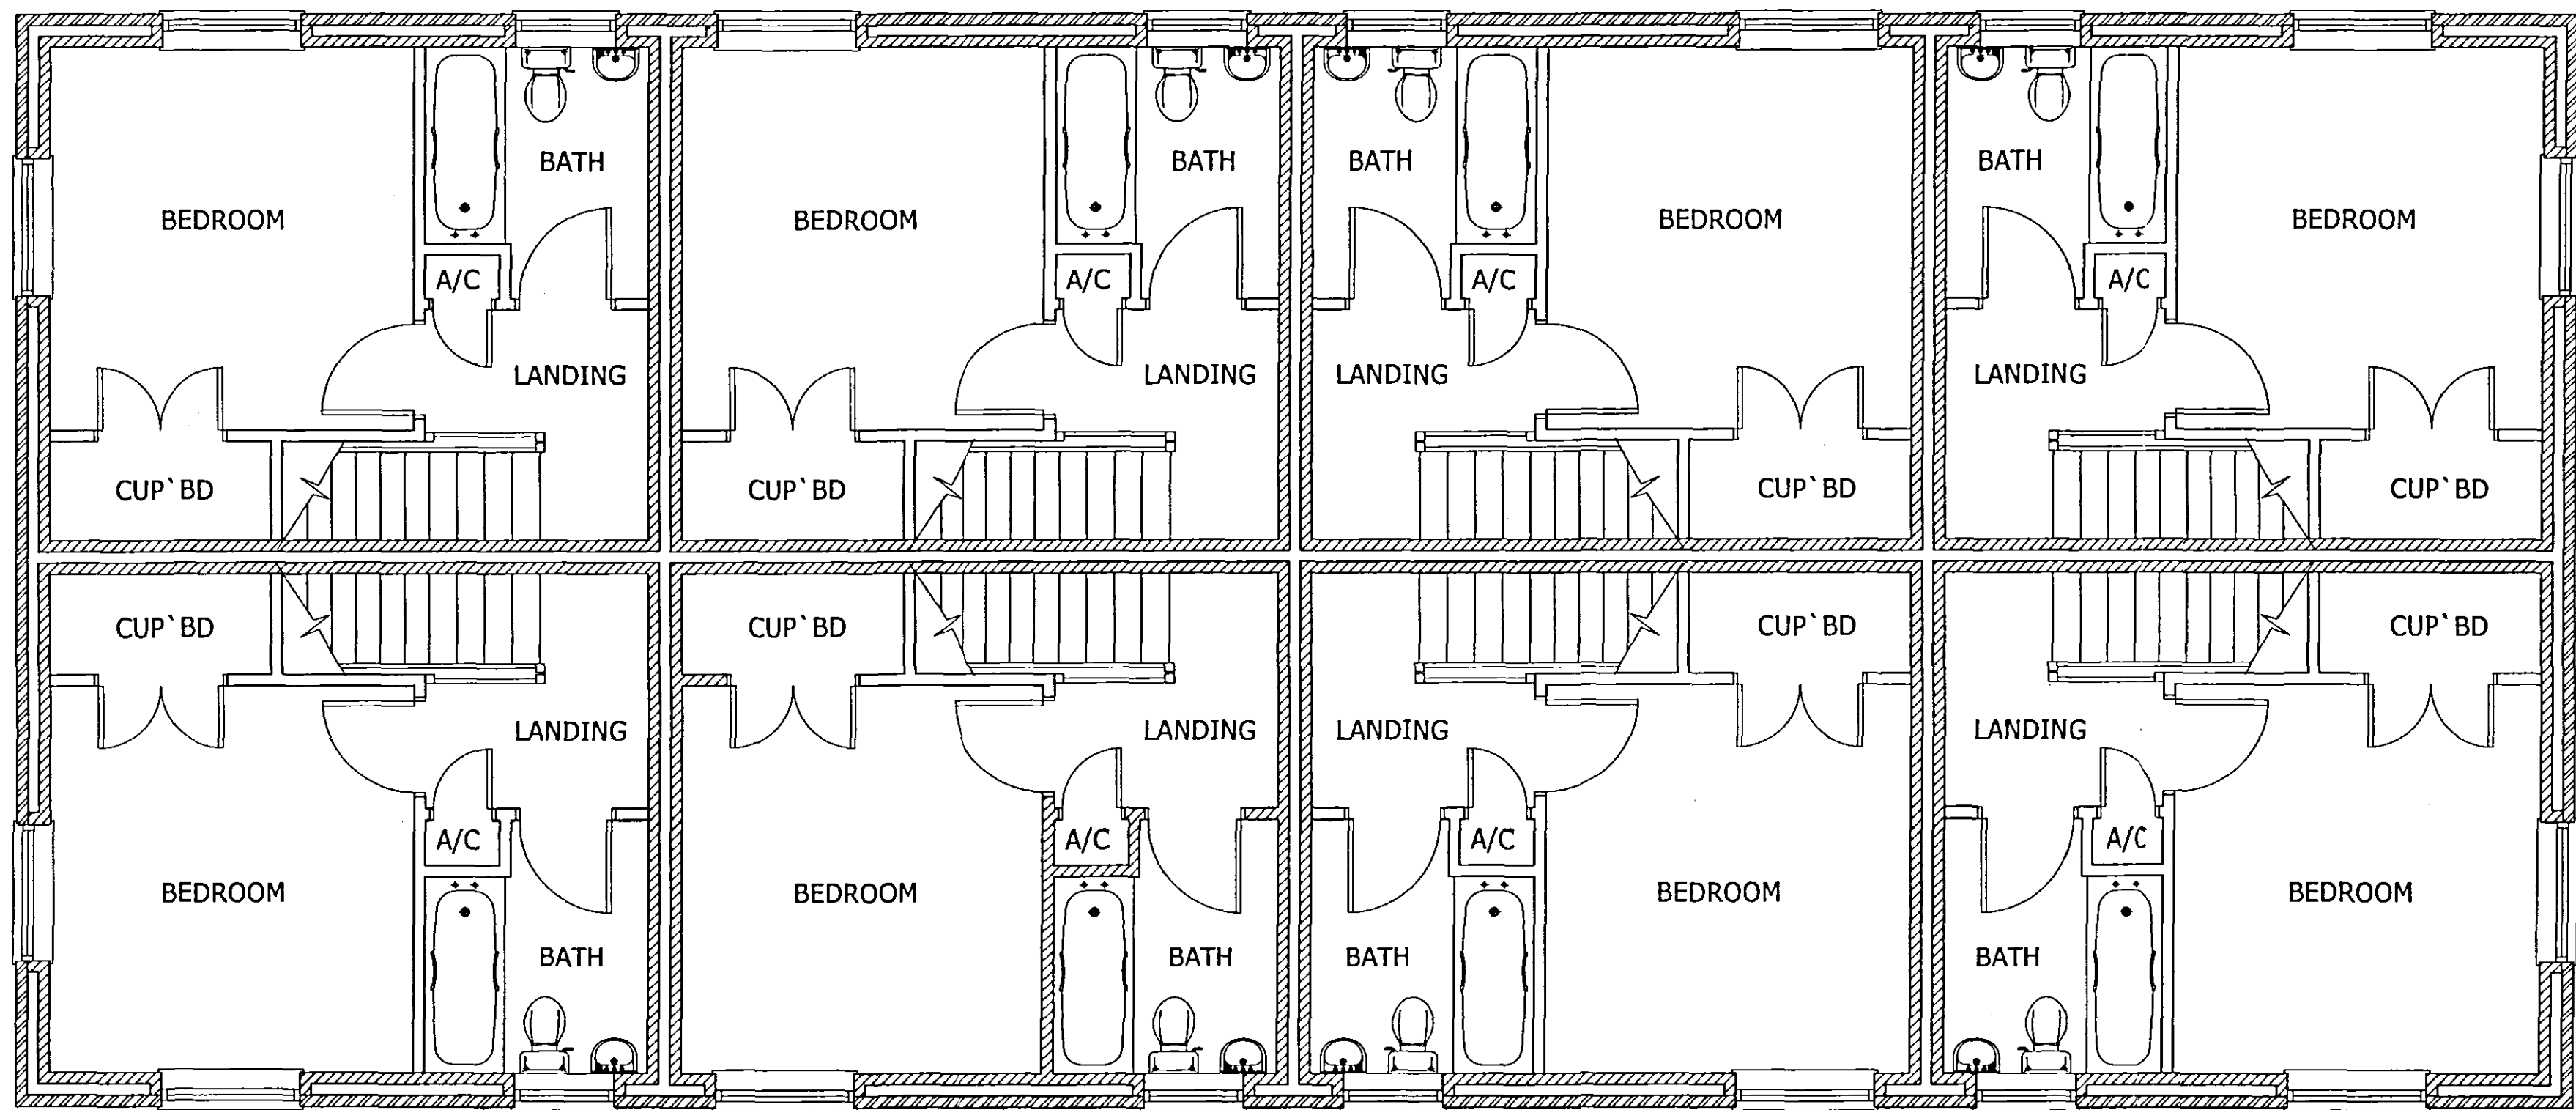

FIRST FLOOR PLAN

1:50

17 JUL 2005
0950/05

Revisions			
Preliminary		For Construction	

David Trundley Design Services

Tel: 01945 880696
Fax: 01945 881266
E-mail: dtrundleydesign@aol.com

White House Farm
Tilney All Saints
King's Lynn
Norfolk PE34 4RU

Project Title
**DRUMMOND DEVELOPMENTS
RESIDENTIAL DEVELOPMENT
OLD HEALTH CENTRE
SUTTON BRIDGE**

Drawing Title
**PROPOSED FLOOR PLANS
1 BEDROOM UNITS**

Scale 1:50/100	Date JUNE 05	Drawn S L BROWN
--------------------------	------------------------	---------------------------

Drawing Number
05-66-02

Copyright:
This drawing must not be re-issued, loaned or copied without the
consent of David Trundley Design Services
Do not scale this drawing, use only figured or grid dimensions
All dimensions to be checked on site prior to commencement of works