




revisions:

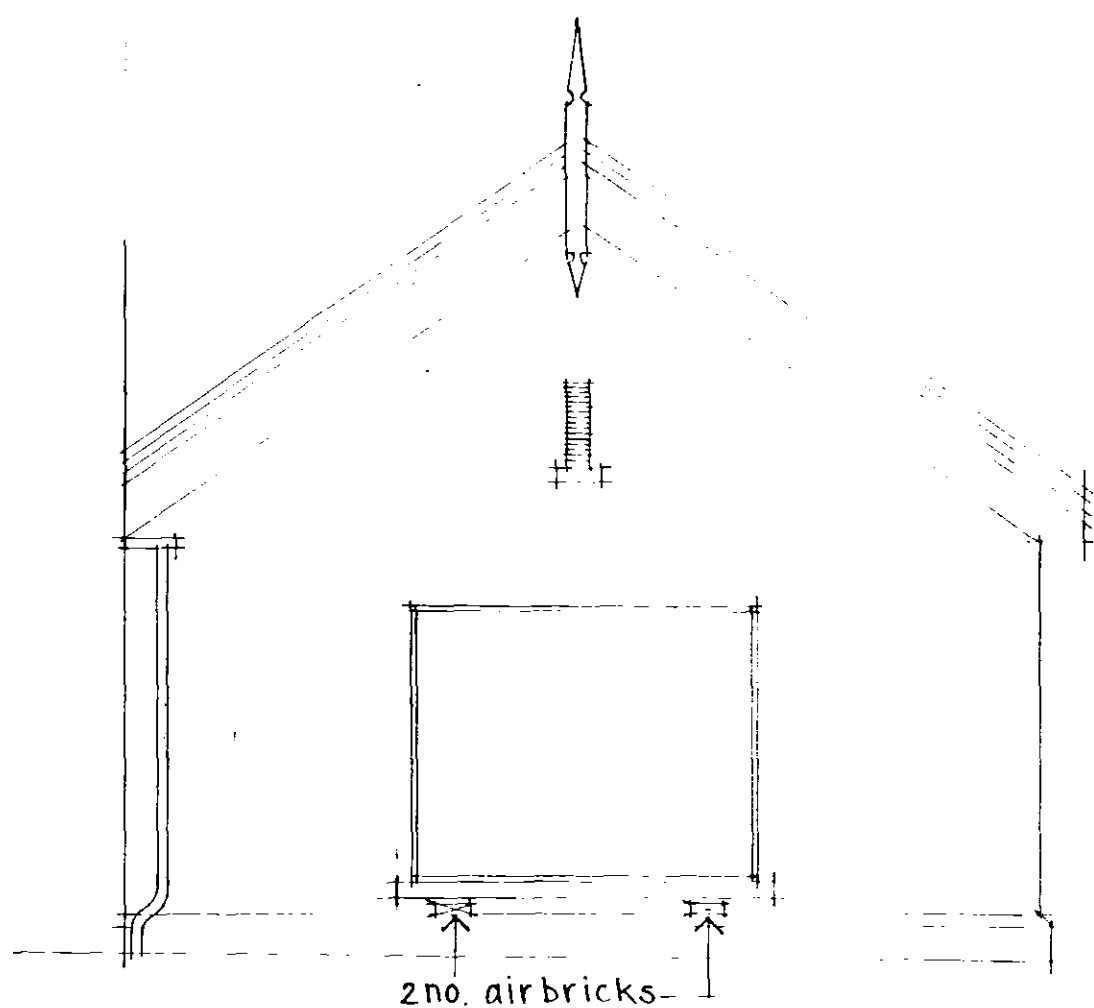

FRONT ELEVATION AS EXISTING

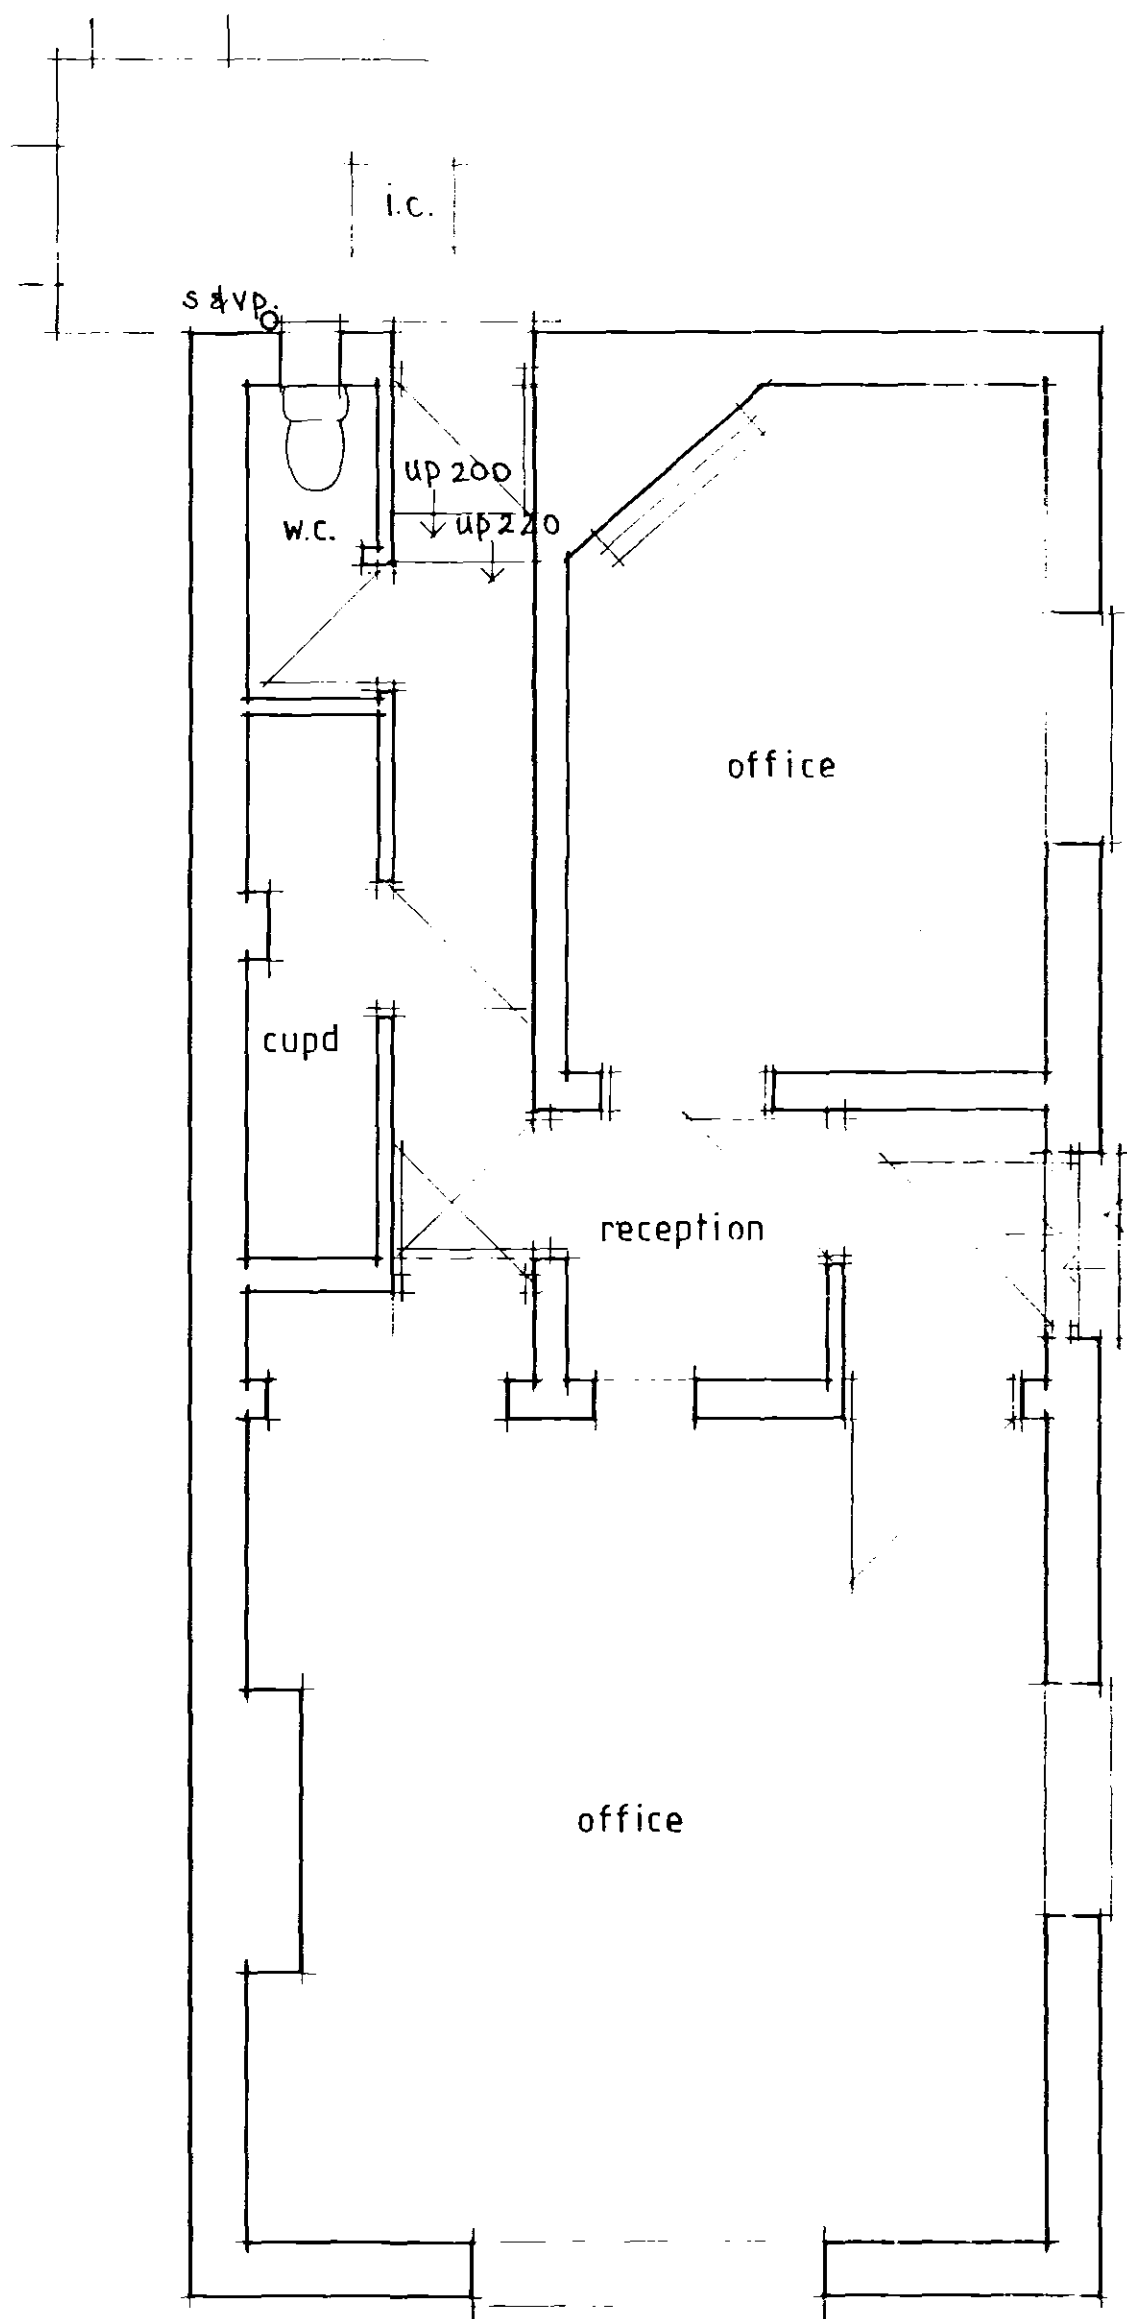

notes:

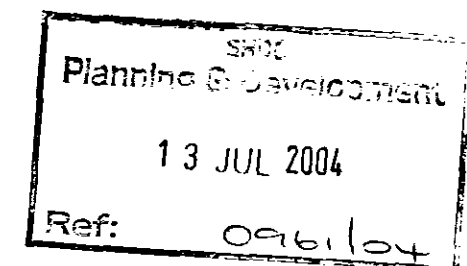

J.J. & J. HARTLEY
J. J. Hartley, M.B.I.A.T., M.C.I.O.B., M.B.I.M.
PRINCIPAL
Architectural and Project Management Services
Interior Design Consultants and Surveyors
109 Fulbridge Road, Peterborough, PE1 3LE
Fax/Tel: Peterborough 01733 707012

job:
SPEECHLEY DEWEY
LICENSED BOOKMAKERS
1 HIGH STREET
SUTTON BRIDGE

Proposed licensed betting shop

drg:

Plan & elevation as existing

scale: 1/50
date: 14/04
drawn by: D H
dra no: 2835/1