

Existing Open Space / Play Area

Schedule of House Types


House Numbers

T 2.3 / T2.4	56
T 3	19
T 4.1 / T 4.2 (5 extended type)	11
Total House Numbers	86

Total House Area = 93,980 sq ft (8786 sq m) on 2.702 hectares

Car Parking (Standard 2/3 bed, 2 spaces - 4 bed, 3 spaces)
Total Spaces = 202 cars

SITE PLAN

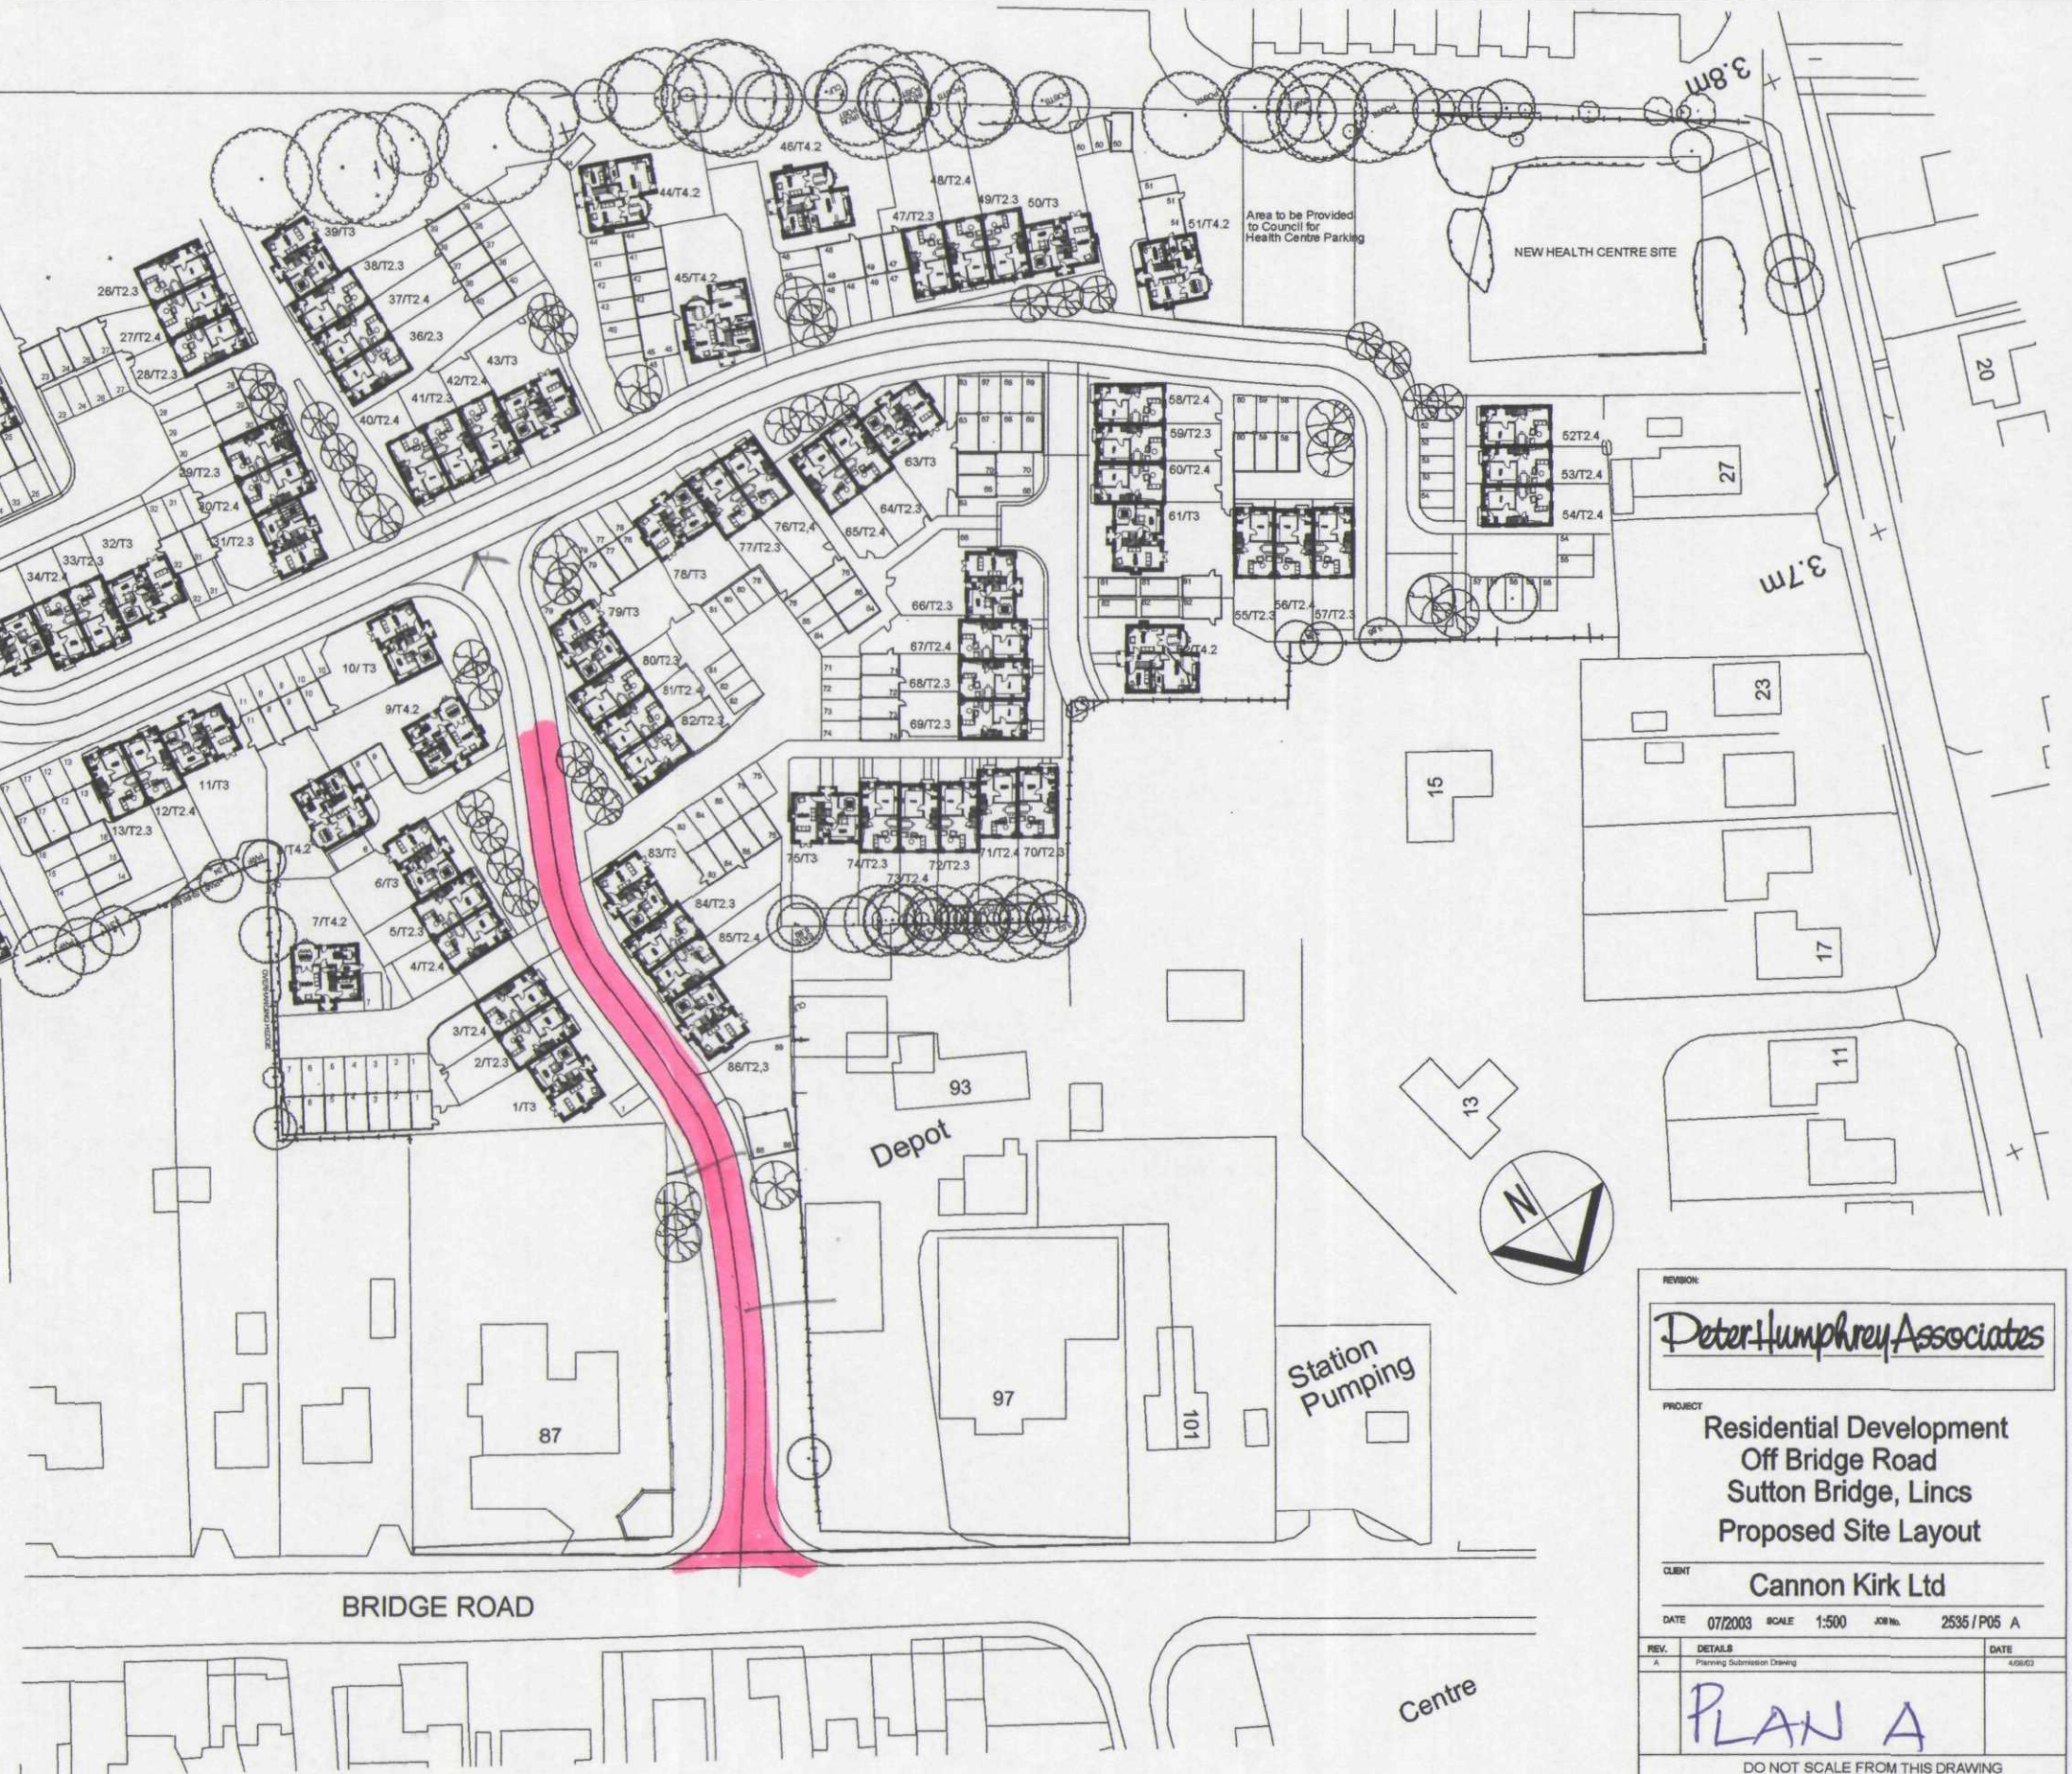

REVISION:

Peter Humphrey Associates

PROJECT: Residential Development
Off Bridge Road
Sutton Bridge, Lincs
Proposed Site Layout

CLIENT: Cannon Kirk Ltd

DATE: 07/2003 SCALE: 1:500 JOB No: 2535 / P05 A

REV.	DETAILS	DATE
A	Planning Submission Drawing	08/03

PLAN A

DO NOT SCALE FROM THIS DRAWING
COPYRIGHT: THIS DRAWING MUST NOT BE ISSUED,
LOANED OR COPIED
WITHOUT THE CONSENT OF PETER HUMPHREY ASSOCIATES

Peter Humphrey Associates

TELEPHONE 01945 406 999
FAX 01945 406 433
E-MAIL:
info@peterhumphrey.co.uk
30 OLD MARKET WISBECH CAMBS PE13 1NB

ARCHITECTURAL
PETER HUMPHREY ASSOCIATES