



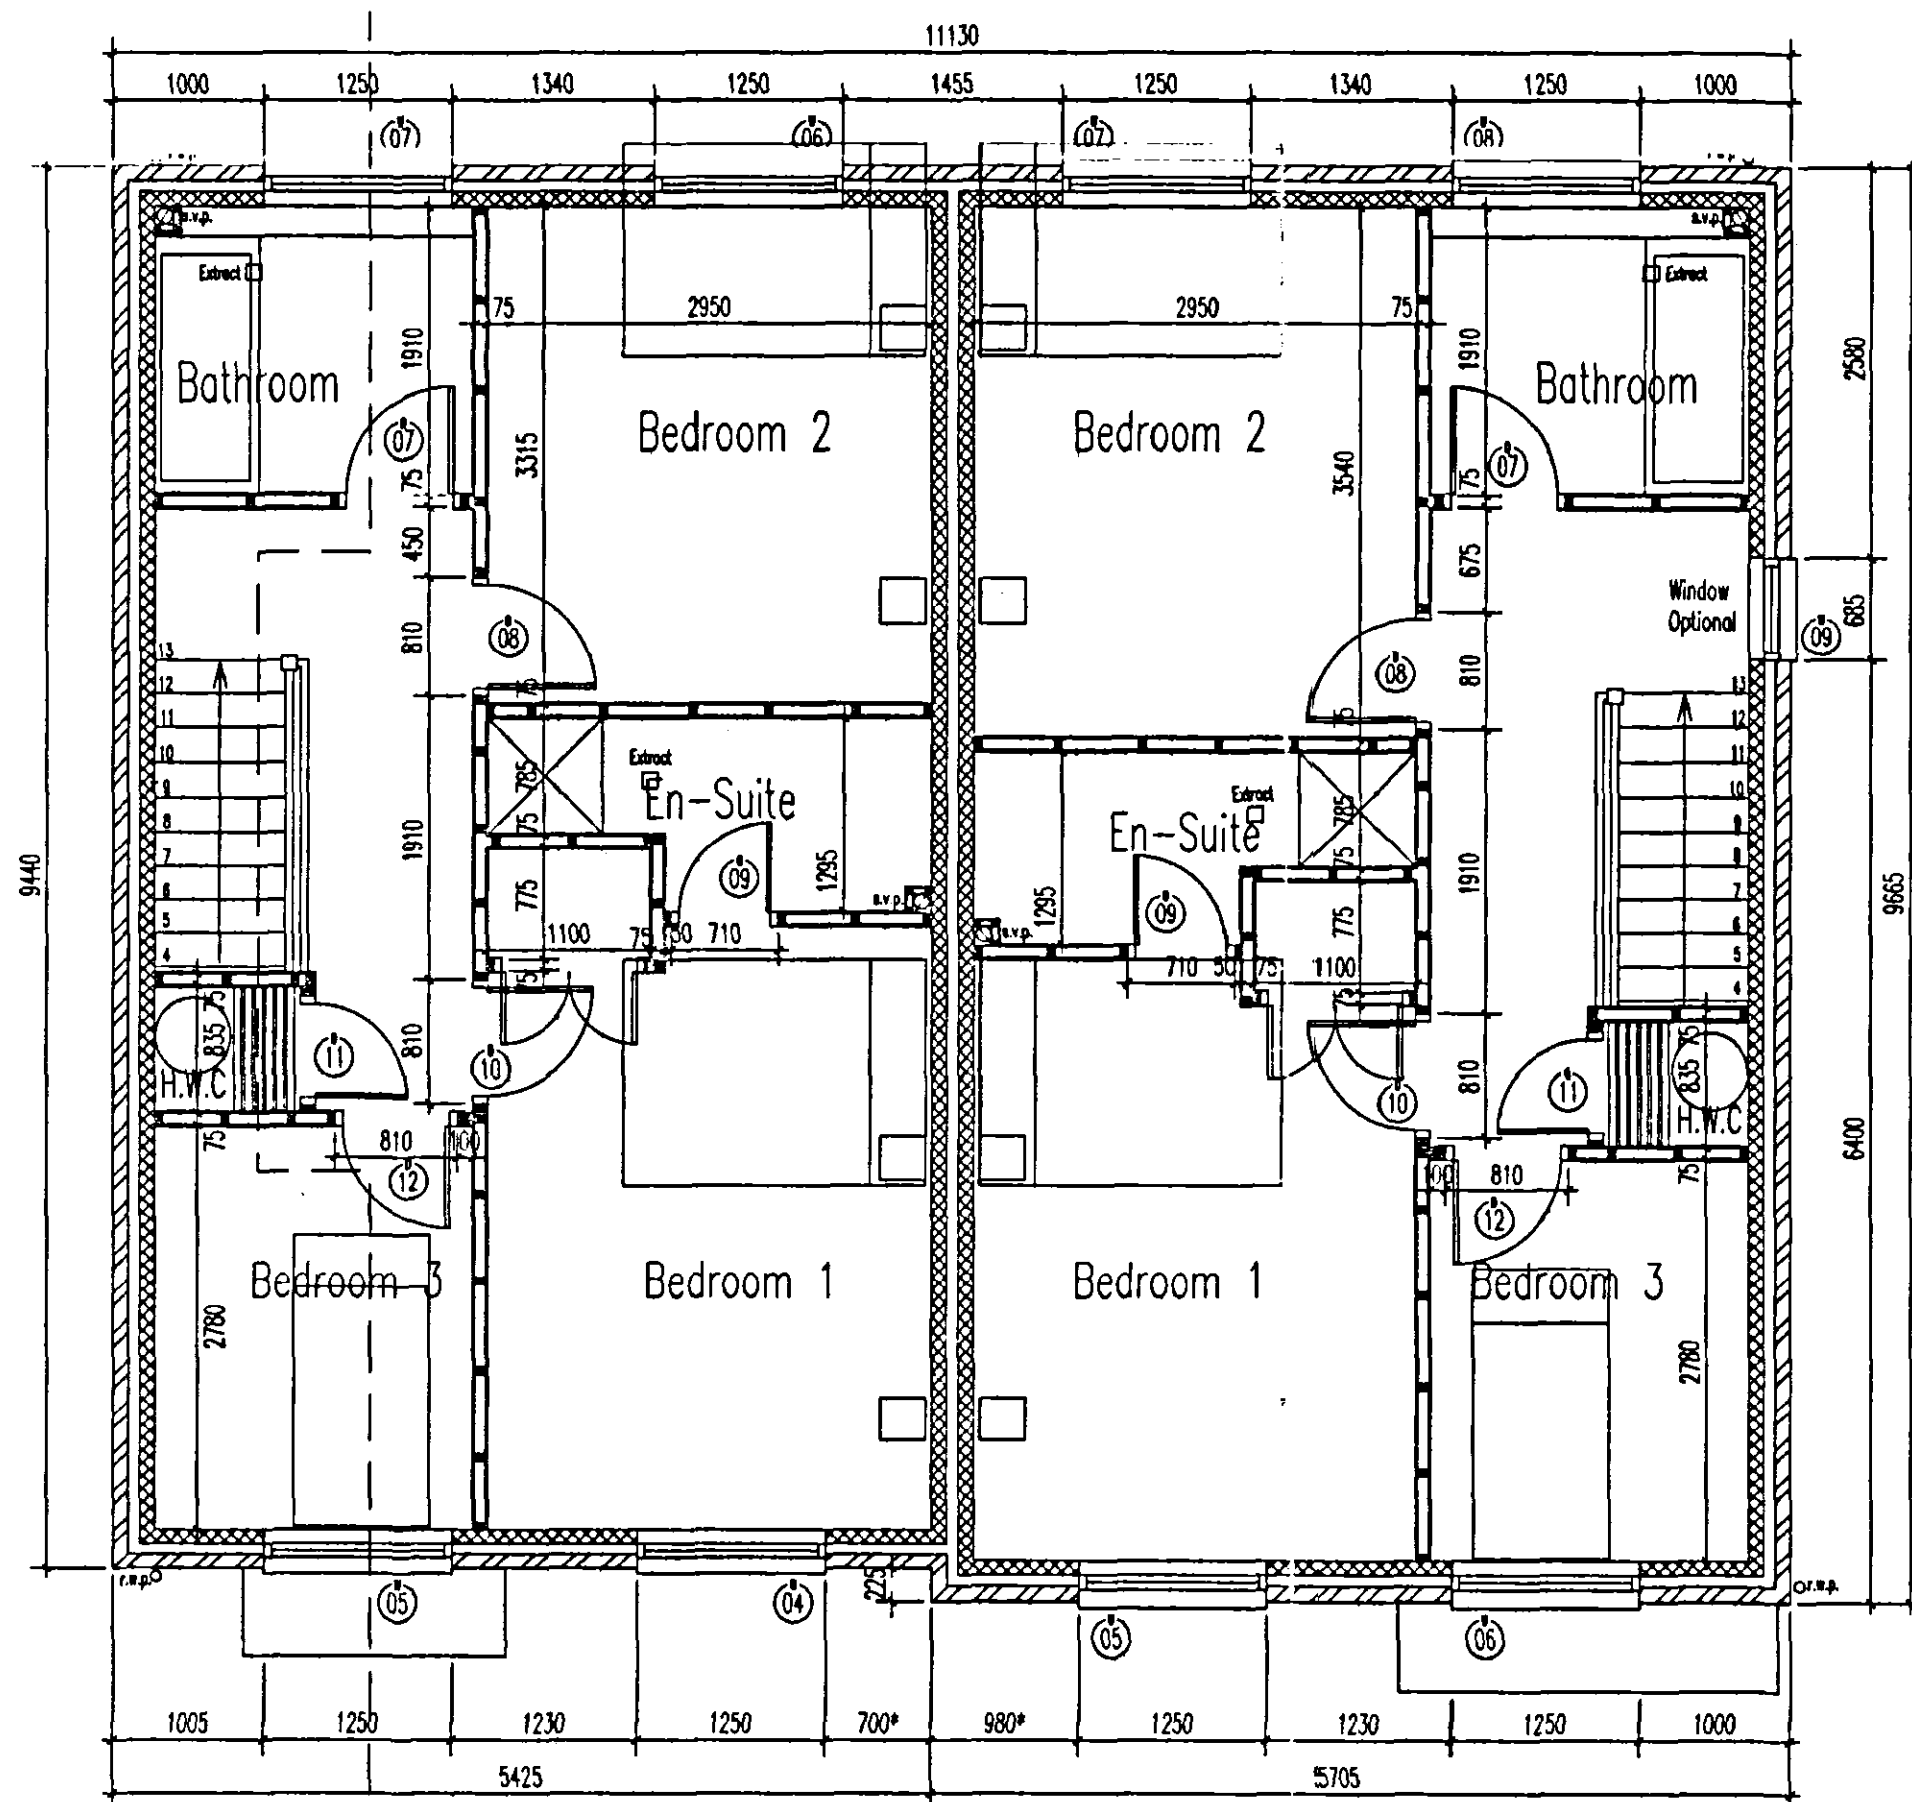


FIRST FLOOR PLAN

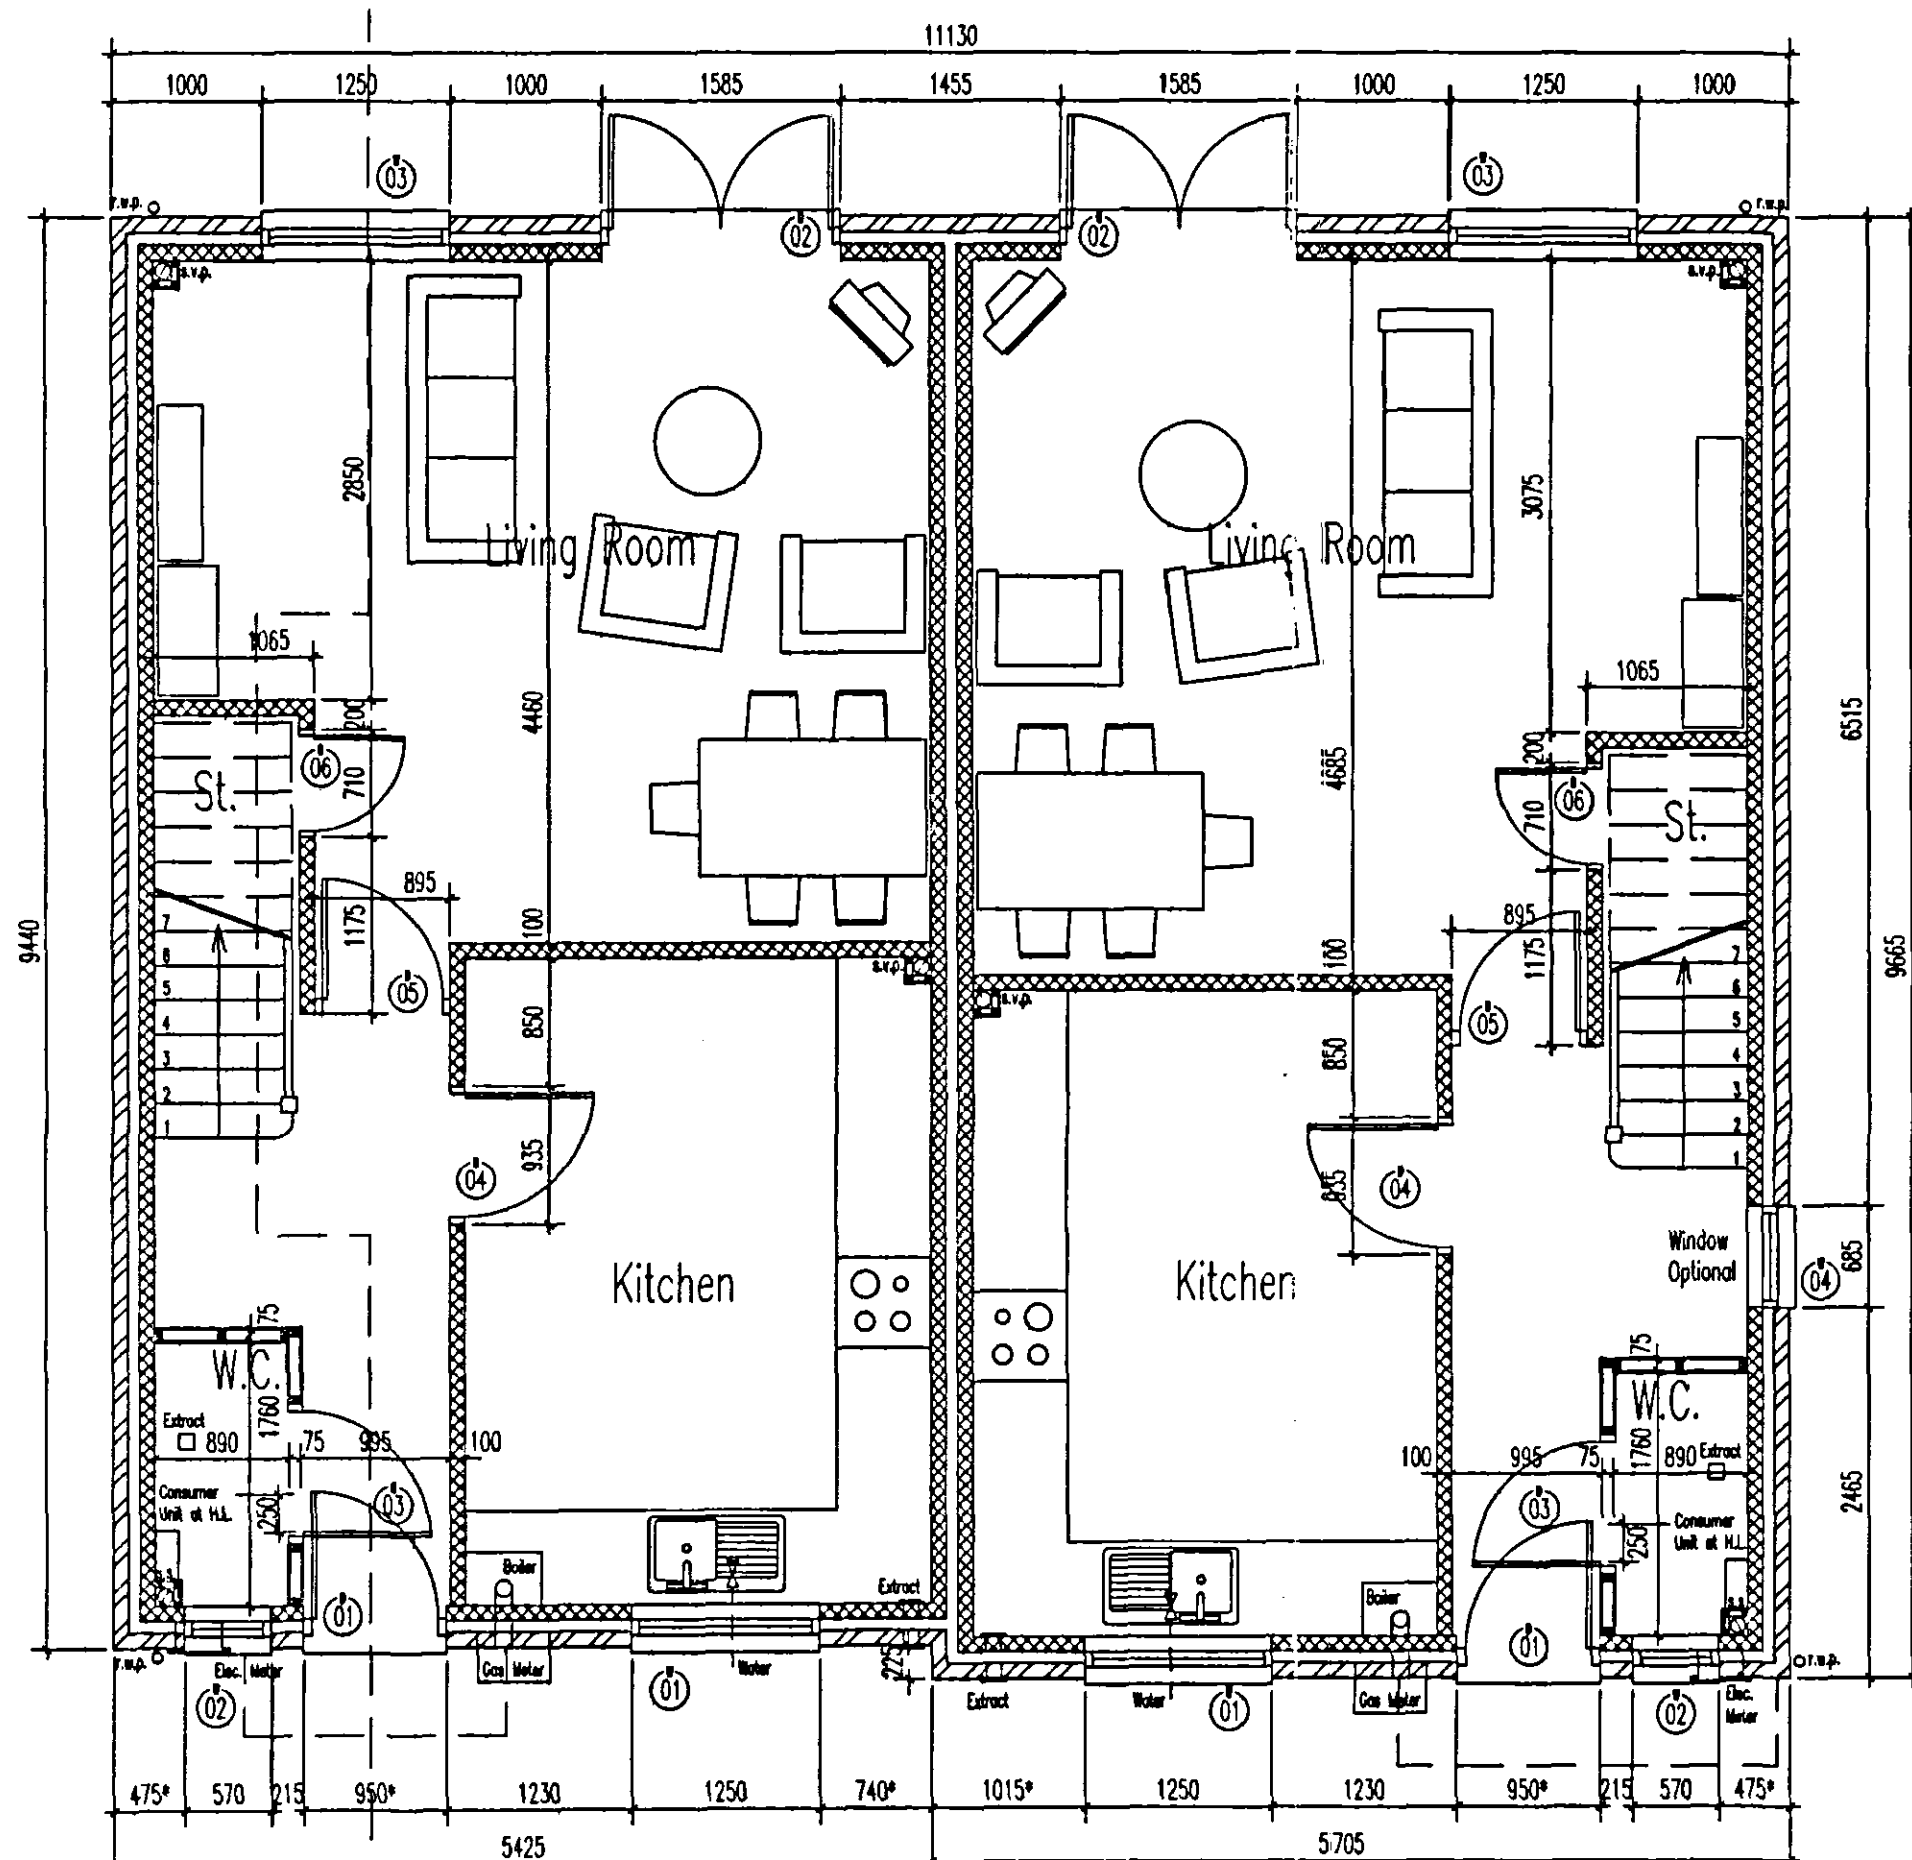

TYPE T 2.4


TYPE T 2.3

GROUND FLOOR PLAN

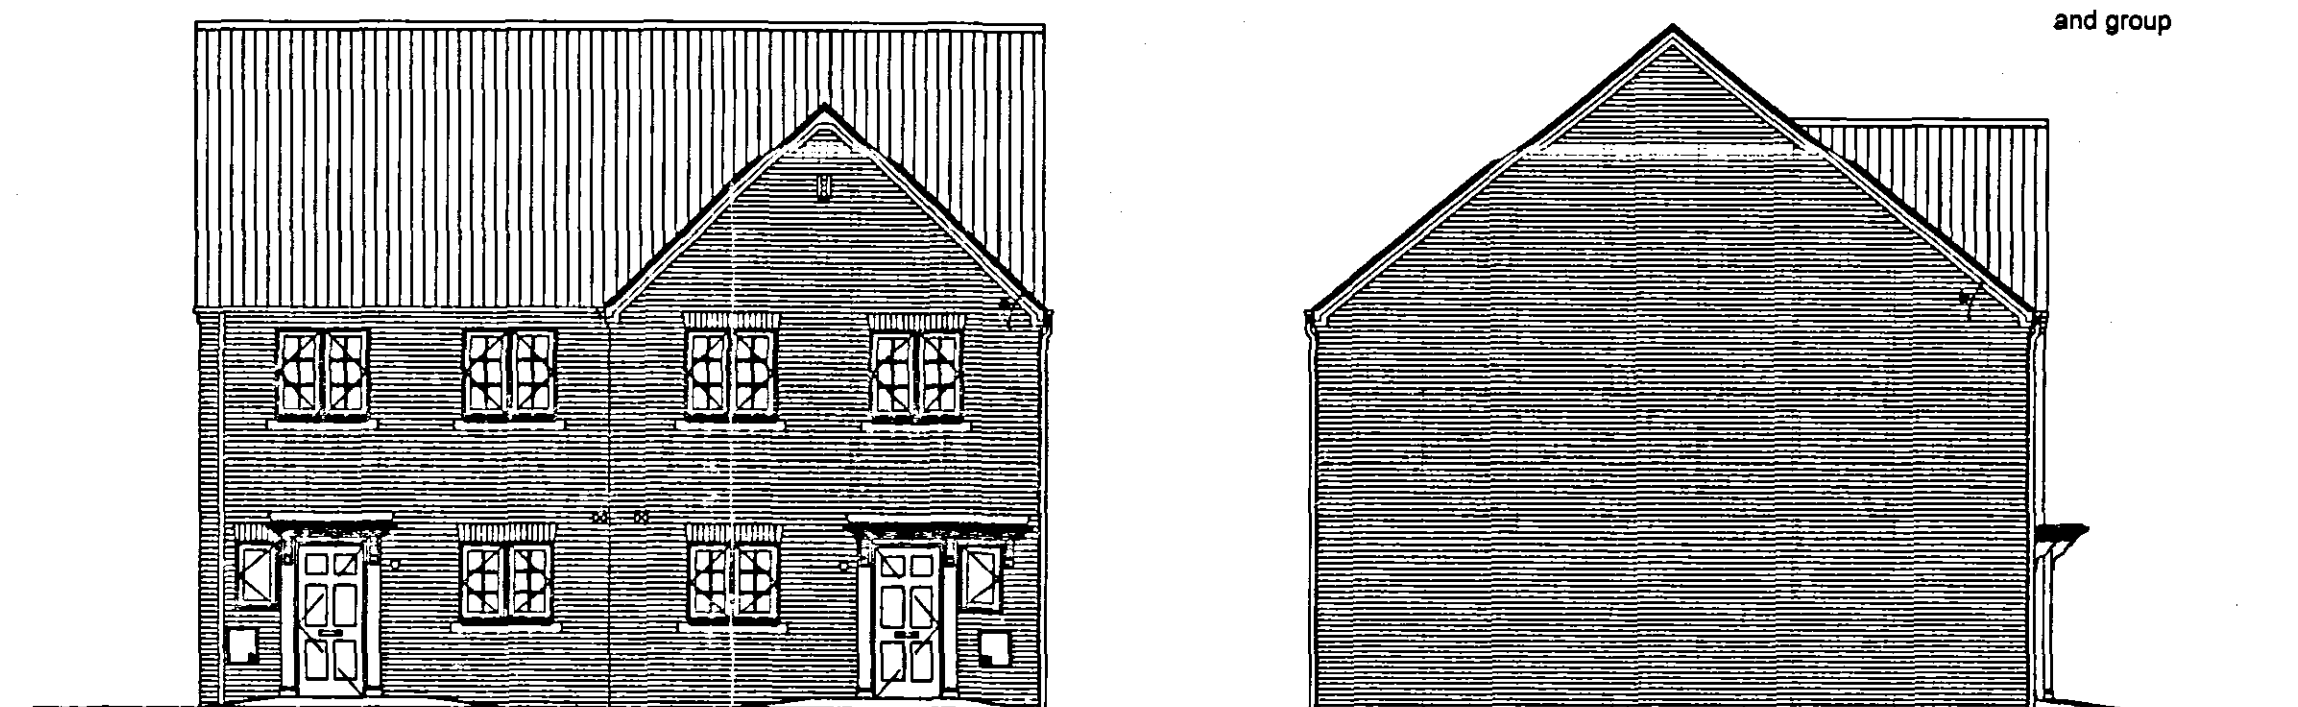


FRONT ELEVATION

SIDE ELEVATION

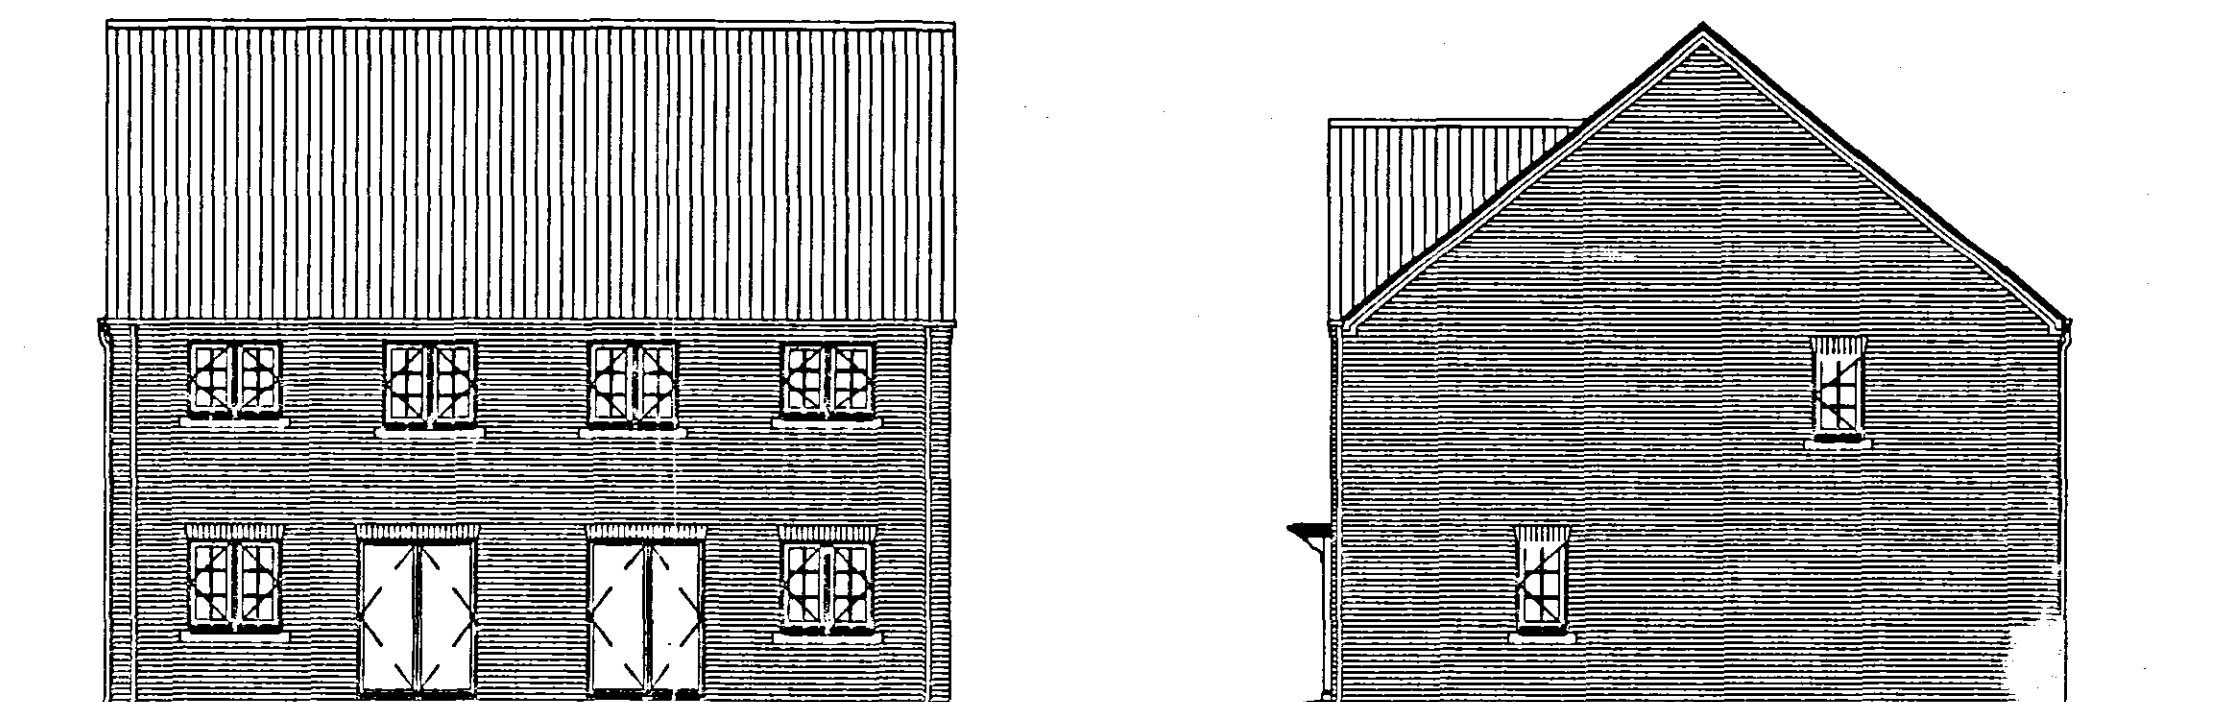

REAR ELEVATION

SIDE ELEVATION

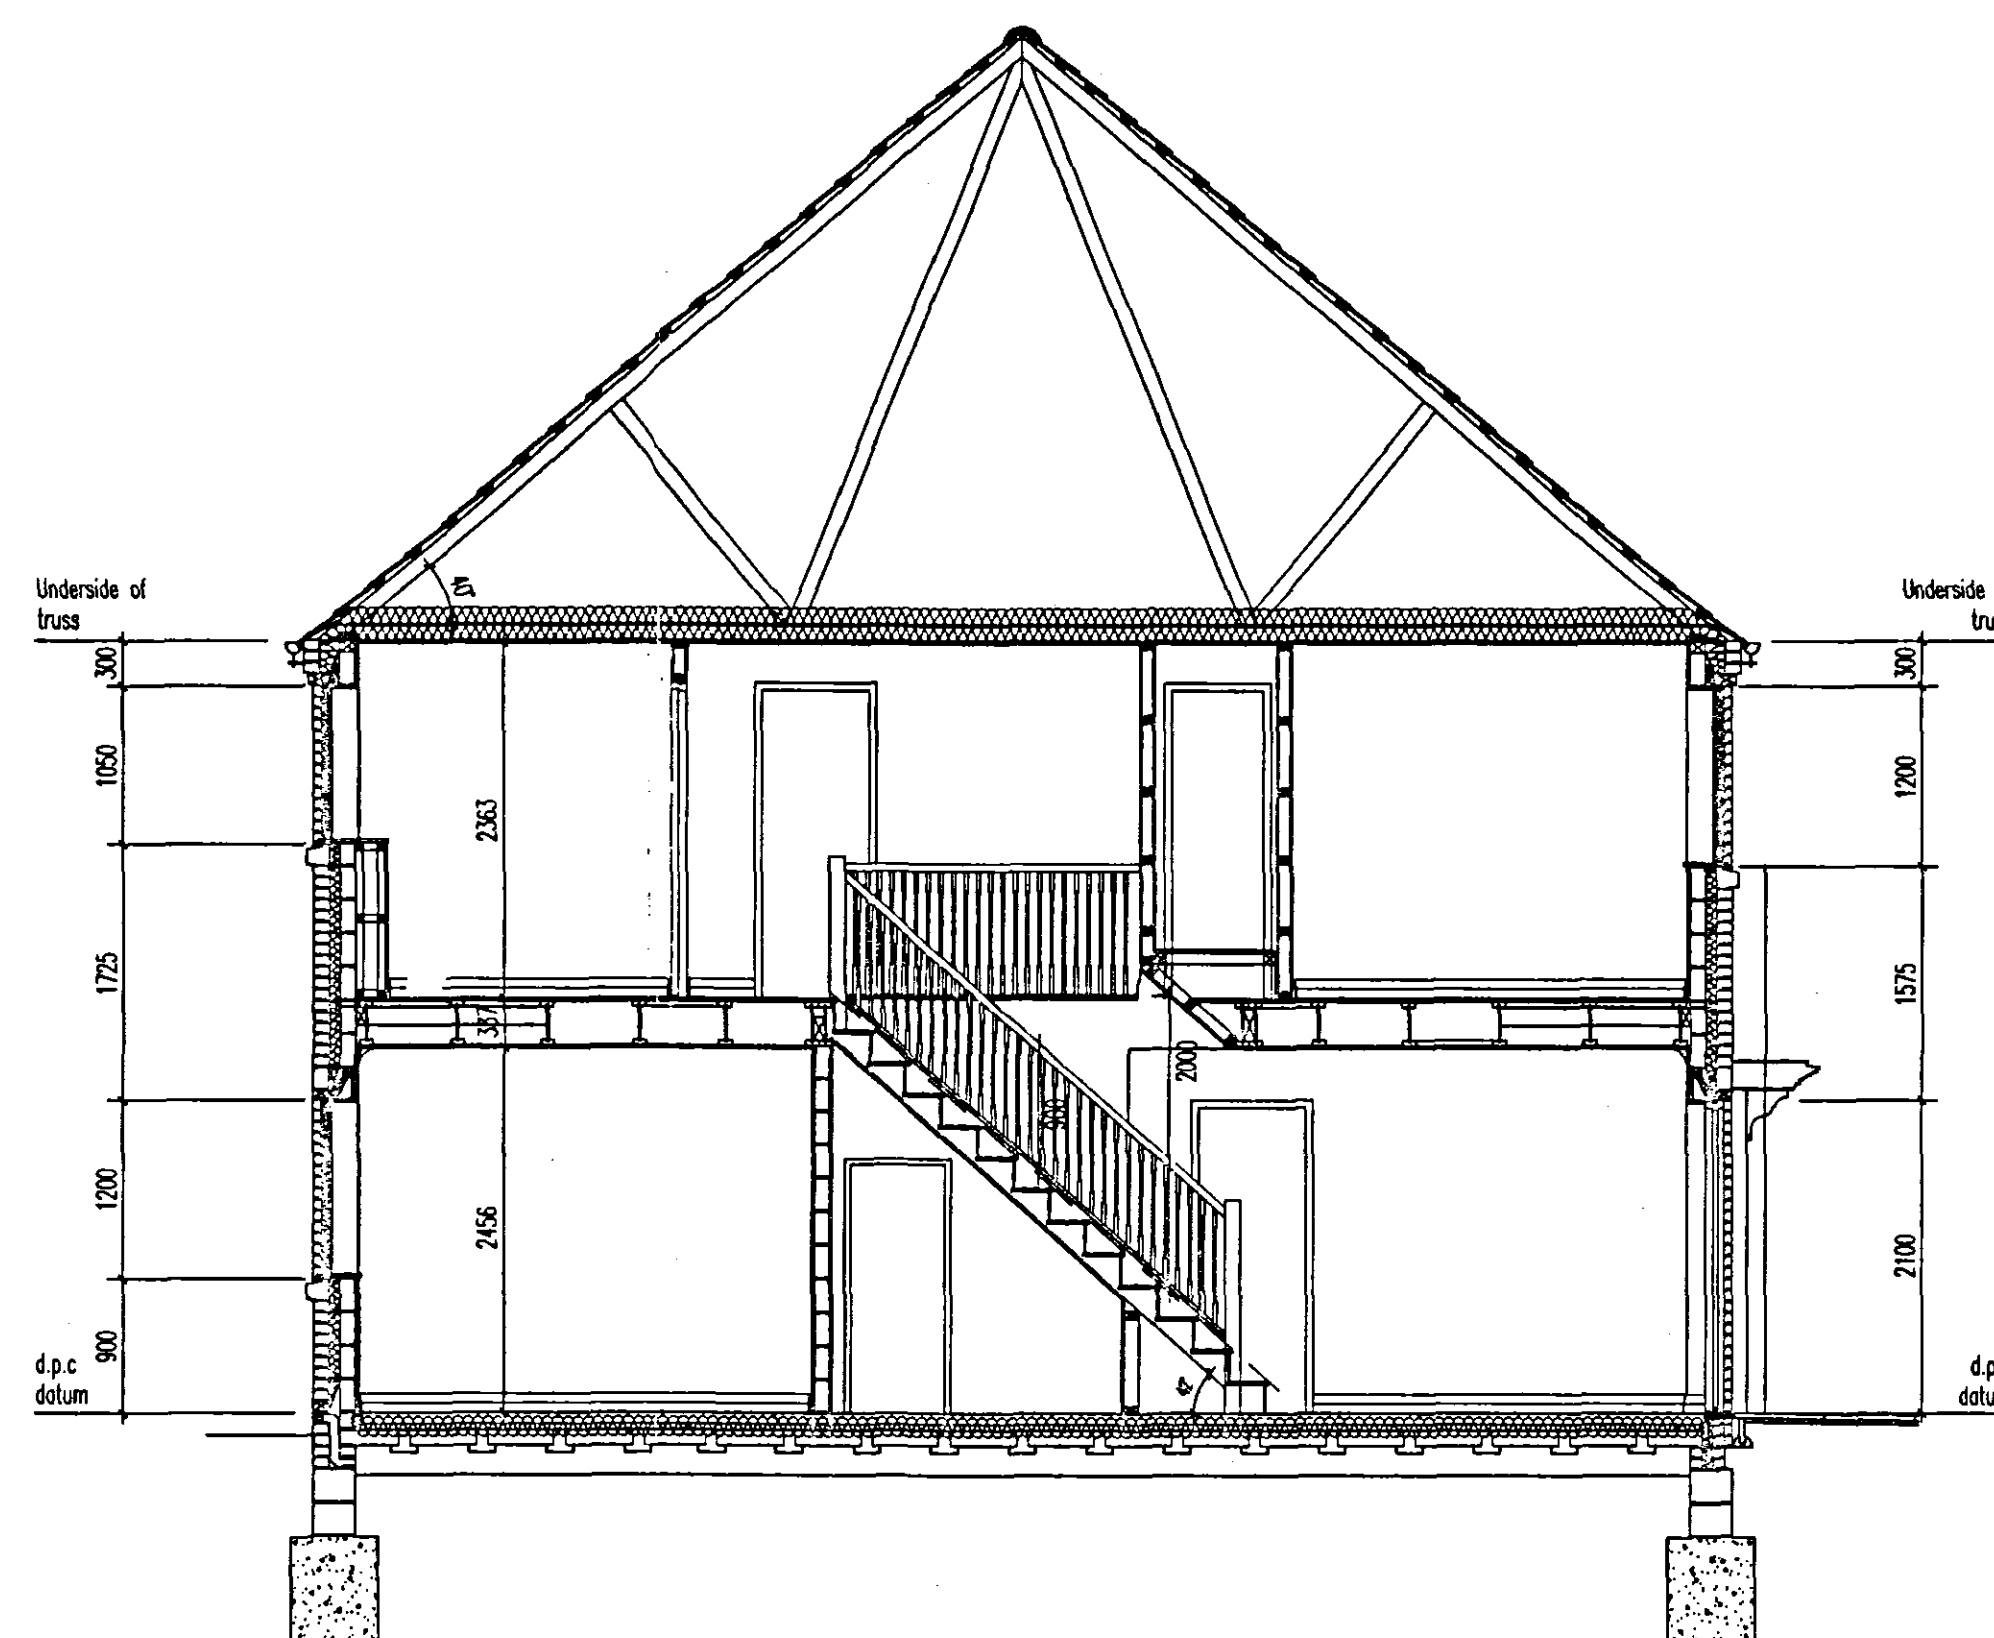

SECTION A - A

Refer to Finishes
Schedule Sheets for
details of the external
finishes to each house
and group

notes

- Contractors are responsible for checking dimensions, tolerances and references. Any discrepancy to be verified with Peter Humphrey Associates Limited before proceeding with the works.

- Where a detail is not shown by drawings to different scale the larger scale drawing is to be worked to.

- Figured dimensions to be worked to in all cases.

Plan
- 5 AUG 2003
Ref 0971103

DETERMINED
PLAN

HOUSE TYPE T2.3 / T2.4

Rev Date Description Initials
Peter Humphrey Associates
ARCHITECTURAL DESIGN AND BUILDING

PROJECT
RESIDENTIAL DEVELOPMENT
ADDRESS
OFF BRIDGE ROAD
SUTTON BRIDGE
LINCOLNSHIRE

CLIENT
CANNON KIRK HOMES

DATE JULY 2003 SCALE 1:50 & 100 DRAWN BY RB

JOB NO 2535 P 10 REVISION

DO NOT SCALE FROM THIS DRAWING

COPYRIGHT: THIS DRAWING MUST NOT BE ISSUED, LOANED OR COPIED WITHOUT THE CONSENT OF PETER HUMPHREY ASSOCIATES LIMITED

Peter Humphrey Associates
ARCHITECTURAL DESIGN AND BUILDING
TELEPHONE 01945 466 966
FAX 01945 466 433
E-MAIL: info@peterhumphrey.co.uk
30 OLD MARKET WISBECH CAMBS PE13 1NE
British Institute of
Architectural Technologists