


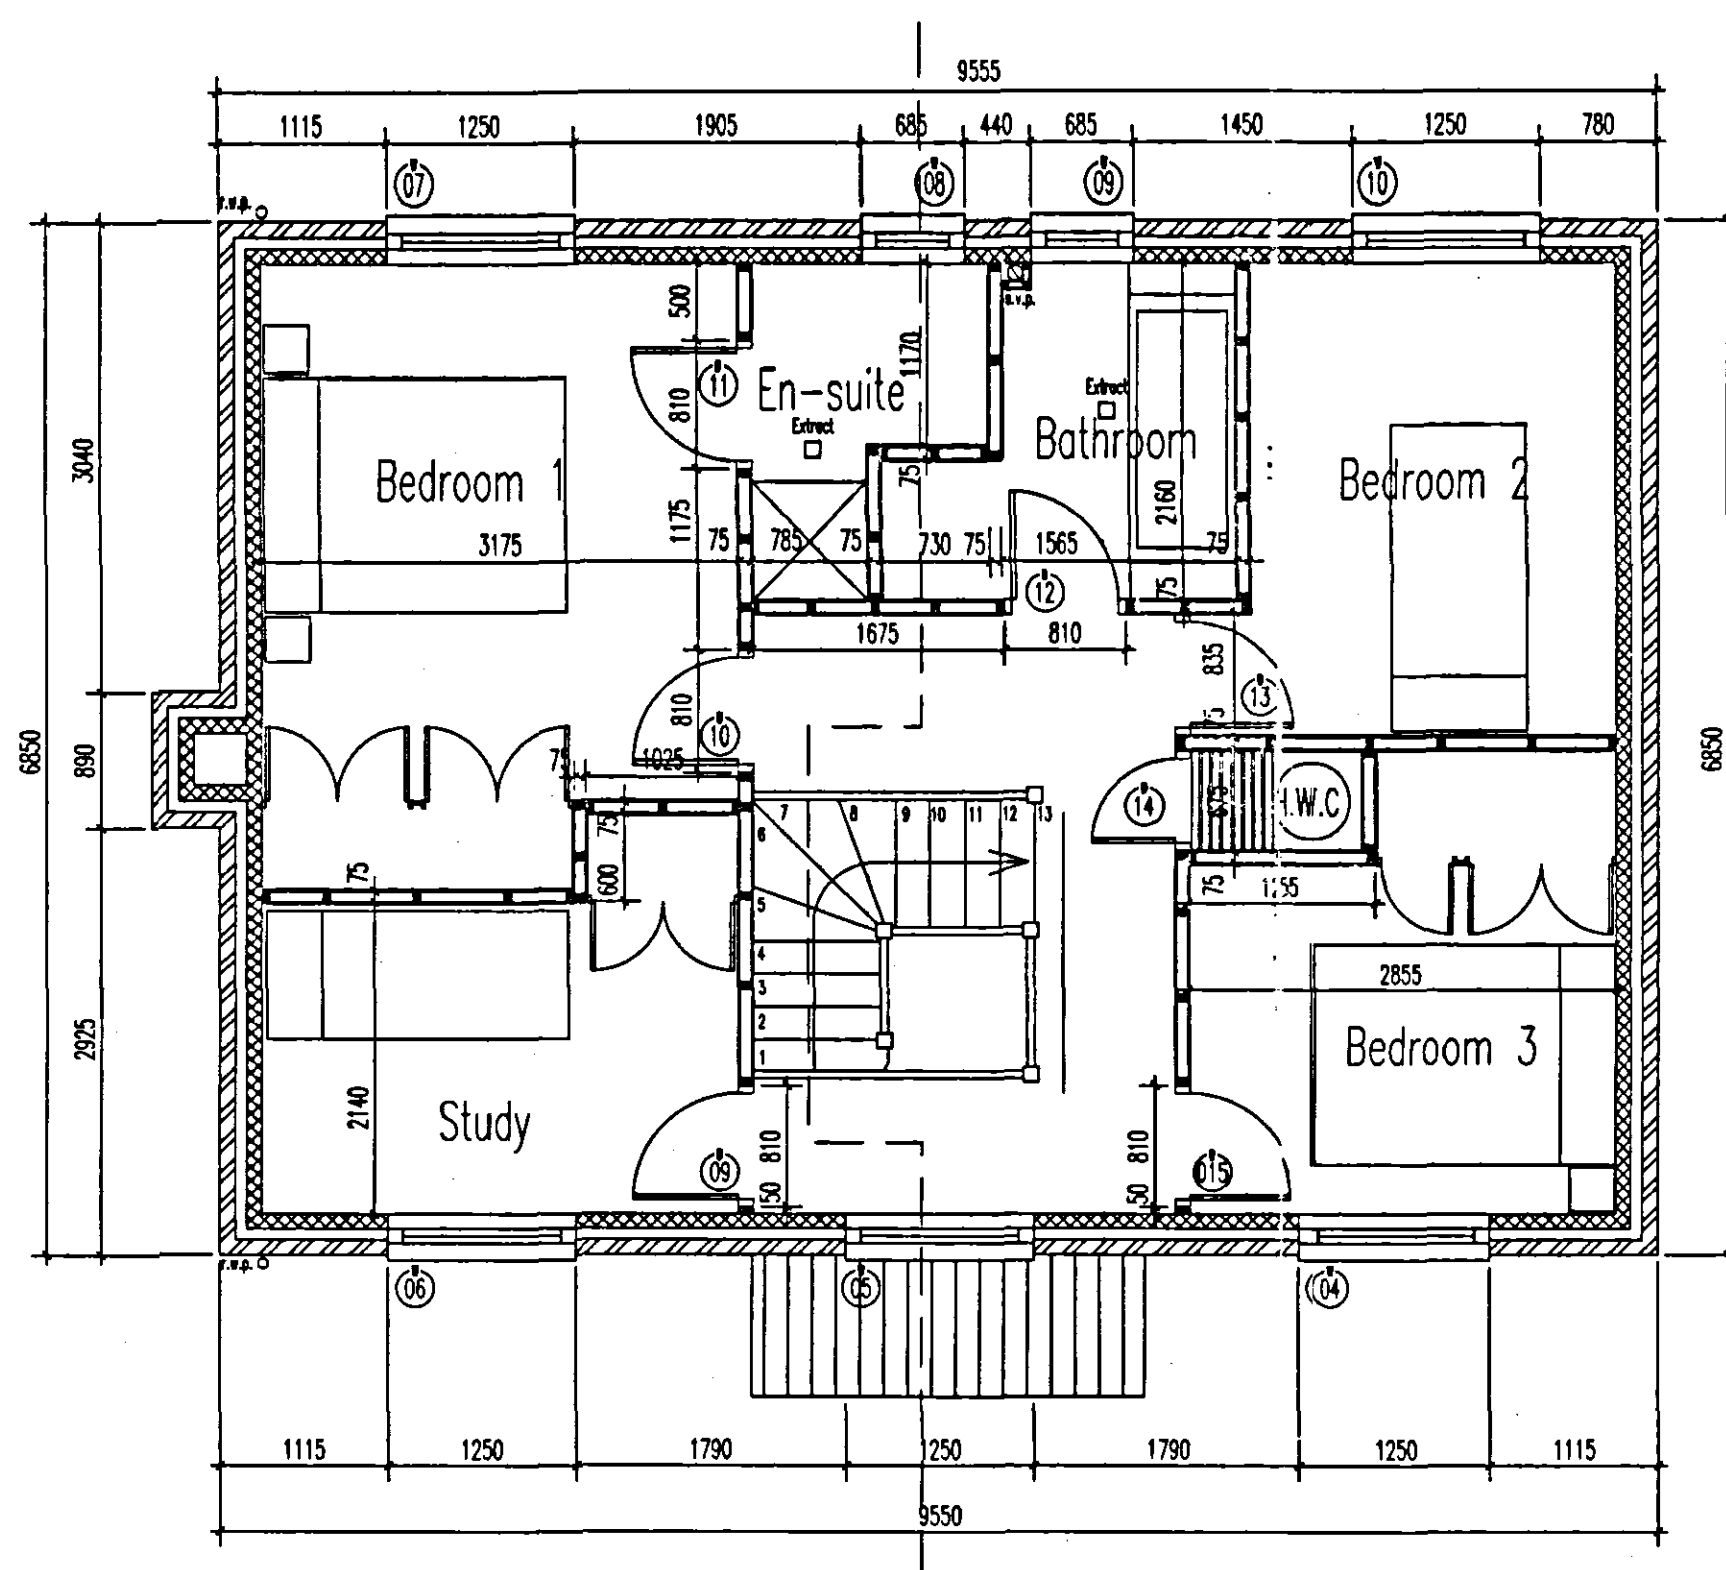

FIRST FLOOR PLAN




FRONT ELEVATION

SIDE ELEVATION




REAR ELEVATION

SIDE ELEVATION

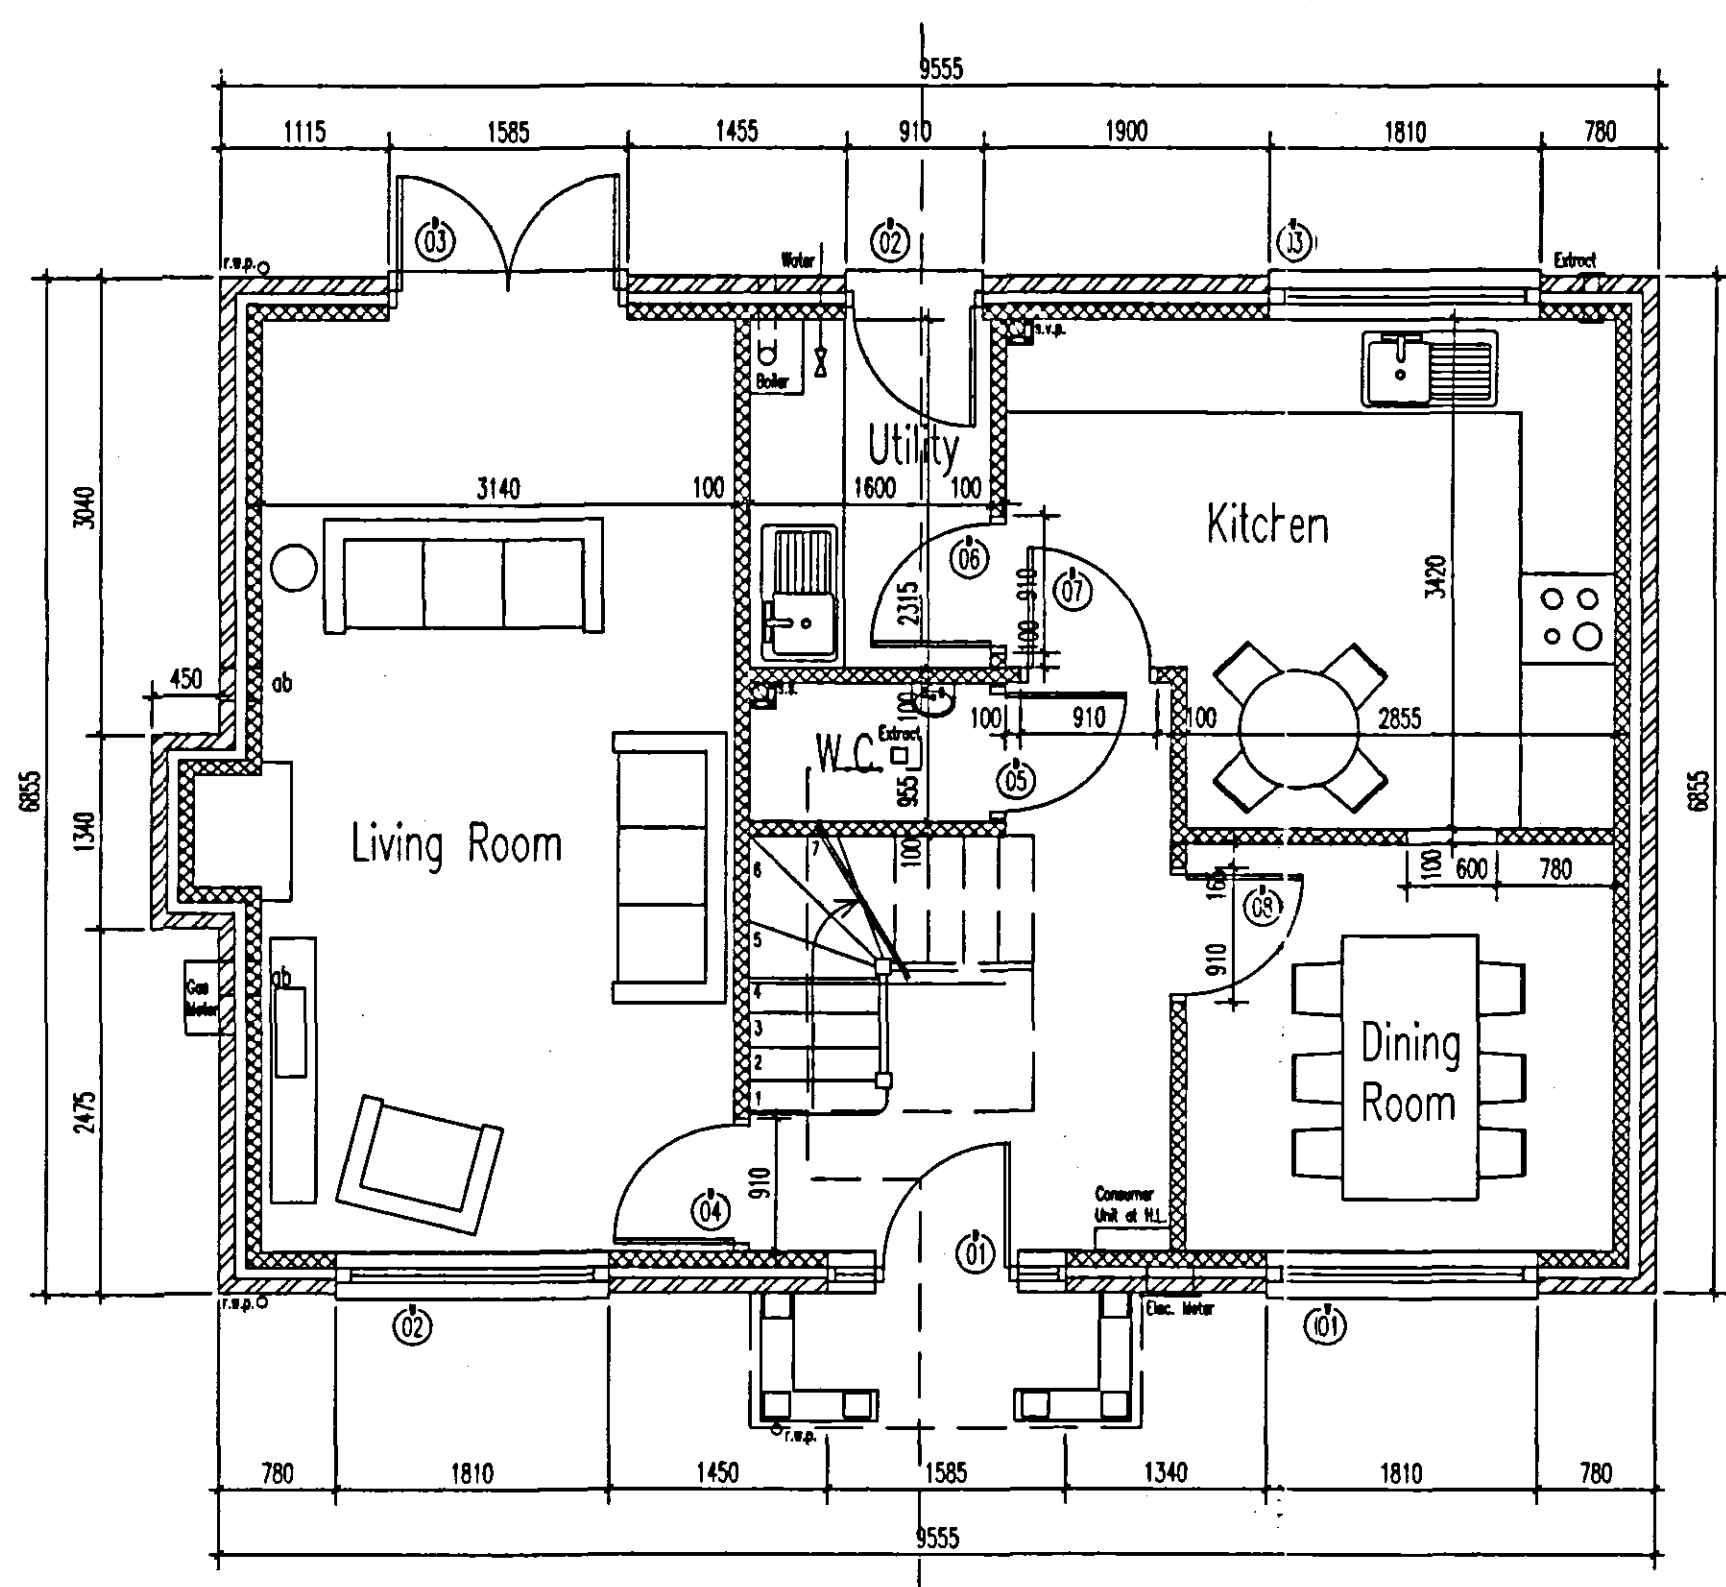

GROUND FLOOR PLAN

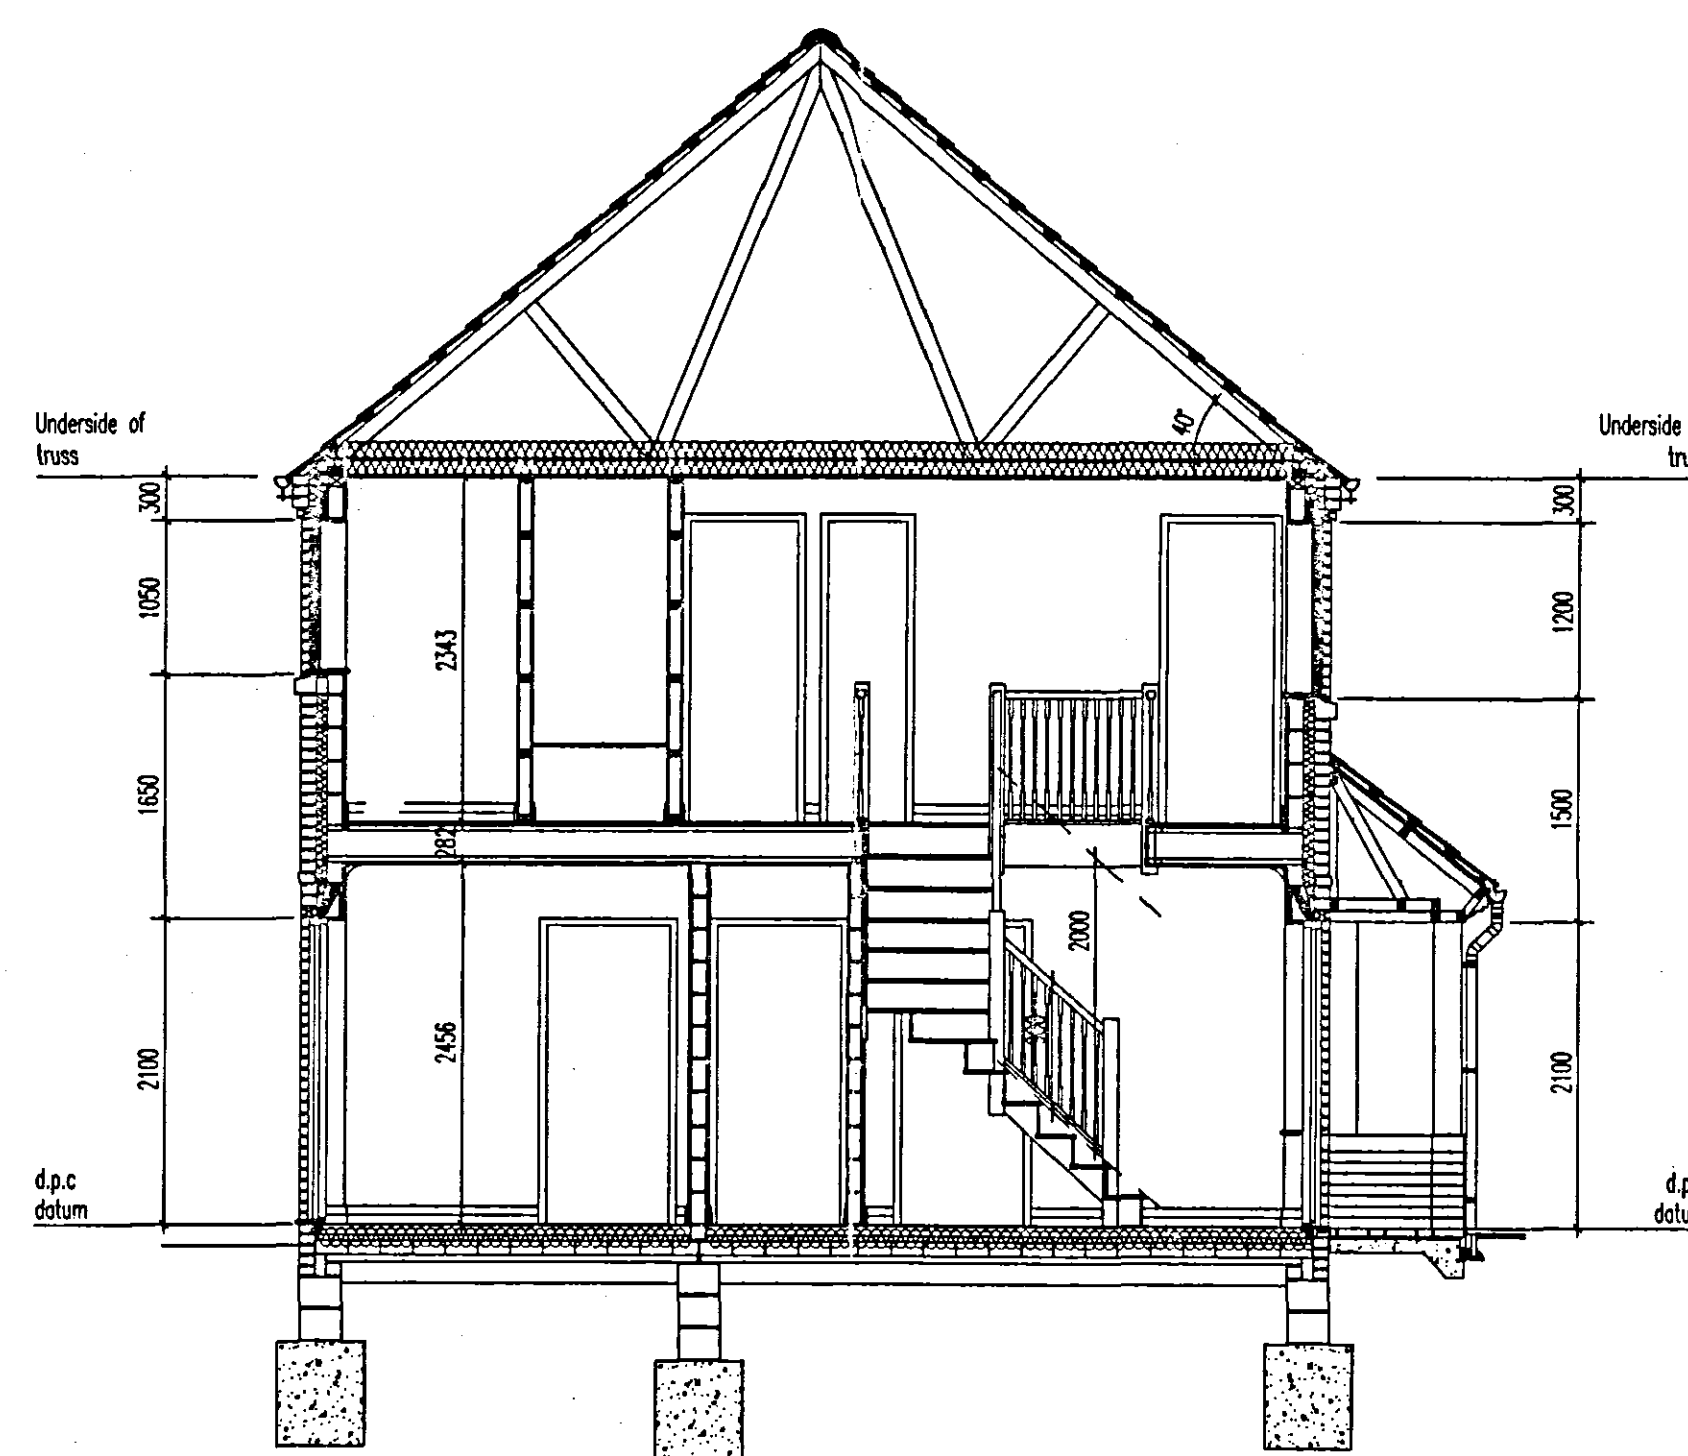


SECTION A - A

Refer to Finishes
Schedule Sheets for
details of the external
finishes to each house
and group

notes

- Contractors are responsible for checking dimensions, tolerances and references. Any discrepancy to be verified with Peter Humphrey Associates Limited before proceeding with the works.
- Where a detail is covered by drawings to different scales the larger scale drawing is to be worked to.
- Figured dimensions to be worked to in all cases.

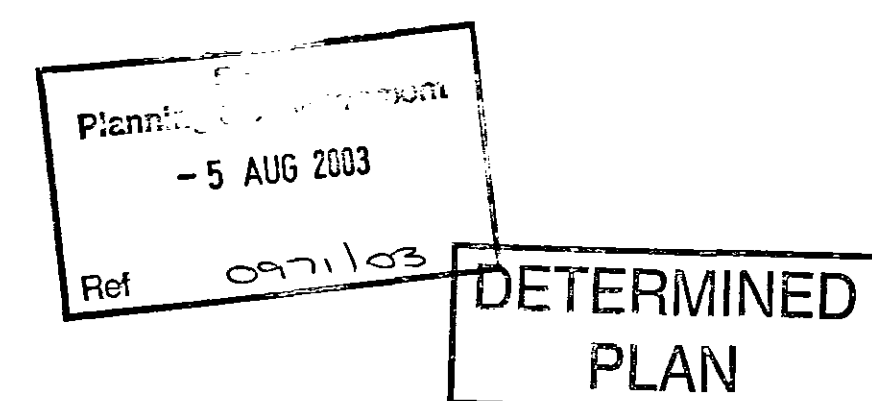

HOUSE TYPE T 3.

Rev	Date	Description	Initials
Peter Humphrey Associates LTD ARCHITECTURAL DESIGN AND BUILDING			
PROJECT			
RESIDENTIAL DEVELOPMENT			
ADDRESS			
OFF SUTTON BRIDGE ROAD			
SUTTON BRIDGE			
LINCOLNSHIRE			
CLIENT			
CANNON PARK (UK) LTD.			
DATE JULY 2003 SCALE 1: 50 & 100 DRAWN BY RB			
JOB NO P_11 REVISION			

DO NOT SCALE FROM THIS DRAWING
COPYRIGHT: THIS DRAWING MUST NOT BE ISSUED, LOANED OR COPIED
WITHOUT THE CONSENT OF PETER HUMPHREY ASSOCIATES LIMITED

Peter Humphrey Associates LTD
 ARCHITECTURAL DESIGN AND BUILDING
 TELEPHONE 01945 485 965
 FAX 01945 456 433
 E-MAIL: info@peterhumphrey.co.uk
 30 OLD MARKET WISBECH CAMBS PE15 1NB

Architectural
 British Institute of
 Architectural Technologists