

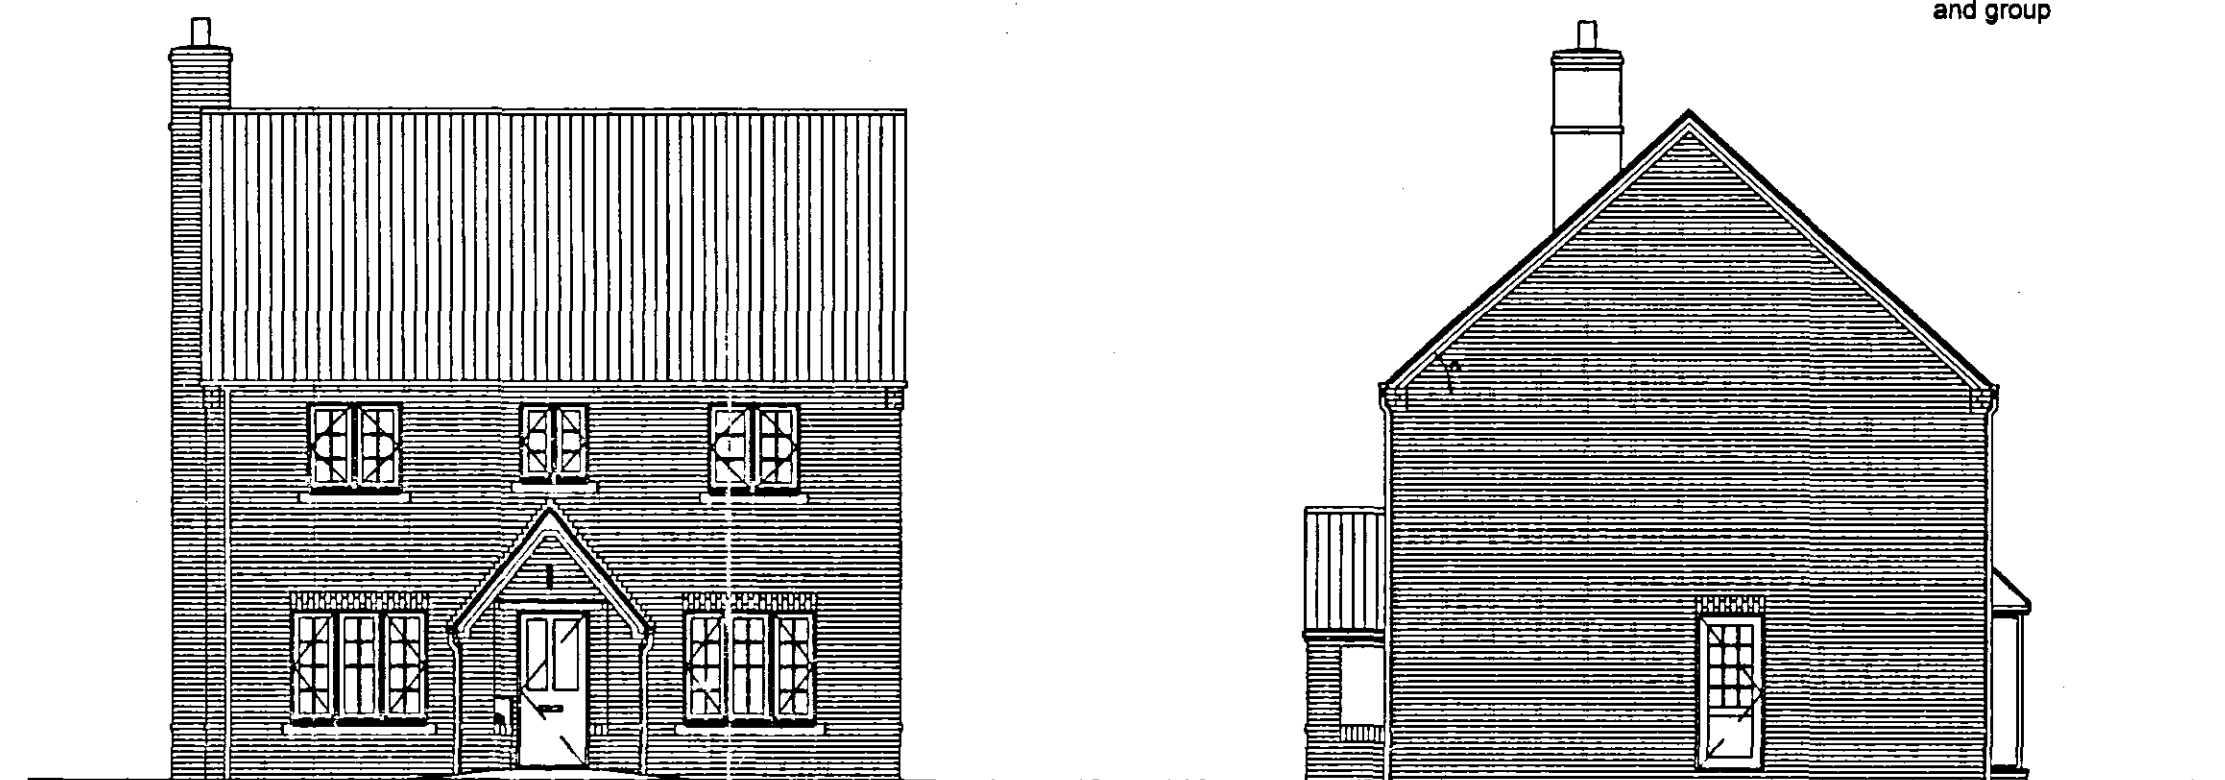


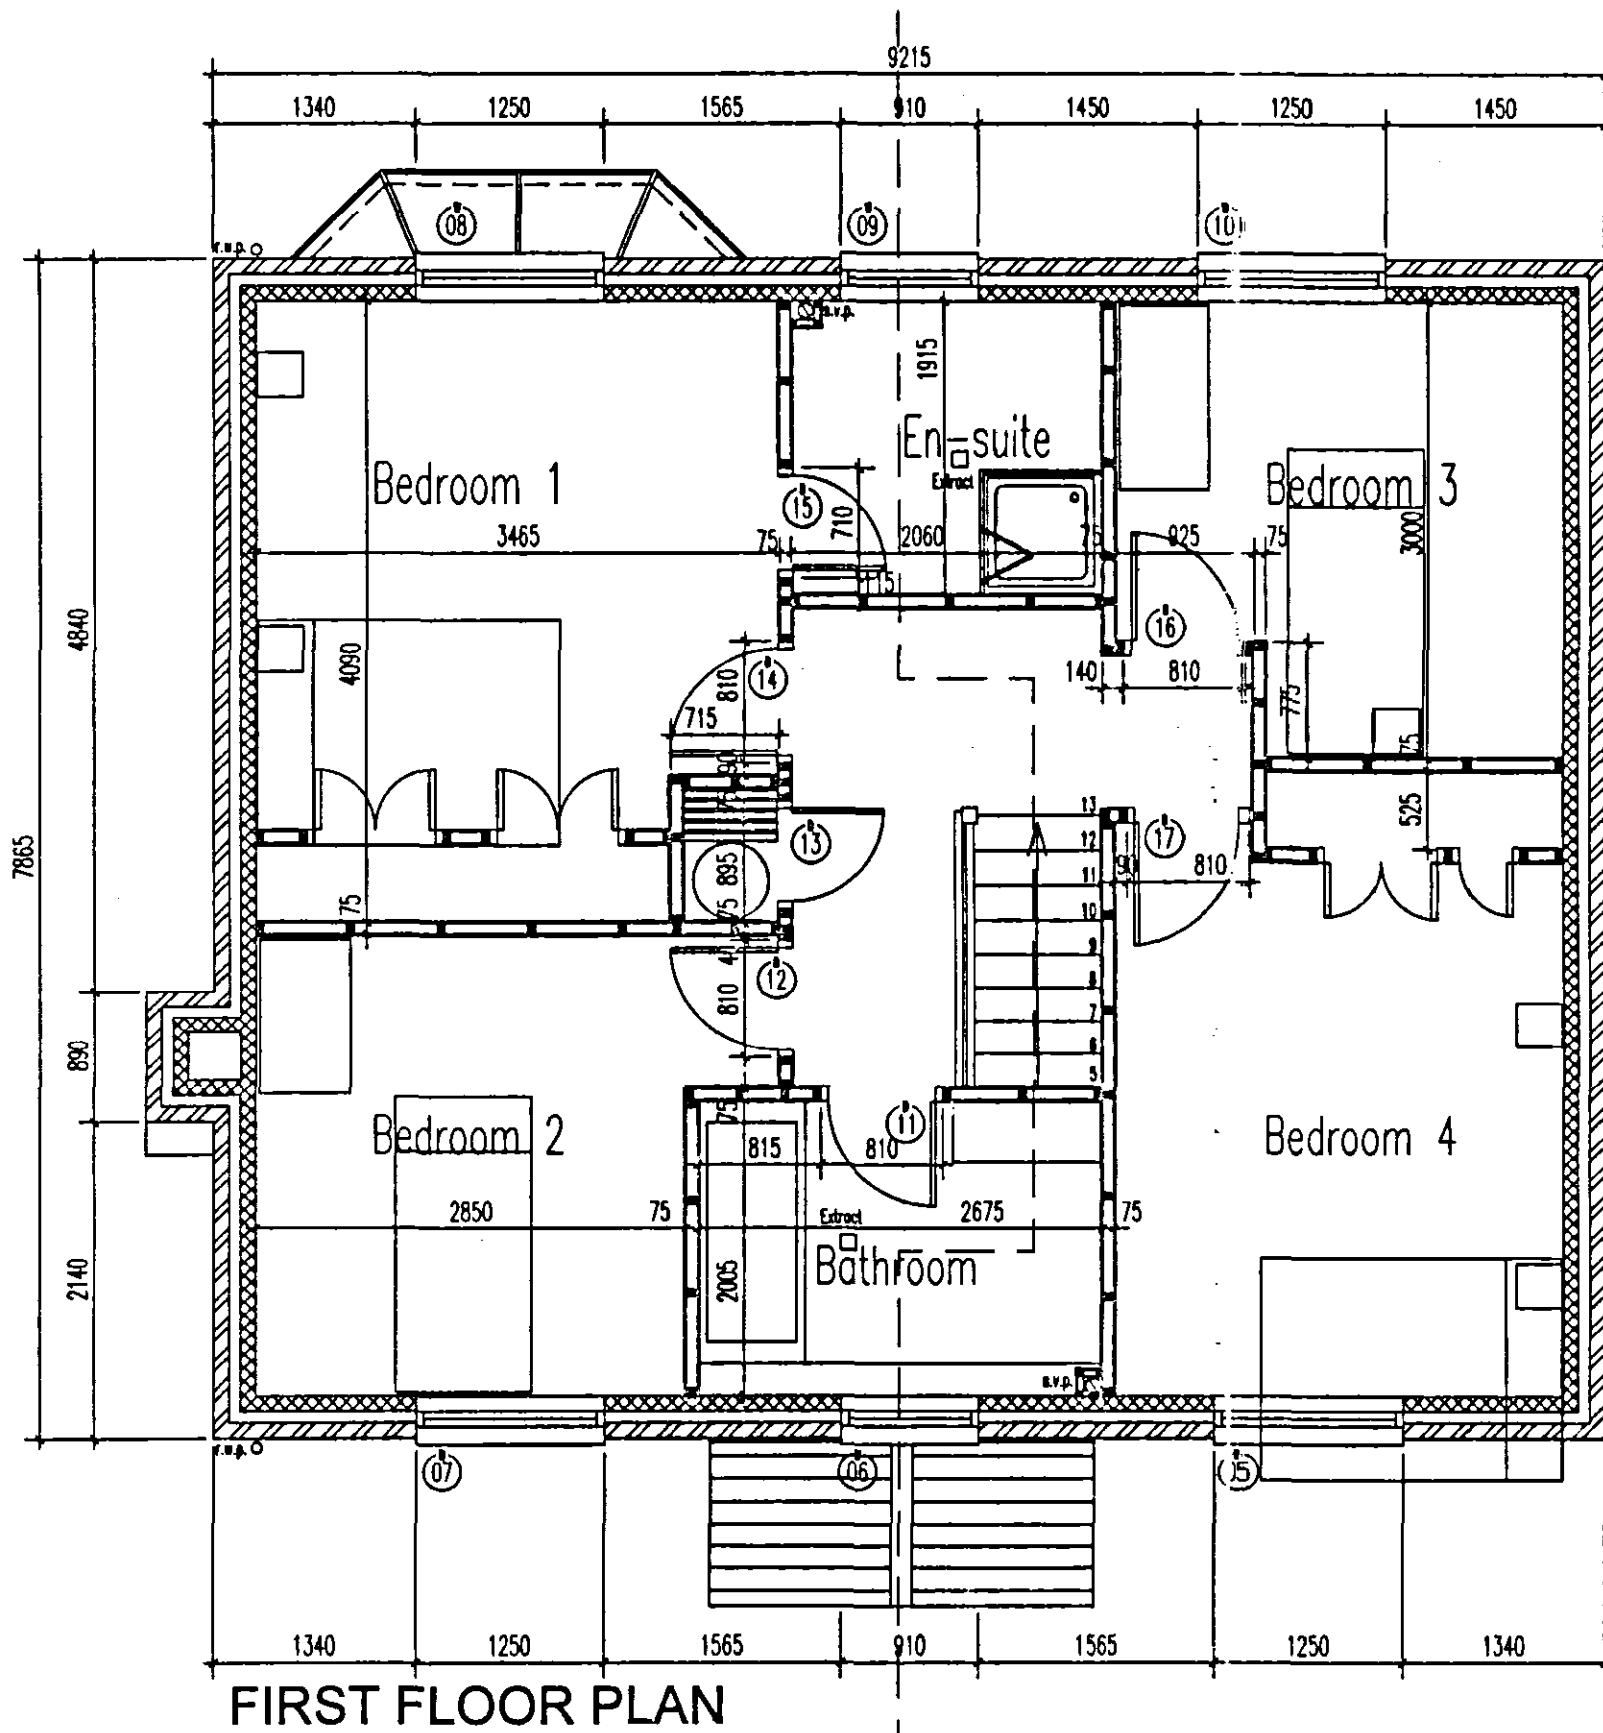



FRONT ELEVATION

SIDE ELEVATION

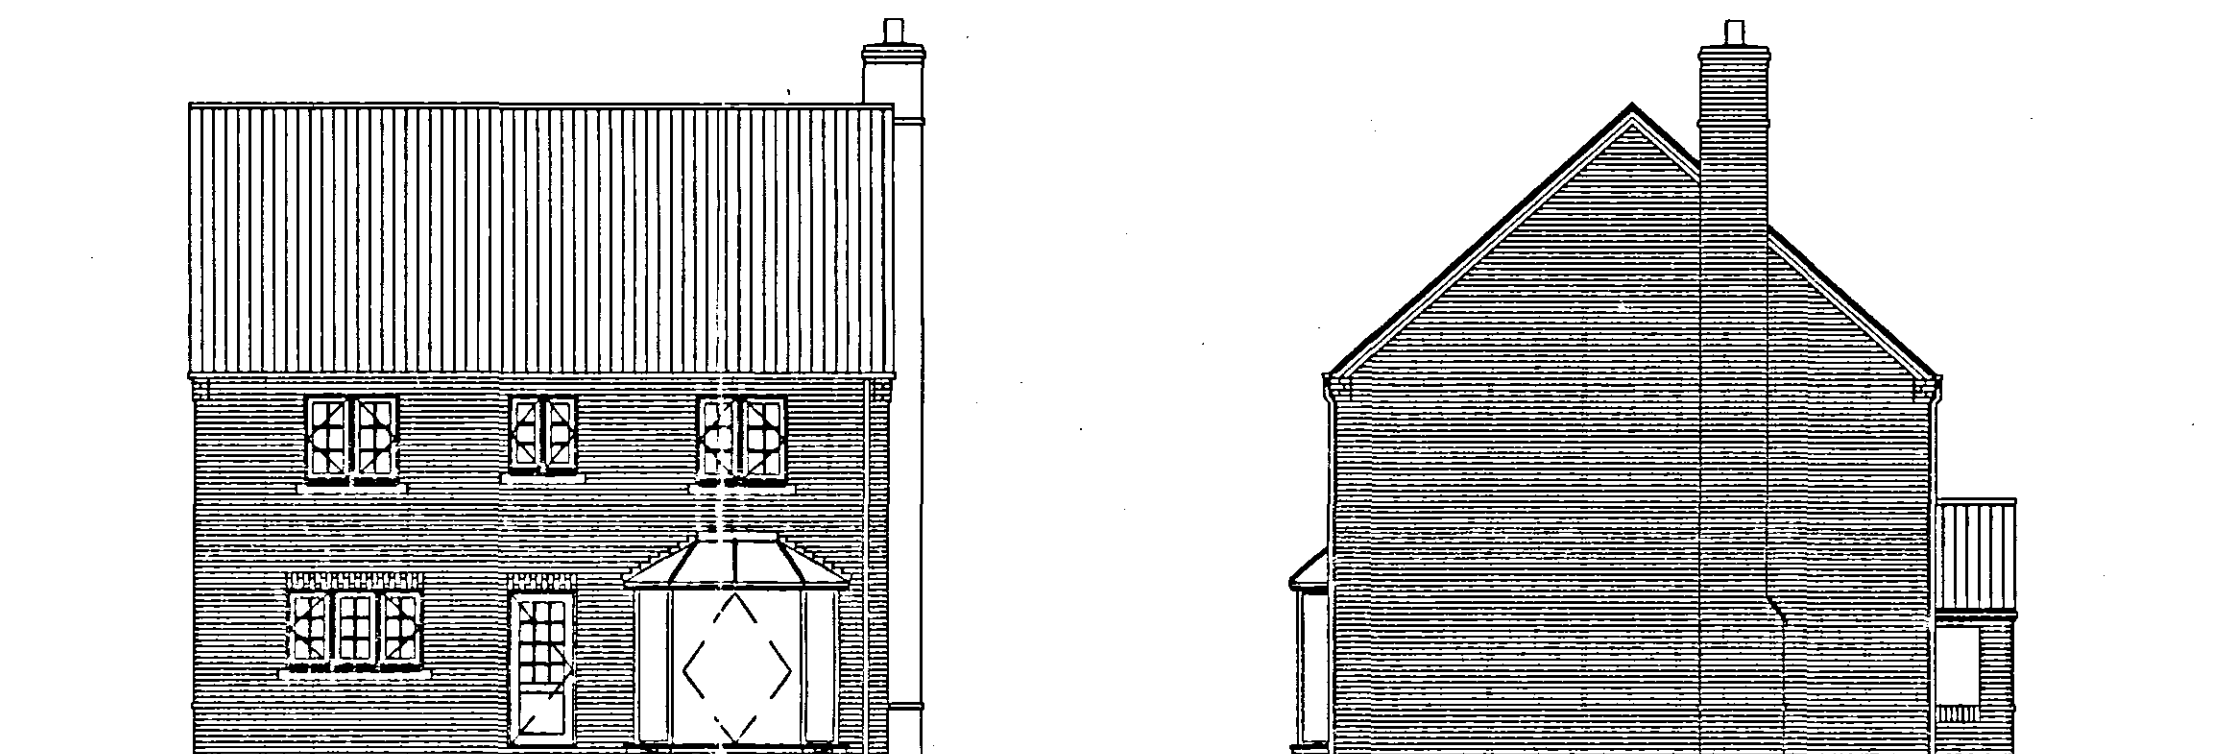

REAR ELEVATION

SIDE ELEVATION

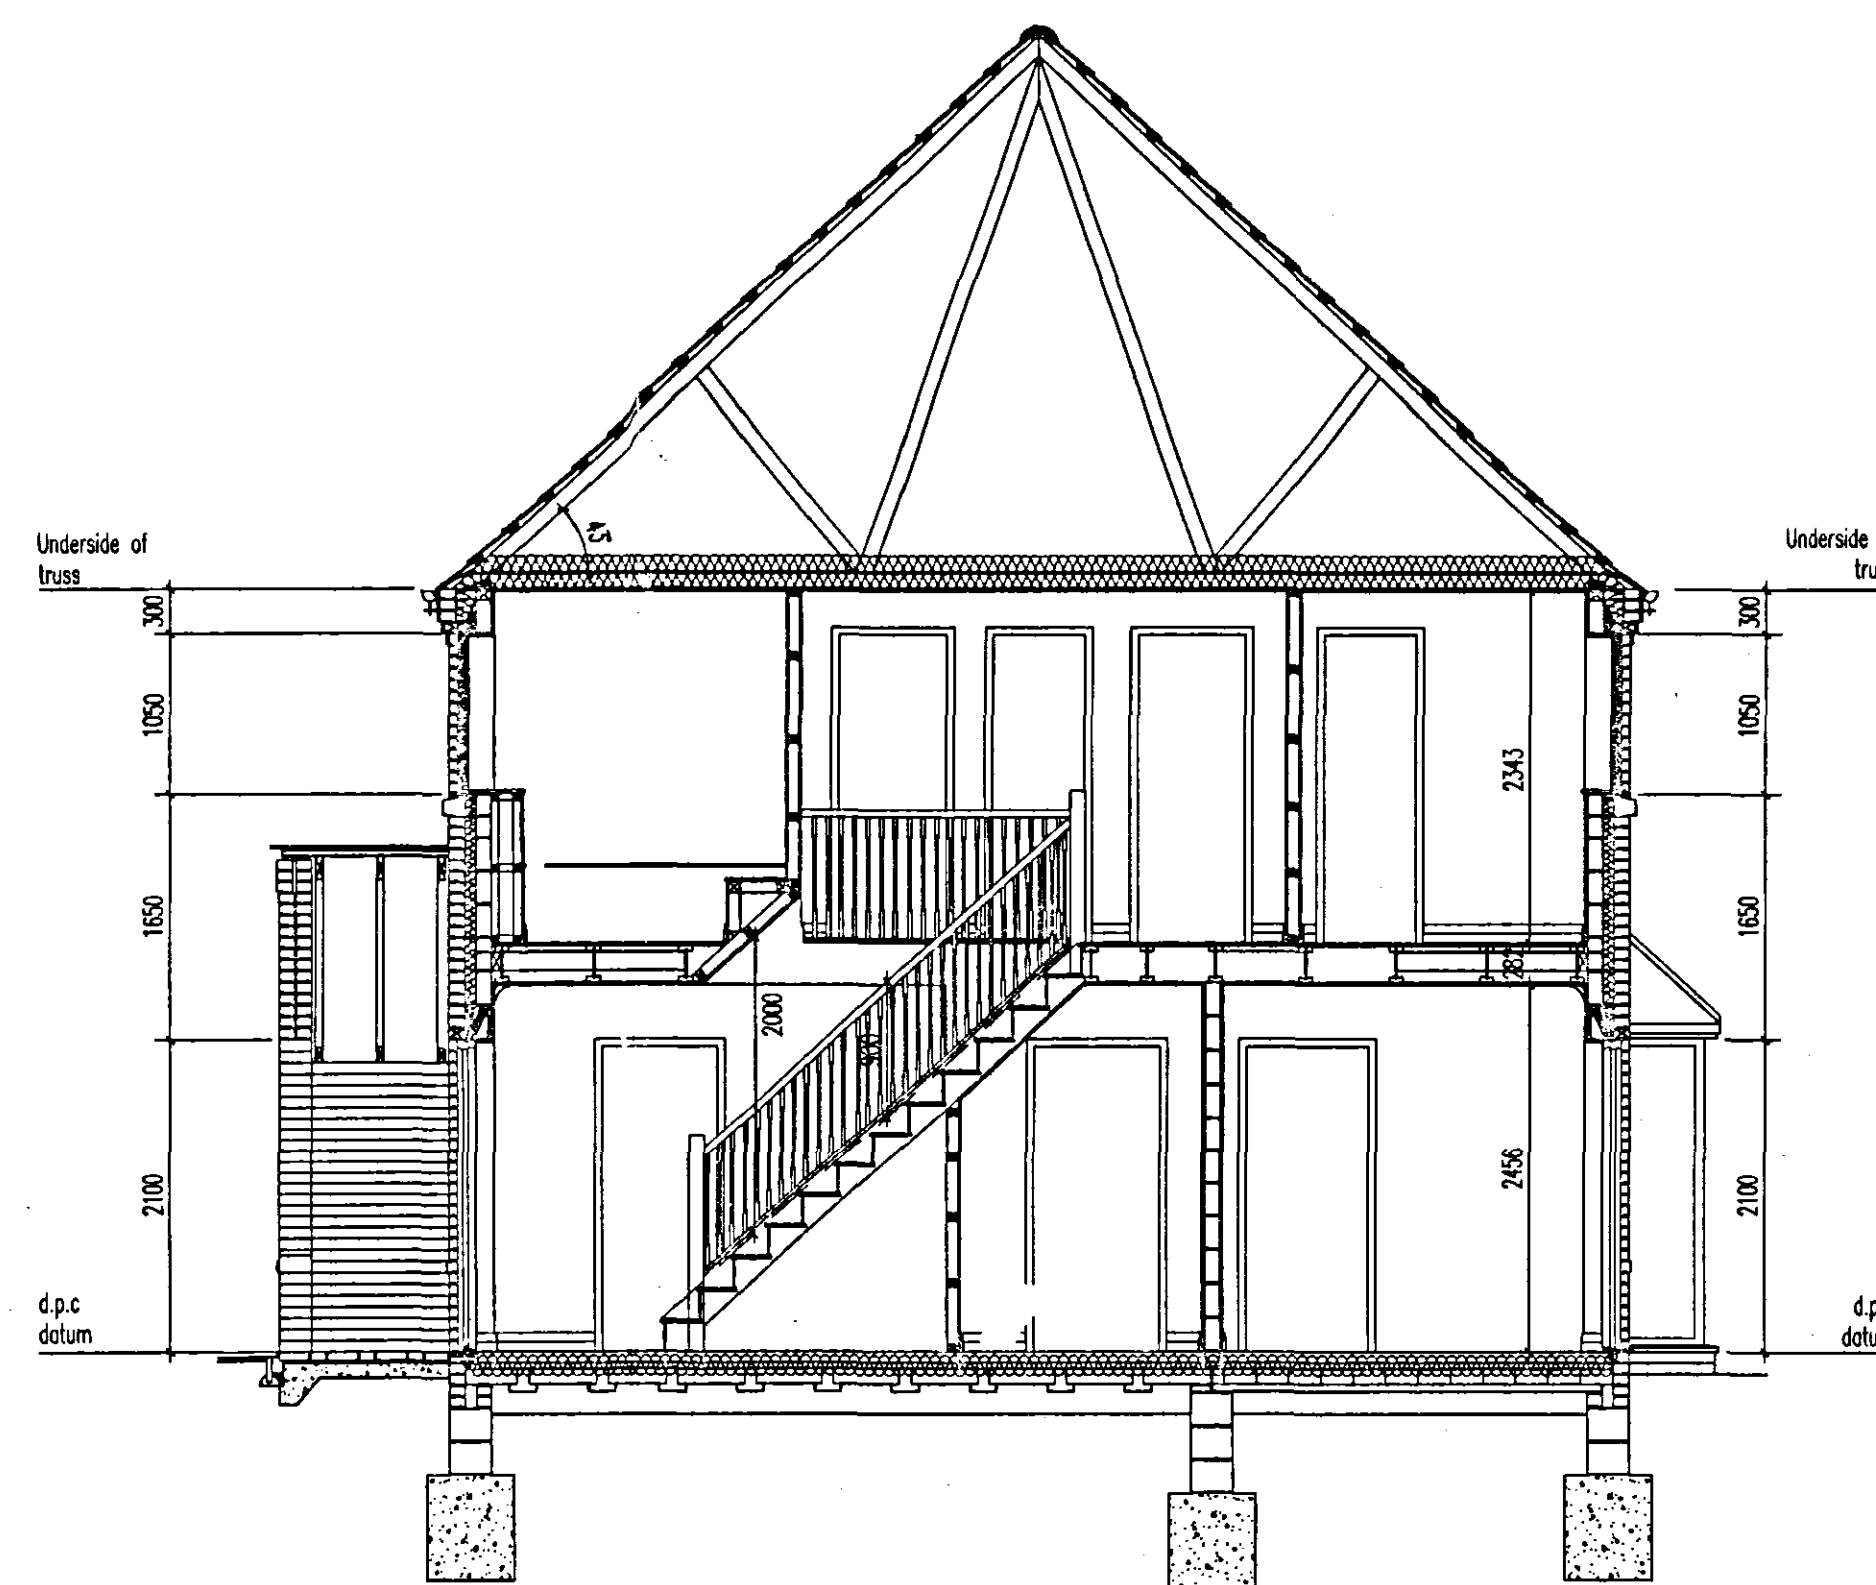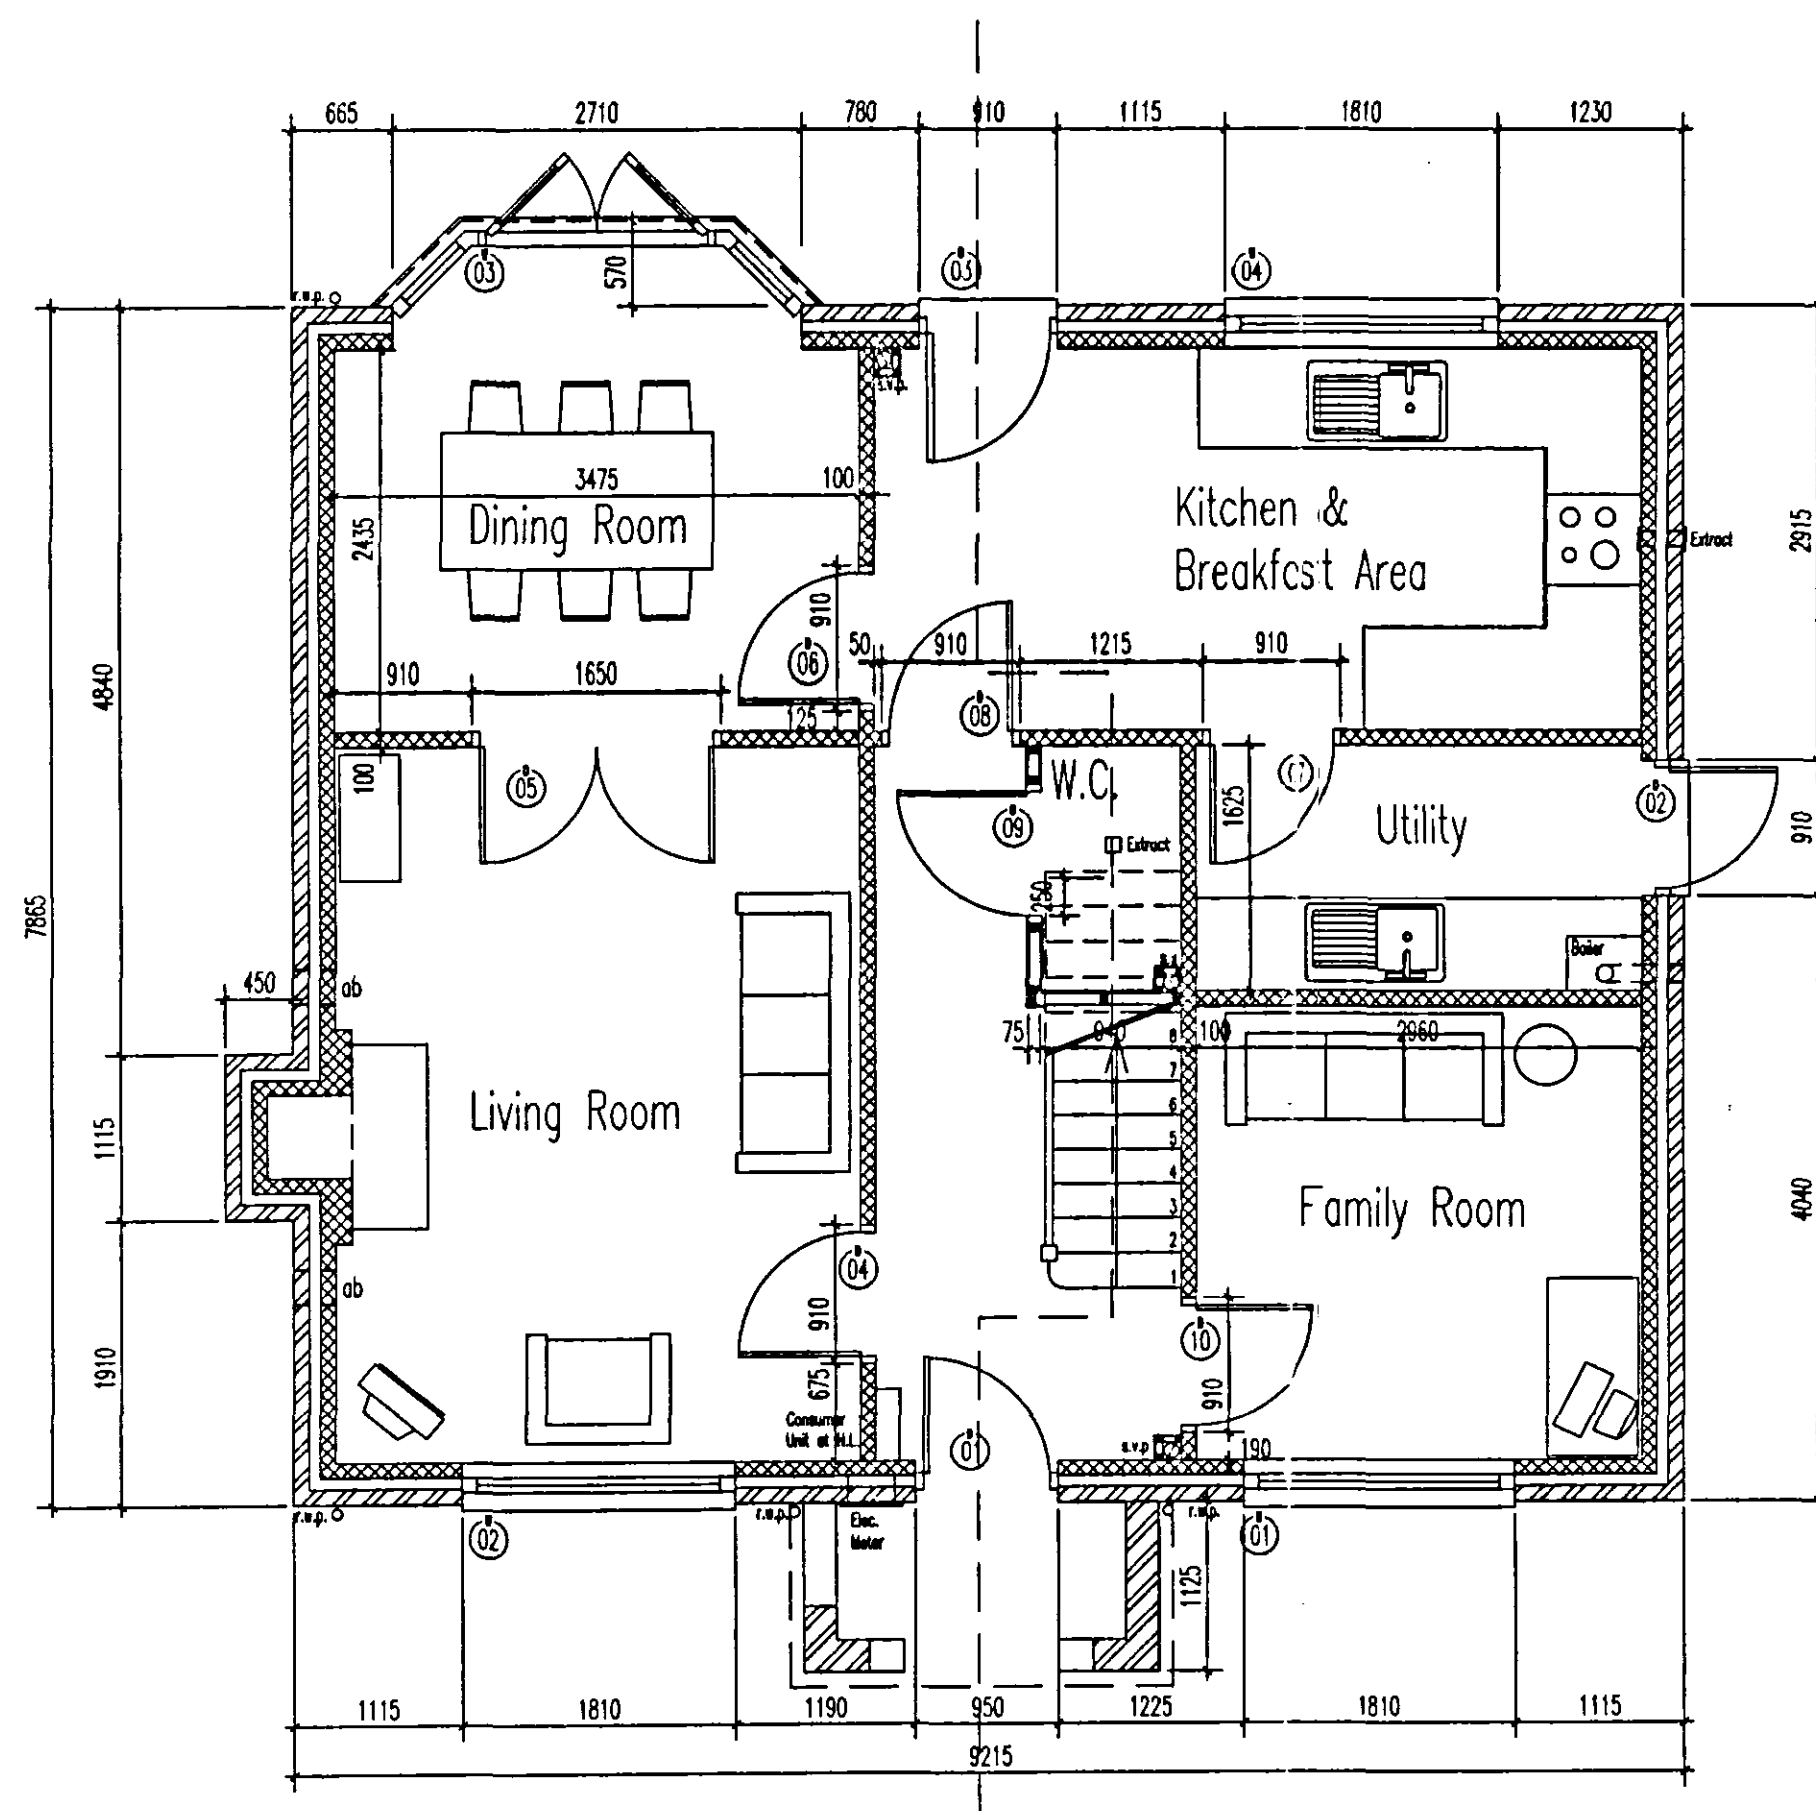

Refer to Finishes
Schedule Sheets for
details of the external
finishes to each house
and group

notes

- Contractors are responsible for checking dimensions, tolerances and references. Any discrepancy to be verified with Peter Humphrey Associates Limited before proceeding with the works.
- Where a detail is covered by drawings to different scales the larger scale drawing is to be worked to.
- Figured dimensions to be worked to in all cases.



**DETERMINED
PLAN**

HOUSE TYPE T4.2

Rev.	Date	Description	Initials
Peter Humphrey Associates ARCHITECTURAL DESIGN AND BUILDING			
PROJECT			
RESIDENTIAL DEVELOPMENT			
ADDRESS			
OFF SUTTON BRIDGE ROAD			
SUTTON BRIDGE			
LINCOLNSHIRE			
CLIENT			
CANNON KIRK HOMES			
DATE	JULY 2003	SCALE 1/50 & 100	DRAWN BY RB
JOB NO.	P_12 REVISION		

DO NOT SCALE FROM THIS DRAWING
COPYRIGHT: THIS DRAWING MUST NOT BE ISSUED, LOANED OR COPIED
WITHOUT THE CONSENT OF PETER HUMPHREY ASSOCIATES LIMITED

