

Existing Open Space / Play Area

Schedule of House Types


House Numbers

T2.3/T2.4	56
T3	19
T4.2 (6 extended type)	11
Total House Numbers	86

Total House Area = 93,980 sq ft (8786 sq m) on 2.702 hectares

Car Parking (Standard 2/3 bed, 2 spaces - 4 bed, 3 spaces)
Total Spaces = 202 cars

SITE PLAN

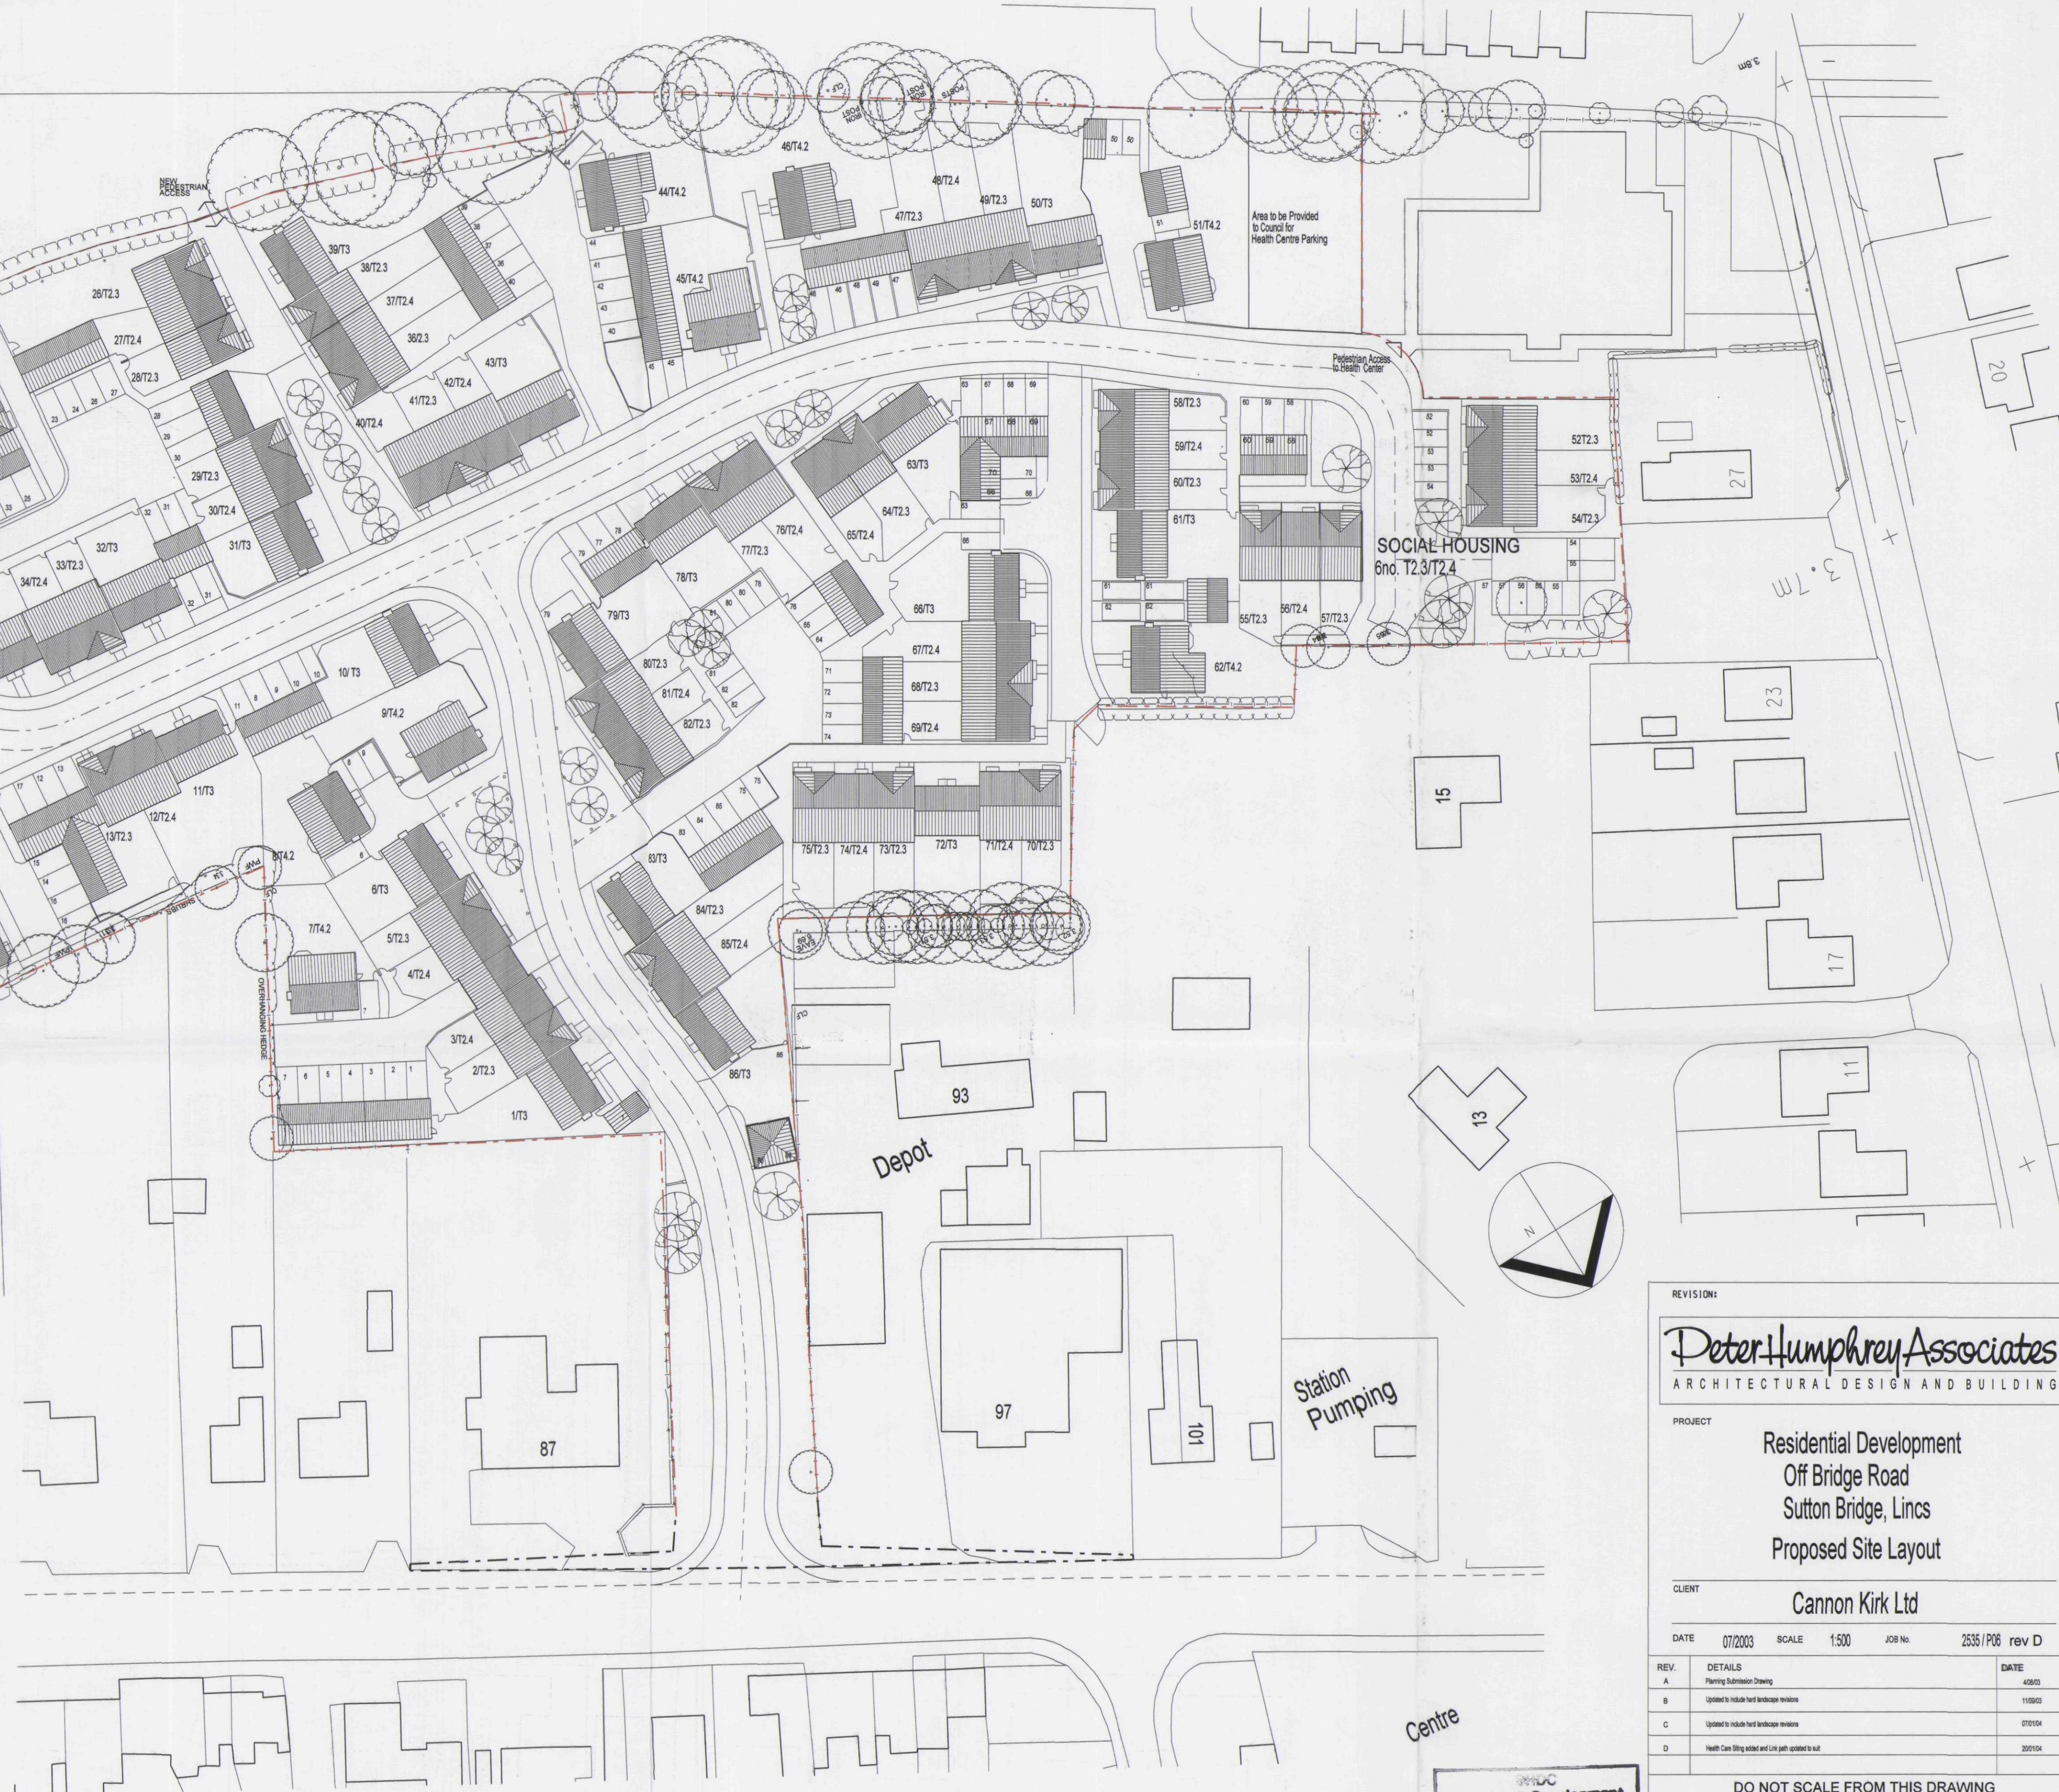

REVISION:
Peter Humphrey Associates
ARCHITECTURAL DESIGN AND BUILDING

PROJECT
Residential Development
Off Bridge Road
Sutton Bridge, Lincs
Proposed Site Layout

CLIENT
Cannon Kirk Ltd

DATE 07/2003 SCALE 1:500 JOB No. 2535 / P06 rev D

REV.	DETAILS	DATE
A	Planning Submission Drawing	4/20/03
B	Updated to include hard landscape revisions	11/06/03
C	Updated to include hard landscape revisions	07/01/04
D	Health Care Siting added and Line path updated to suit	20/01/04

DO NOT SCALE FROM THIS DRAWING
COPYRIGHT: THIS DRAWING MUST NOT BE ISSUED,
LOANED OR COPIED
WITHOUT THE CONSENT OF PETER HUMPHREY ASSOCIATES

Peter Humphrey Associates
ARCHITECTURAL DESIGN AND BUILDING
TELEPHONE 01945 468 966
FAX 01945 468 433
E-MAIL
info@peterhumphrey.co.uk
30 OLD MARKET WISBECH CAMBS PE13 1NB
BRITISH INSTITUTE OF
Architectural Technologists

Centre

Planning & Development
12 FEB 2004
Ref 097103

AMENDED PLAN

A2