

Existing Open Space / Play Area

Schedule of House Types


House Numbers

T 2.3 / T2.4	56
T 3	19
T 4.1 / T 4.2 (5 extended type)	11
Total House Numbers	86

Total House Area = 93,980 sq ft (8786 sq m) on 2.702 hectares

Car Parking (Standard 2/3 bed, 2 spaces - 4 bed, 3 spaces)
Total Spaces = 202 cars

SITE PLAN

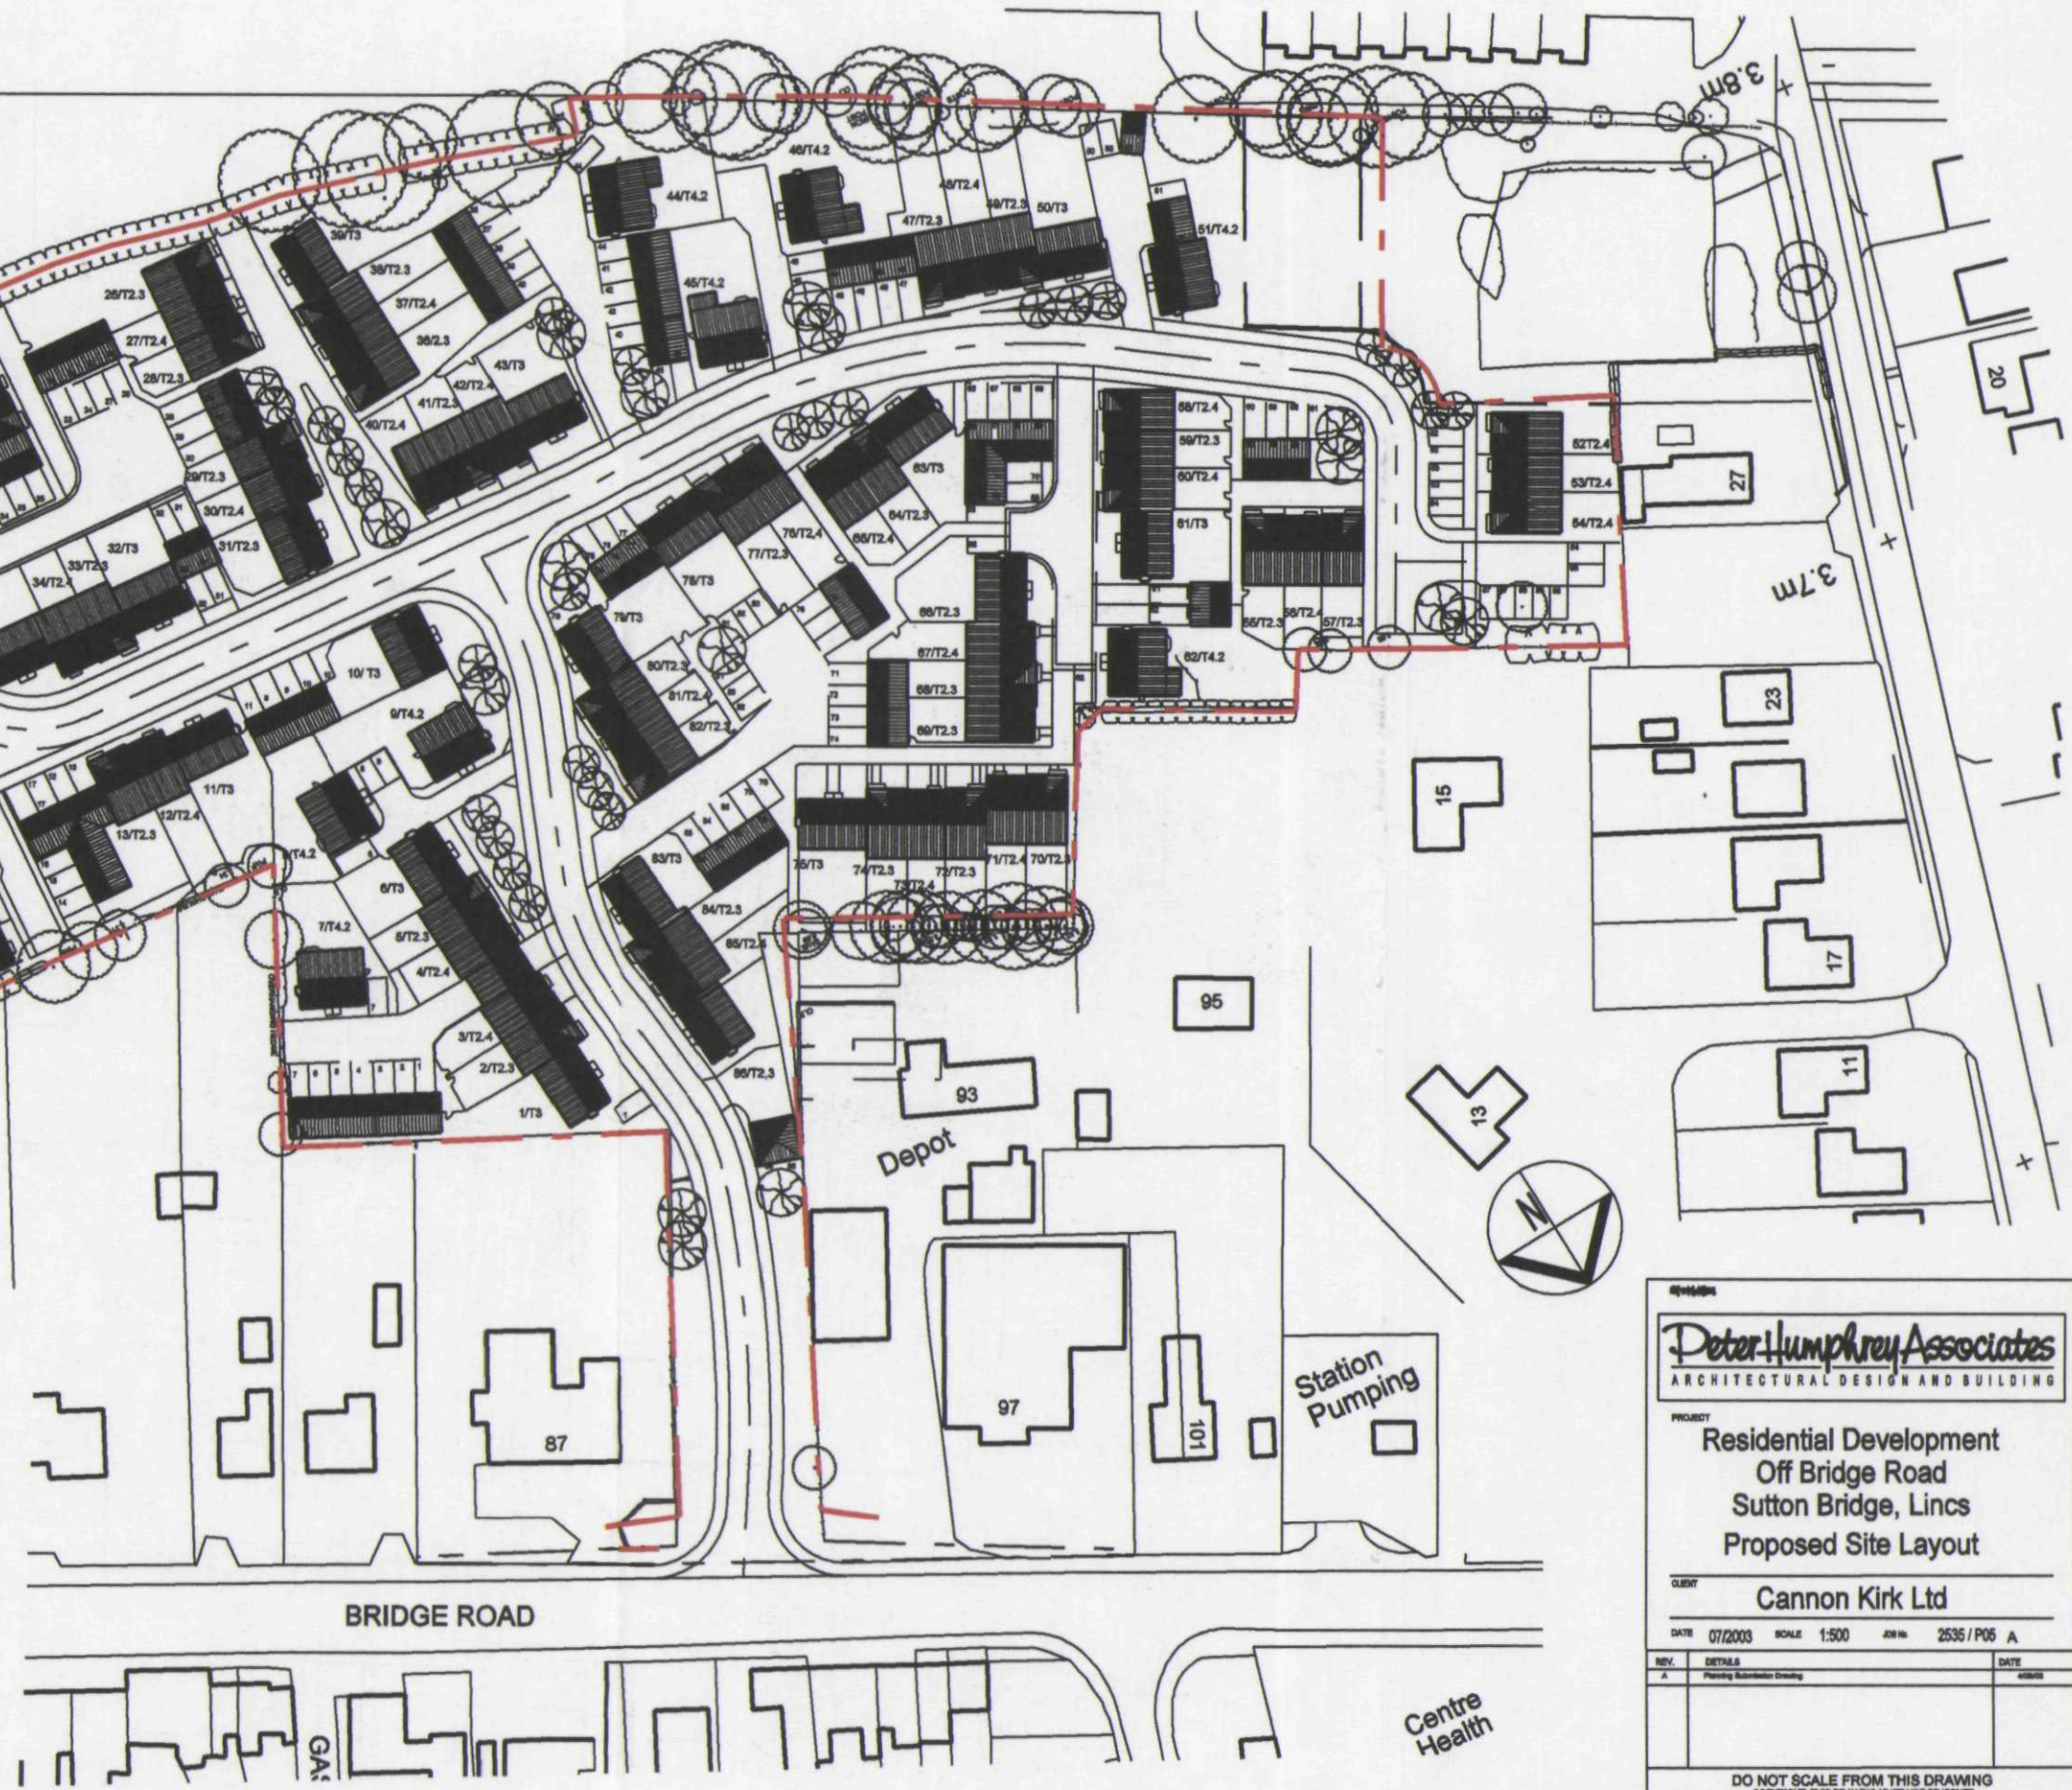

Peter Humphrey Associates
ARCHITECTURAL DESIGN AND BUILDING

PROJECT
**Residential Development
Off Bridge Road
Sutton Bridge, Lincs
Proposed Site Layout**

CLIENT
Cannon Kirk Ltd

DATE 07/2003 SCALE 1:500 JOB NO 2535 / P05 A

REV.	DETAILS	DATE
A	Planning Submission Drawing	

DO NOT SCALE FROM THIS DRAWING
COPYRIGHT: THIS DRAWING MUST NOT BE ISSUED,
LOANED OR COPIED
WITHOUT THE CONSENT OF PETER HUMPHREY ASSOCIATES

Peter Humphrey Associates
ARCHITECTURAL DESIGN AND BUILDING
TELEPHONE 01545 495 999
FAX 01545 495 433
E-MAIL:
info@peterhumphrey.co.uk
30 OLD MARKET FOSBROOK GAINES PETS 199