




STREET SCENE 1:100

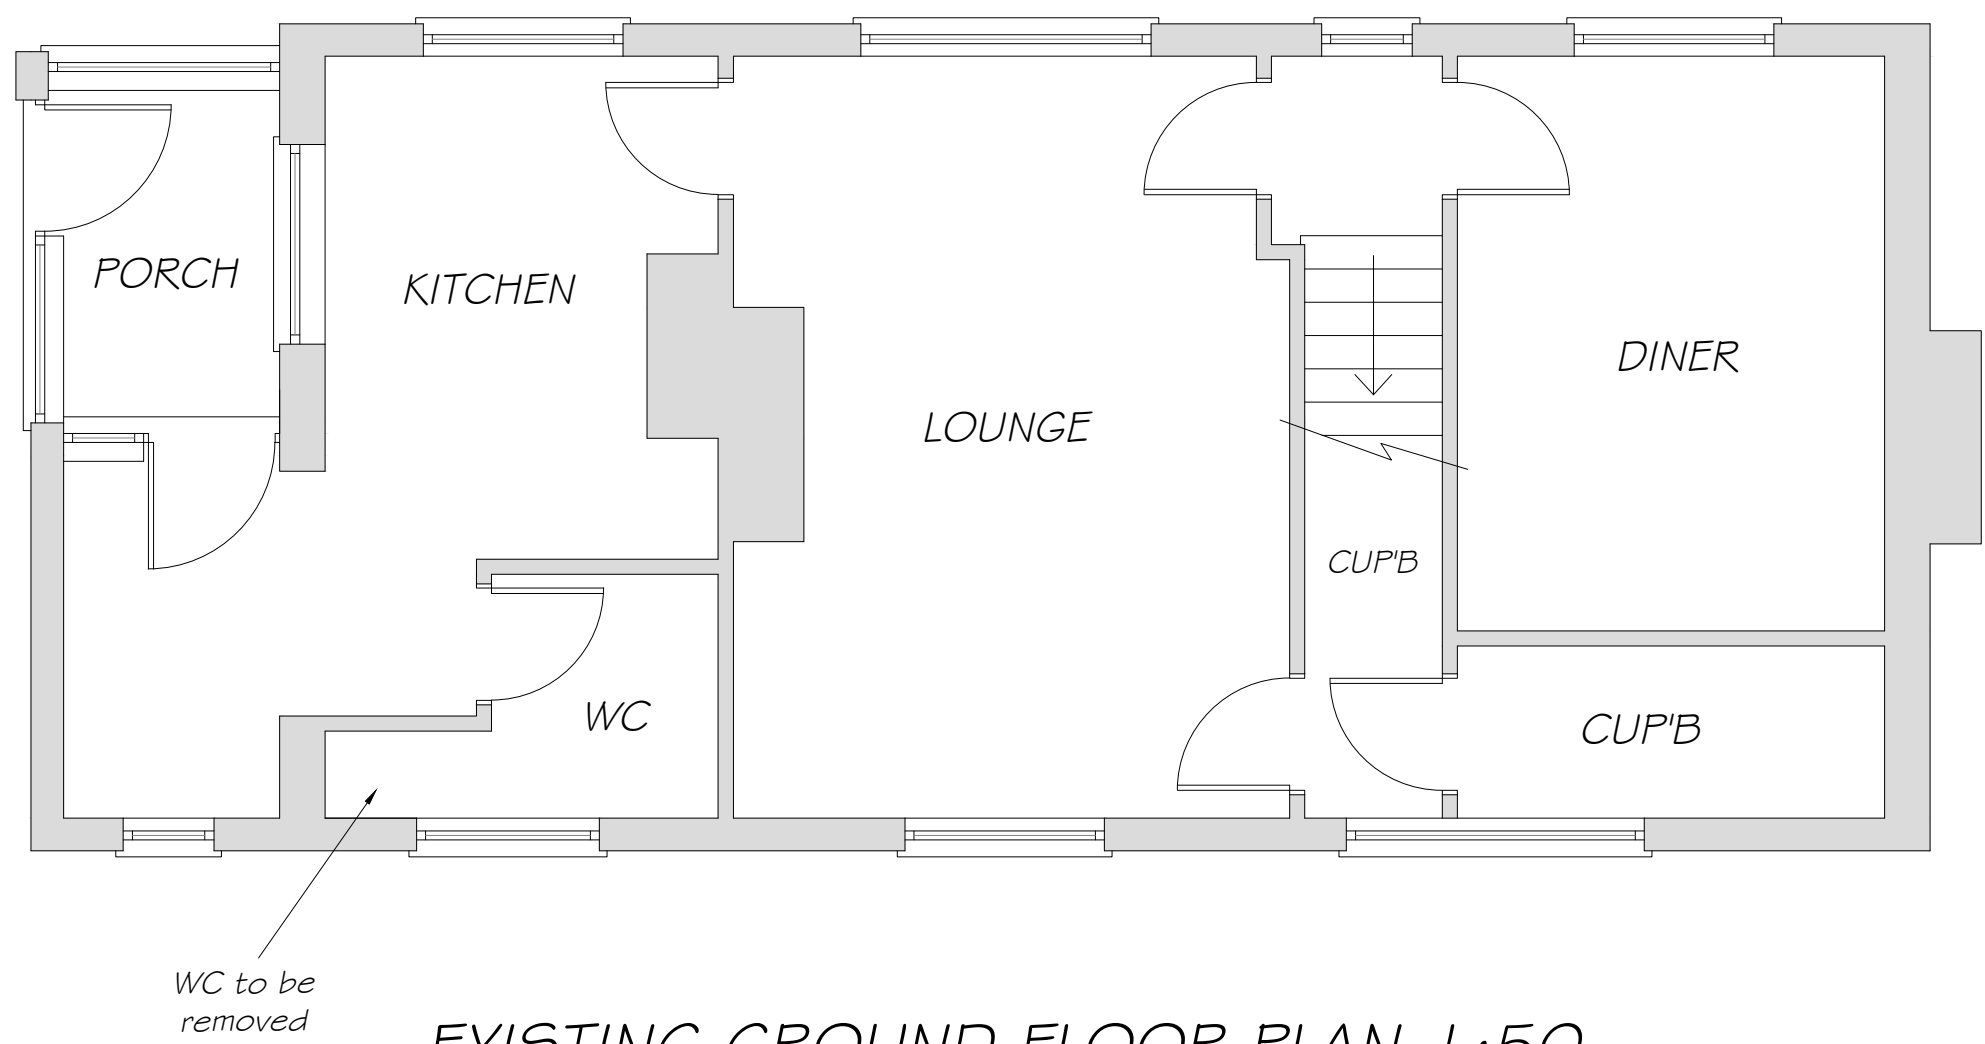


EXISTING GROUND FLOOR PLAN 1:50

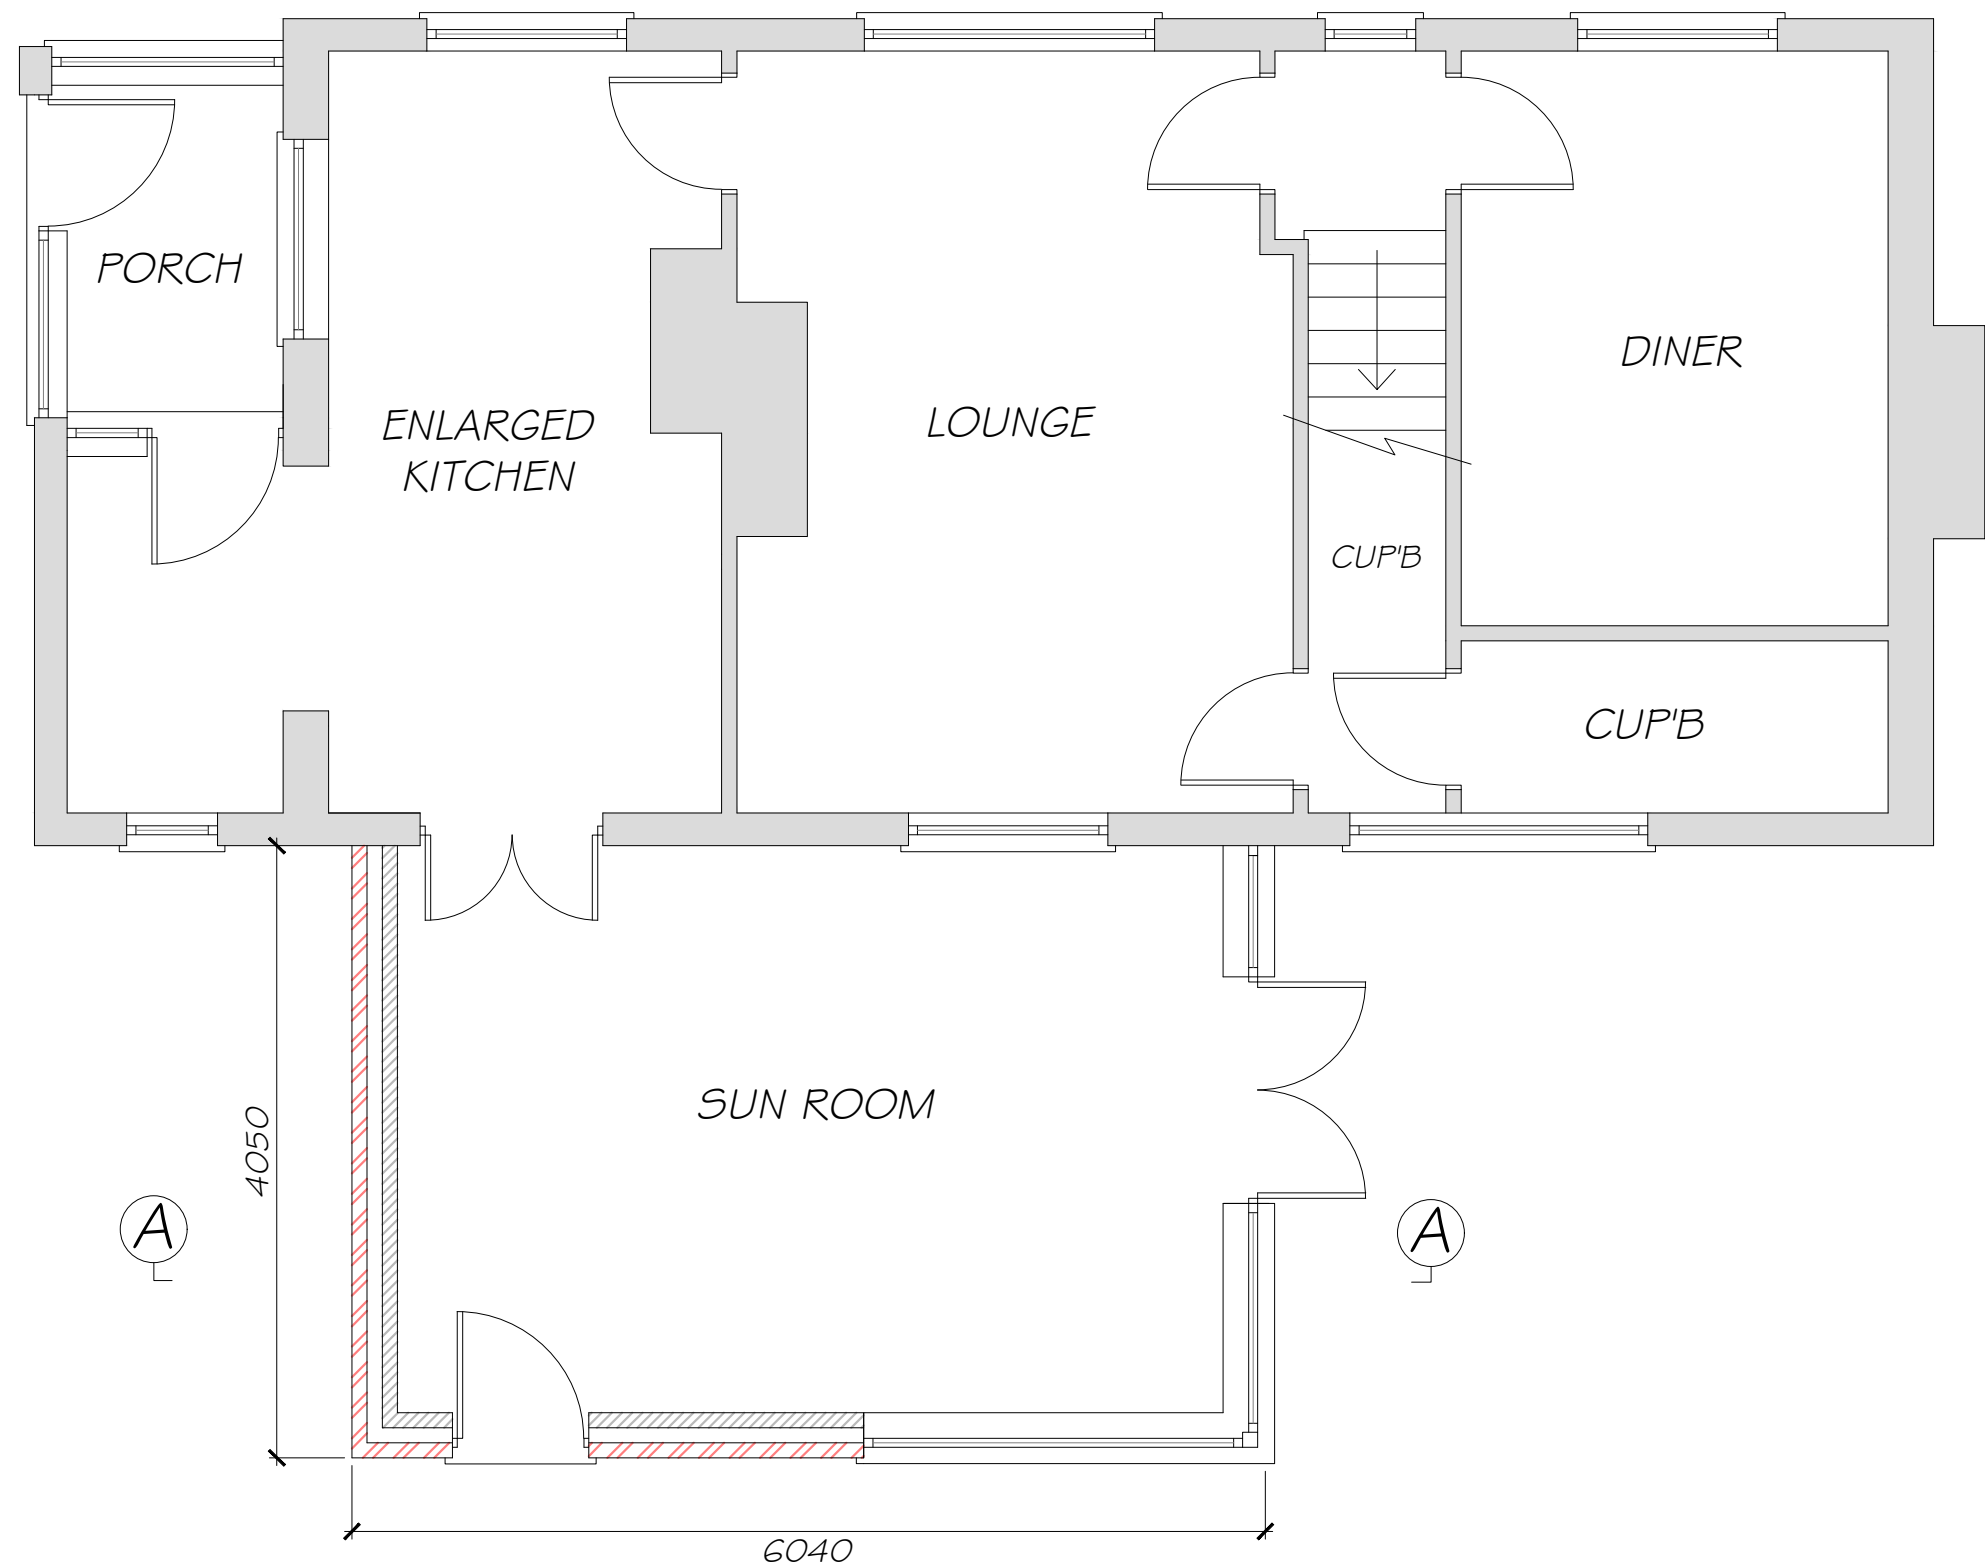


PROPOSED GROUND FLOOR PLAN 1:50

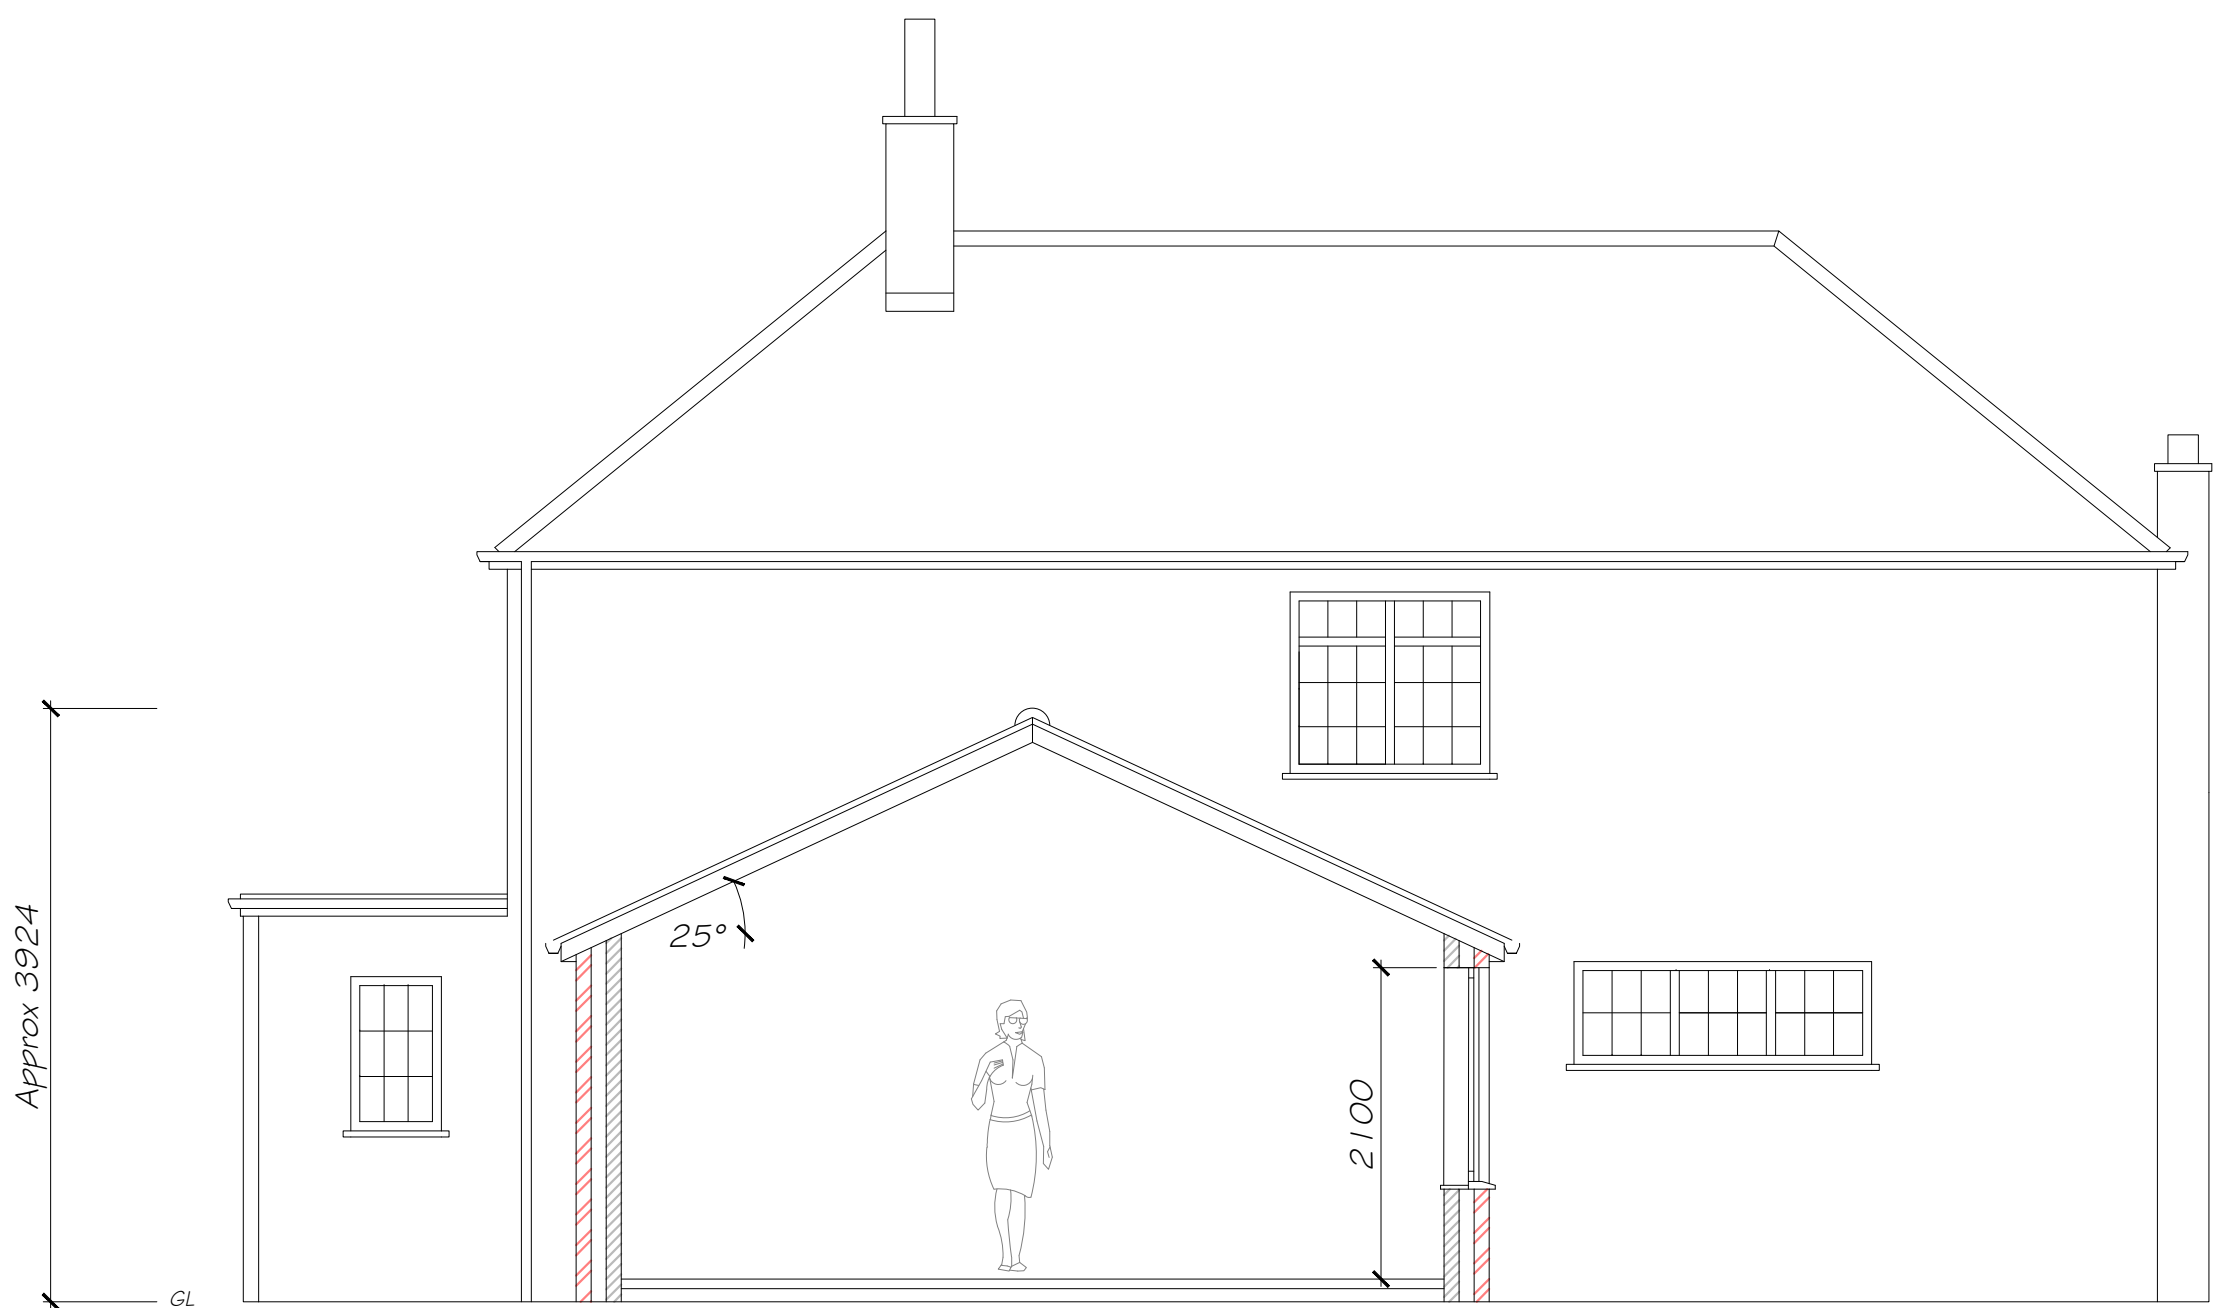

SECTION AA 1:50

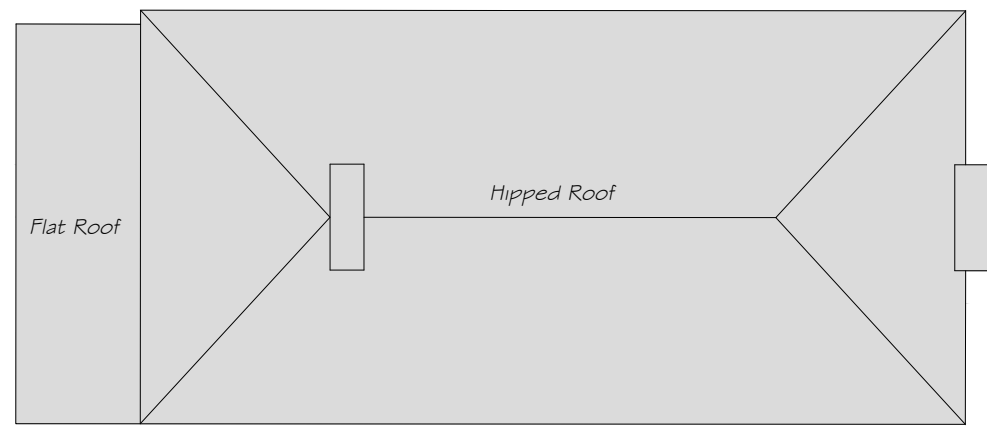

EXISTING ROOF LAYOUT 1:100

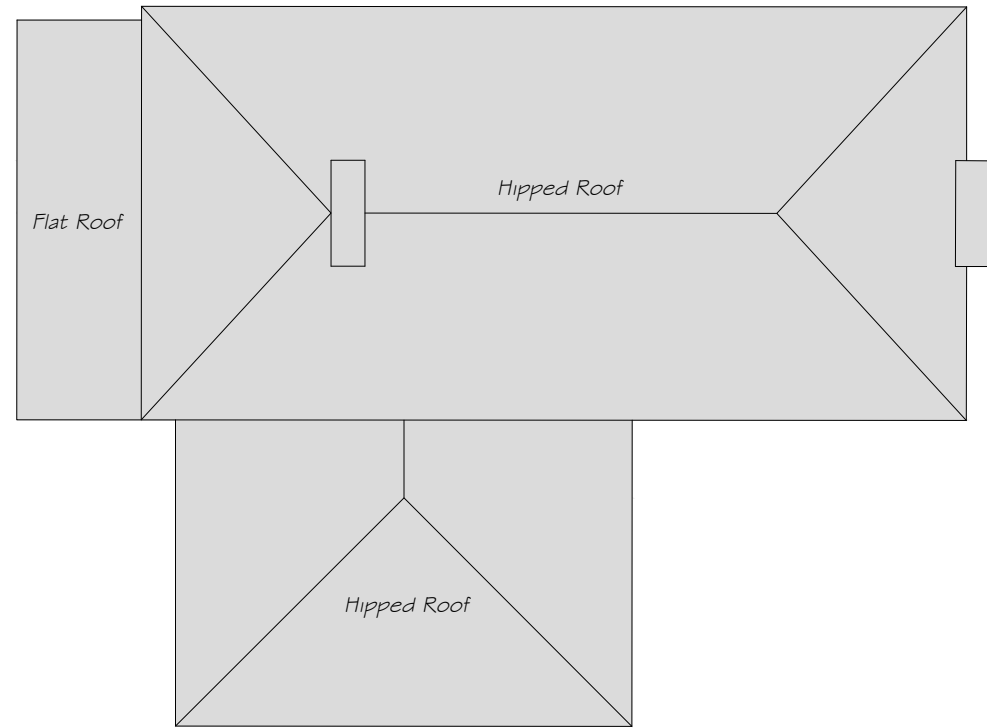

PROPOSED ROOF LAYOUT 1:100

NOTES

Please note that all construction details shall be adhered to and only specified materials are to be used



Copyright © 2025 M A Bonner
Fendraw Design & Planning
All Rights Reserved

Copyright is in place on all Drawings, Design, Specification Notes and Associated Documentation prepared by M A Bonner of Fendraw Design & Planning. None of the above mentioned must be reproduced or copied in part or whole in any way or used for any other purpose other than that for which it was issued without prior written permission

REV	DESCRIPTION	DATE
-----	-------------	------

FENDRAW
DESIGN & PLANNING
67 Gorefield Road
Leverington, Wisbech
Cams. PE13 5AT
Tel: 01945 461062 Mob: 07731 648403
E-Mail: info@fendrawdesign.co.uk
Registered Associate of the Chartered Association of Building Engineers

Client

Mr J Gordon
Barn View, Hospital Road, Wingland,
Sutton Bridge, PE12 9YR

Drawing Title

Single Storey
Side Extension
To Dwelling

Drawn M Bonner BSCF, ACABE, LABCS, ADEA.	
Date Oct 2025	Scale 1:50, 100 @A1
Drawing number FD-G-PE129YR-2	Revision