




Do not scale from this drawing
The Contractor is to check all dimensions
on site and report discrepancies to the Architect
All rights described in Chapter IV of the
Copyright, Designs and Patents Act 1988 have
been generally asserted ©

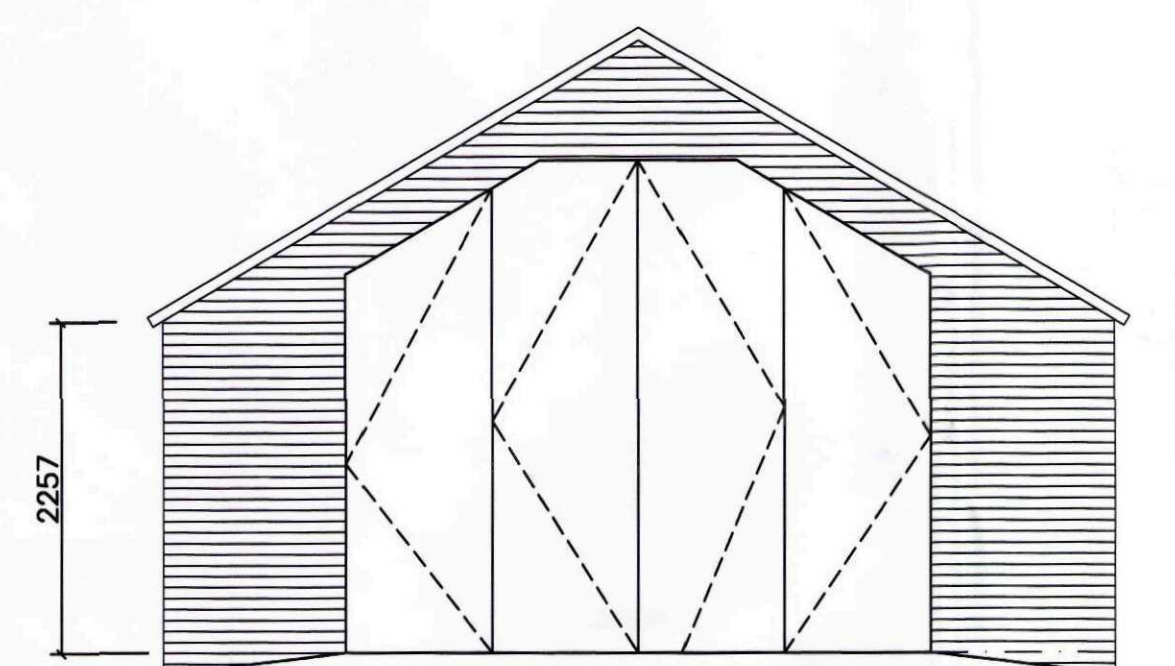


Front Elevation

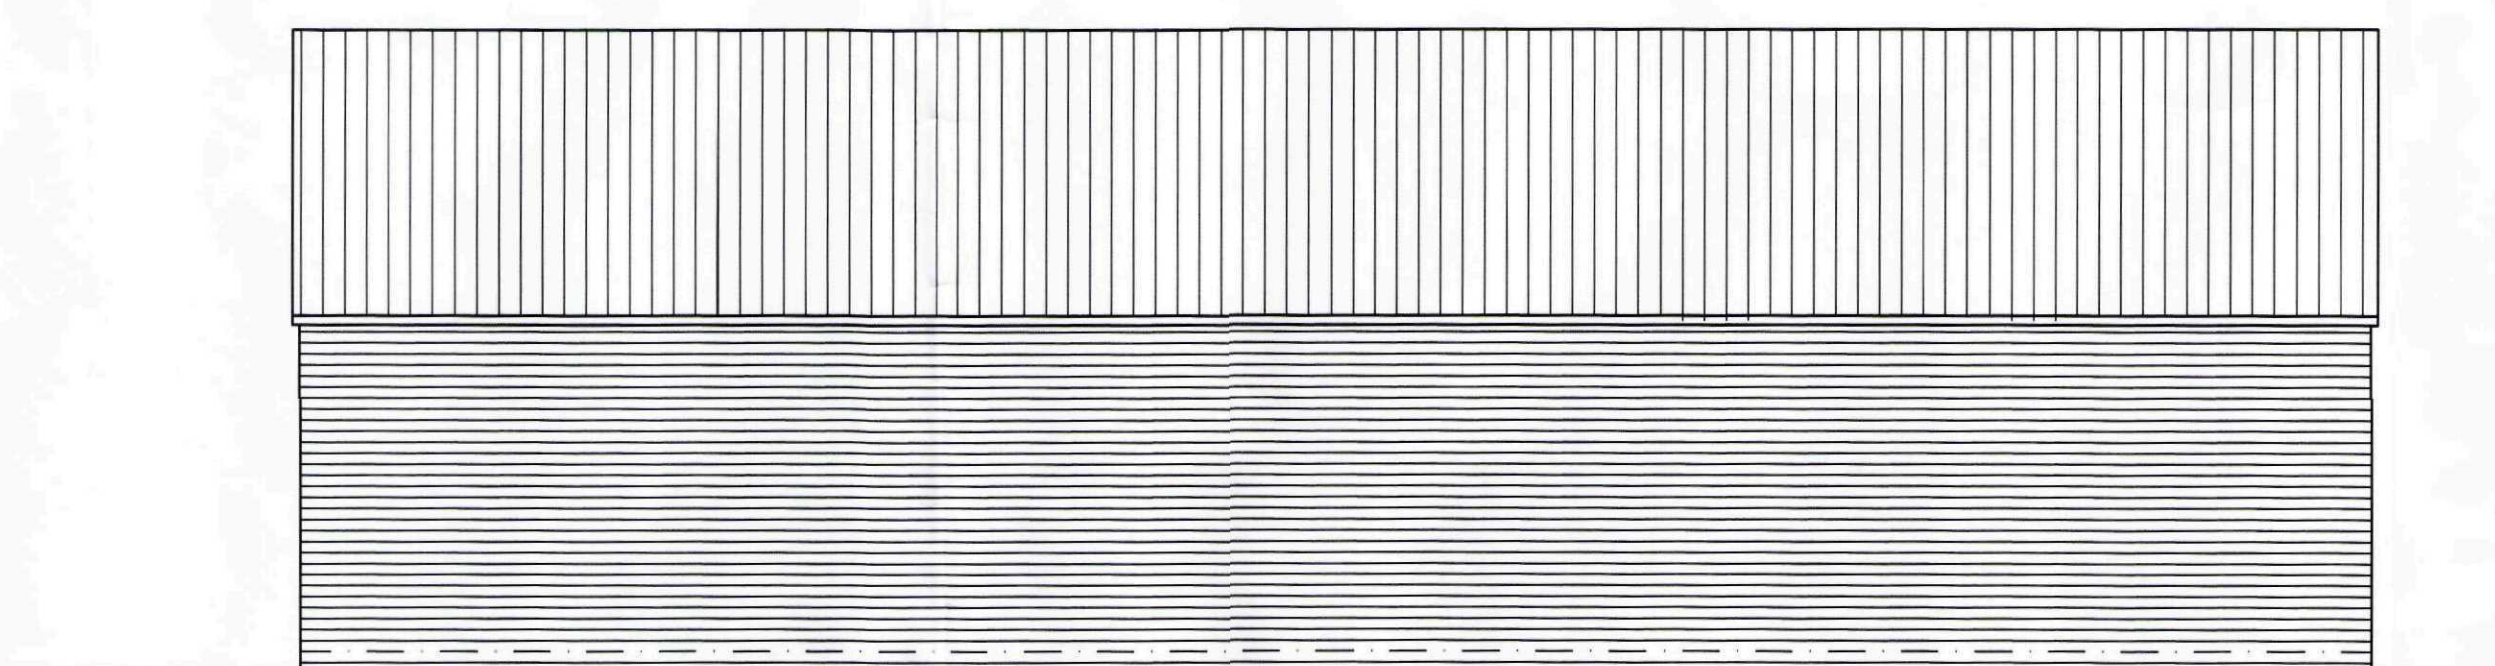



Side Elevation - North

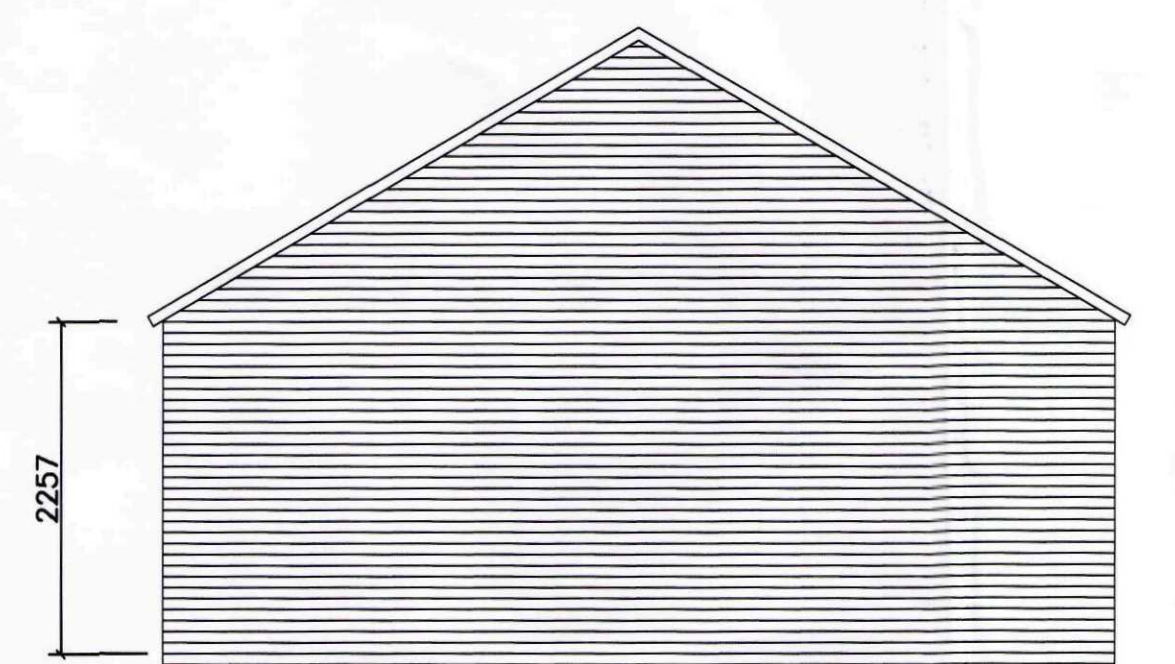

Rear Elevation

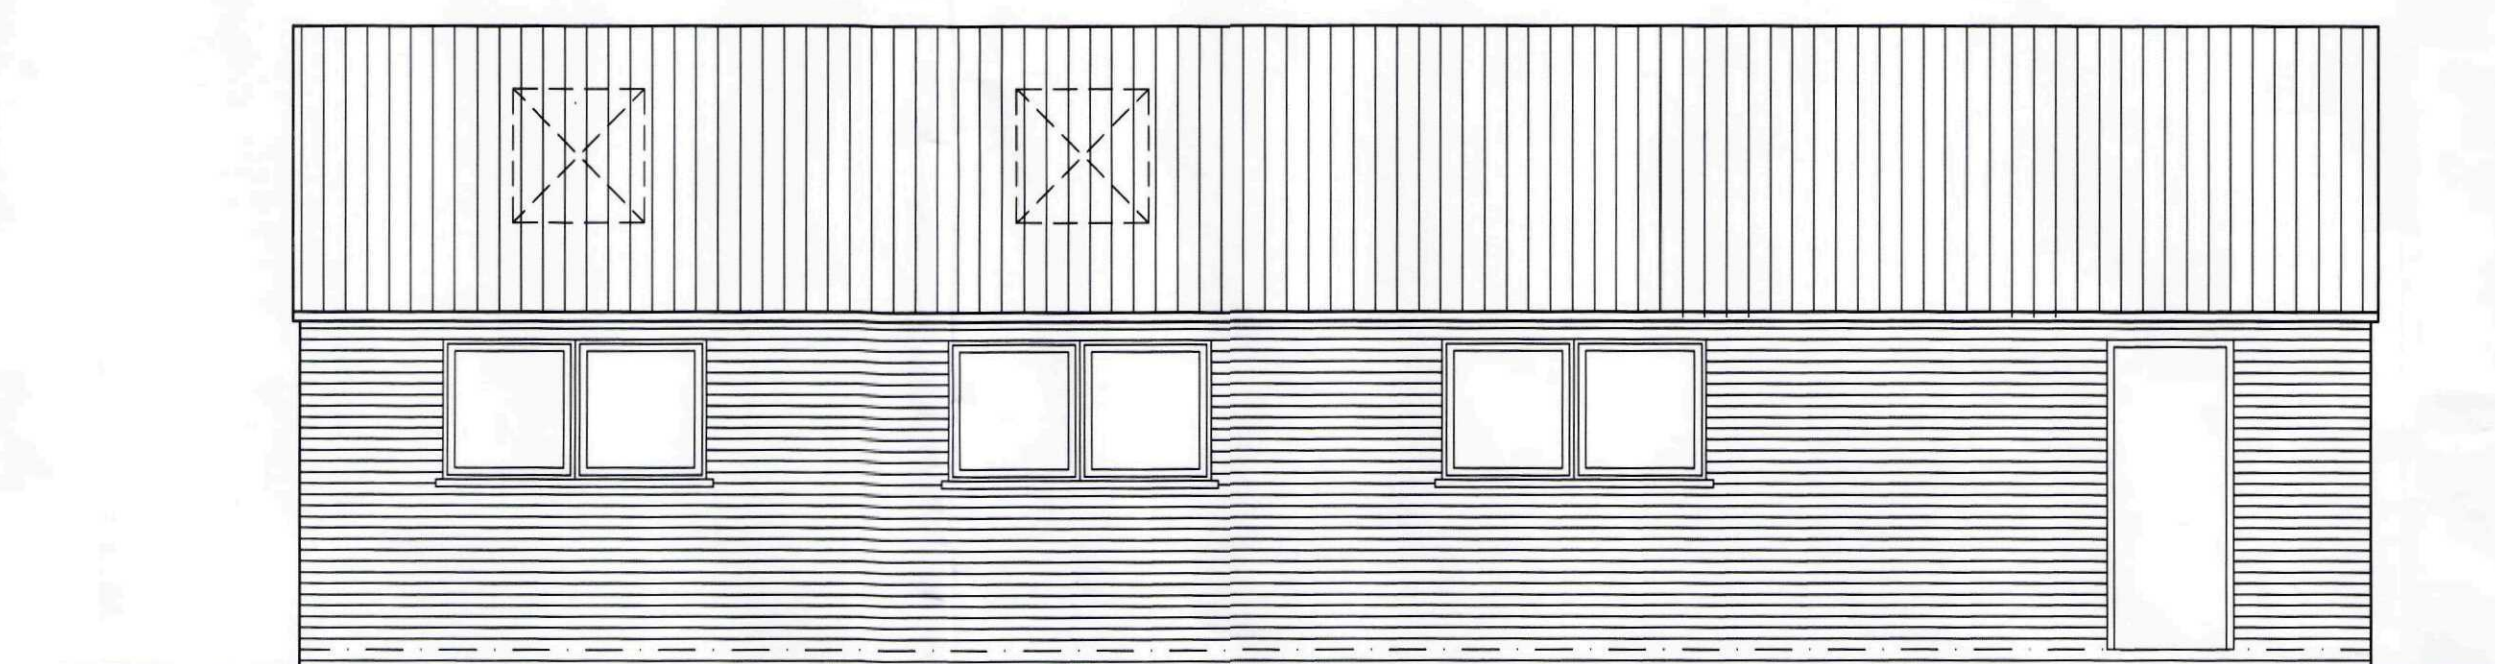

Side Elevation - South

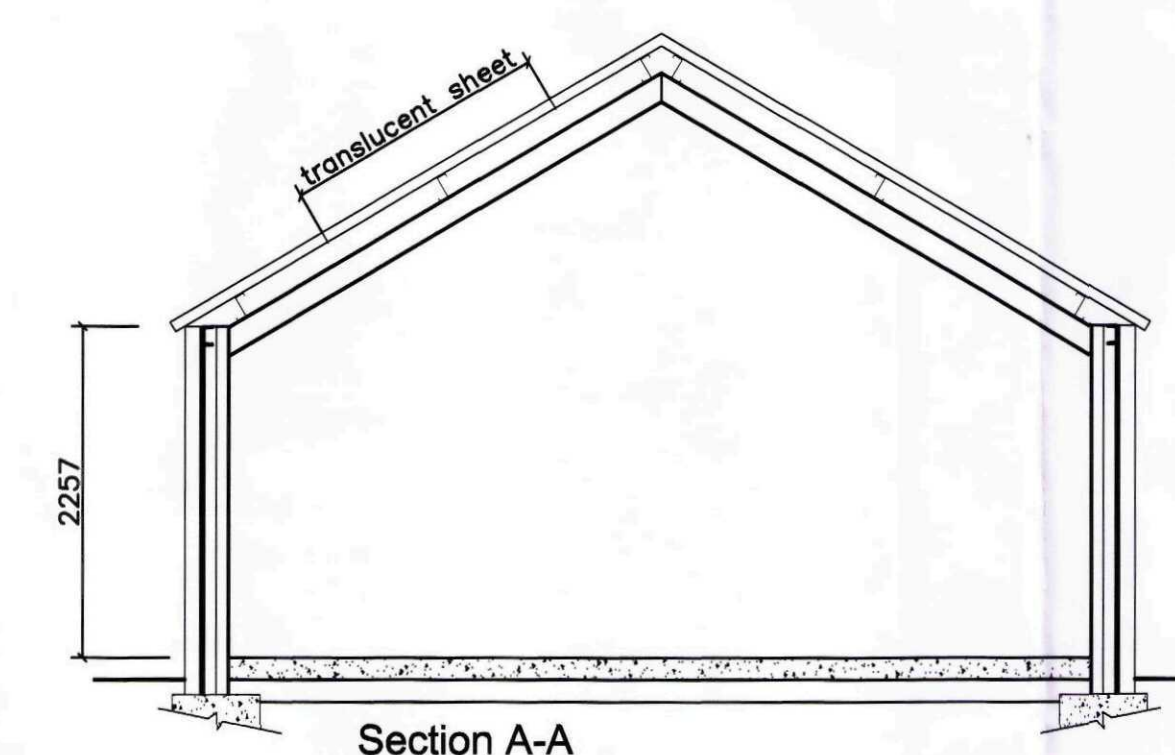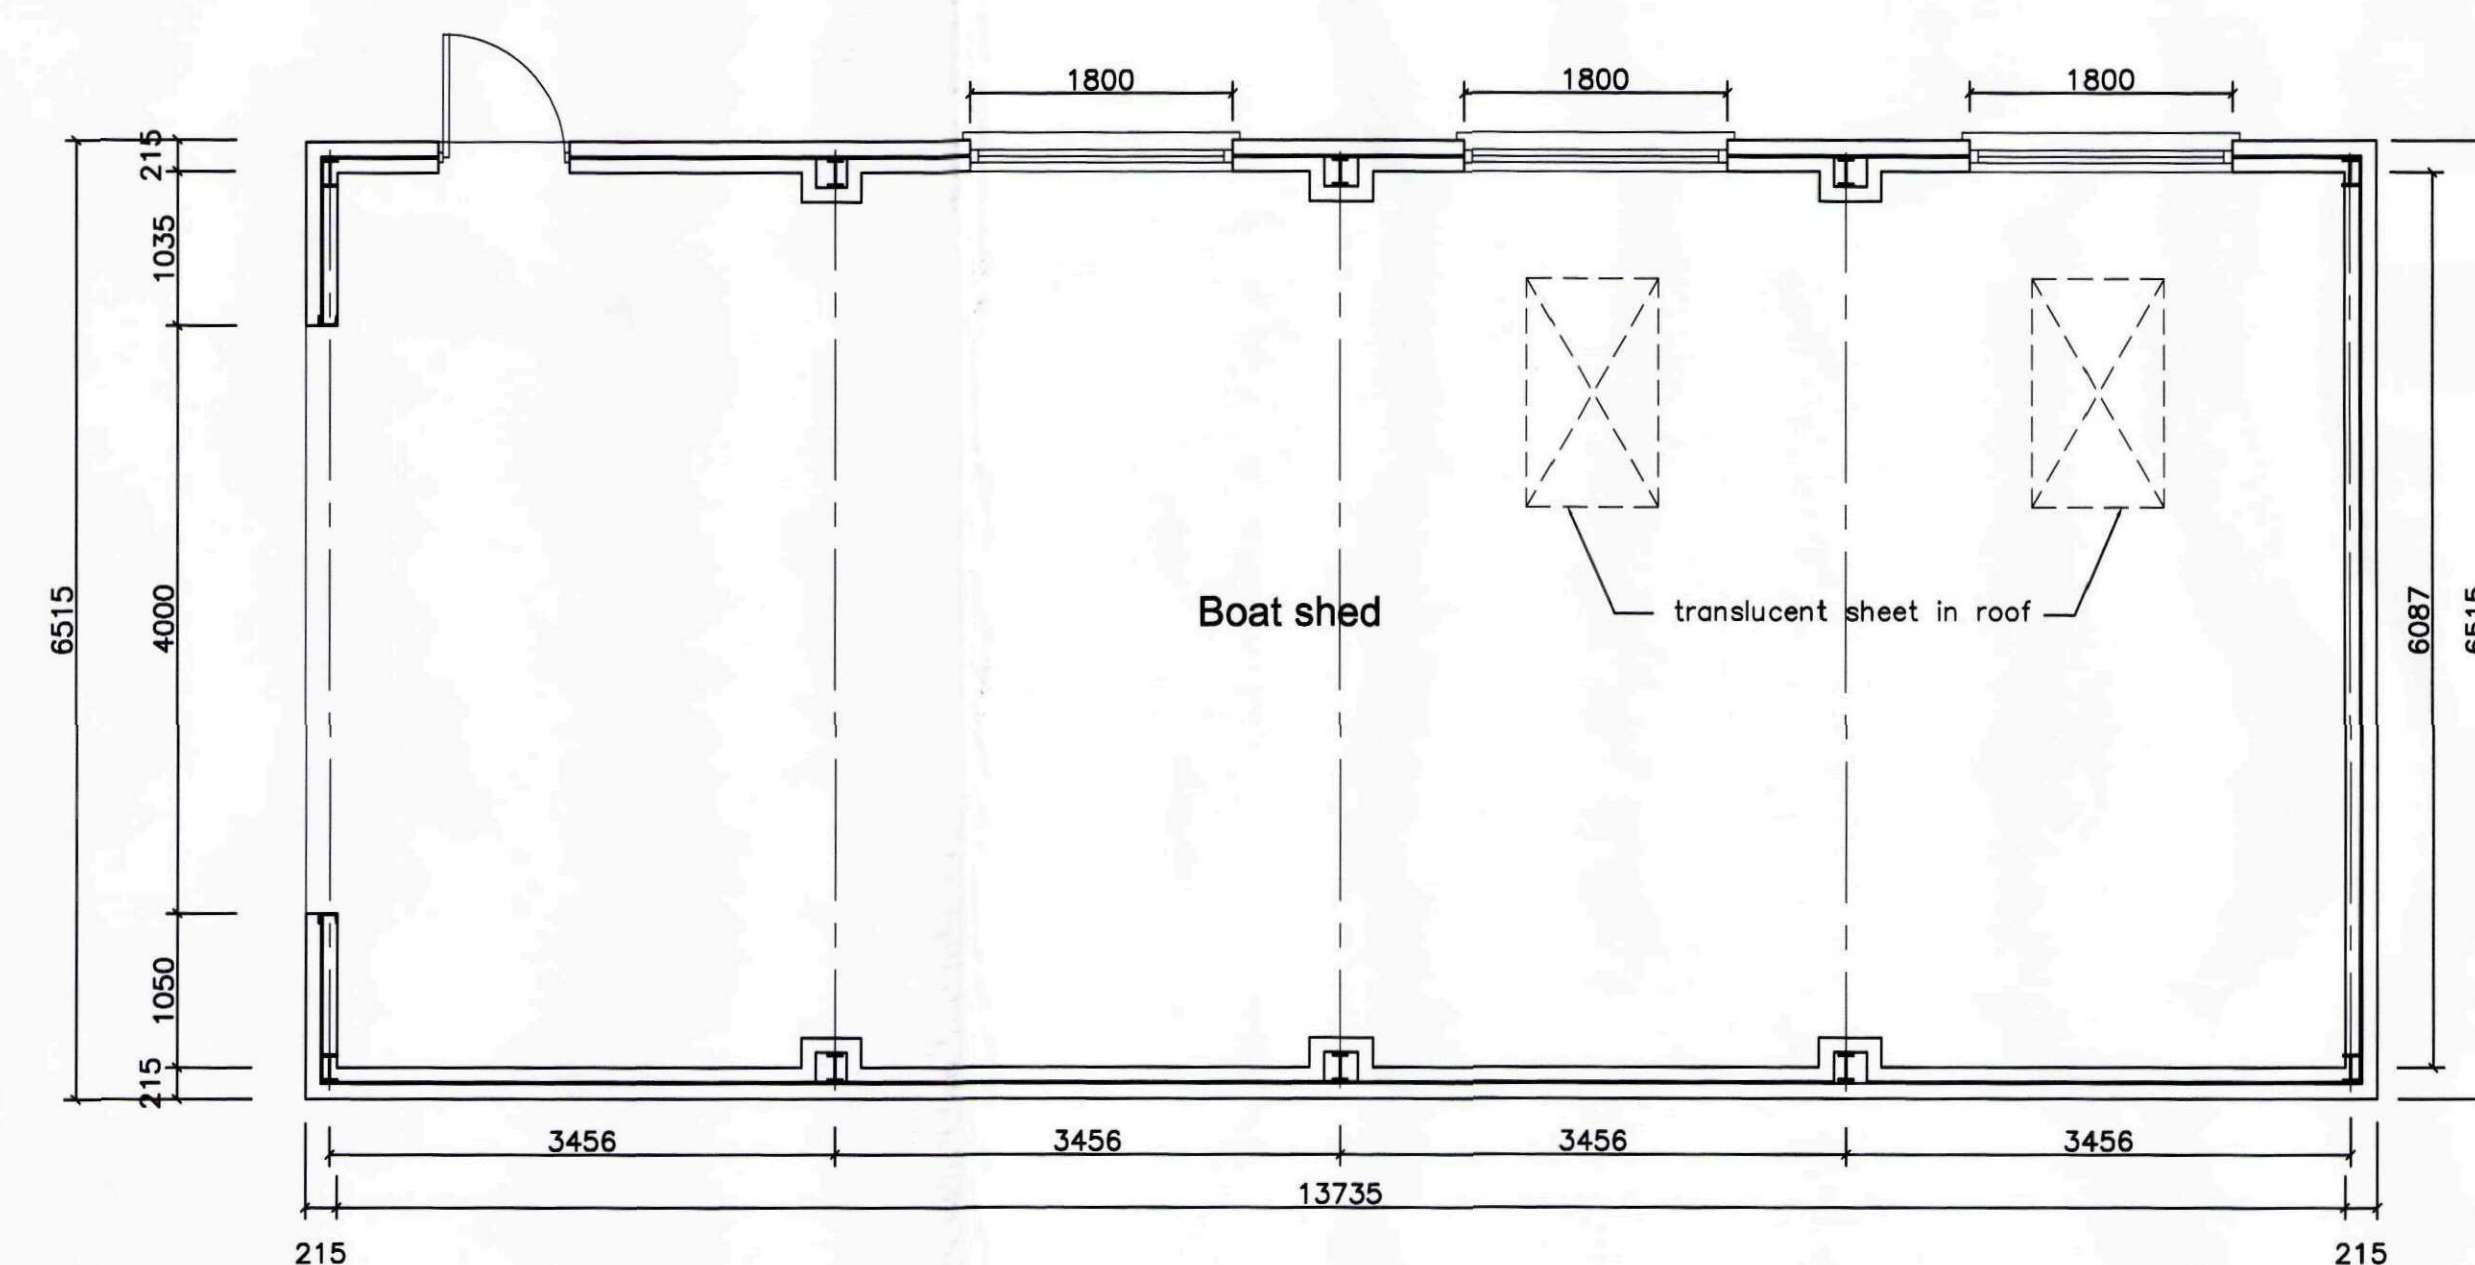

Section A-A

SHDC
Planning & Development
25 NOV 2010
Ref: 0985-10

PROJECT
Prospect Lodge
Chestnut Terrace
Sutton Bridge
Spalding

DRAWING
Boat shed
Proposed Elevations
and Plan layout

scale 1:50 @ A1 date July 10

number
09-TM-10 B