




Do not scale from this drawing
The Contractor is to check all dimensions
on site and report discrepancies to the Architect
All rights described in Chapter IV of the
Copyright, Designs and Patents Act 1988 have
been generally asserted ©

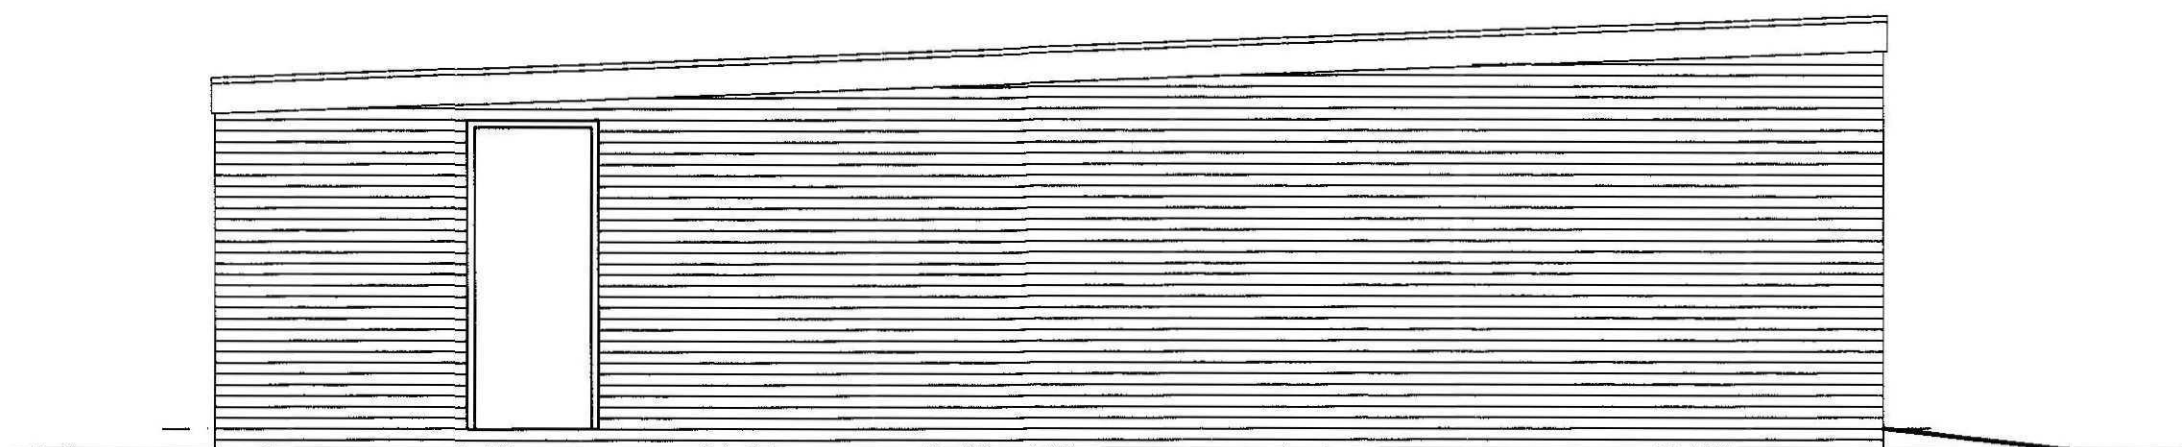


Side Elevation

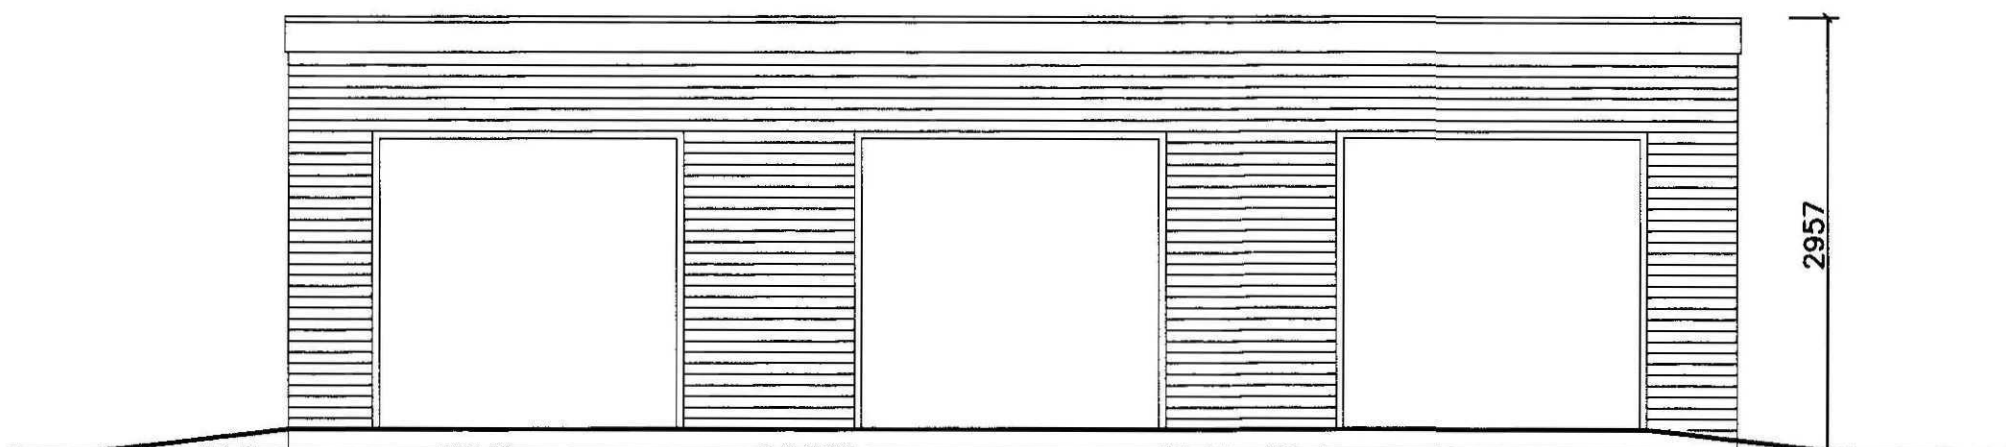


Front Elevation

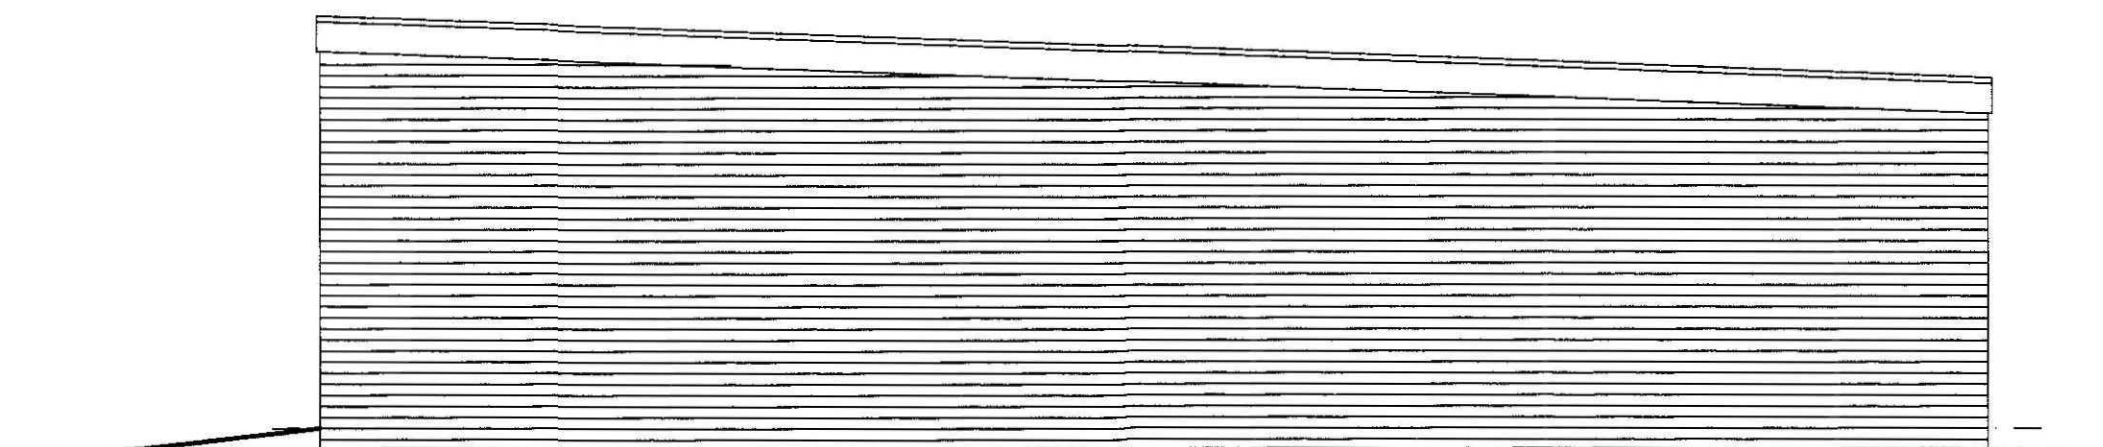

Side Elevation

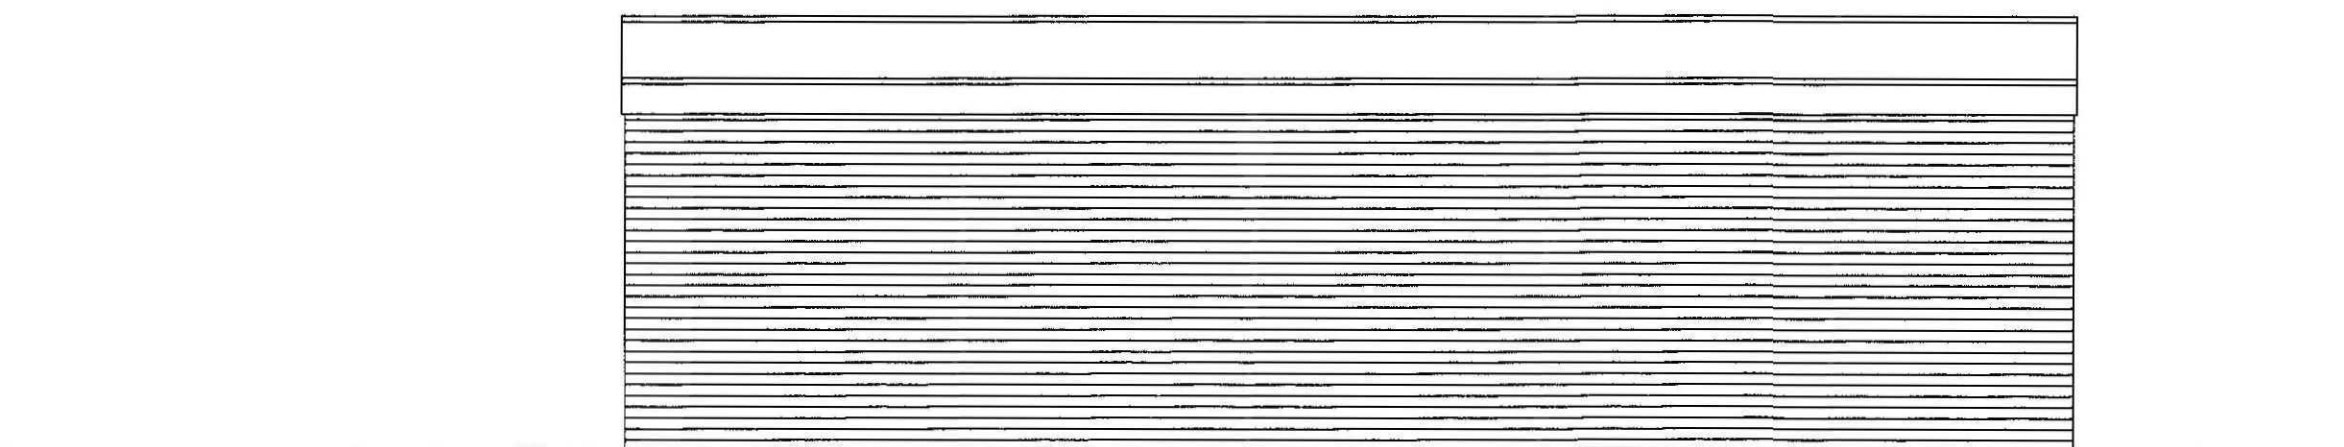

Rear Elevation

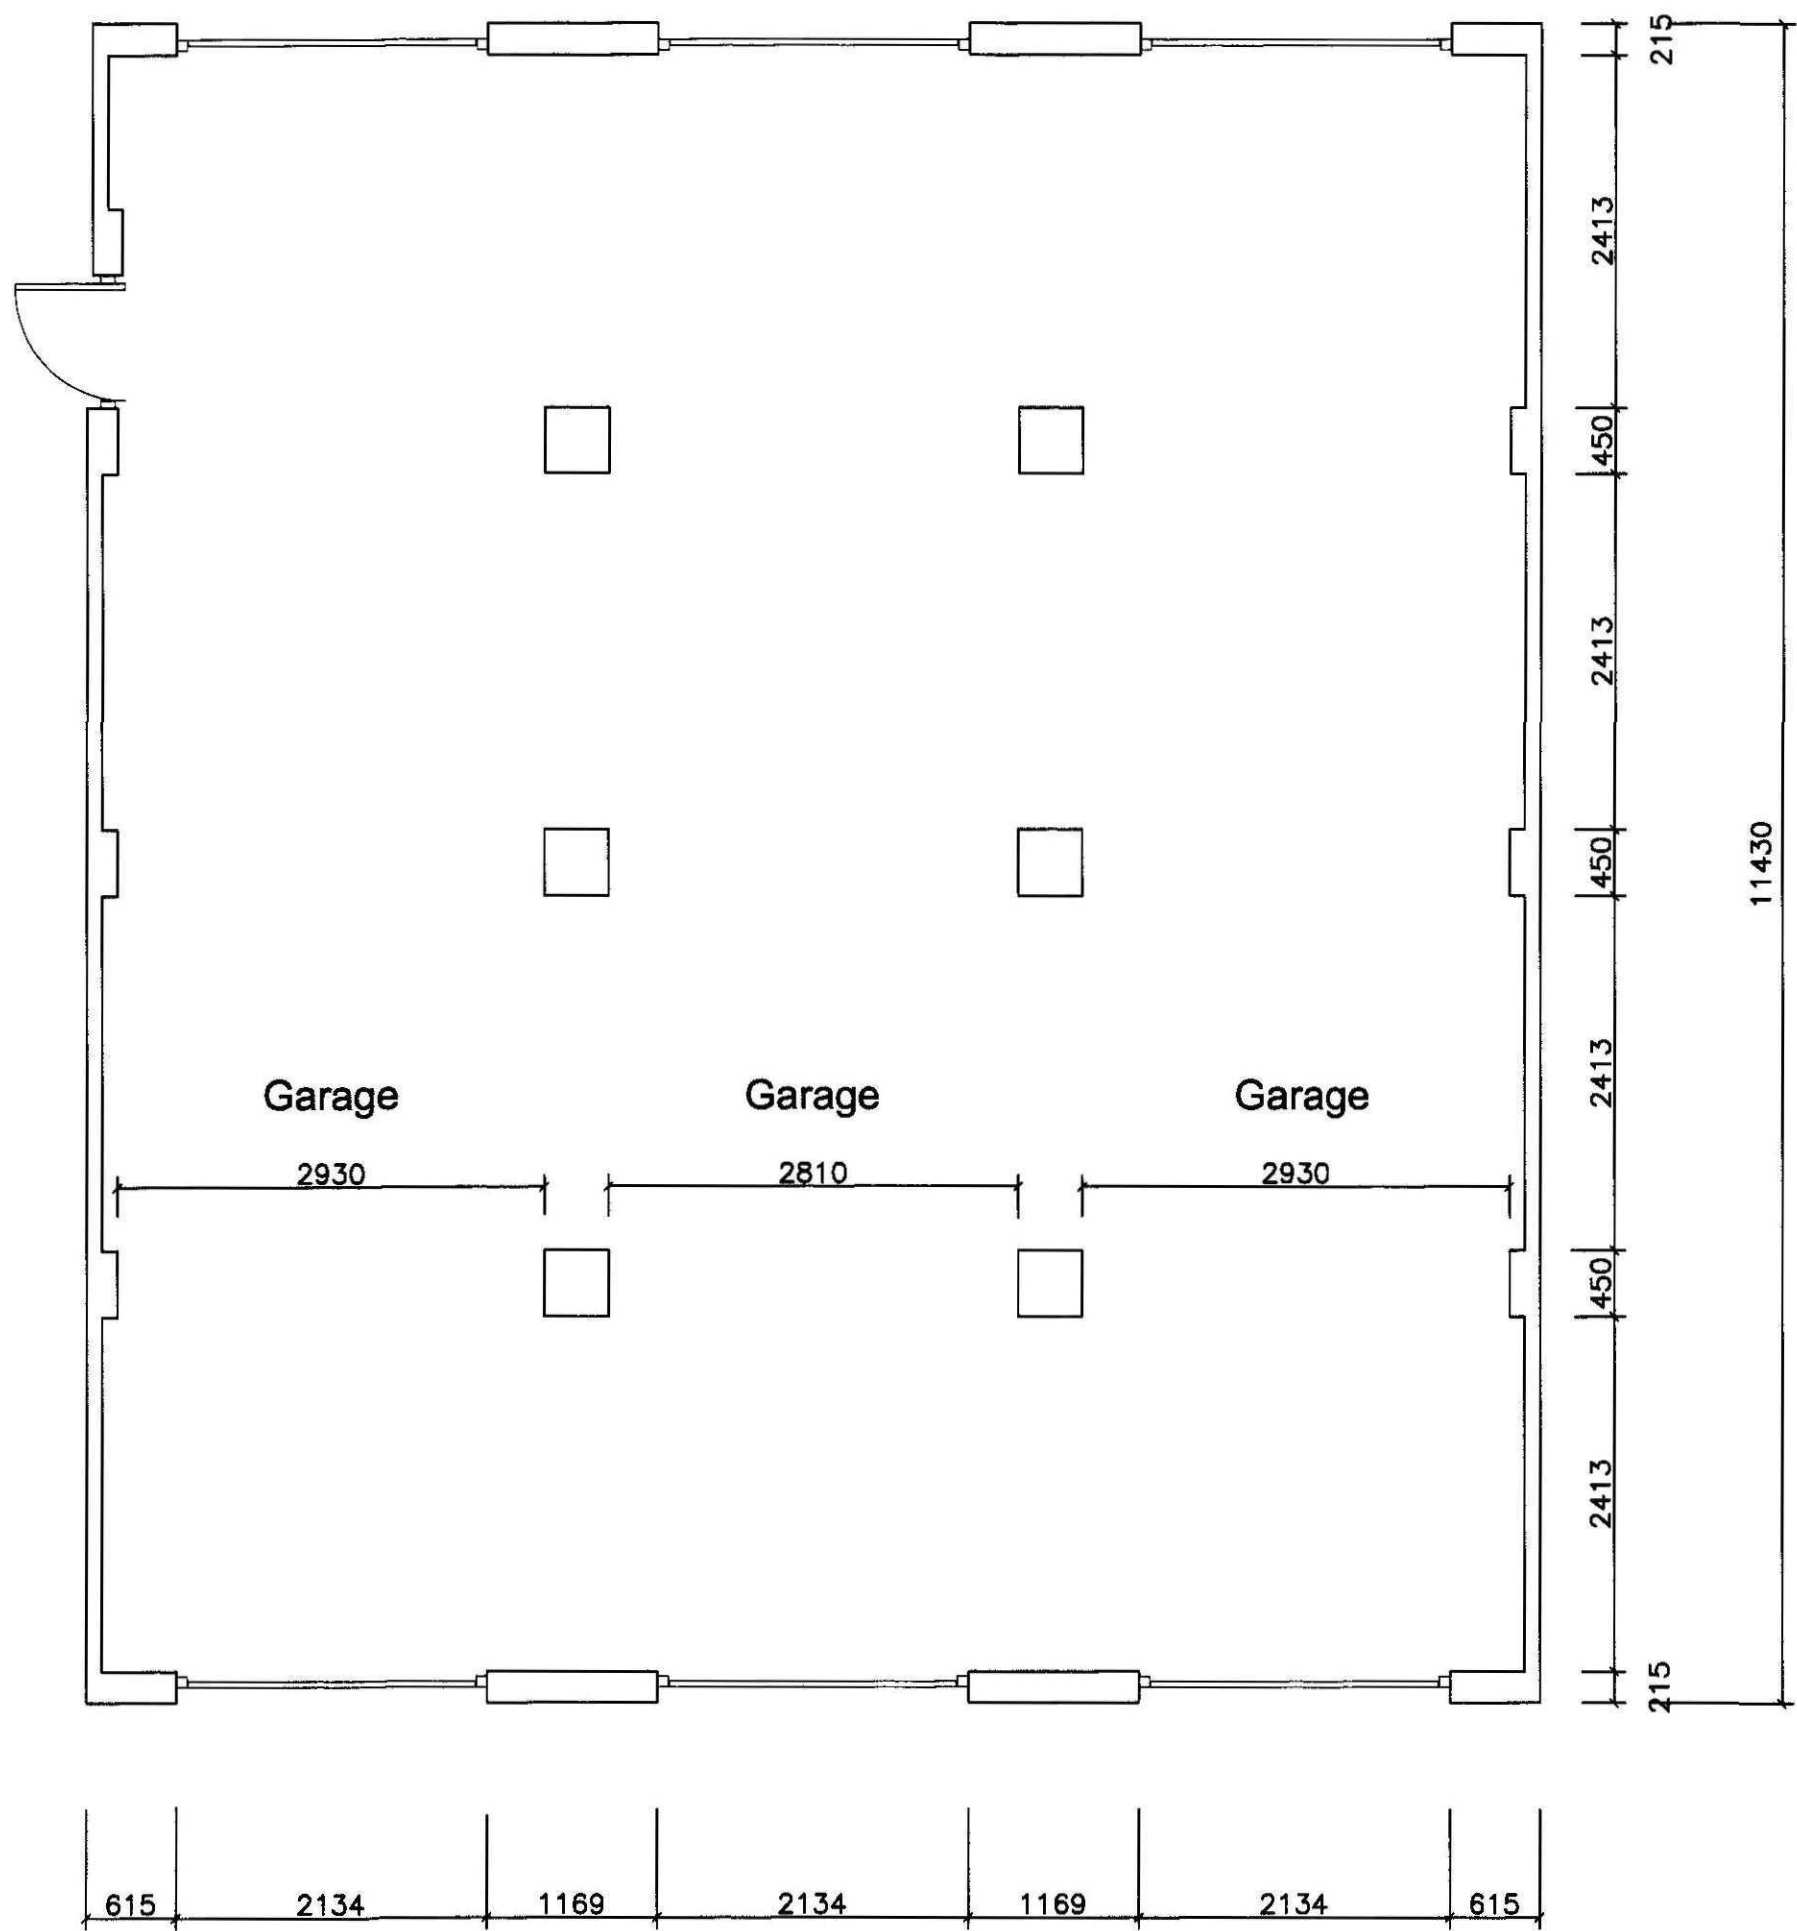

Plan

Planning Department
2 5 NOV 2010
Ref: 0985410

PROJECT Prospect Lodge Chestnut Terrace Sutton Bridge Spalding	
DRAWING Garages and Carports Proposed Elevations and Plan layout	
scale 1:50 @ A1	date October 10
number 08-TM-10 B	