




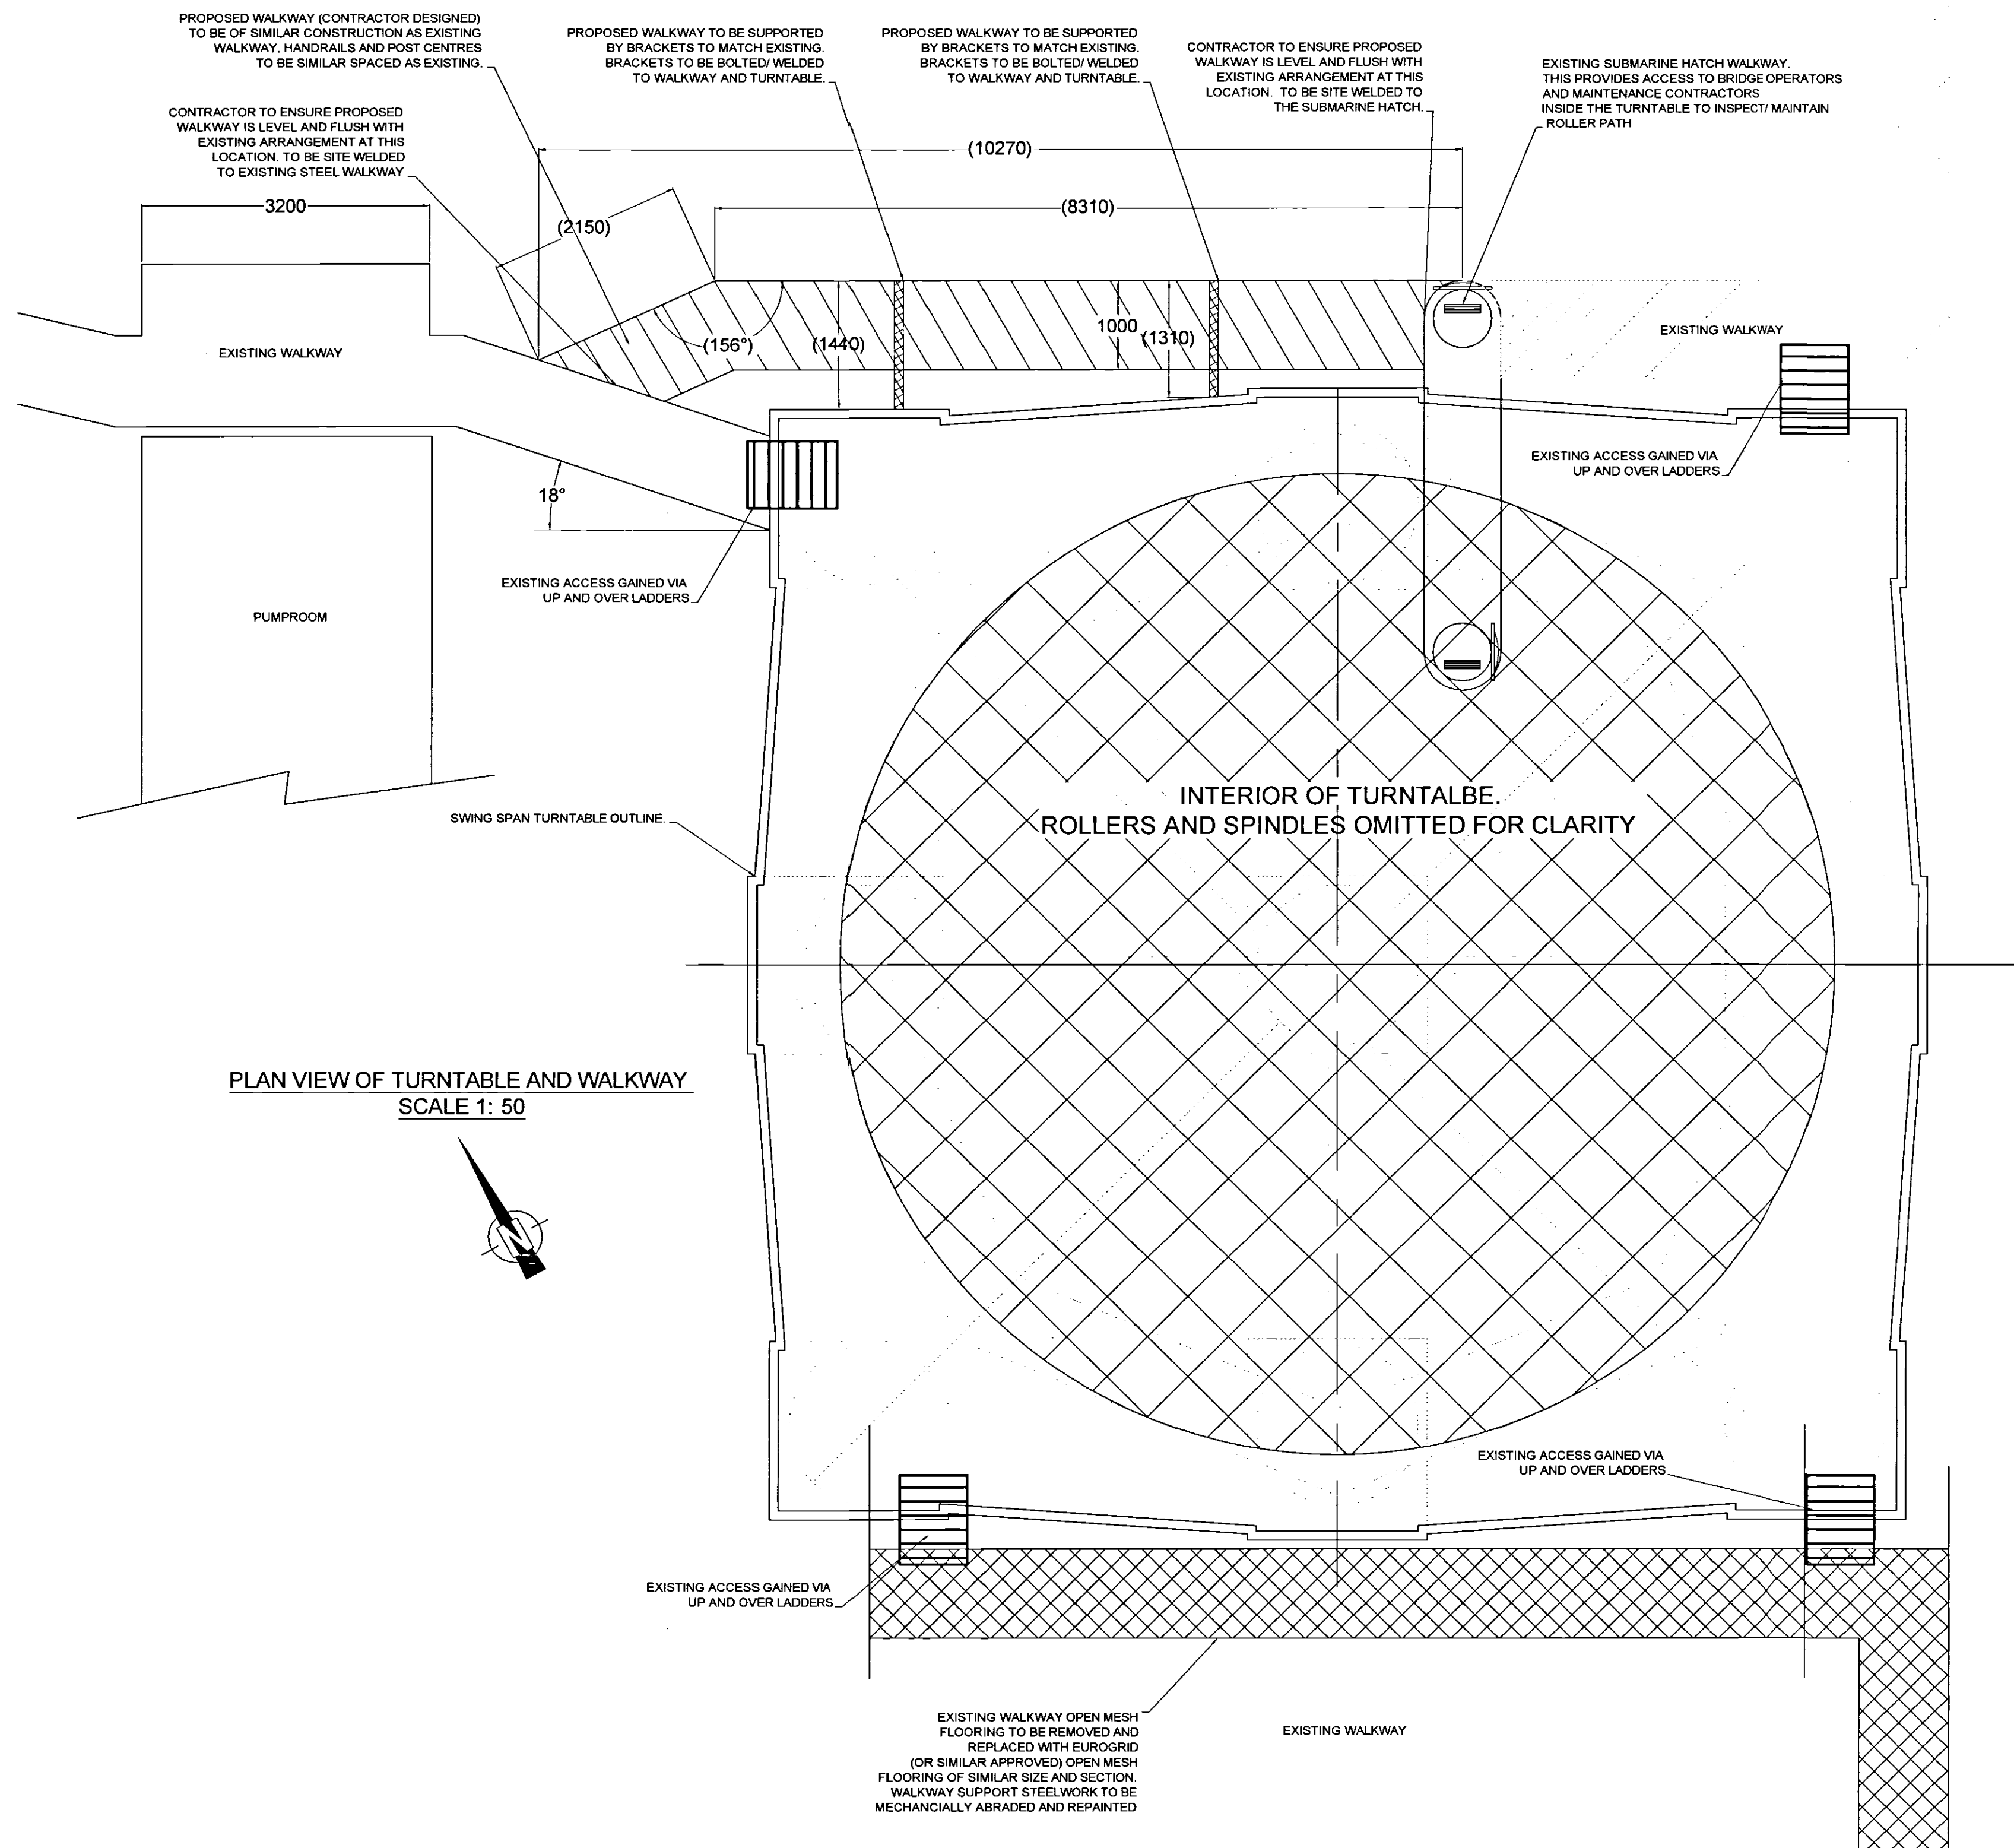


PLAN VIEW OF TURNTABLE AND WALKWAY
SCALE 1: 50

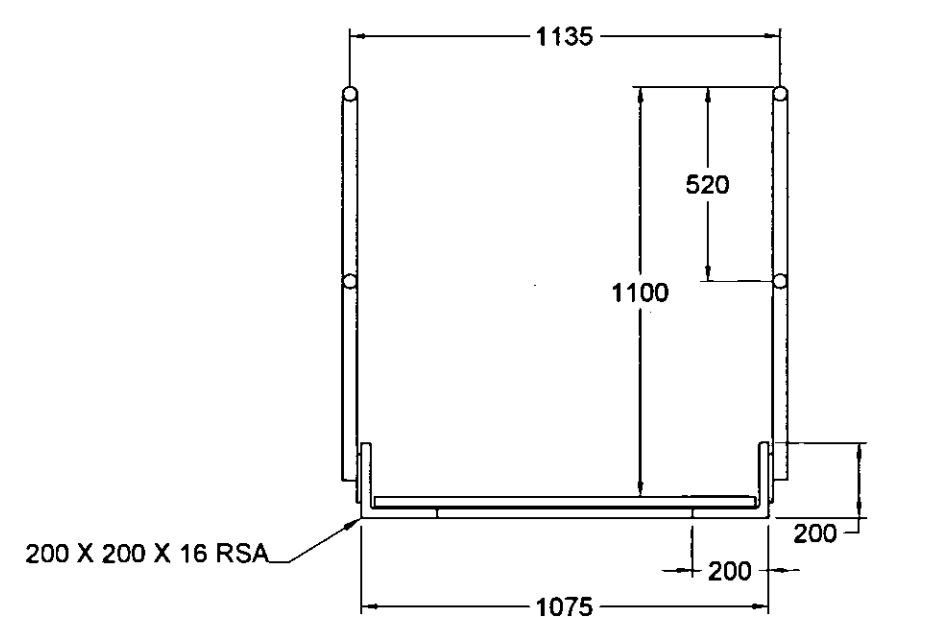

SECTION A- A THROUGH PROPOSED WALKWAY
SCALE 1: 20

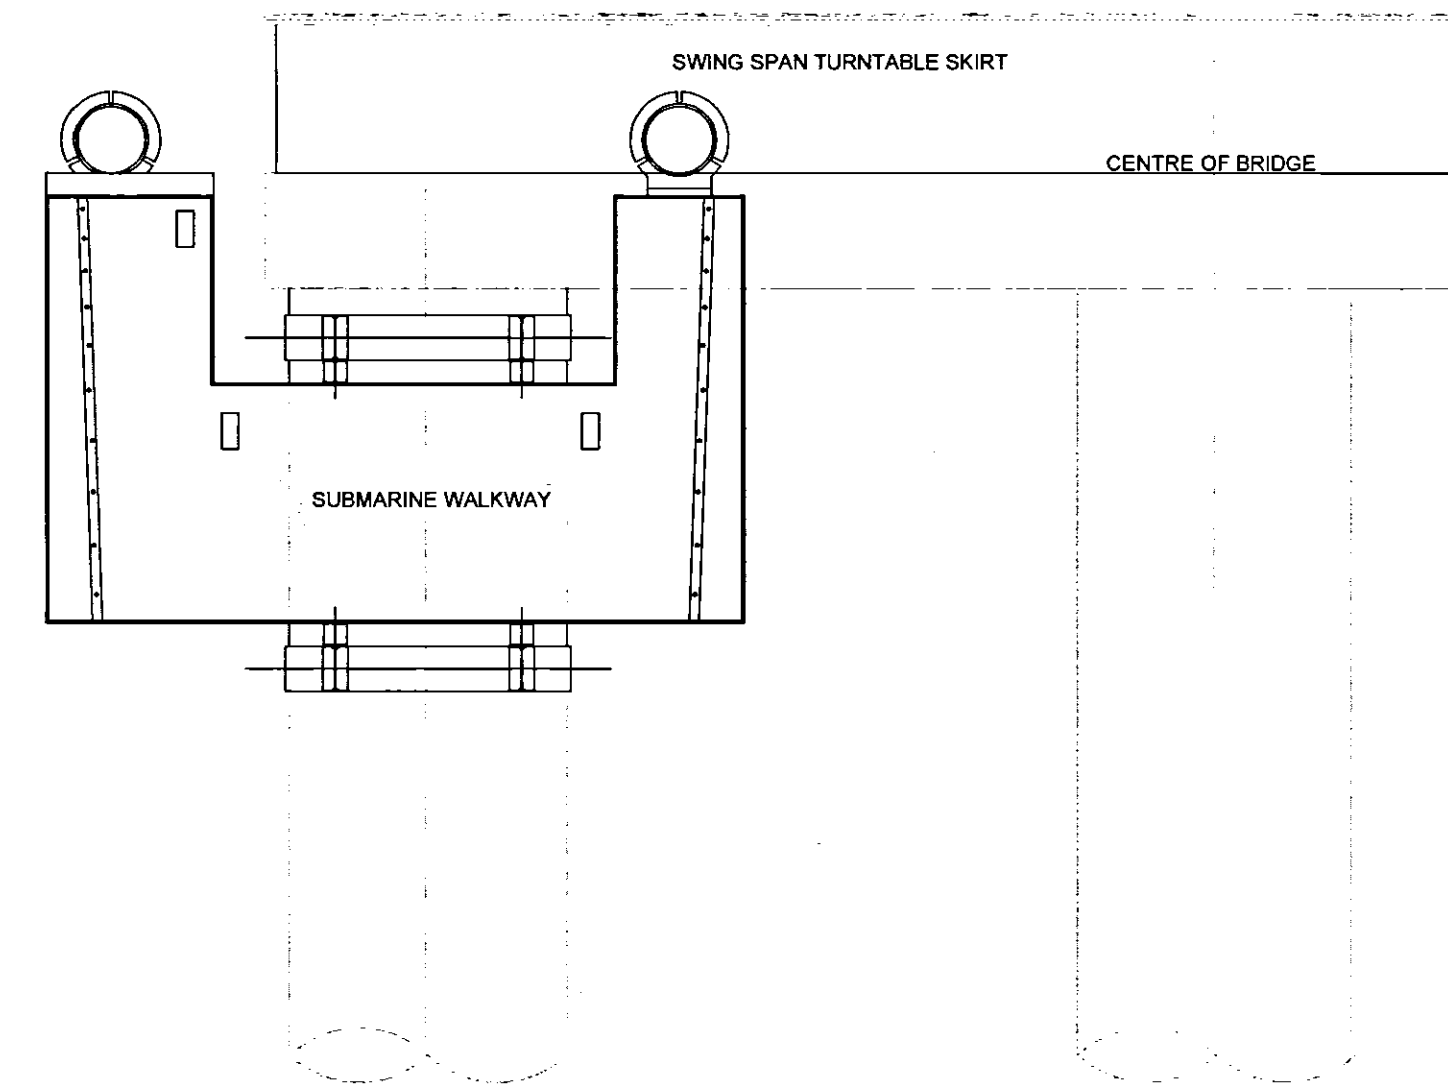

SECTION SHOWING ACCESS VIA SUBMARINE HATCH
SCALE 1: 50

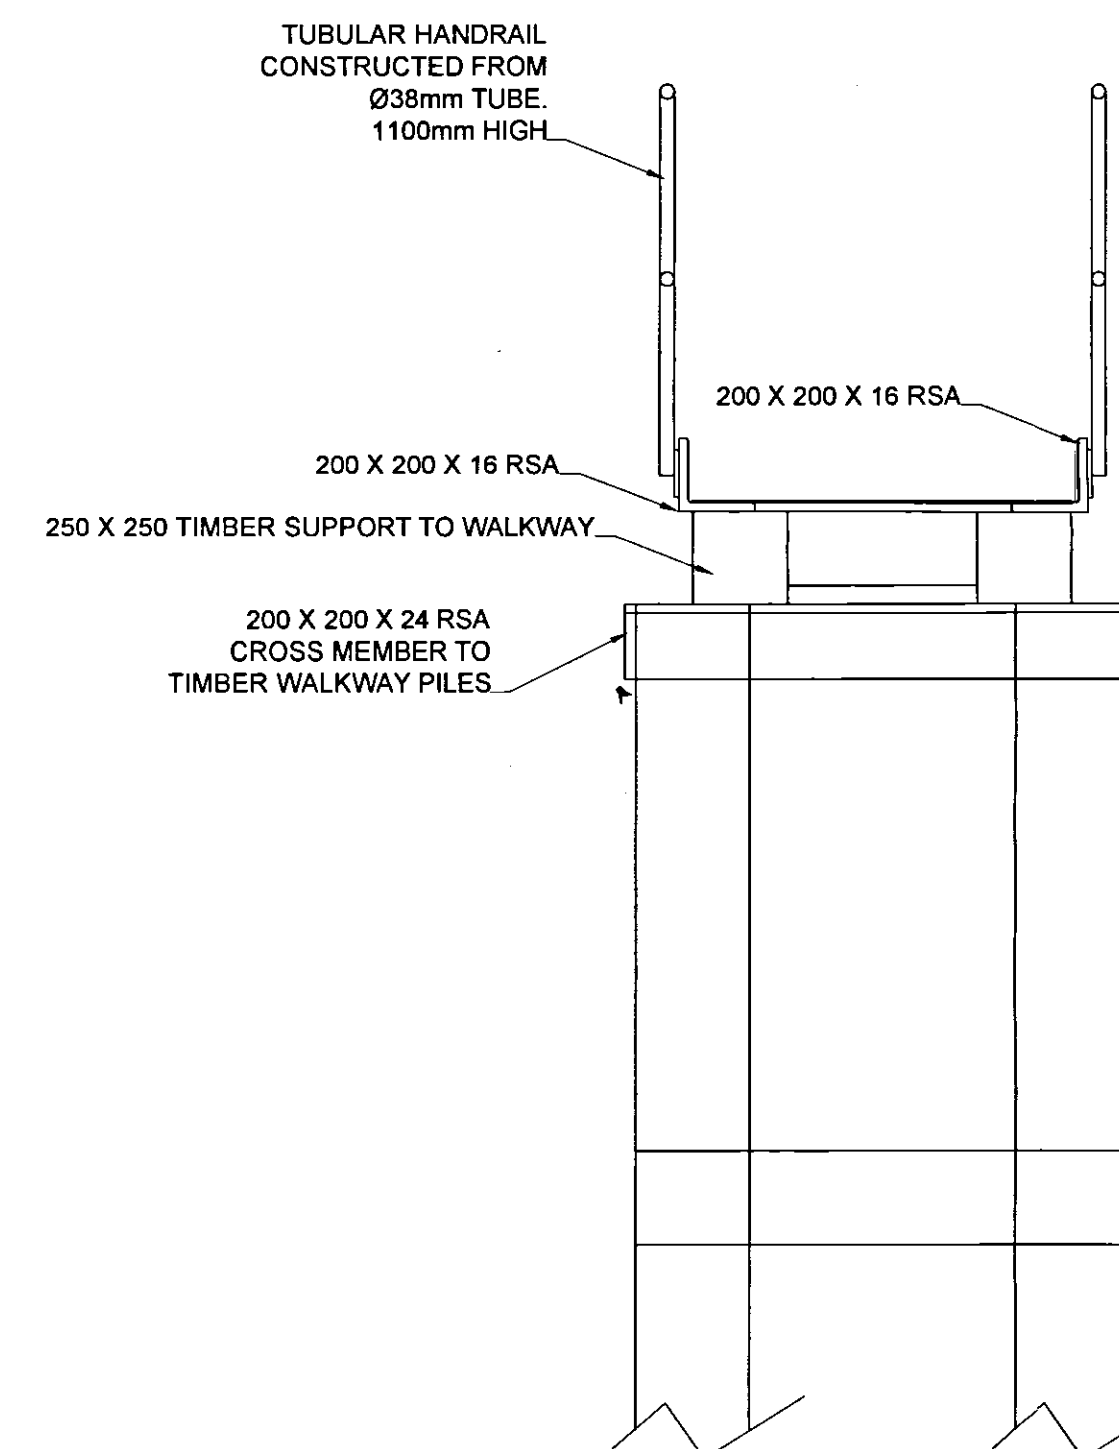


SECTION A- A THROUGH EXISTING WALKWAY
SCALE 1: 20

NOTES:

1. ALL DIMENSIONS IN MILLIMETRES UNLESS NOTED OTHERWISE
2. ALL LEVELS IN METRES UNLESS NOTED OTHERWISE.
3. ALL DIMENSIONS IN BRACKETS (xx) ARE APPROXIMATE ONLY. THE CONTRACTOR IS TO CHECK AND VERIFY ON SITE BEFORE ANY ORDERS ARE PLACED FOR MATERIALS.
4. THE CONTRACTOR IS RESPONSIBLE FOR MAKING ANY ADJUSTMENTS TO THE EXISTING WALKWAY LEVEL TO ELIMINATE TRIP HAZARDS. THE PROPOSED WALKWAY LEVEL MUST BE FLUSH WITH EXISTING WALKWAY LEVELS.
5. REFER TO CONTRACT DOCUMENTS FOR THE SPECIFICATION REGARDING MATERIAL STANDARDS AND WORKMANSHIP.
6. ALL WELDED AREAS TO BE CLEANED AND SMOOTH.
7. THE PROPOSED WALKWAY IS TO BE DESIGNED TO IMPROVE ACCESS ARRANGEMENTS FOR THE BRIDGE OPERATORS AND MAINTENANCE CONTRACTORS TO THE INSIDE OF THE TURNTABLE ROOM VIA THE SUBMARINE WALKWAY.
8. THE EXISTING ARRANGEMENT REQUIRES THE BRIDGE OPERATORS AND MAINTENANCE PERSONELL TO CARRY EQUIPMENT AND GAIN ACCESS VIA 4 No 'UP AND OVER LADDERS'
9. THIS DRAWING IS TO BE READ IN CONJUNCTION WITH THE FOLLOWING DRAWINGS (PREFIXED HCSMM0105)
 - /3000 - GENERAL ARRANGEMENT AND ACCESS
 - /3001 - TIMBER FENDER DETAILS SHT 1 OF 2
 - /3002 - TIMBER FENDER DETAILS SHT 2 OF 2
 - /3003 - TYPICAL JOINT DETAILS SHT 1 OF 2
 - /3004 - TYPICAL JOINT DETAILS SHT 2 OF 2
 - /3005 - CARRIAGEWAY RESURFACING WORKS
 - /3006 - CARRIAGEWAY ROAD MARKINGS
 - /3007 - STEELWORK AND ACCESS FOOTWAY WORKS

TENDER

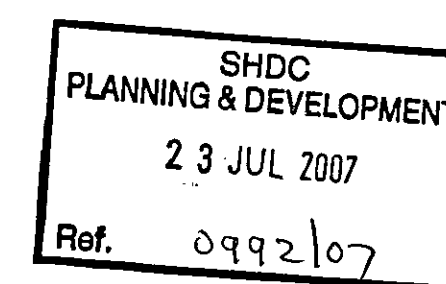

Rev.	Date	Description	Amended by	Approved by



Lincolnshire
COUNTY COUNCIL

TECHNICAL SERVICES PARTNERSHIP
WITHAM PARK HOUSE, WITHAM PARK, WATERSIDE SOUTH
LINCOLN LN5 7JN
Customer Service Centre : (01522) 782070
Head of Technical Services : Y.H.Kong, B.Sc., C.Eng., F.I.C.E., M.I.H.T., D.M.S.

Drawing No. **B/ HCSMM0105 /T/ 3007**
Structure No. **42/81/21**
Rd No. **A17** Parish: **SUTTON BRIDGE**
Scheme: **A17 CROSS KEYS SWING BRIDGE**
Description: **TIMBER FENDER REPAIRS AND RESURFACING STEELWORK AND ACCESS FOOTWAY WORKS**

Scale	AS SHOWN	Drawn by	IAB	Approved by	ANA	Approval Date	22/6/07	Sheet Number	8
-------	----------	----------	-----	-------------	-----	---------------	---------	--------------	---

FOR THIRD PARTY USE: THIS DRAWING SHALL BE DEEMED TO BE CURRENT ONLY ON THE DATE OF APPROVAL. PLEASE CHECK FOR AMENDMENTS BEFORE USE.

PROPOSED WALKWAY
(AS SEEN FROM NORTH ELEVATION)
SCALE 1: 50