




Contractor to check all Dimensions on site prior to ordering materials / commencing work.Do Not Scale from this Drawing - If In doubt then please ask

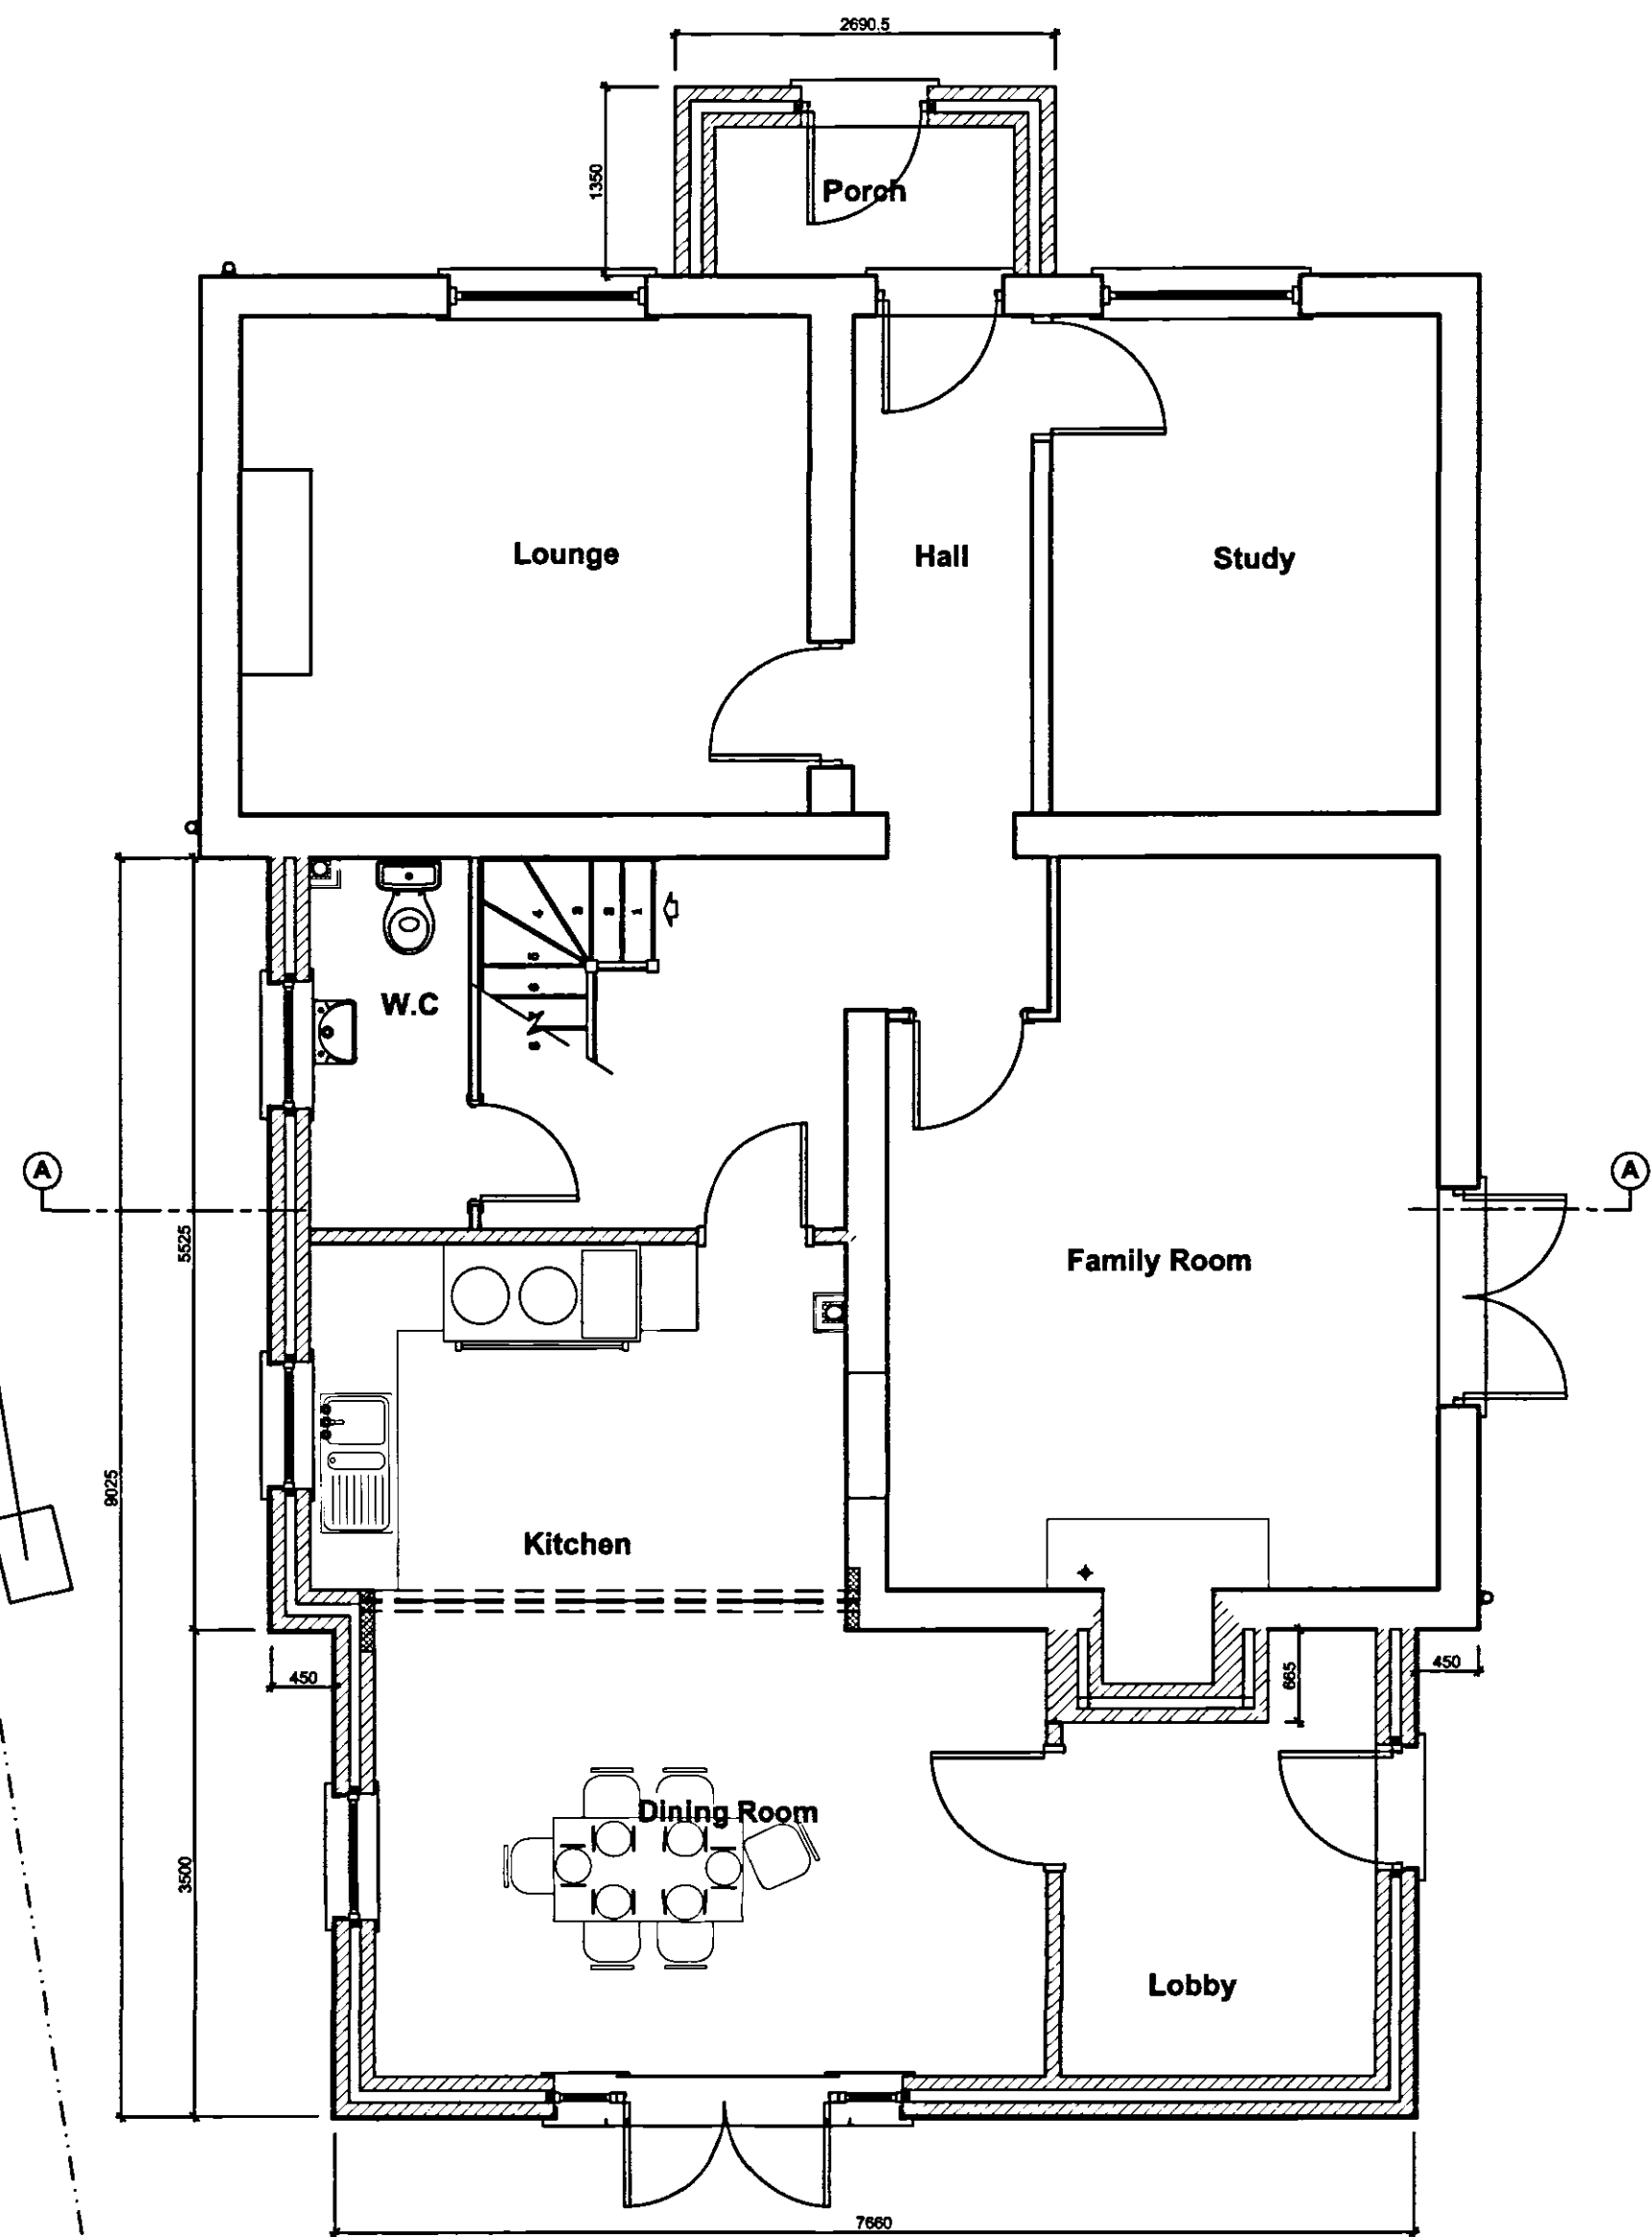


Proposed Ground Floor Plan
Scale 1:50

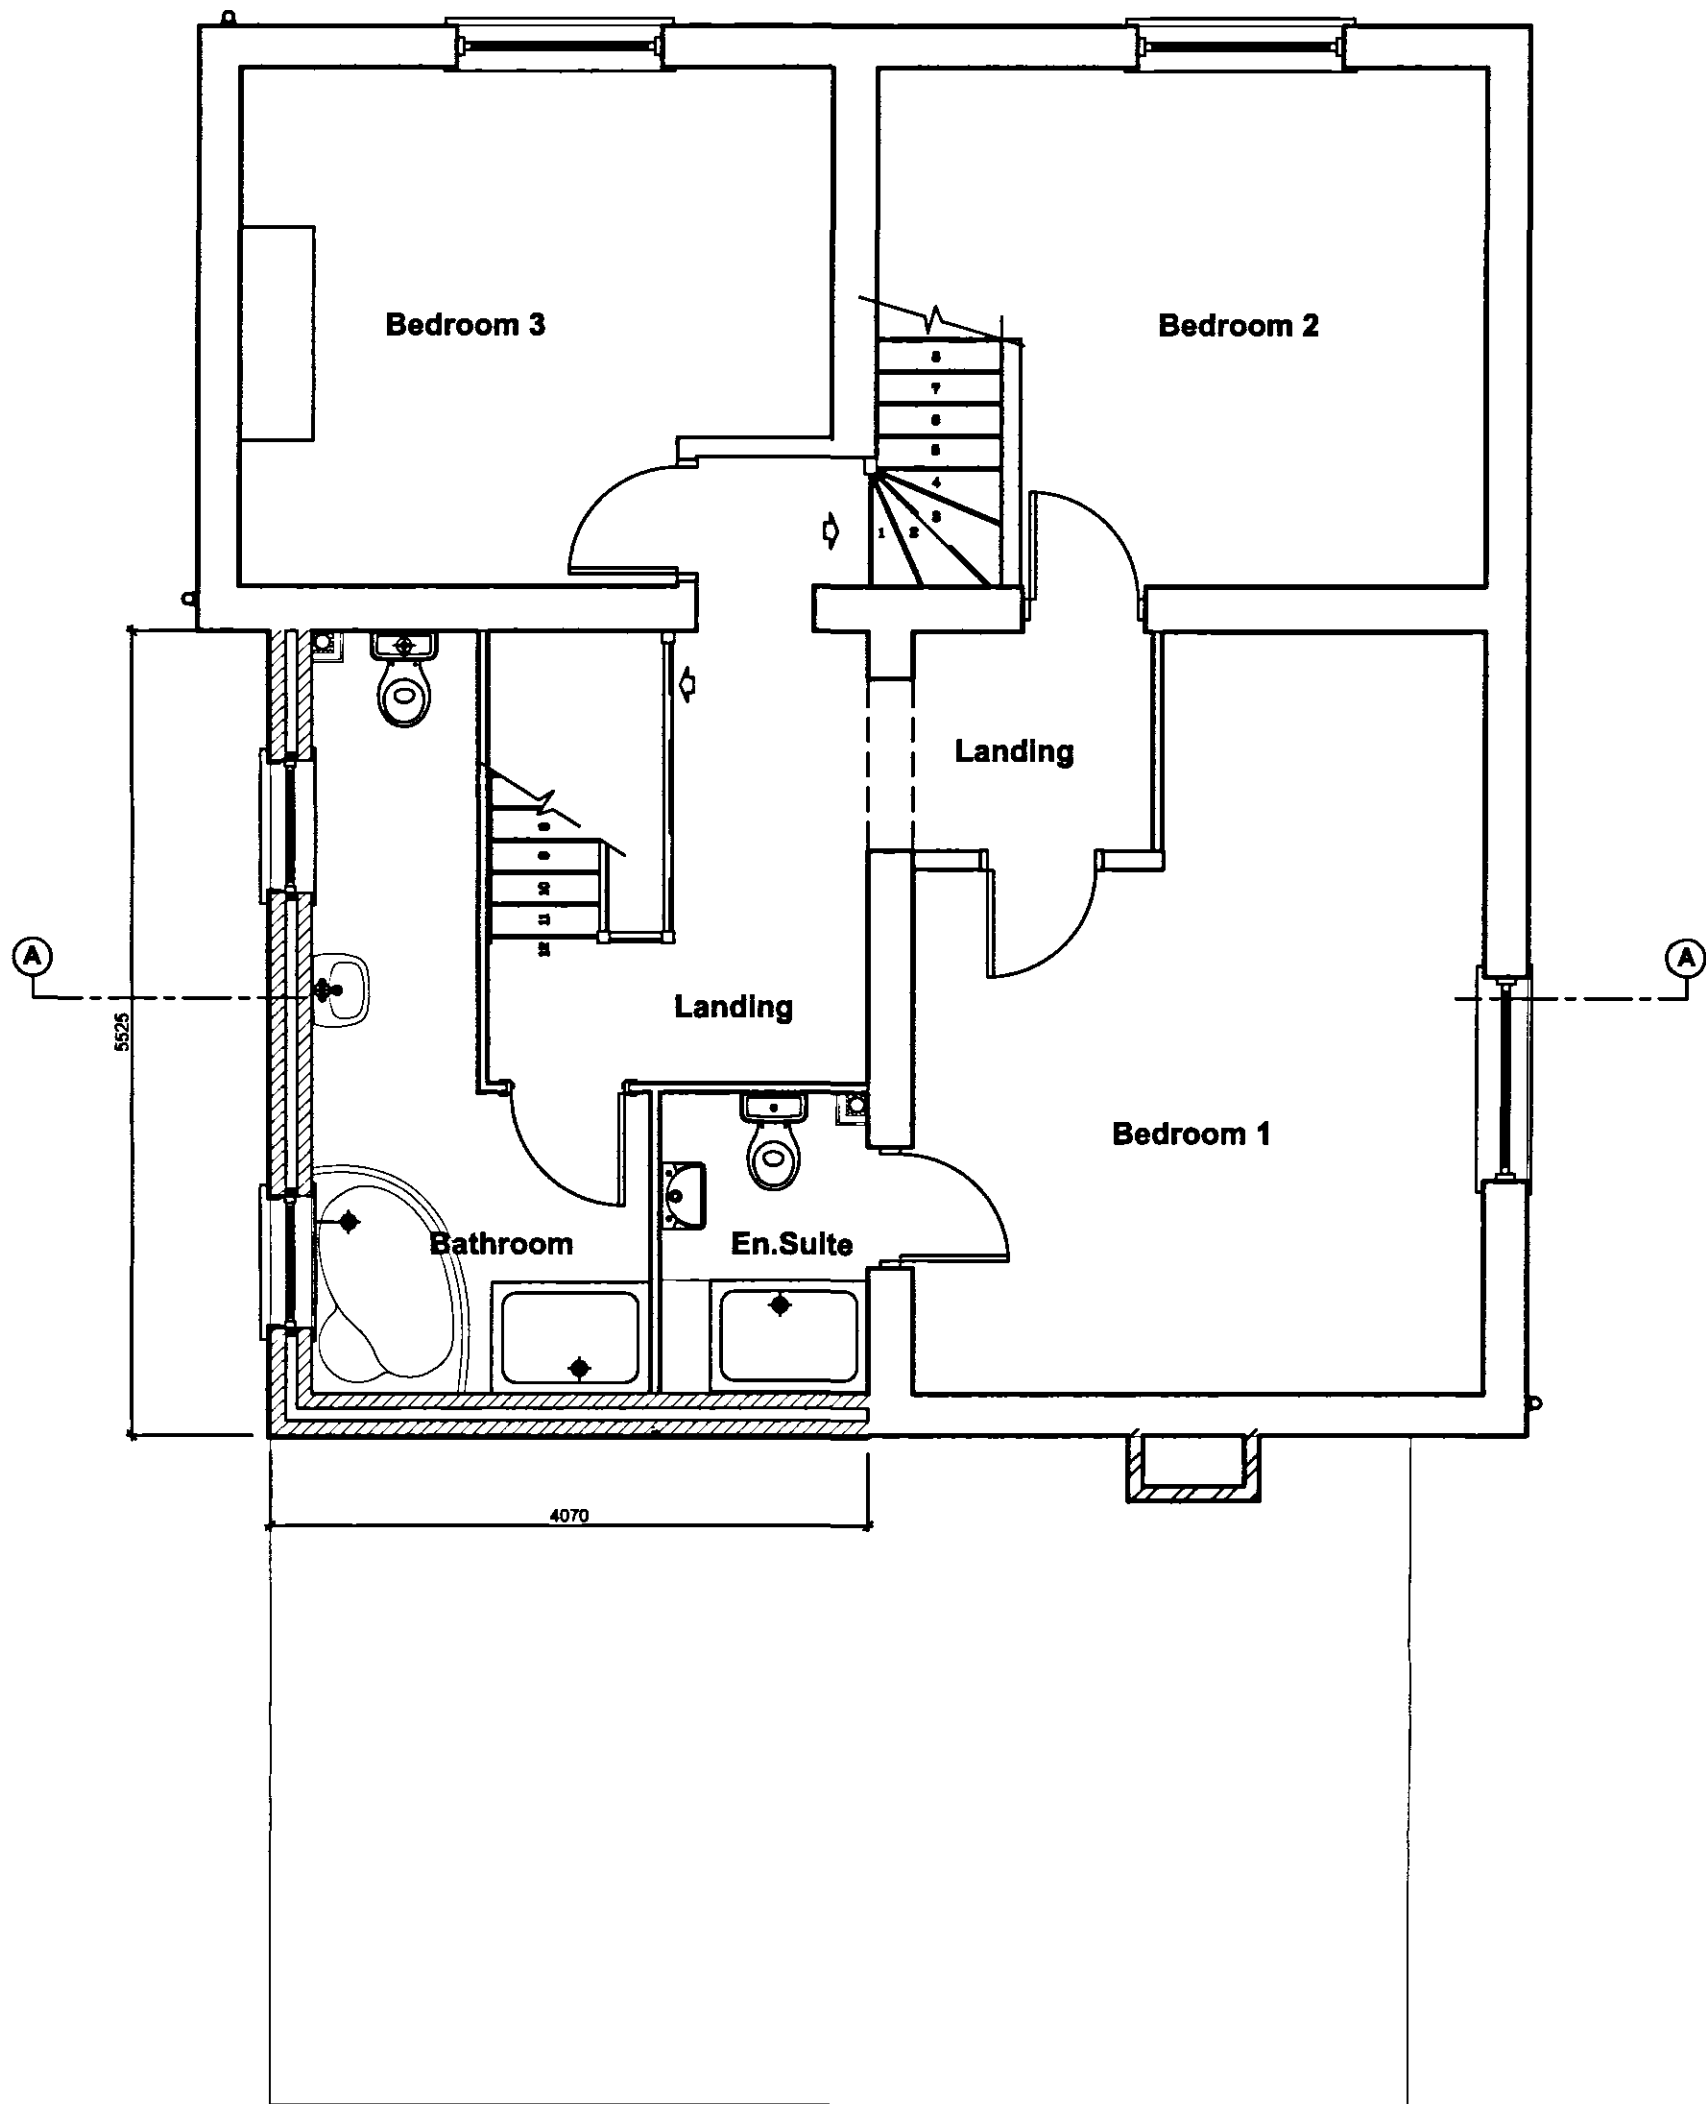


Proposed First Floor Plan
Scale 1:50

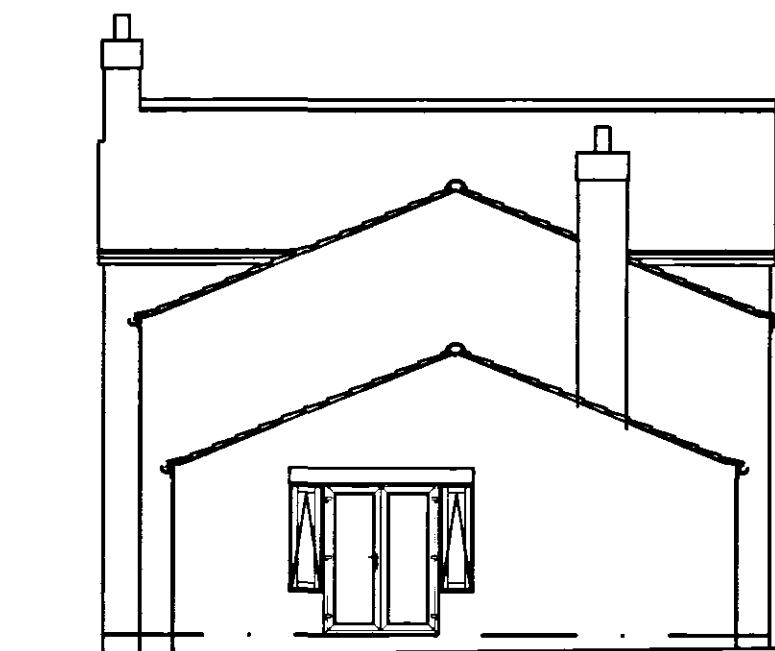


Proposed Rear Elevation
Scale 1:100

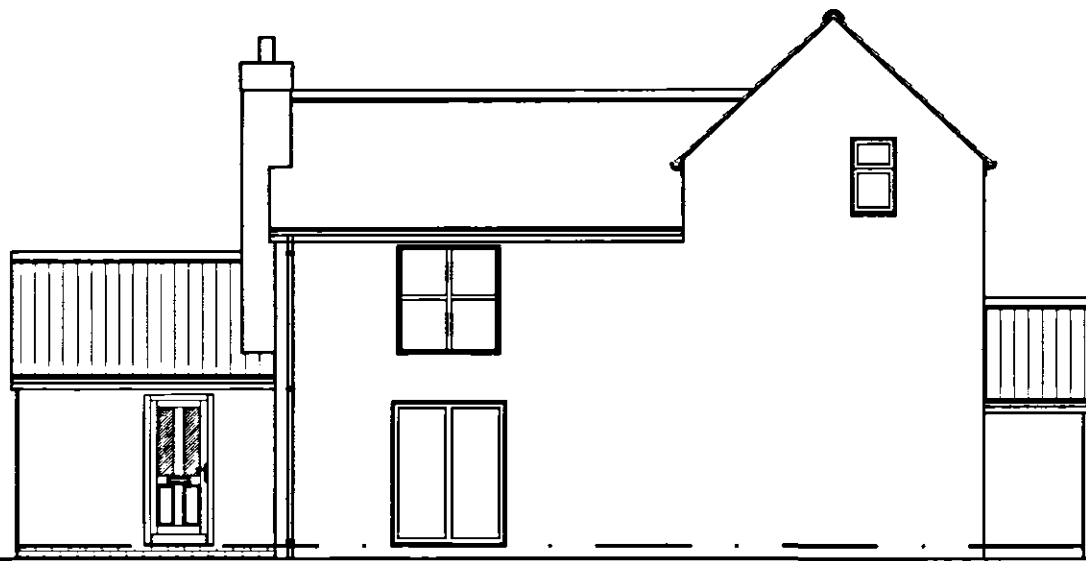


Proposed Side Elevation
Scale 1:100

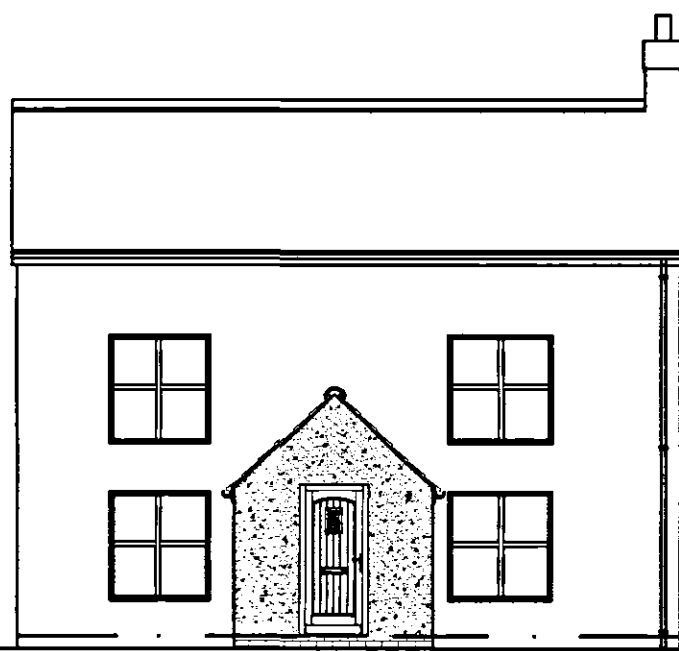

Proposed Front Elevation
Scale 1:100

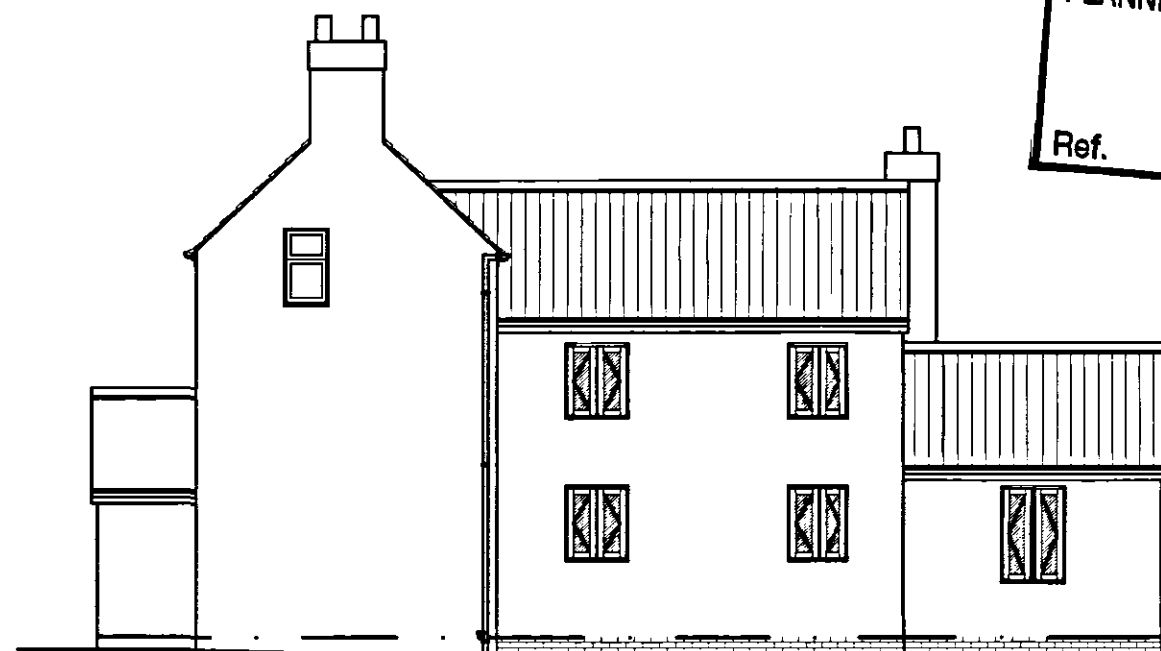

Proposed Side Elevation
Scale 1:100

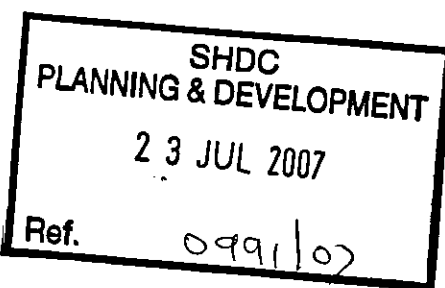

rev "C" - 18.07.07 - Amended to suit the Clients and SHDC's comments

rev "B" - 29.03.07 - Amended to suit Clients comments

rev "A" - 20.03.07 - Amended to suit clients comments

GENERAL CONDITIONS
Contractors are responsible for checking all dimensions on site when work commences and before ordering any materials. Any discrepancies should be brought to the attention of the Client for remedial action before commencing further.

All details shown are based on typical site conditions for that area, any abnormal conditions should be brought to the attention of the Client and Local Authority.

The notes shown are mainly to cover the requirements of Building Regulations and should not be treated as full specification.

No allowance has been made for any Structural Calculations, a "SAP" calculation, Soil Investigation or Flood Risk Assessment. If deemed necessary then these will be a chargeable extra. All steel beam sizes shown on drawing are all subject to confirmation from Structural Engineer.

All materials not specified to be of a standard suitable for the work proposed and be fit for purpose. All work to be in accordance with good building practice and all necessary BS codes for Workmanship on Building Sites.

Client :
Mrs J Marr
416 Broadgate
Weston Hills
Spalding
PE12 6DA

Site :
Proposed Demolition & Replacement of Existing Rear Projection

remway
Design Ltd
2 Red Lion Street
Spalding
PE 1 1 8 X
Tel / Fax: 01775 768 821
Mobile : 07815 112 058
e-mail: jason@remwaydesign.co.uk

Date : Feb 07 Scale : As Noted

Drawing No:
rem 1333-02"C"