
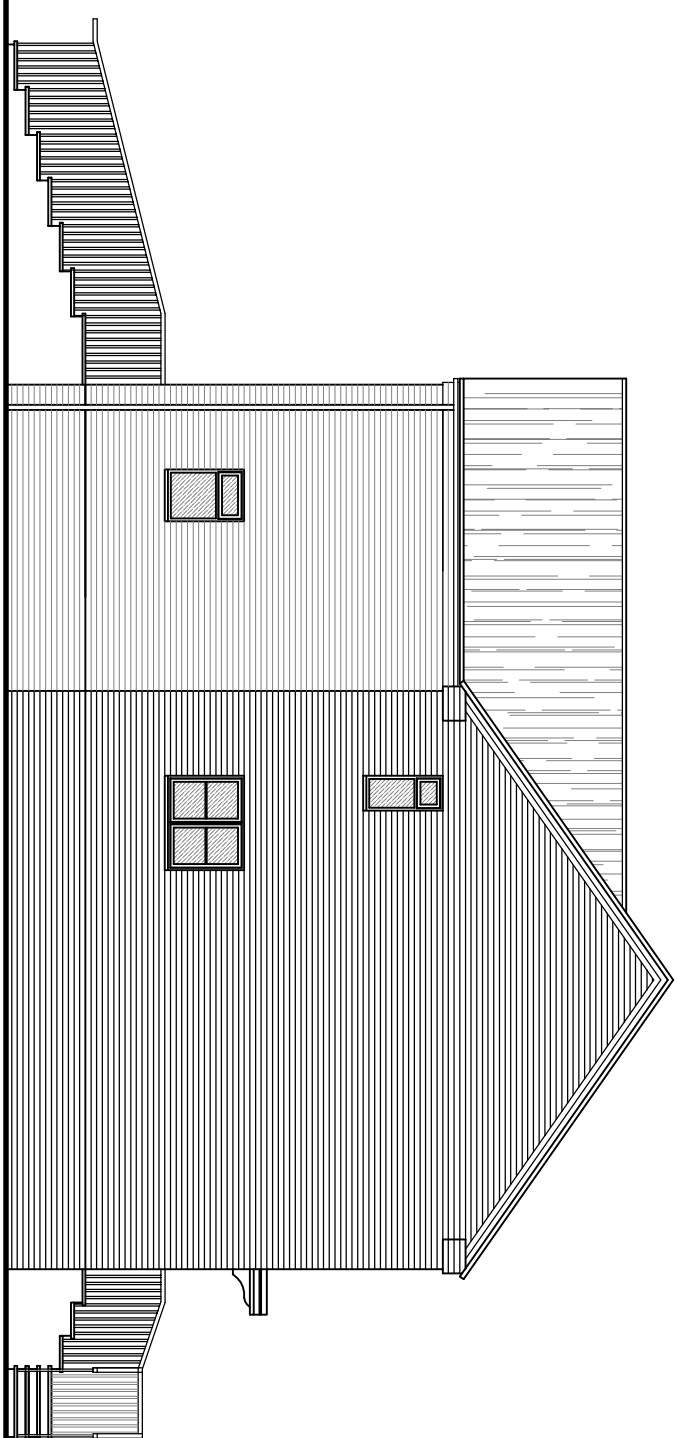
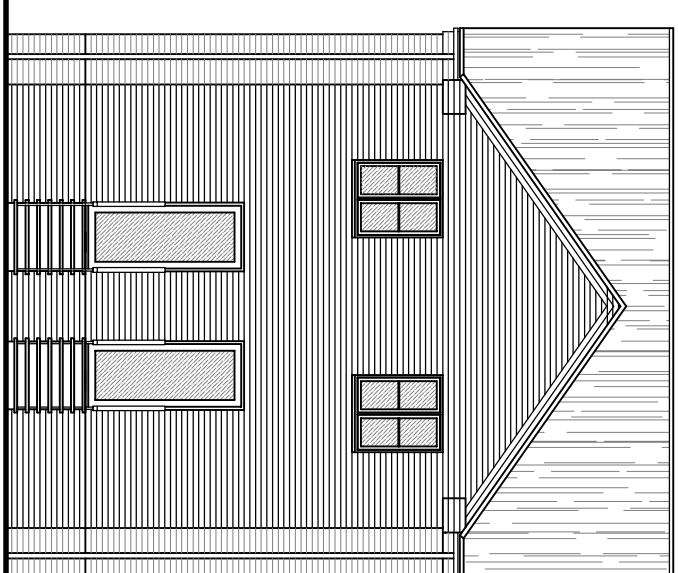
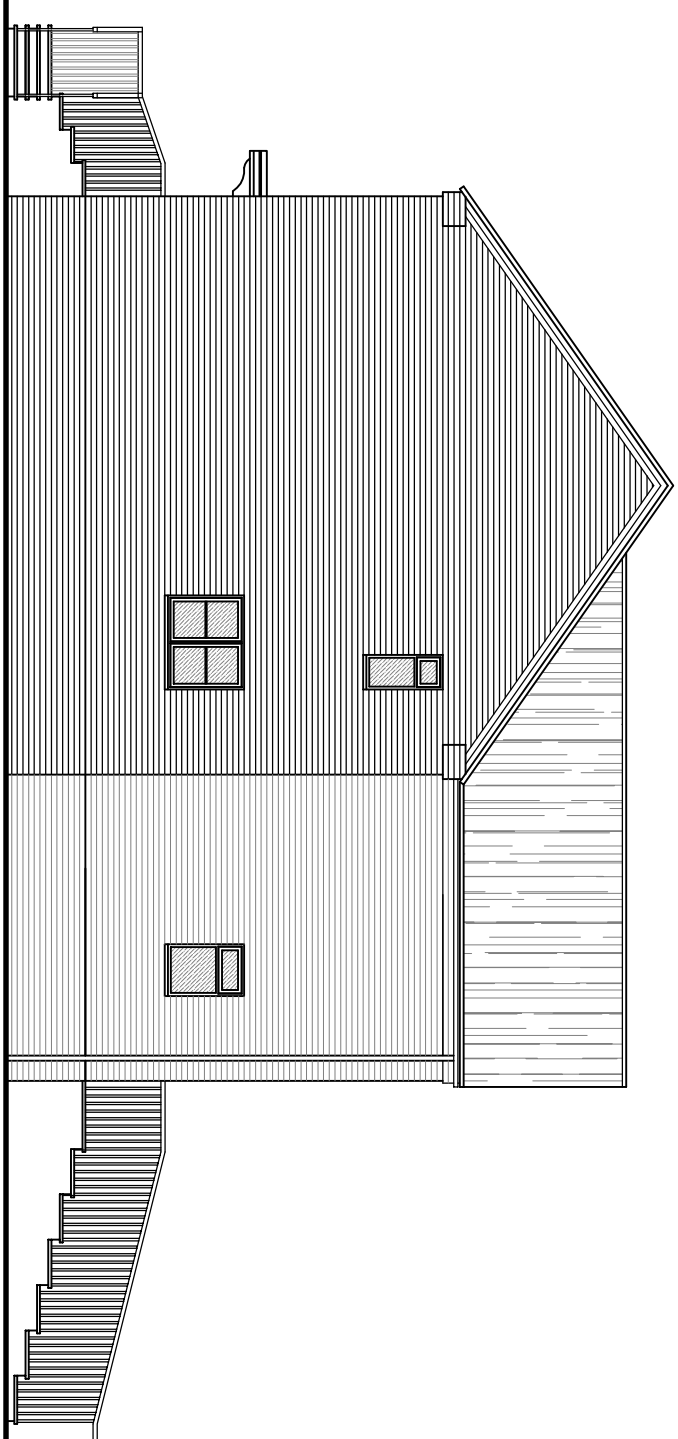


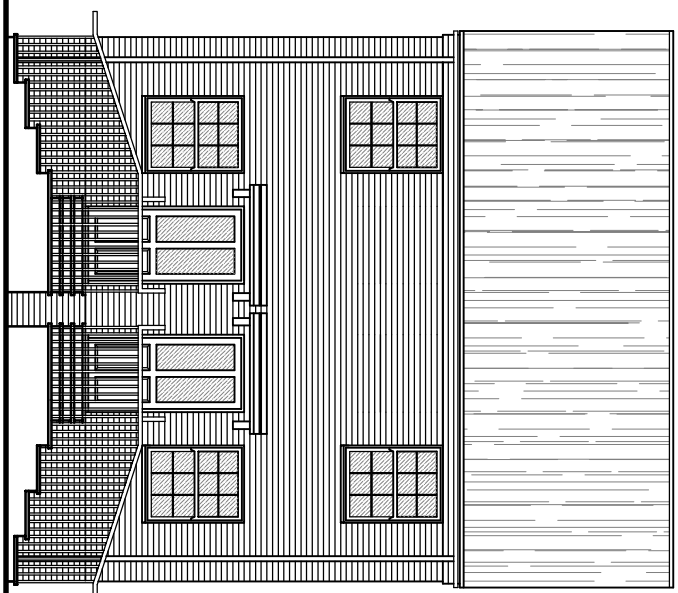


FRONT ELEVATION


SIDE ELEVATION

REAR ELEVATION

SIDE ELEVATION

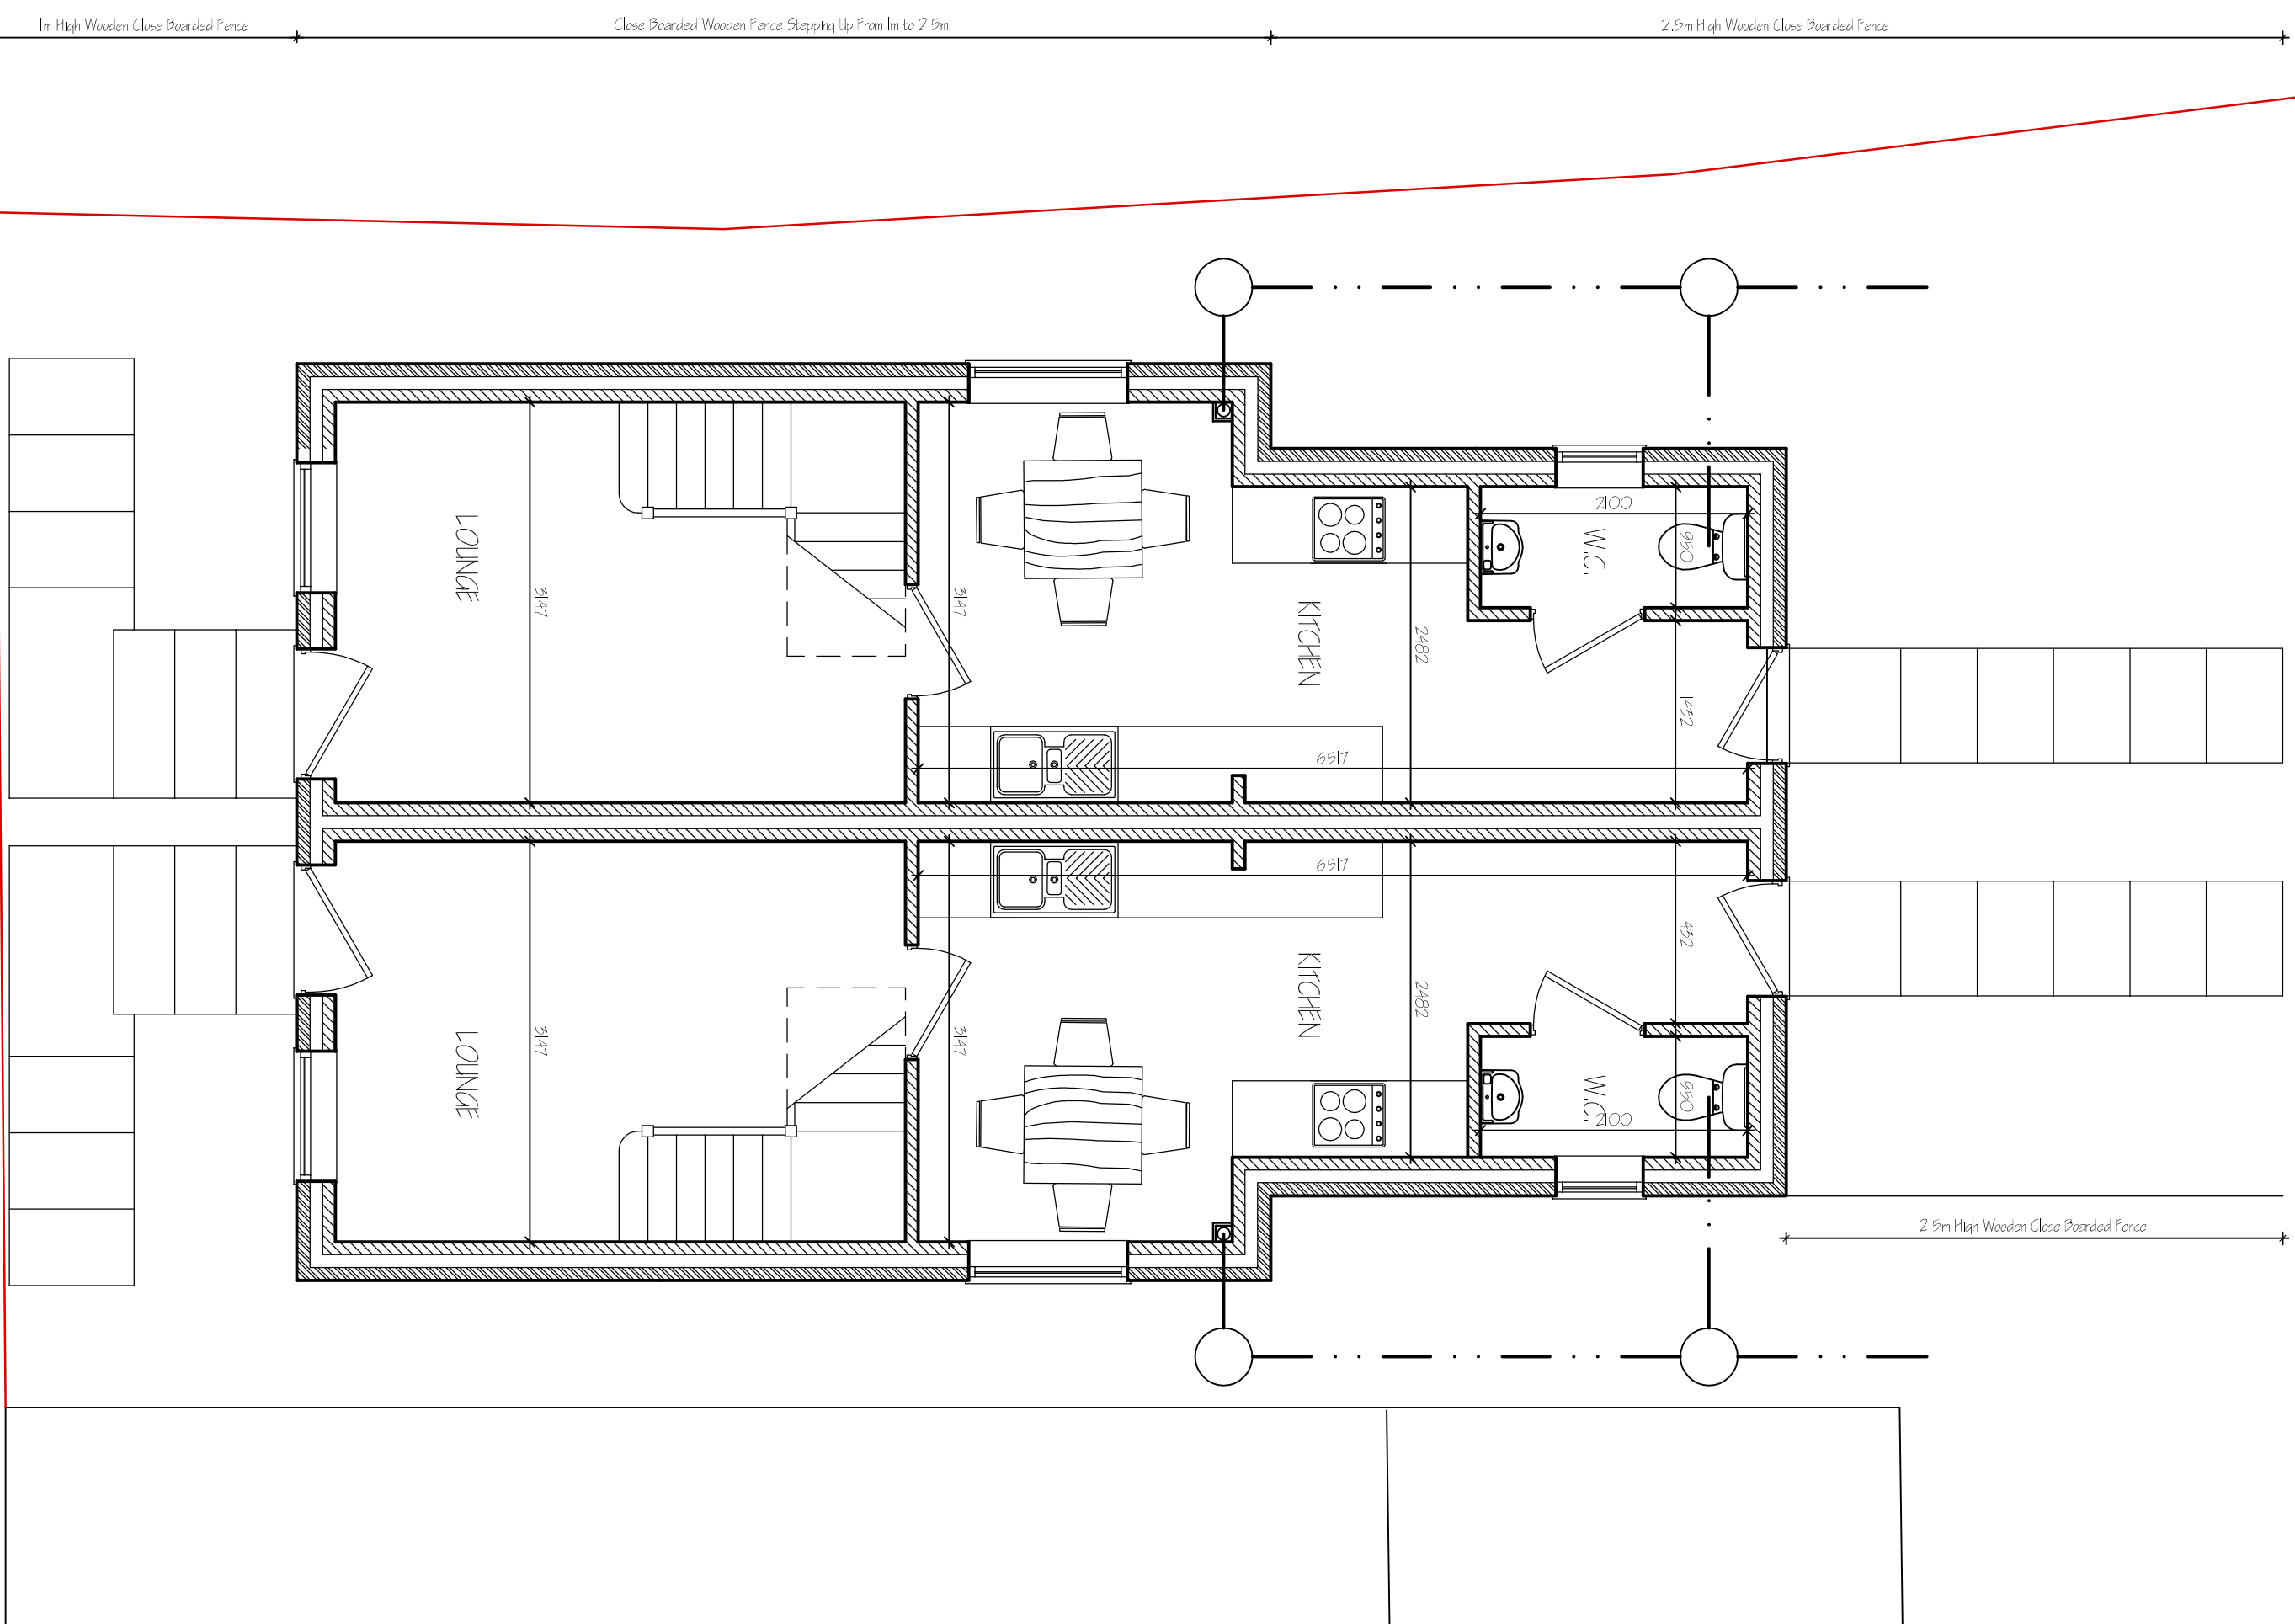

GROUND FLOOR PLAN

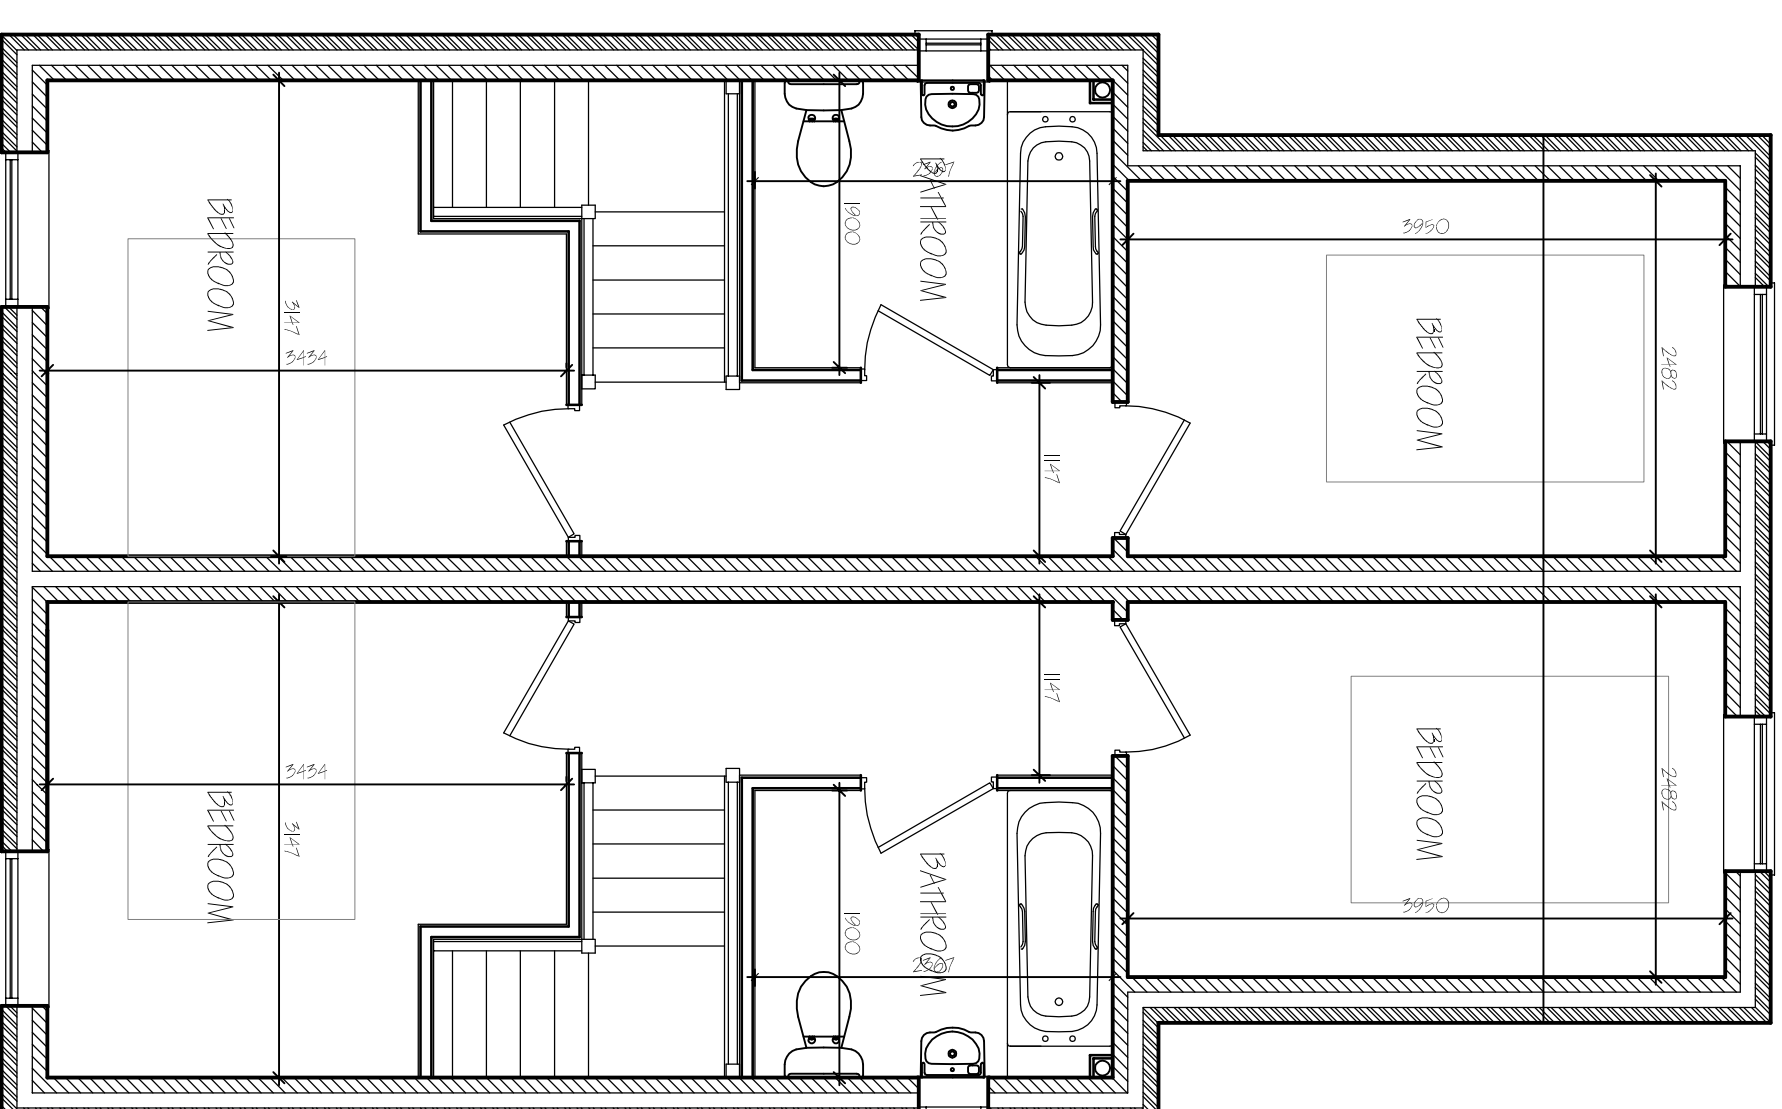

FIRST FLOOR PLAN

C	BANKING PRACTICE	MAY 2022
D	CLIENT AGREEMENTS	MAY 2022
A	CLIENT AGREEMENTS	JAN 2022
ref.	revision	date

G. R. MERCHANT LTD.
1, ENG AMICE FWO
ARCHITECTURAL, STRUCTURAL
AND LAND DRAINAGE
CONSULTANTS

4 Wrights Mews
12A Park Road, Holbeach,
Spalding, Lincs. PE12 7EE
Tel: 01406 490800
Fax: 01406 425744
E-Mail: gr.merchant@btconnect.com

RESIDENTIAL DEVELOPMENT
Adj. 236 BRIDGE ROAD
SUTTON BRIDGE
SPALDING, Lincs, PE12 9SA

Client **MR J HOOK**

Drawing
GROUND FLOOR PLAN - PROPOSED
FIRST FLOOR PLAN - PROPOSED
ELEVATIONS - PROPOSED

Job Ref.	Drawing No.
3610-19	02C
Date	Drawn
JAN 2020	SLB

1:50 & 1:00 (unless otherwise stated)

DO NOT SCALE FROM THIS DRAWING

[illegible]