



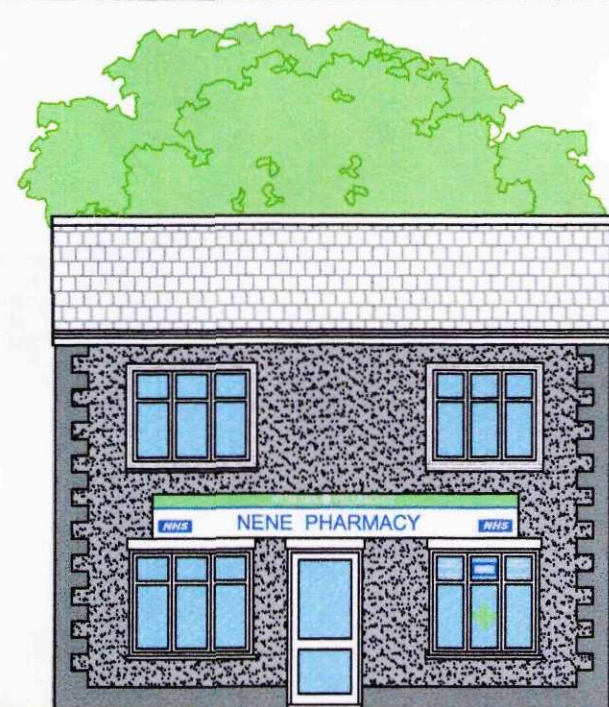


FRONT ELEVATION
SCALE 1:100

0 1 2 3 4
METRES

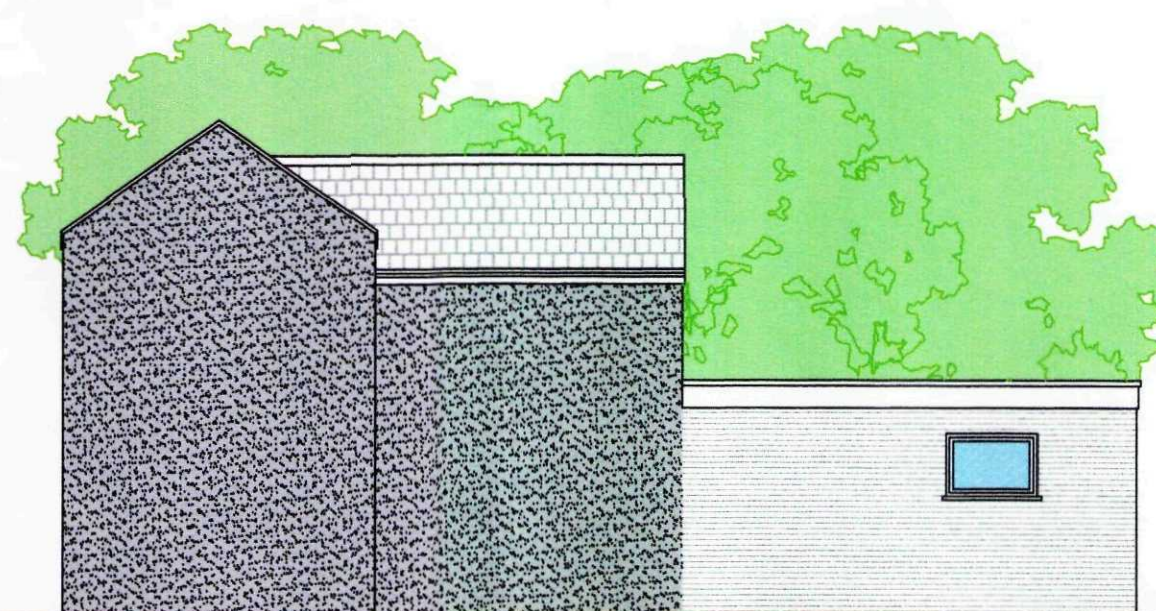


SIDE ELEVATION
SCALE 1:100

0 1 2 3 4
METRES

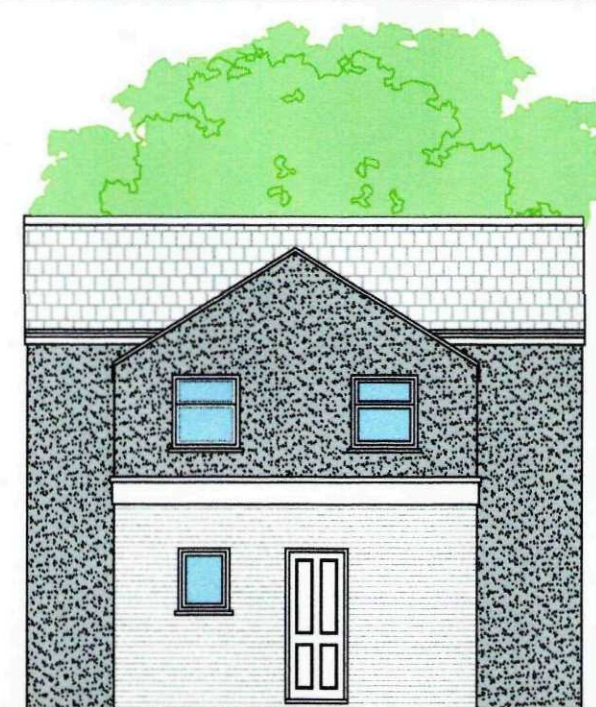


REAR ELEVATION
SCALE 1:100

0 1 2 3 4
METRES

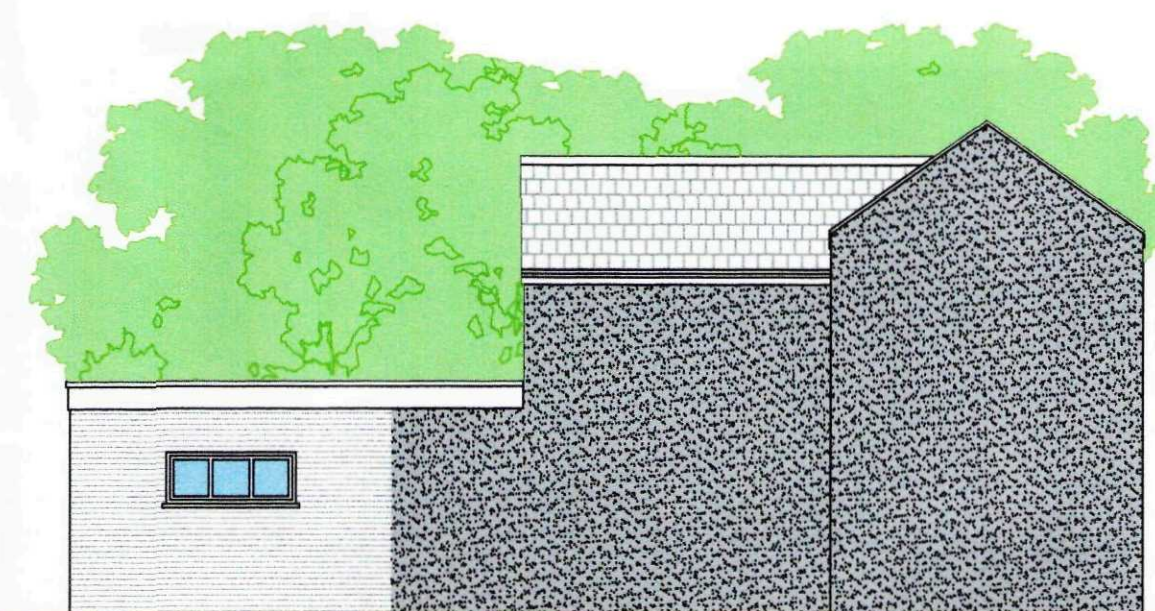


SIDE ELEVATION
SCALE 1:100

0 1 2 3 4
METRES

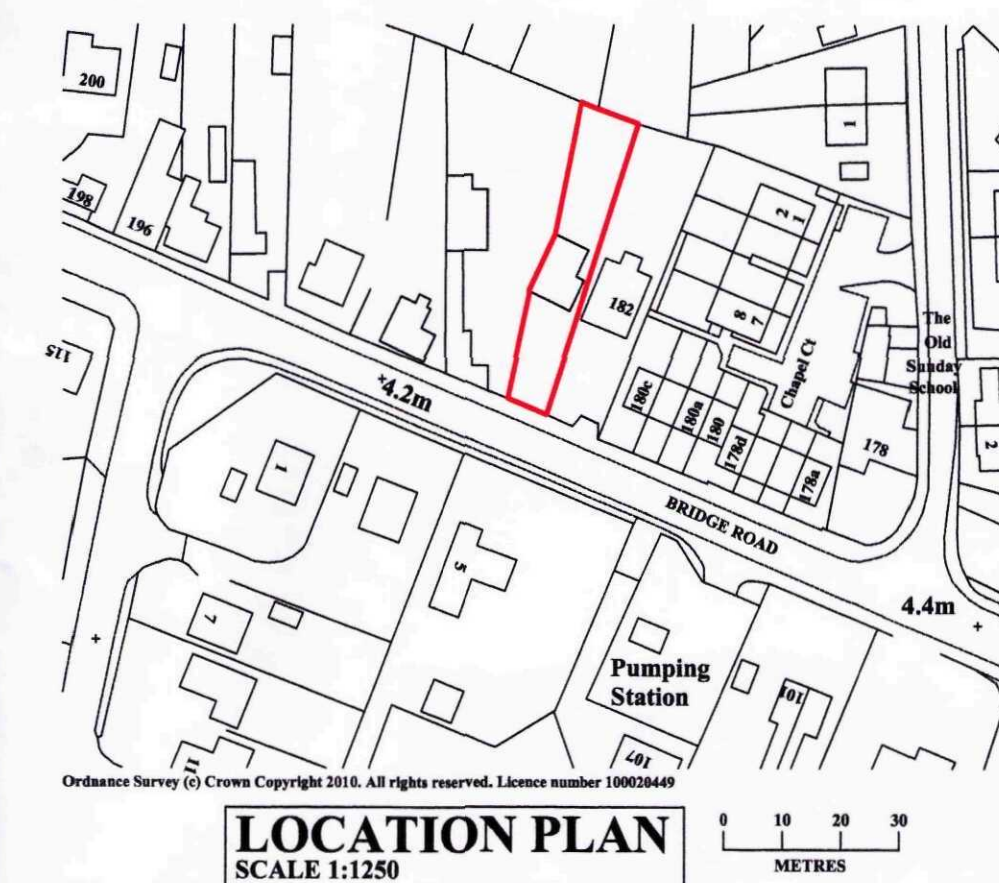



LOCATION PLAN
SCALE 1:1250

SHDC
Planning & Development
- 7 DEC 2010
Ref: 1014-10

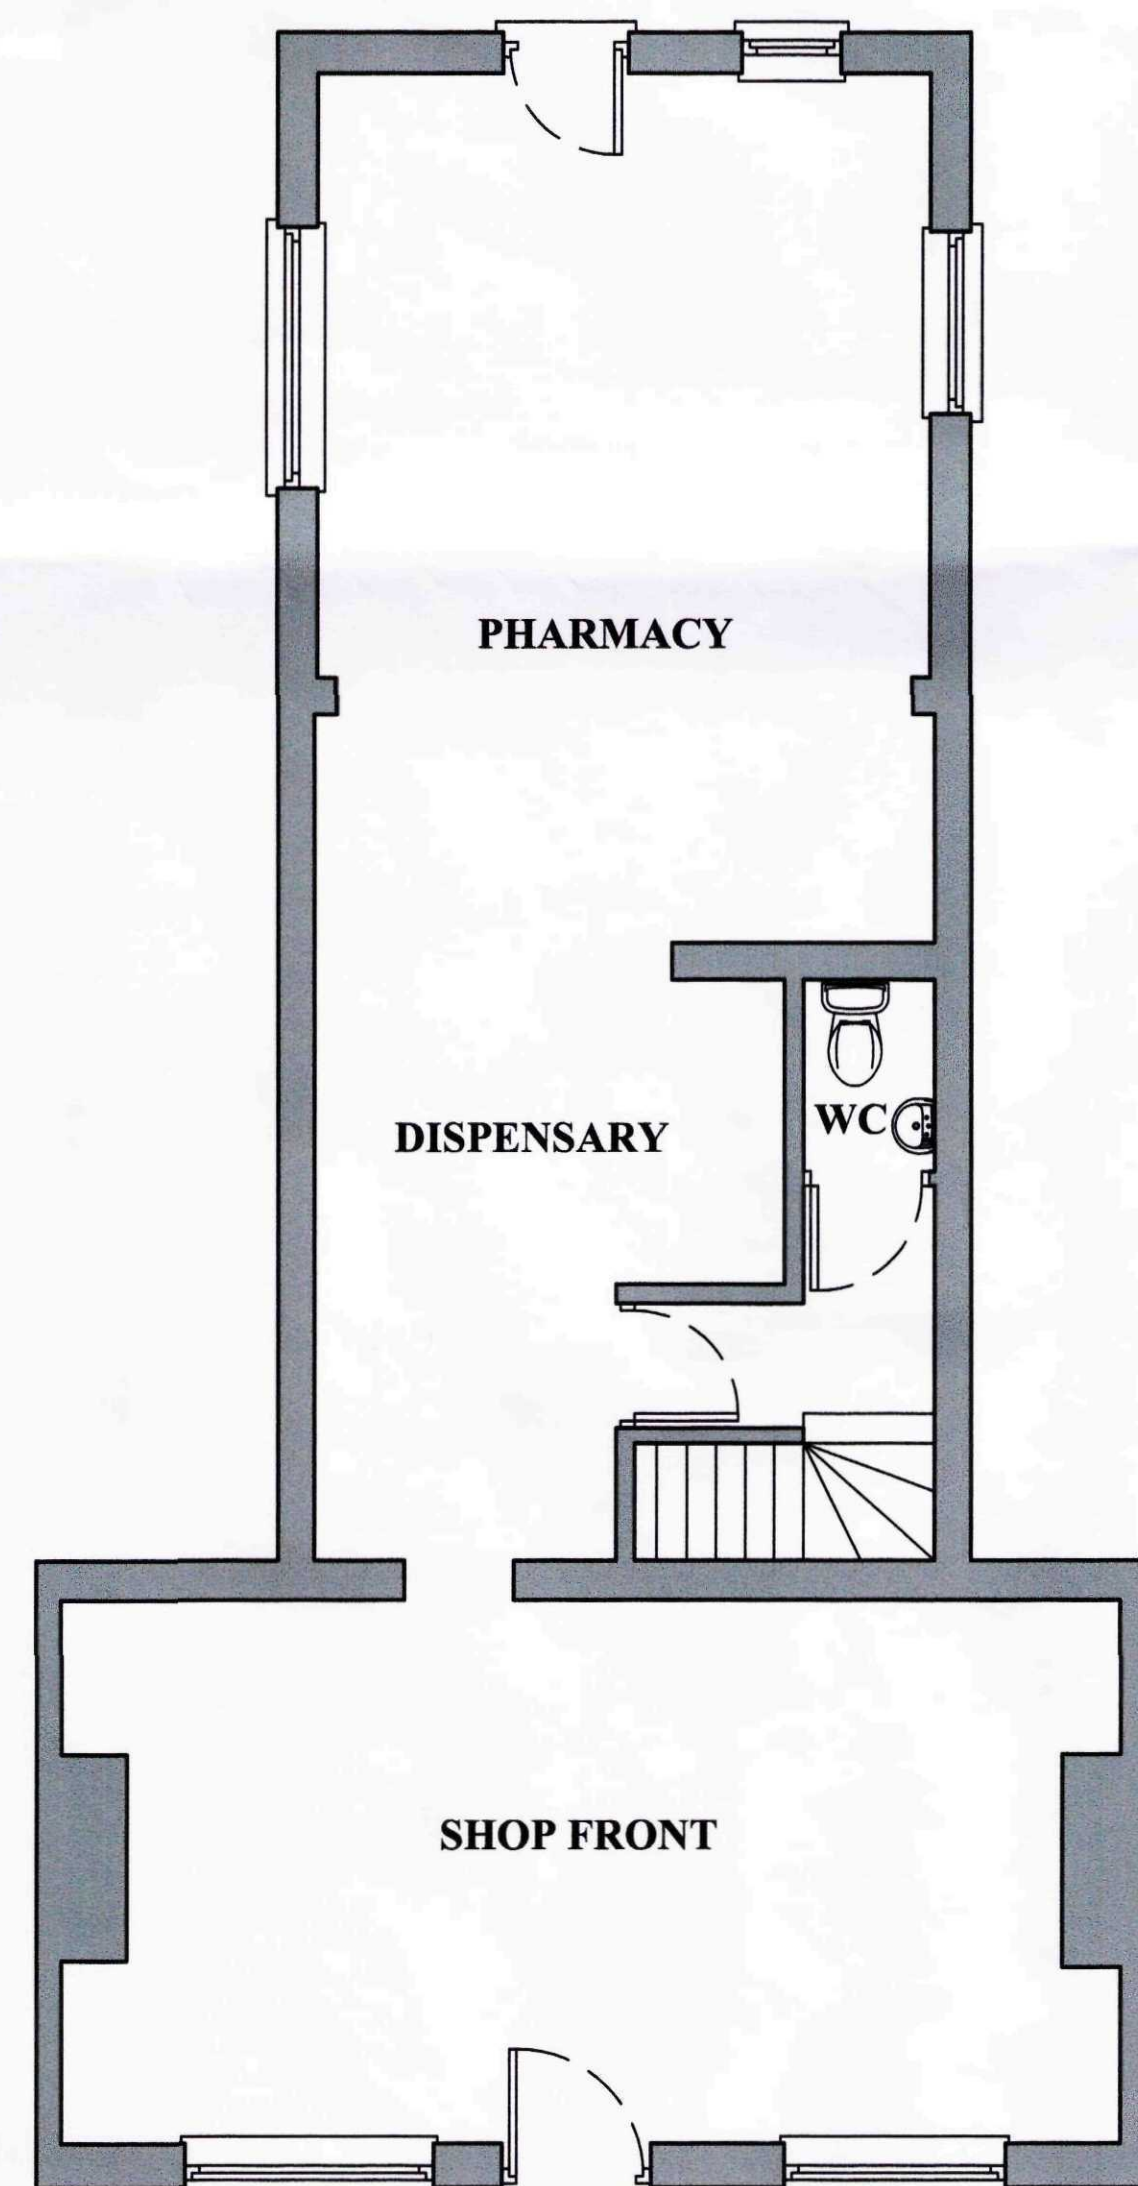

FLOOR PLAN
SCALE 1:50

0 1 2 3 4
METRES

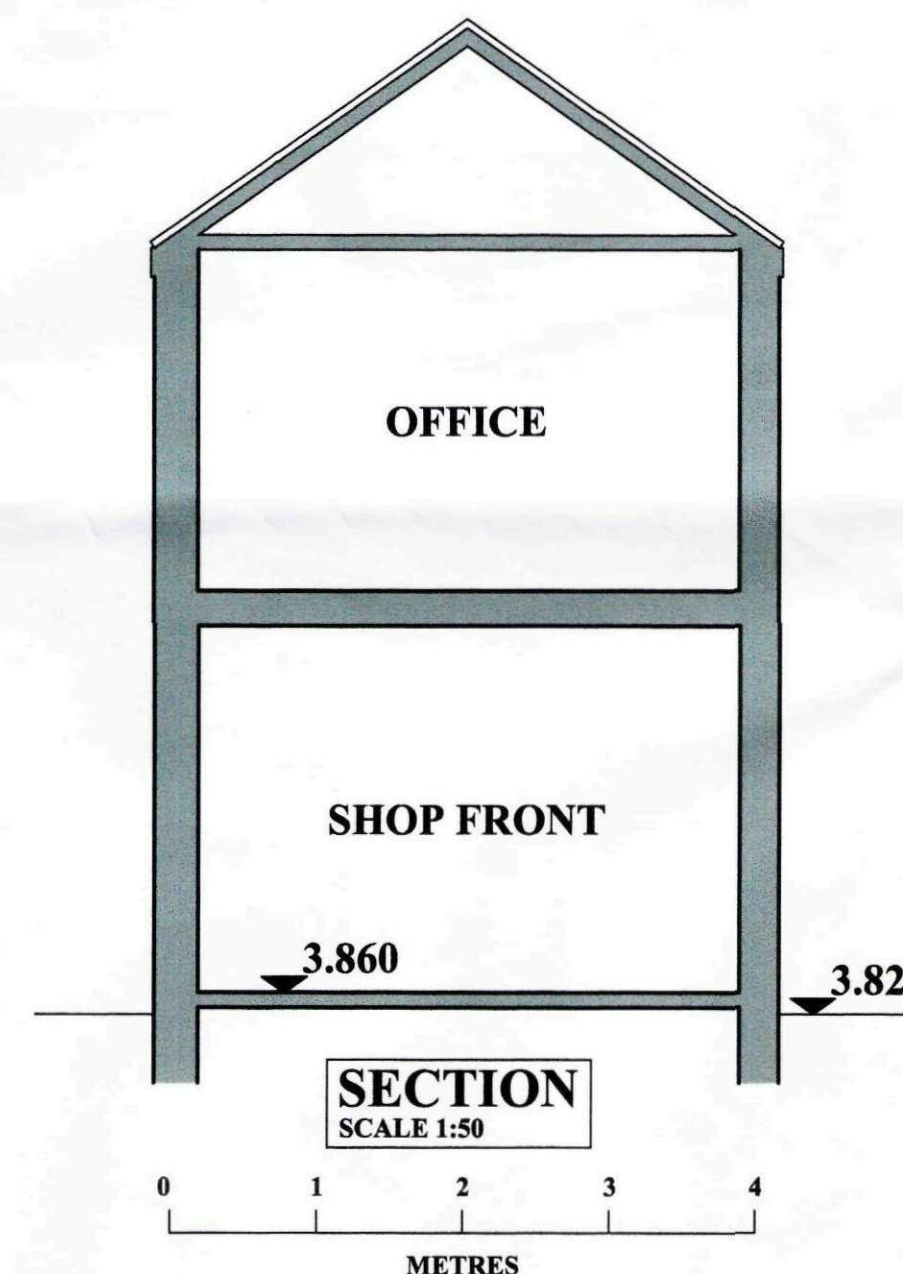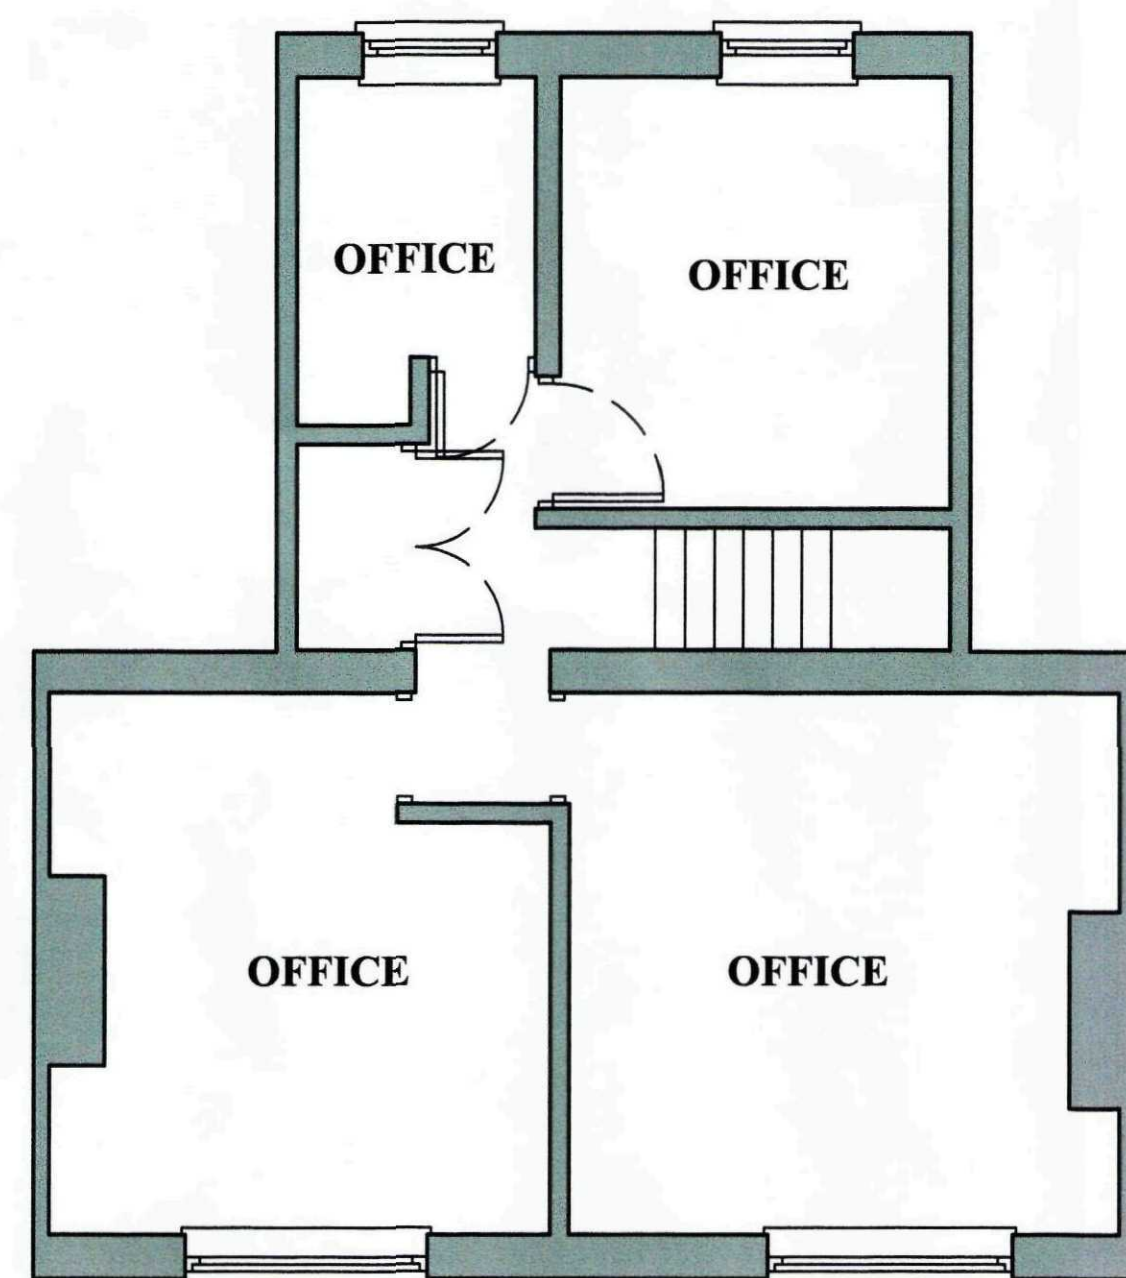

SECTION
SCALE 1:50

0 1 2 3 4
METRES

REVISION:

Peter Humphrey Associates Ltd.
ARCHITECTURAL DESIGN AND BUILDING









PROJECT
PROPOSED ALTERATIONS/EXTENSION
NENE PHARMACY
184 BRIDGE ROAD
SUTTON BRIDGE

CLIENT
MR P DENWOOD

DATE AUG 2010 SCALE 1:50 1:100 JOB No. KL/10677/PL01

DO NOT SCALE FROM THIS DRAWING
COPYRIGHT: THIS DRAWING MUST NOT BE ISSUED, LOANED OR COPIED
WITHOUT THE CONSENT OF PETER HUMPHREY ASSOCIATES LTD.

Peter Humphrey Associates Ltd.
ARCHITECTURAL DESIGN AND BUILDING
TELEPHONE 01553 660902
FAX 01553 660967
E-MAIL:
info.kingslynn@peterhumphrey.co.uk
124 LONDON ROAD, KING'S LYNN, NORFOLK
PE26 5ES

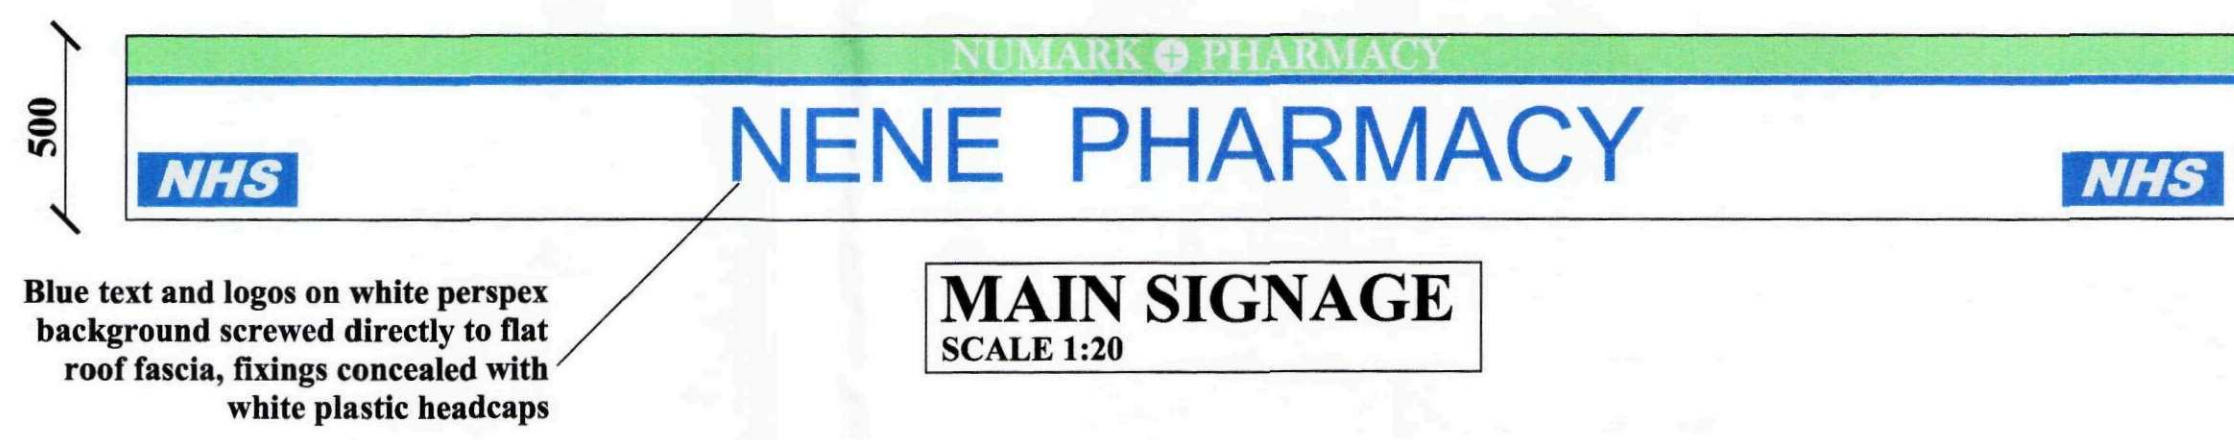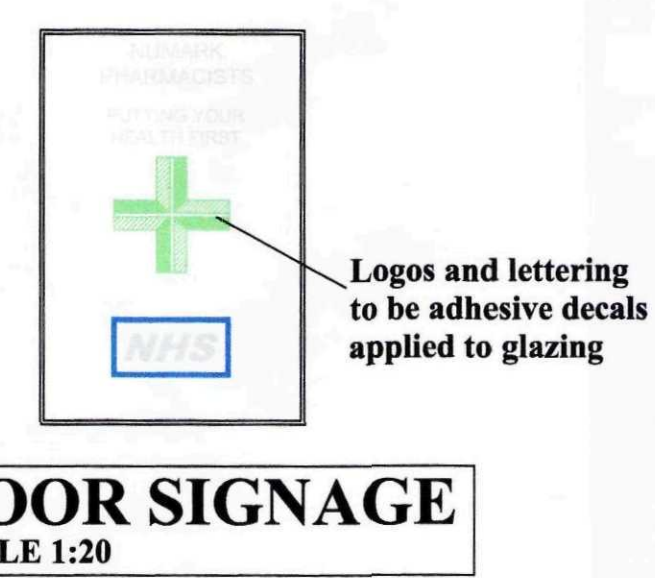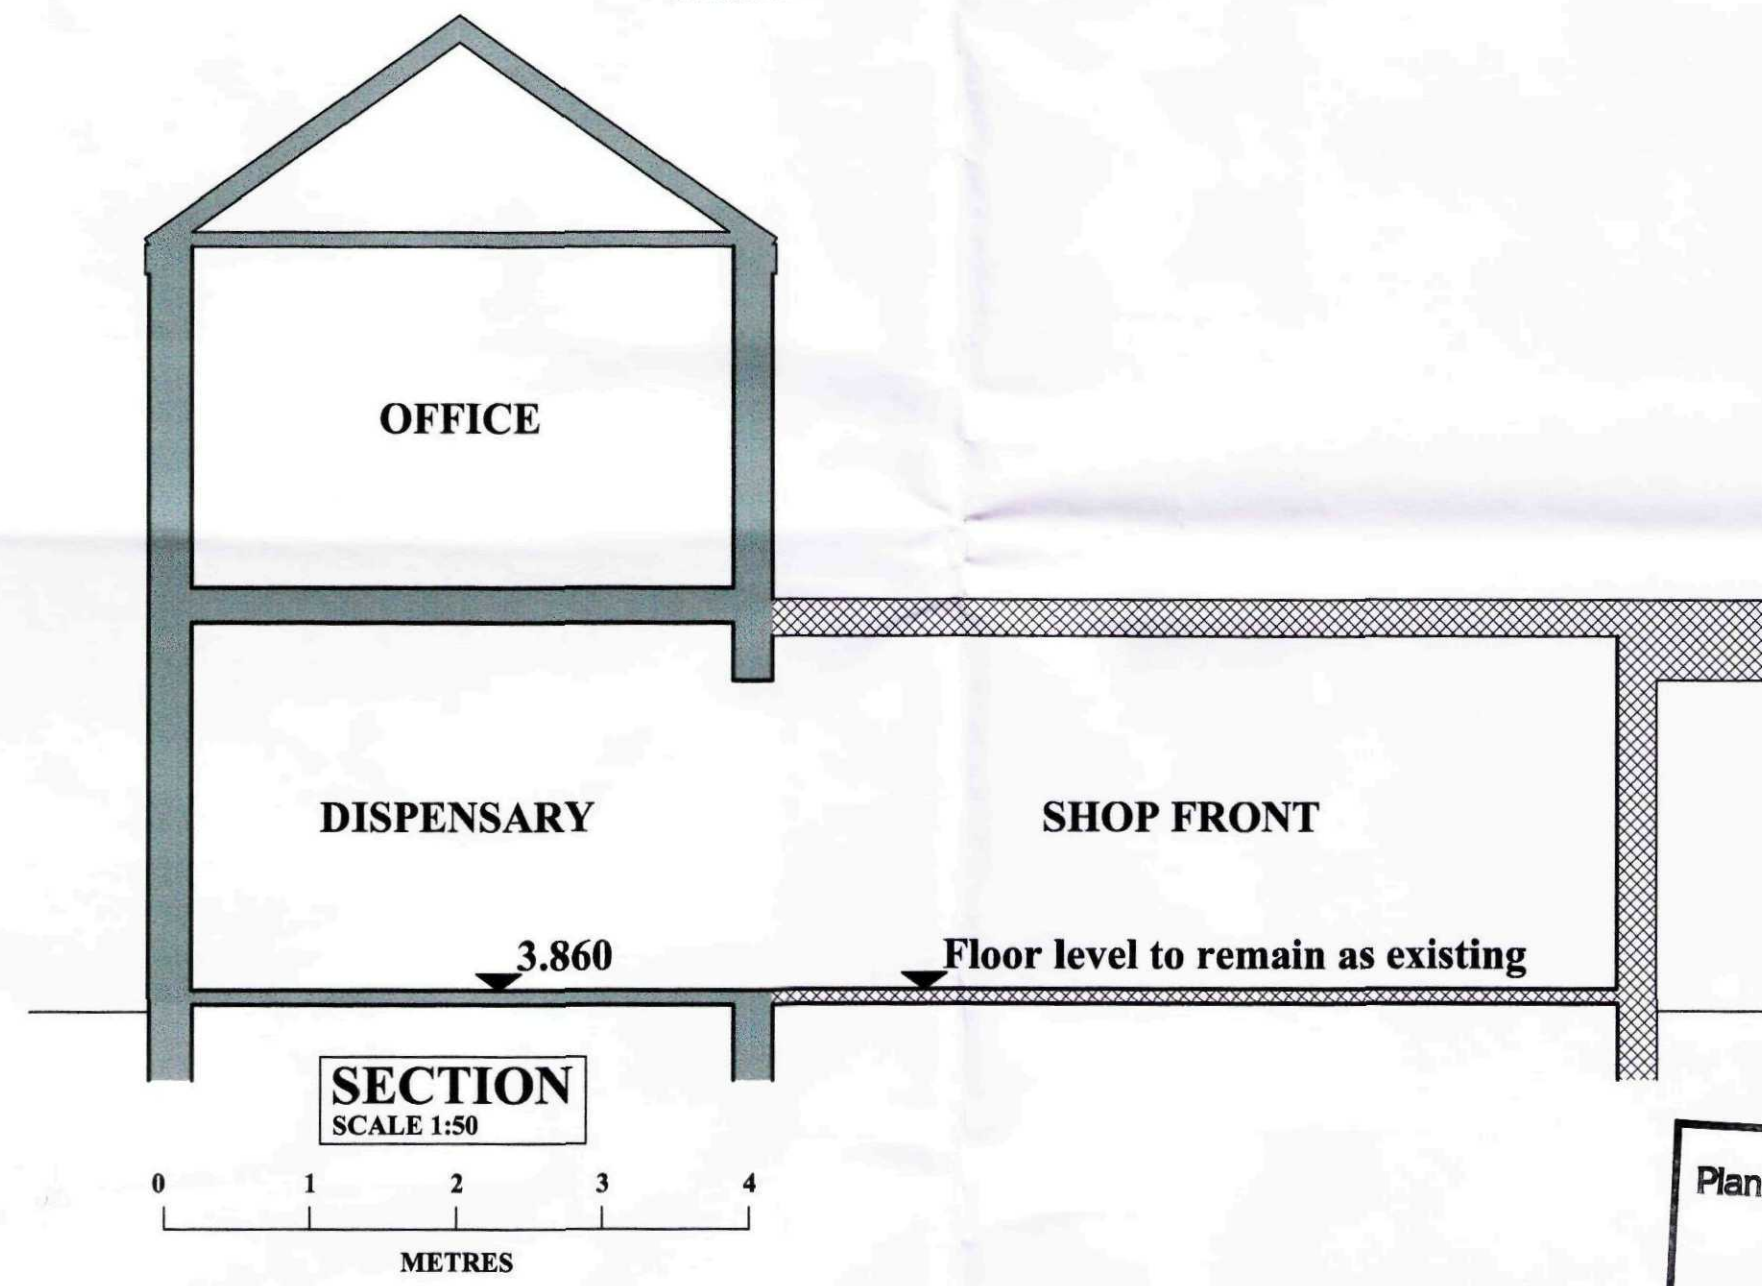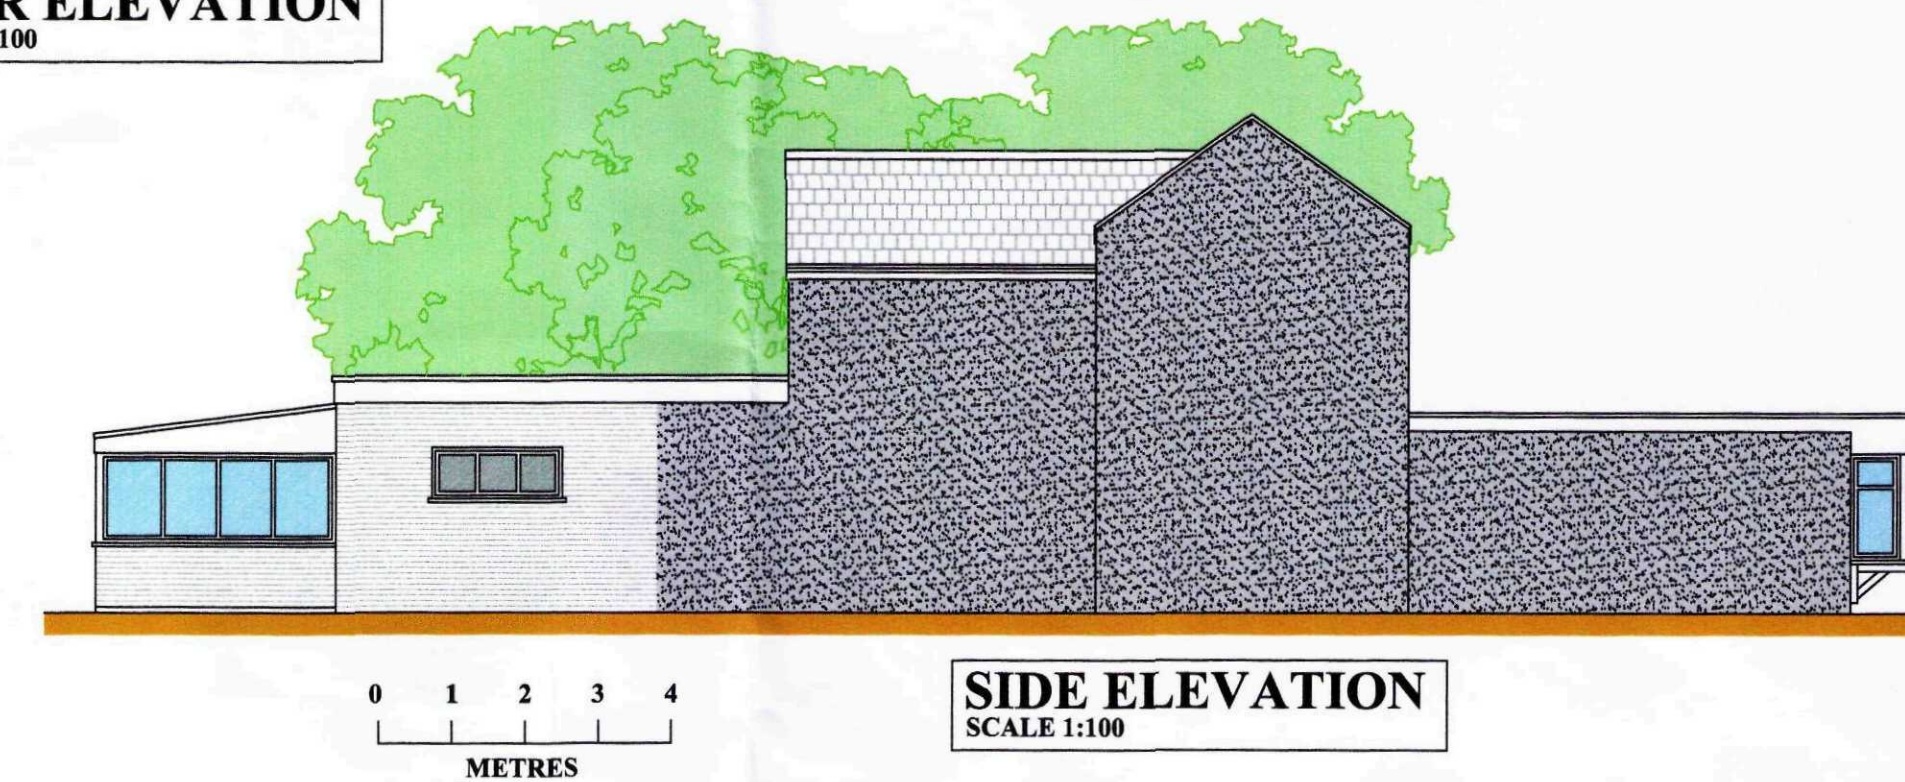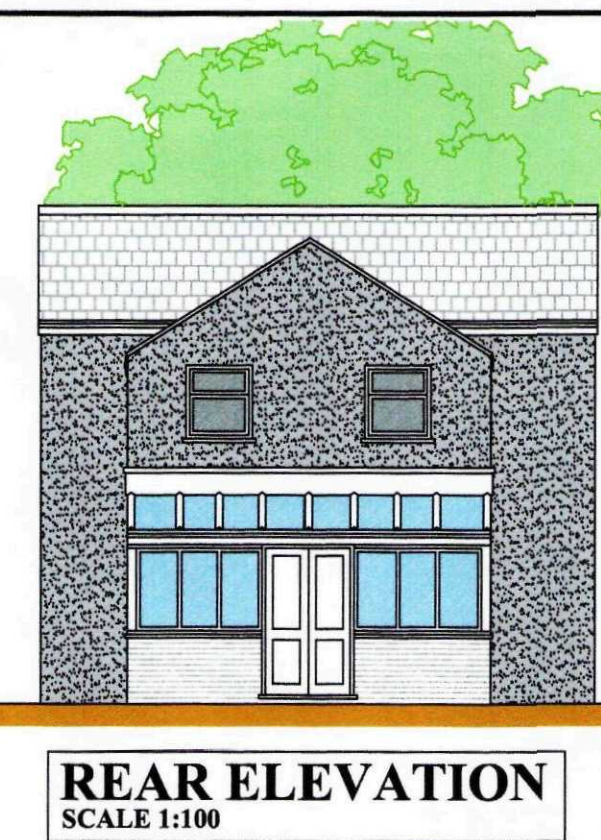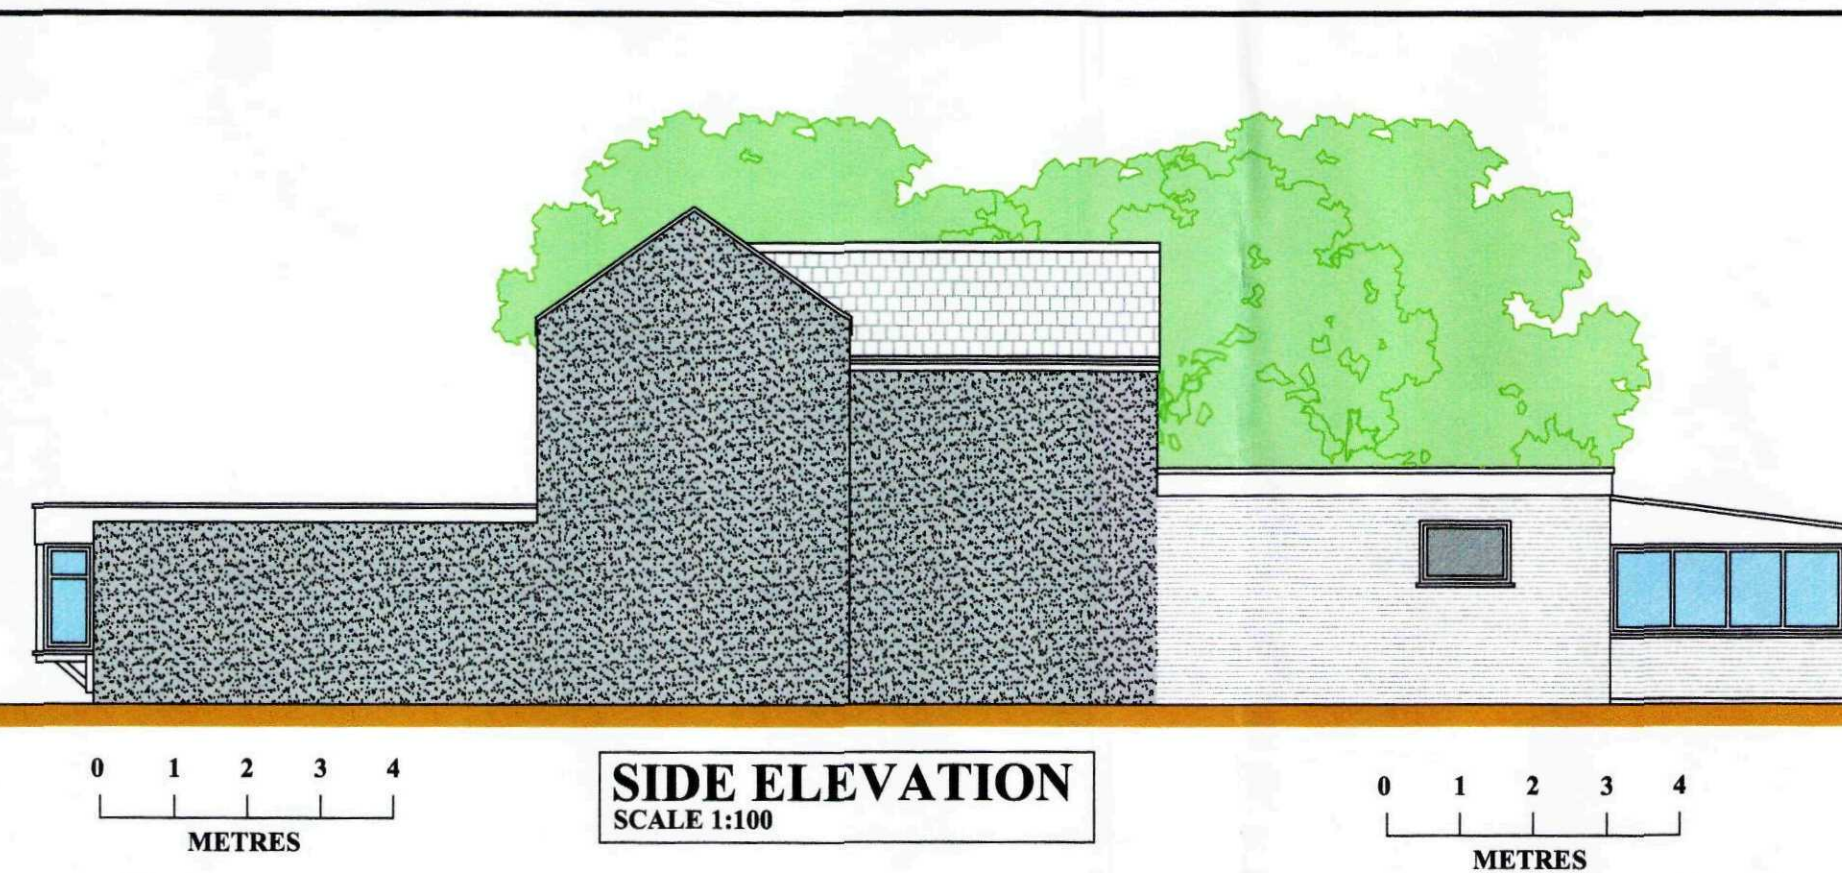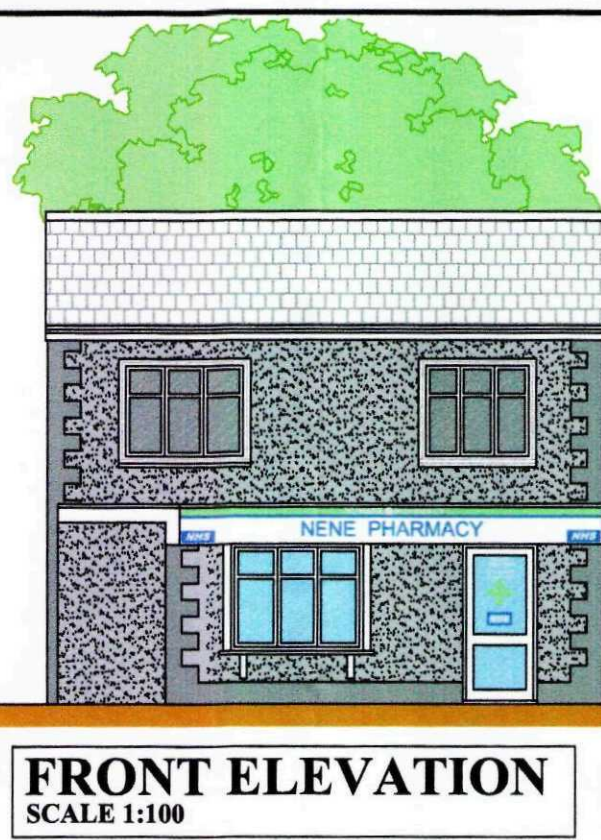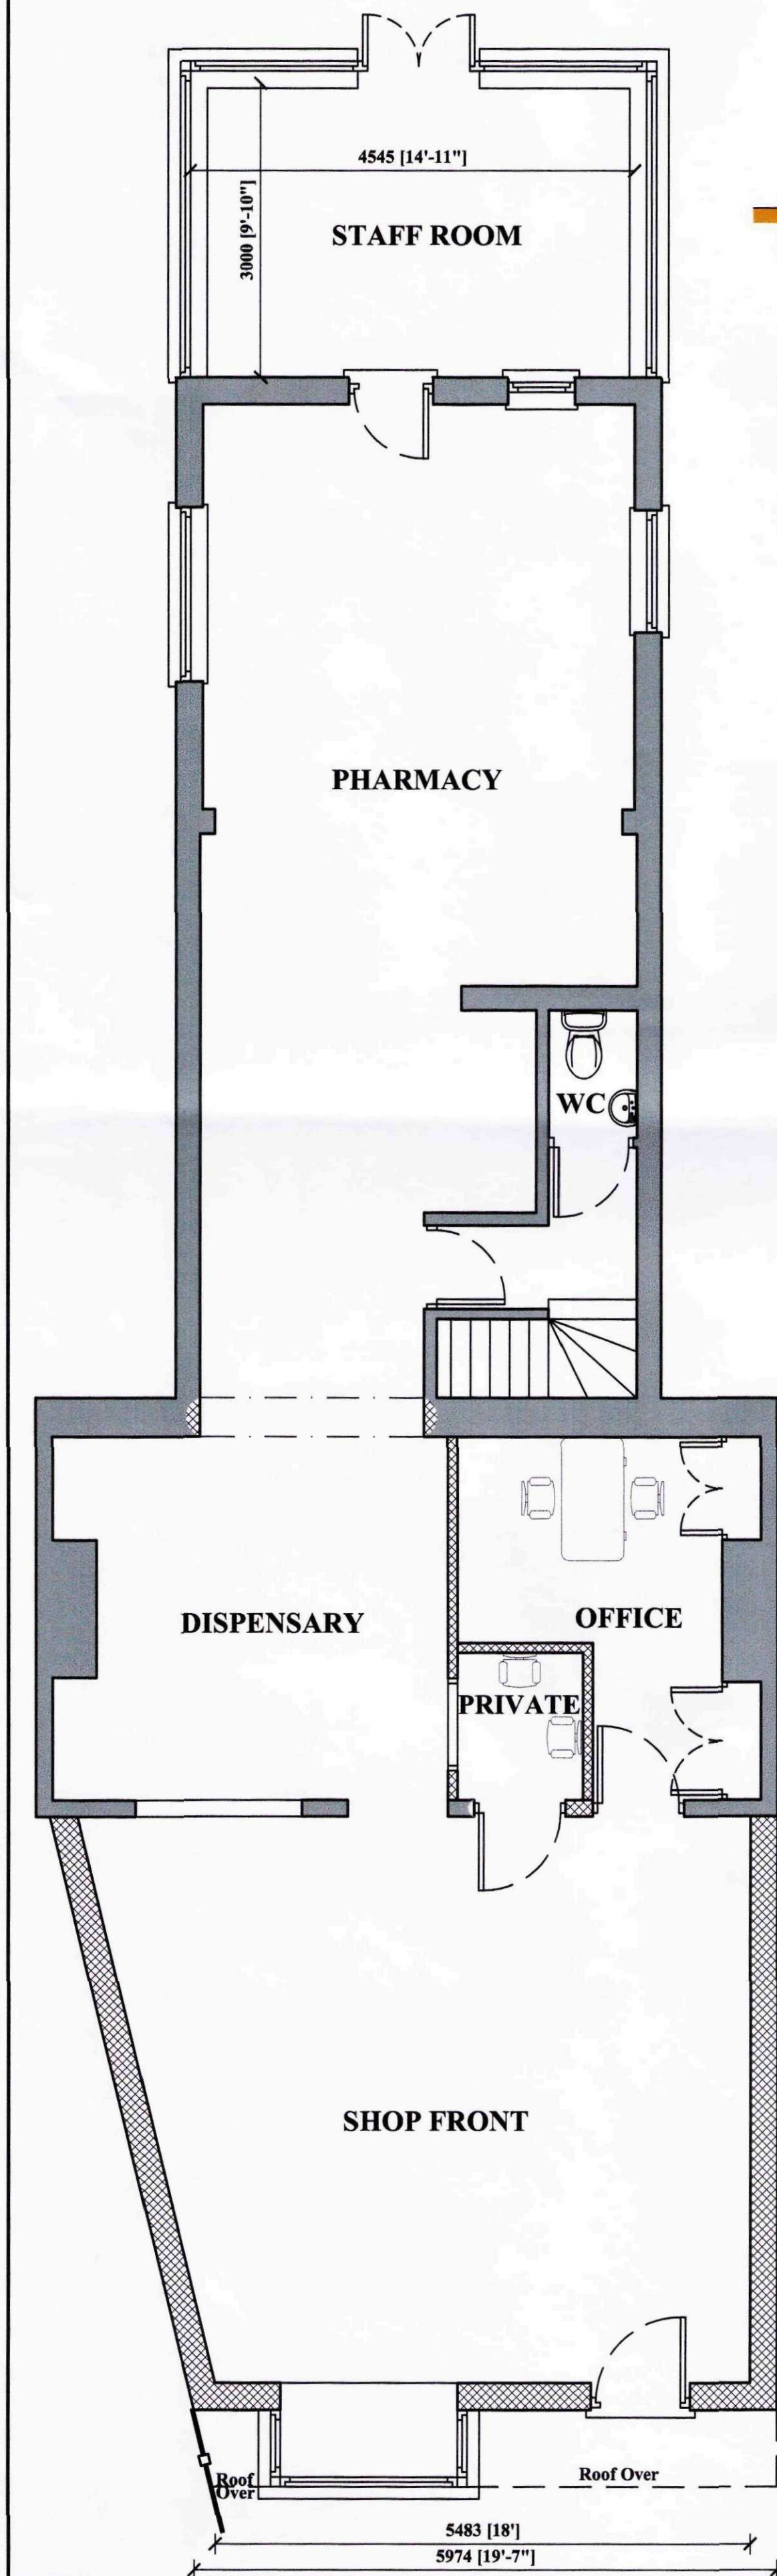

SHDC
Planning & Development
- 7 DEC 2010
Ref: 1014-10

REVISION:
A NOV 2010 STAFF ROOM ADDED

Peter Humphrey Associates Ltd.
ARCHITECTURAL DESIGN AND BUILDING

PROJECT
PROPOSED ALTERATIONS/EXTENSION
NENE PHARMACY
184 BRIDGE ROAD
SUTTON BRIDGE

CLIENT
MR P DENWOOD

DATE AUG 2010 SCALE 1:50 1:100 JOB No. KL/10677/PL02A

DO NOT SCALE FROM THIS DRAWING
COPYRIGHT: THIS DRAWING MUST NOT BE ISSUED, LOANED OR COPIED
WITHOUT THE CONSENT OF PETER HUMPHREY ASSOCIATES LTD.

Peter Humphrey Associates Ltd.
ARCHITECTURAL DESIGN AND BUILDING
TELEPHONE 01553 660802
FAX 01553 660867
E-MAIL: info.kingelynn@peterhumphrey.co.uk
124 LONDON ROAD, KINGS LYNN, NORFOLK
PE30 3BS