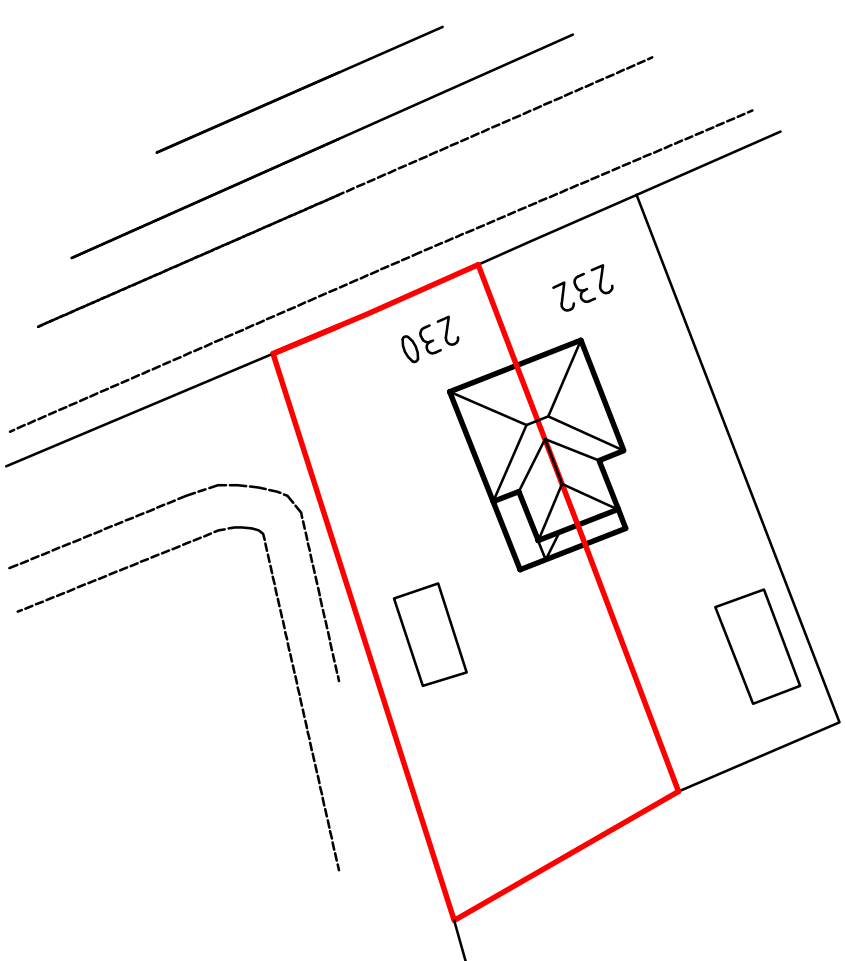
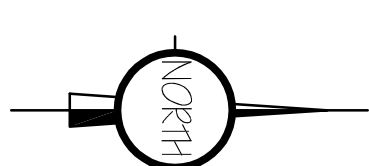
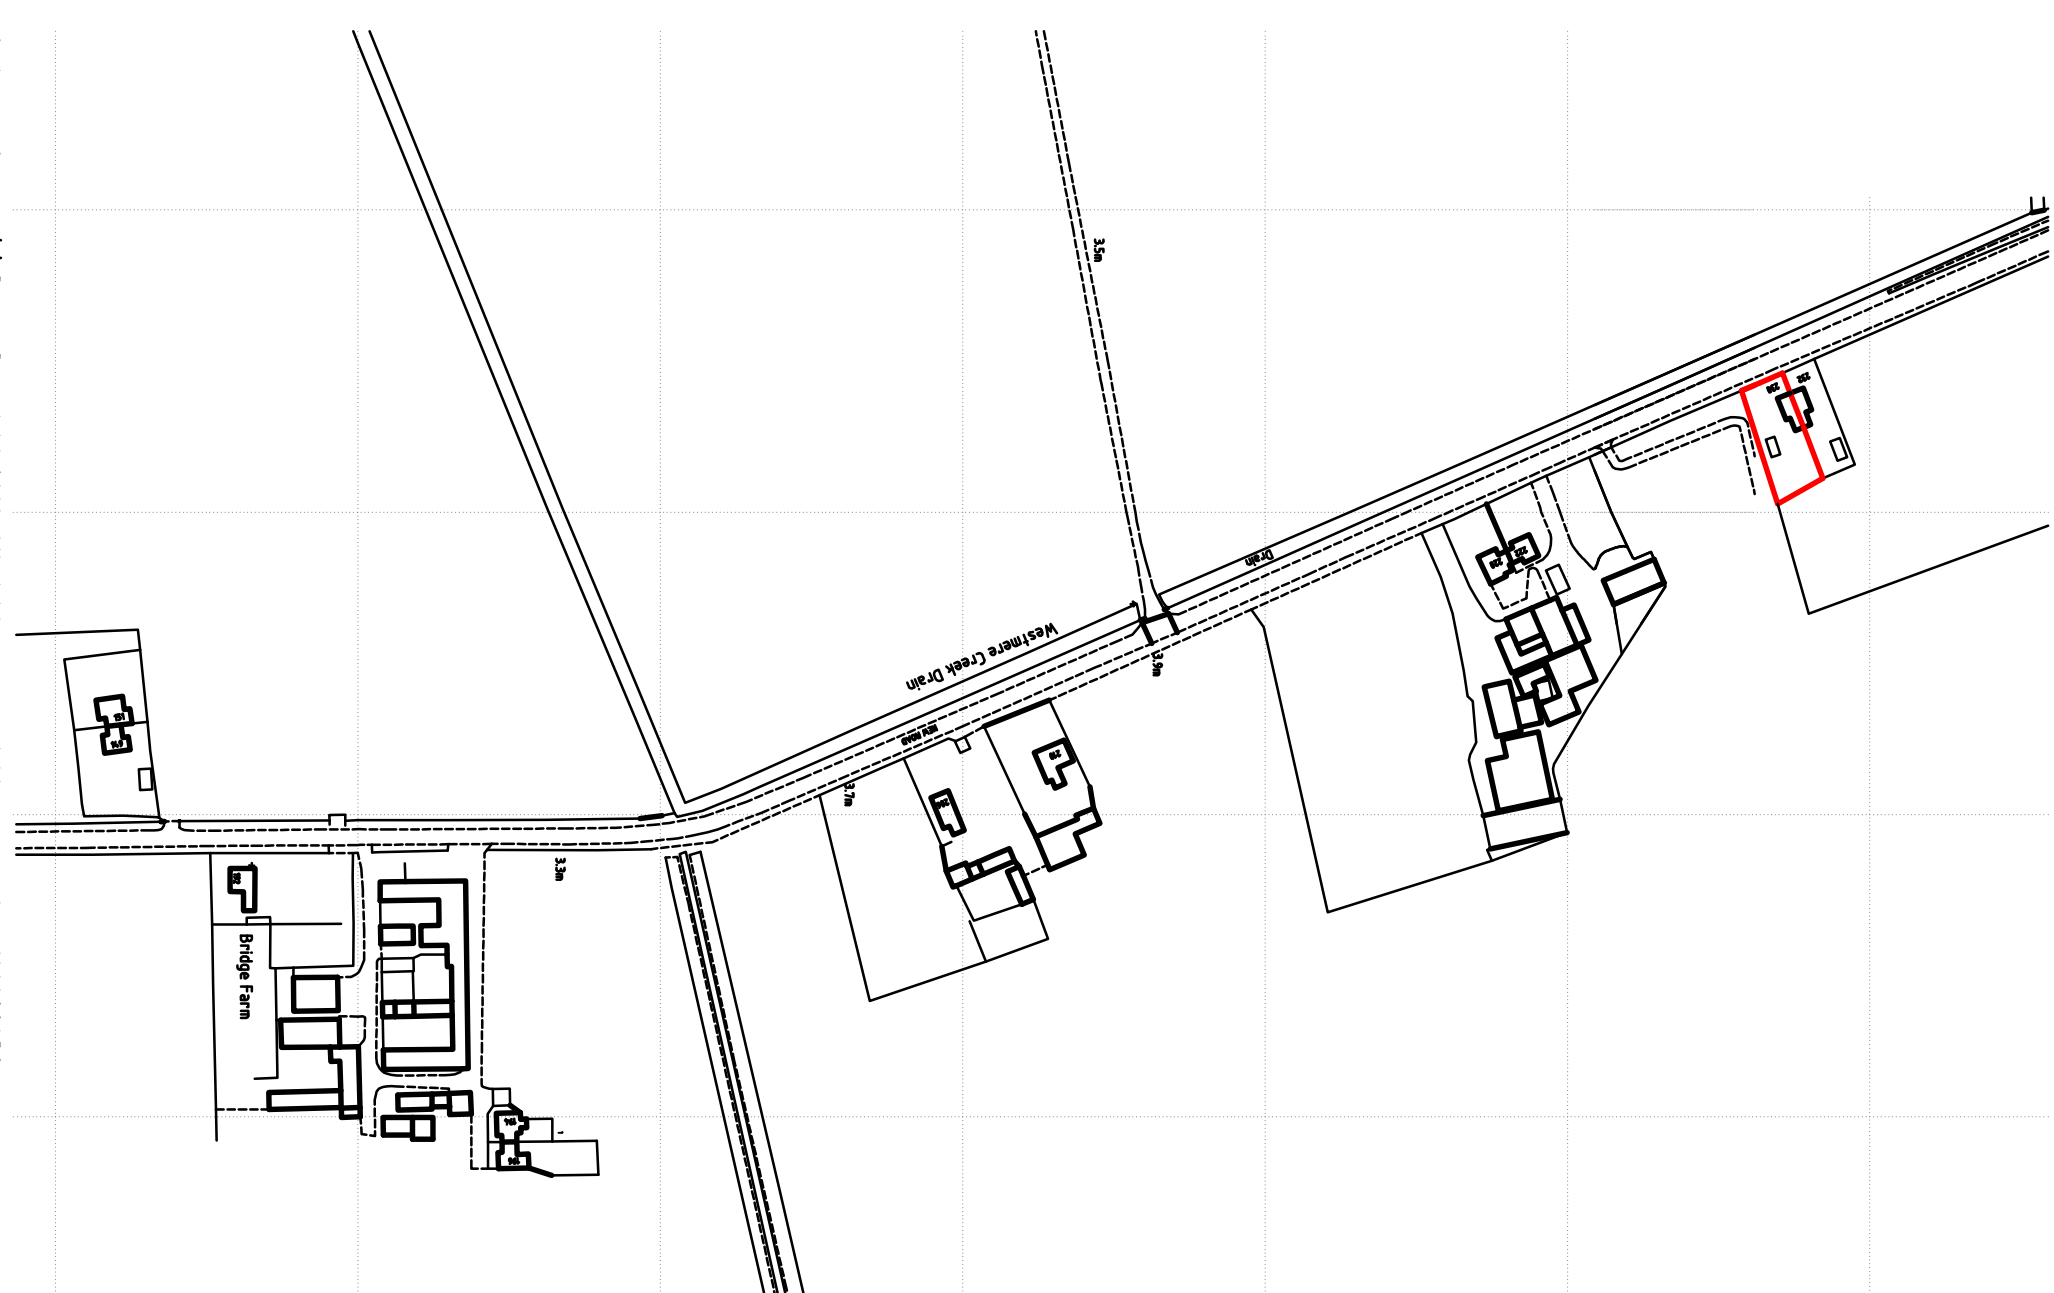
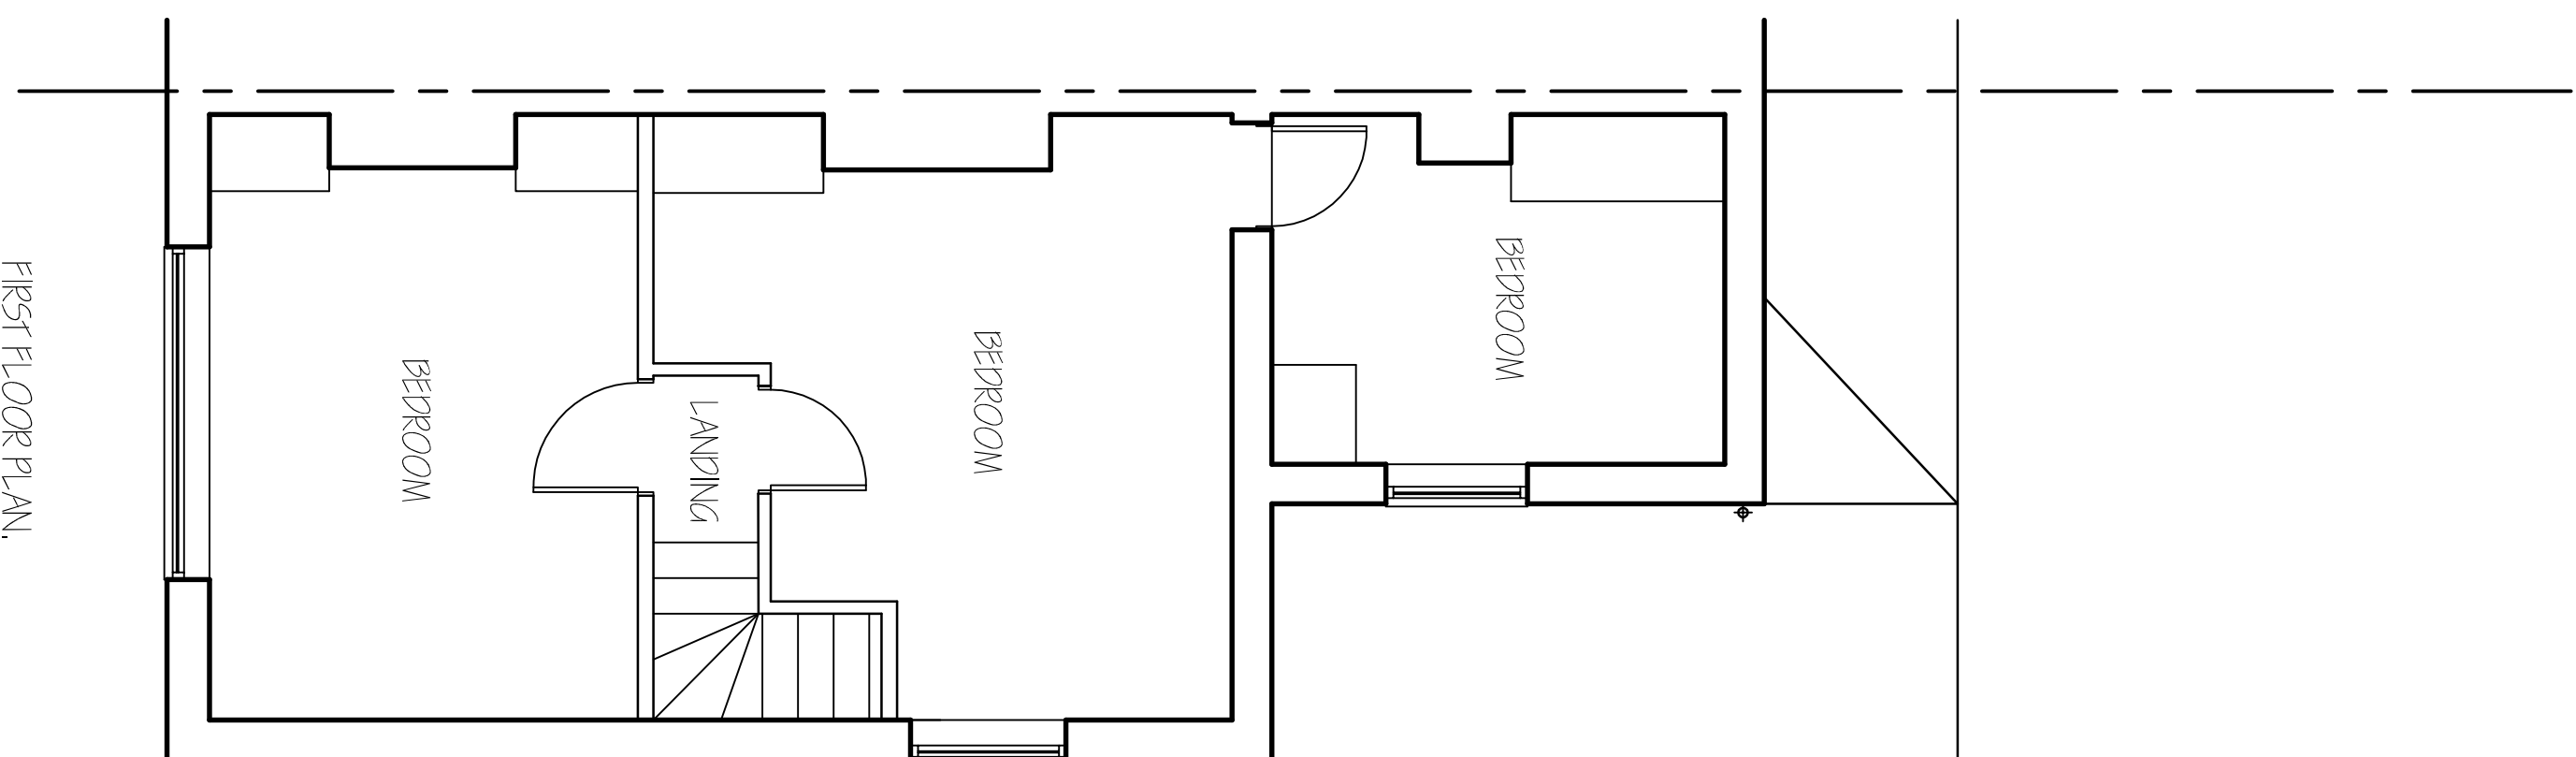
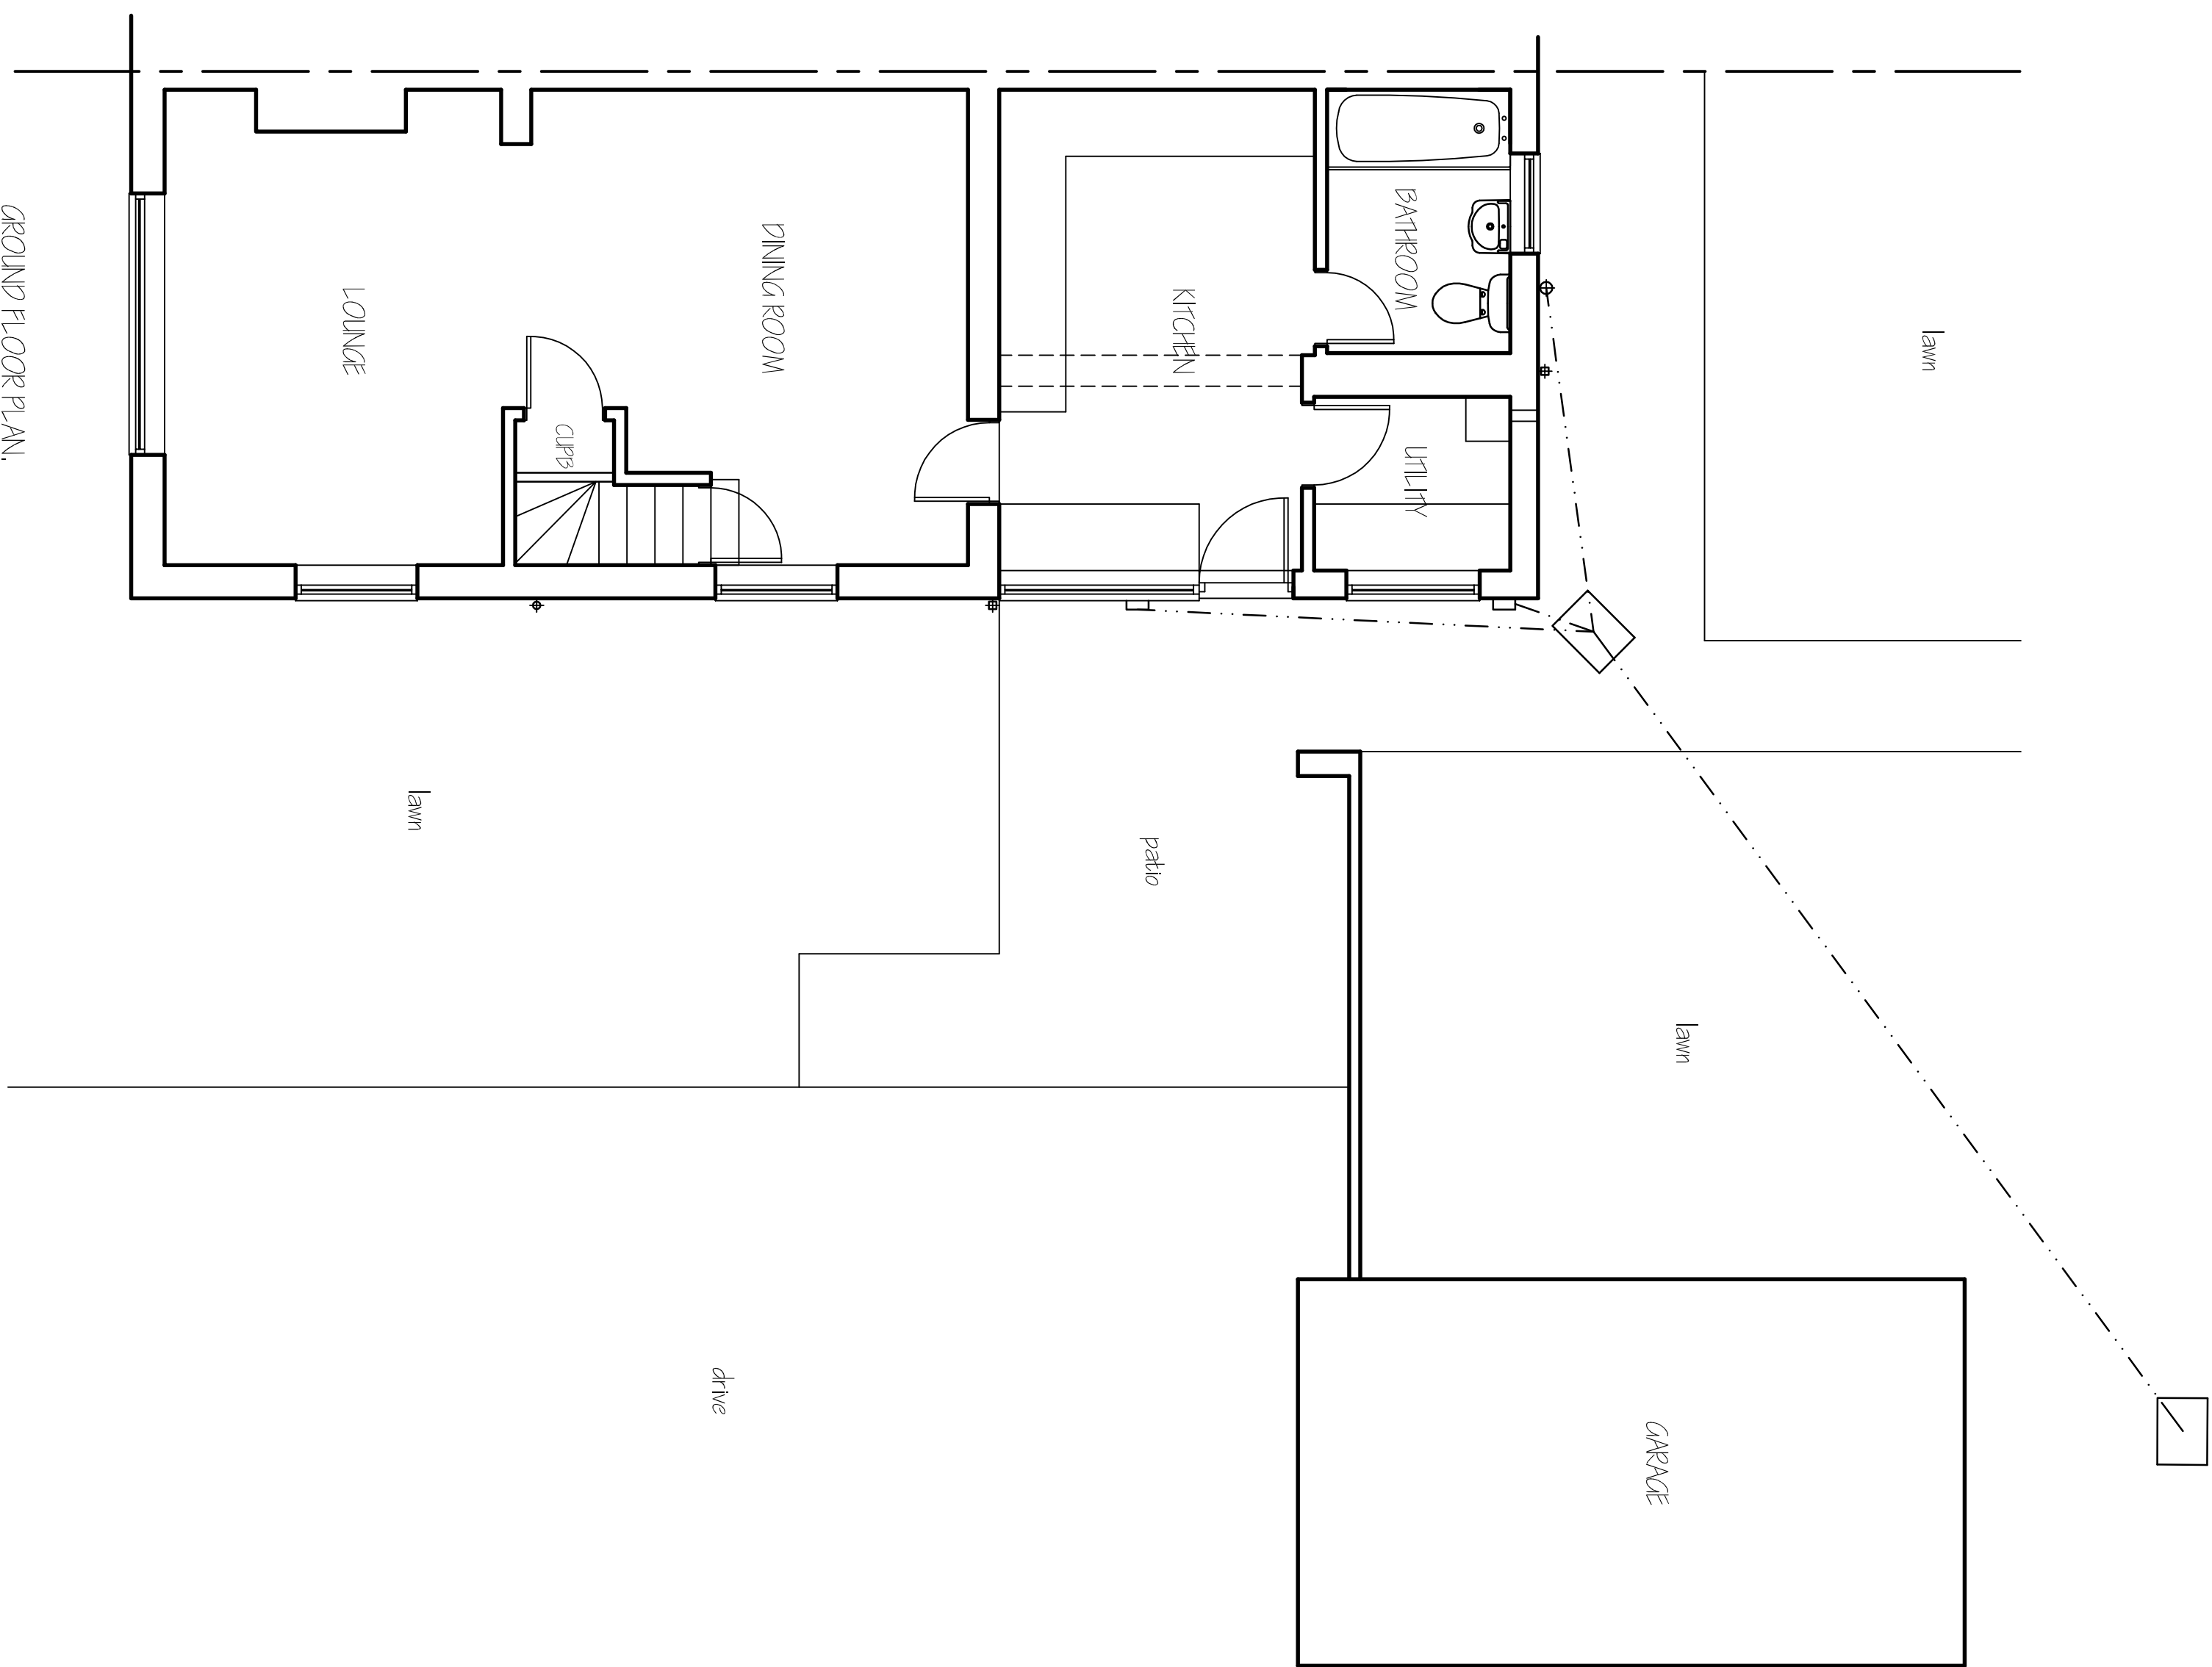
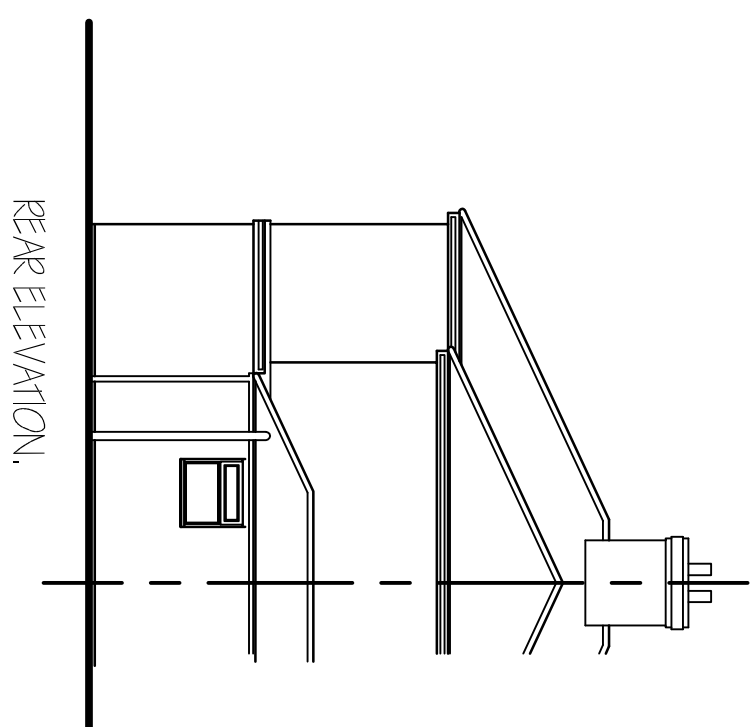
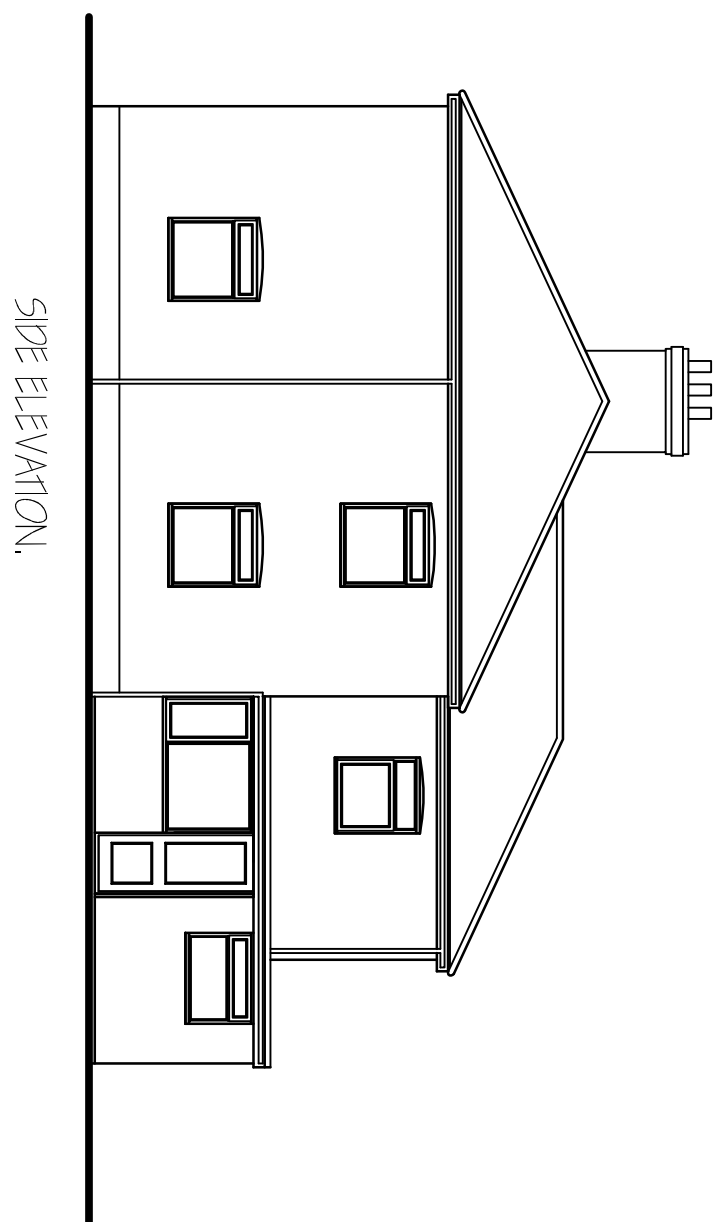
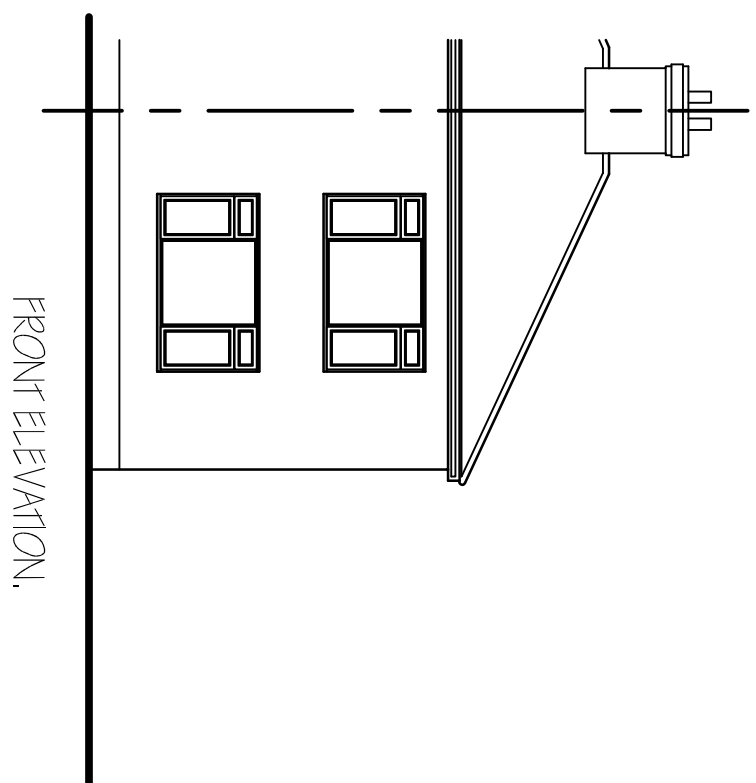


[illegible]

G. R. MERCHANT LTD.
I.ENG AMICE FWO
ARCHITECTURAL, STRUCTURAL
AND LAND DRAINAGE
CONSULTANTS
4 Wright Mews
12A Park Road, Holbeach,
Spalding, Lincs. PE12 7EE
Tel: 01406 450800
Tel: 01 406 425744
Fax 01 406 425744
E-Mail: gr.merchant@btconnect.com

EXTENSION & ALTERATIONS
230 NEW ROAD
SUTTON BRIDGE,
SPALDING, LINC'S, PE12 9Q

MR & MRS J. O'DEIRA

FLOOR PLANS & ELEVATIONS - EXISTING
SITE & LOCATION PLANS.

Job Ref.	Drawing No.
3188-17.	01.

SEPTEMBER 2017. SLR

1/50, 1/100, [unless otherwise stated]

DO NOT SCALE FROM THIS DRAWING

When the team was initially formed, the members were not fully aware of the importance of the project. The project was a new initiative for the company, and the team was not fully aware of the importance of the project.