
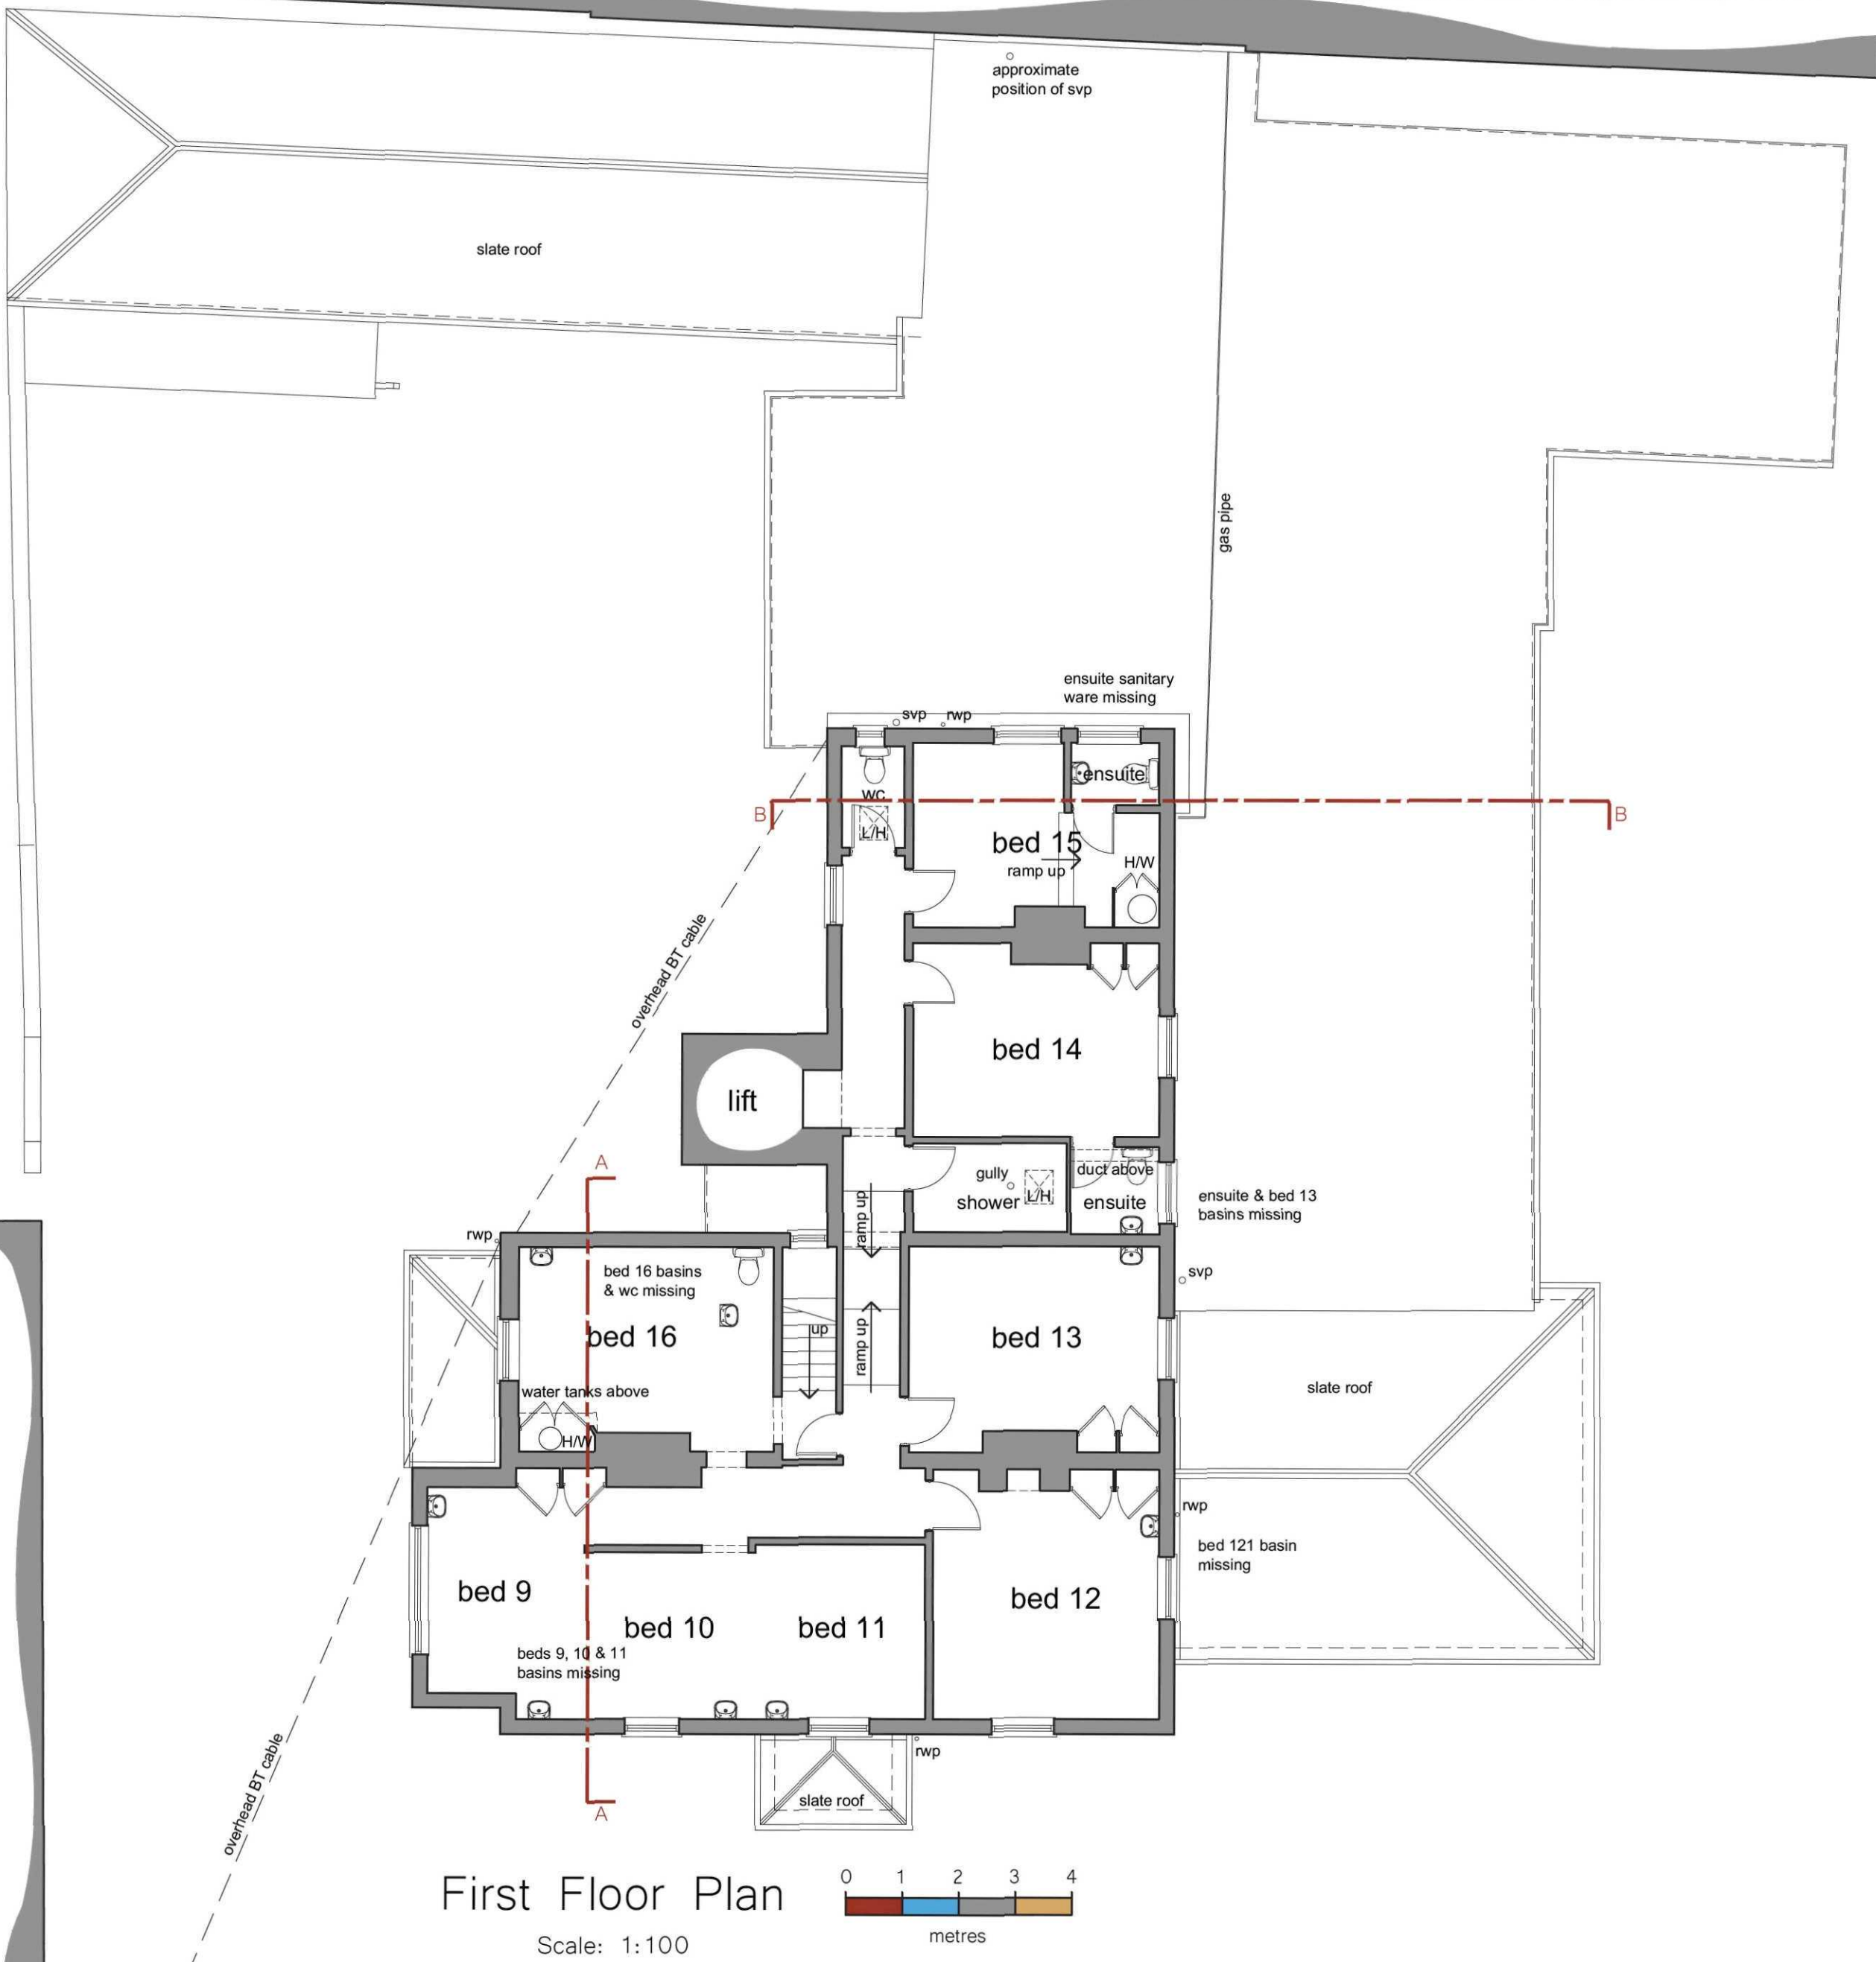


Number 46
Bridge Road

Number 48
Bridge Road

Number 46
Bridge Road

- General Notes
1. This drawing shall not be scaled, figured dimensions only to be used.
 2. All dimensions are shown in 'mm' unless otherwise stated.
 3. The contractor, sub-contractors and suppliers must verify all dimensions on site prior to the commencement of any work.
 4. This drawing is to be read in conjunction with all relevant engineers and specialist sub-contractors drawings and specifications.
 5. Any discrepancies are to be brought to the designers attention.

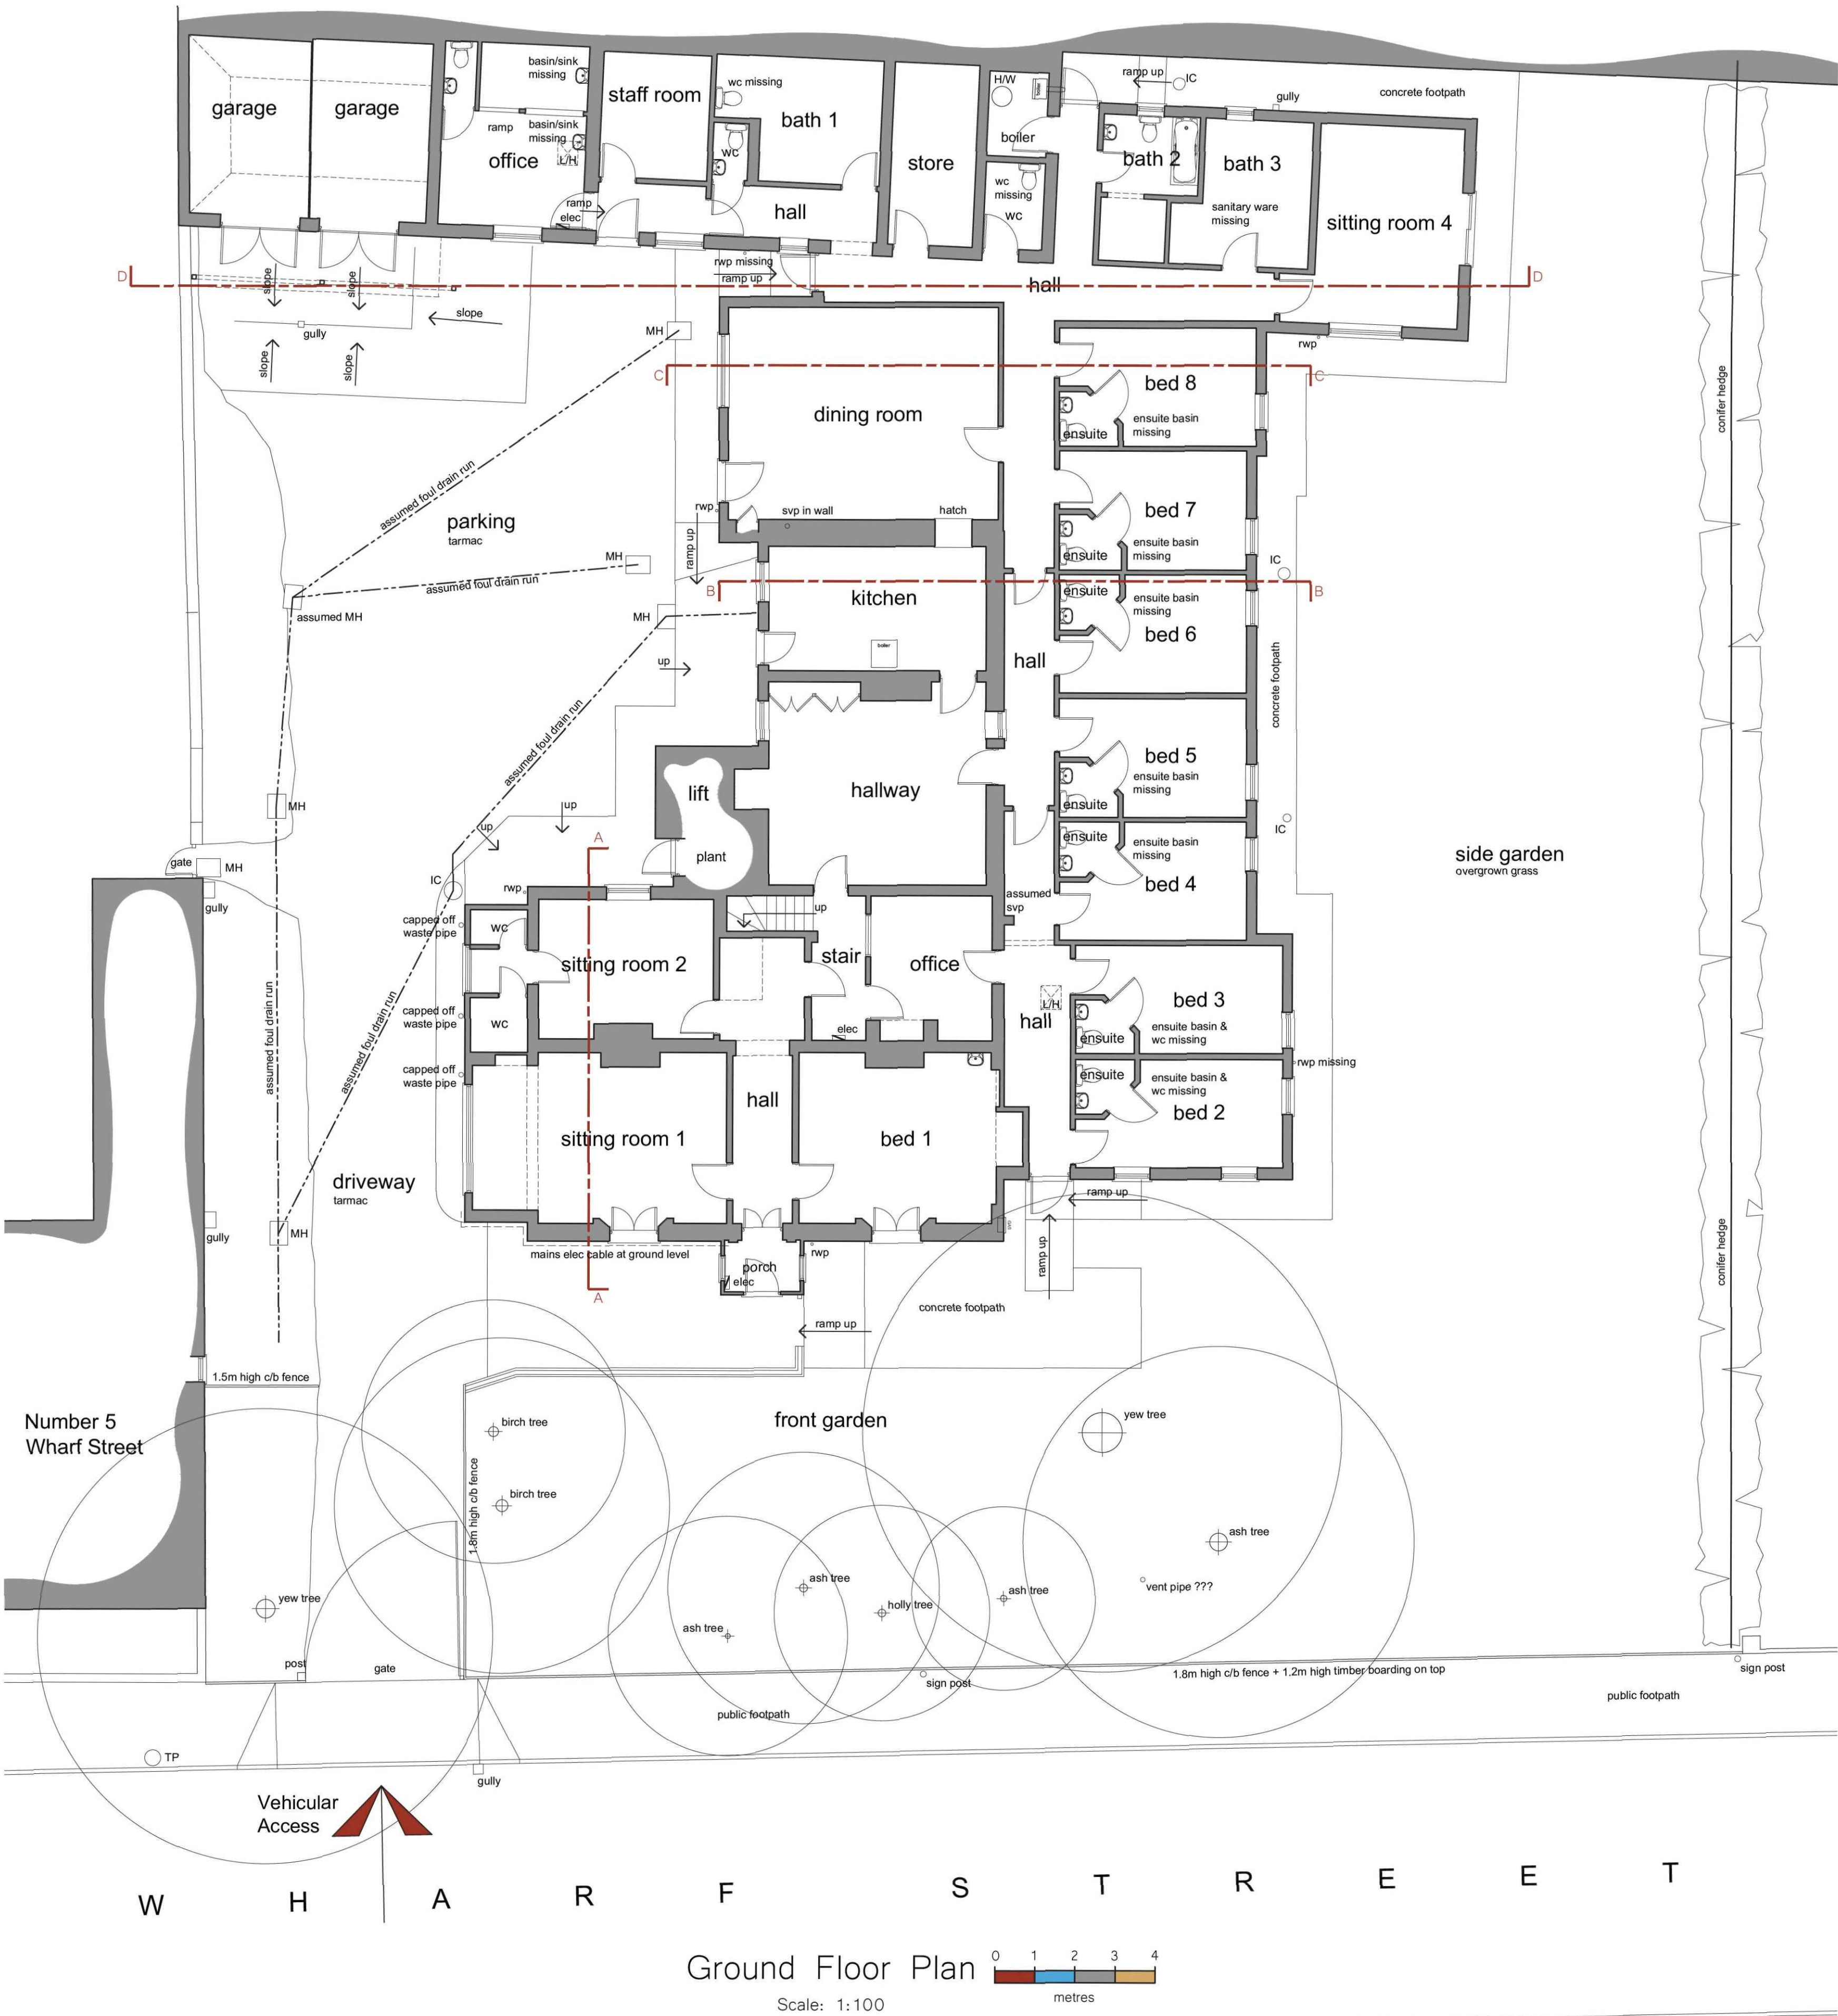

Revisions	
A	Nov 2011

SWANN EDWARDS
ARCHITECTURE

Swann Edwards Architecture, Elvedon House, Gull Road,
Guyhim, Wisbech, Cambs. PE13 4ER
t 01945 450694 e info@swannedwards.co.uk w www.swannedwards.co.uk

Job Title	Date	Scale
Proposed Conversion of Care Home to Flats to Sudeley House, Wharf Street, Sutton Bridge, for Mr. W. Delahoy	October 2011	various Sheet Size A1
Drawing Title	Job No.	Drawn by
Survey Drawing Floor Plans Location Plan	SE-026	RS
	Dwg No.	Revision
	01	A