


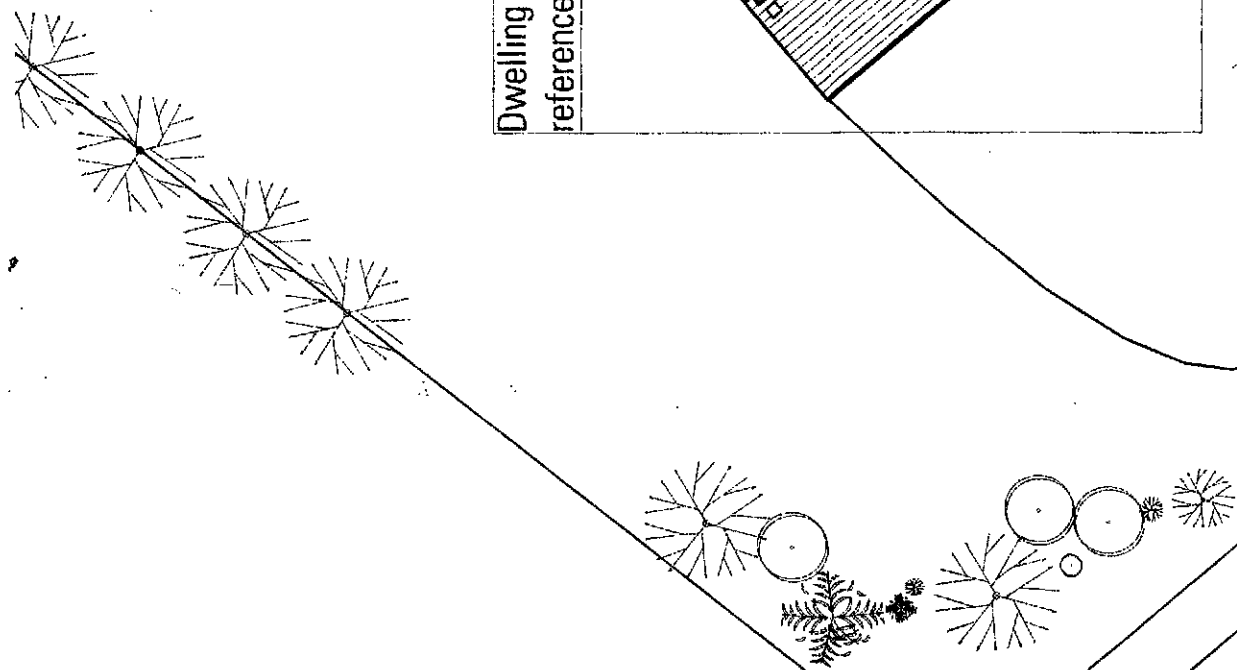

Site Plan


SHDC
Planning & Development
13 DEC 2010
Ref: 1023-10

A 13/12 Boiler House Identified
revision notes

English Brothers
BESPOKE TIMBER FRAME
Selle Road, Welton Highway, Wisbech, Cambridgeshire, PE14 7DU
Tel: 01945 897600 Fax: 01945 582676
customerservices@englishbrothers.co.uk
www.englishbrothers.co.uk

project Single Residential Dwelling Rose Cottage King John Bank Wisbech		
drawing title Building Regulations Site Plan		
client Mr & Mrs Taylor		
paper size	date	
A3	10.11.10	
scale	drawn	
1:200	WNS	
job no.	drawing no.	rev
B519	401	A

© English Brothers Ltd.
This reproduction or publication of this drawing may be made and no article may be manufactured or assembled in accordance with this drawing without prior consent. Rights reserved under the Copyright Act 1988 as amended by The Design Copyright Act 1989.
This document contains the design of the building and is the property of English Brothers Ltd.

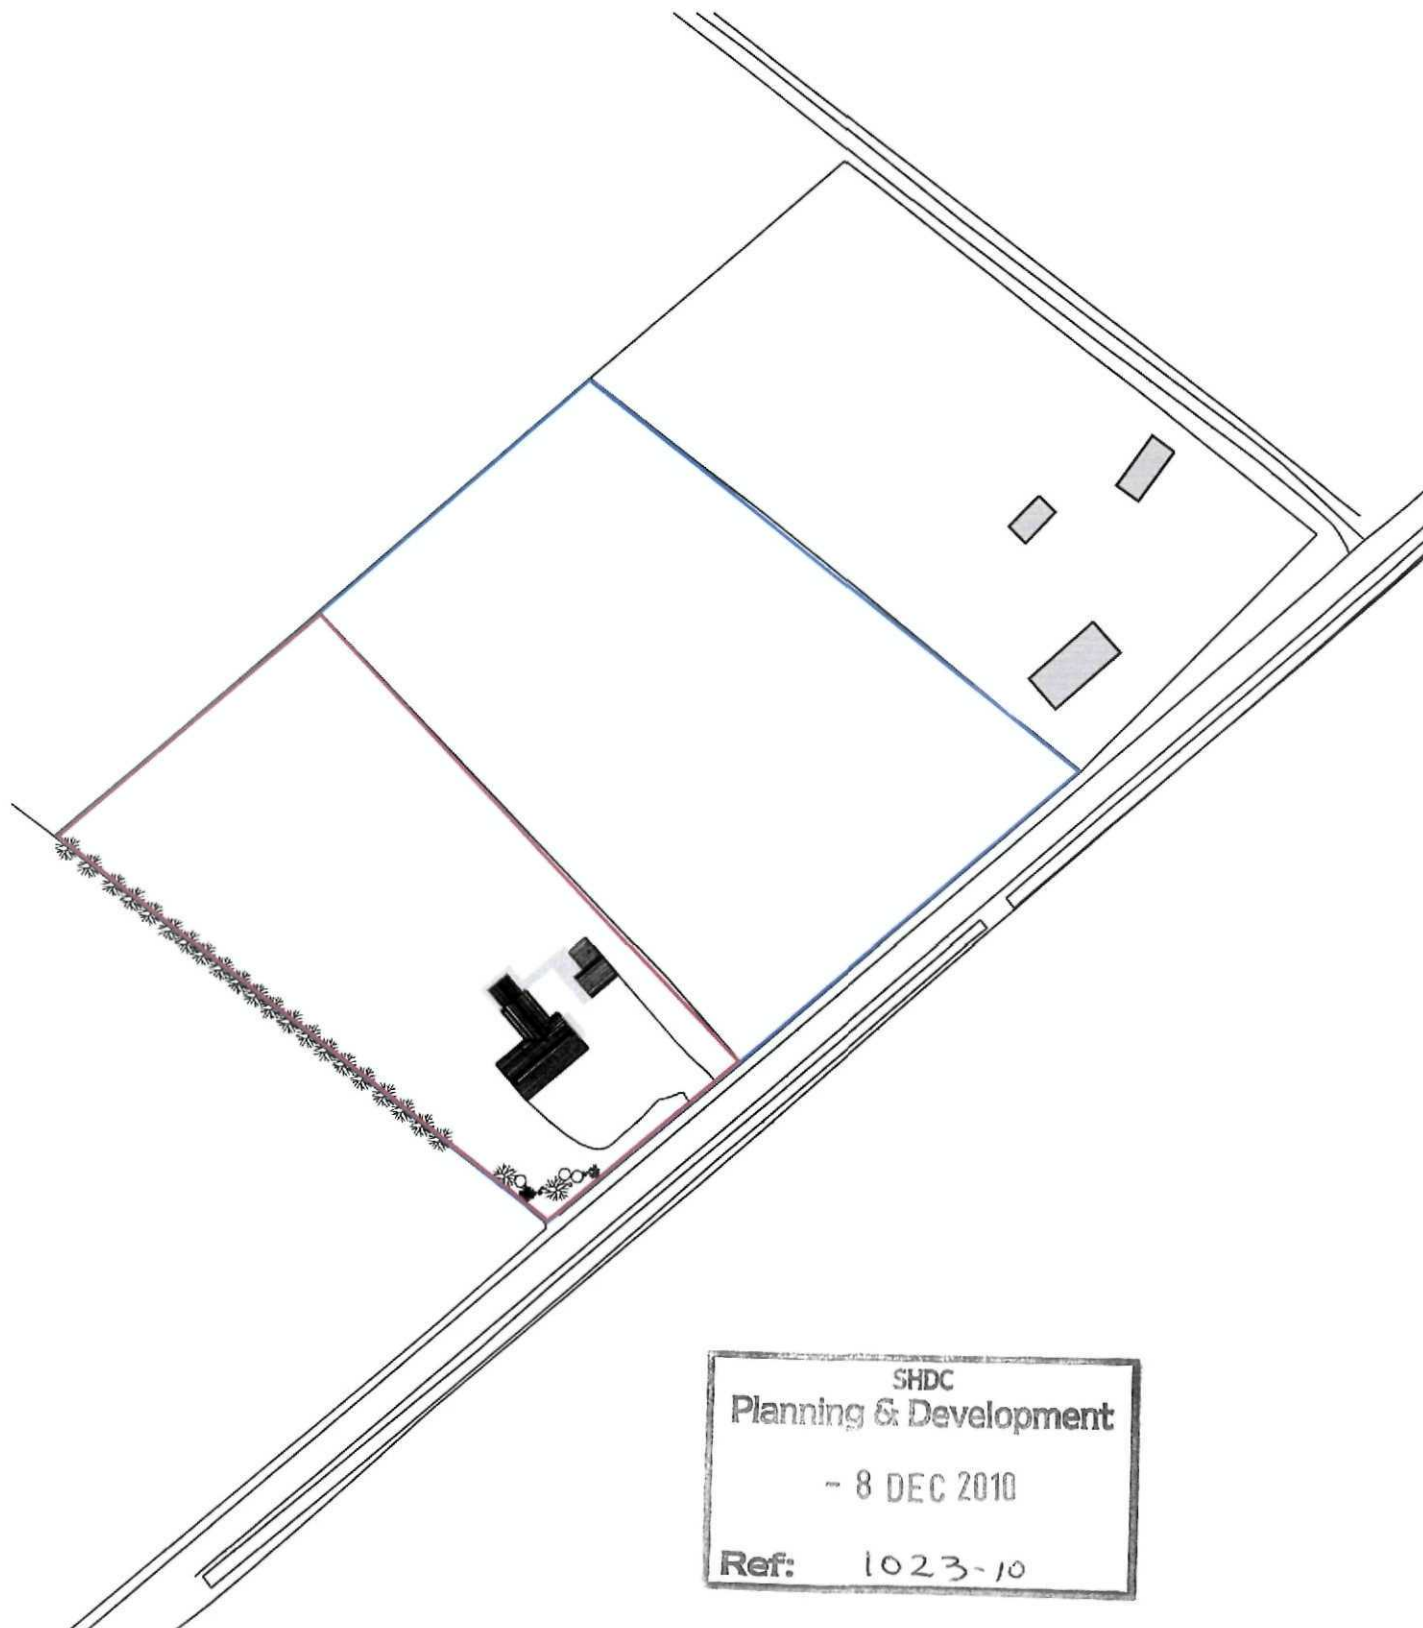

SHDC
Planning & Development
- 8 DEC 2010
Ref: 1023-10

Location Plan

revision notes



English Brothers
BESPOKE TIMBER FRAME

Salts Road, Welton Highway, Wisbech, Cambridgeshire, PE14 7DU
Tel: 01945 587800 Fax: 01945 582578
customerservices@englishbrothers.co.uk
www.englishbrothers.co.uk

project
Single Replacement Dwelling
Roase Cottage
King John Bank
Wisbech

drawing title
Building Regulations
Location Plan

client
Mr & Mrs Taylor

paper size

A4

scale

1:1250

job no.

date

10.11.10

drawn





WNS

dr'ng no. rev

B519

400

No reproduction or publication of this drawing may be made and no article may be manufactured or assembled in accordance with this drawing without prior consent. Rights reserved under the Copyright Act 1988 as amended by The Design Copyright Act 1987.
The general contractor is to check all dimensions on site and report discrepancies to English Brothers Ltd

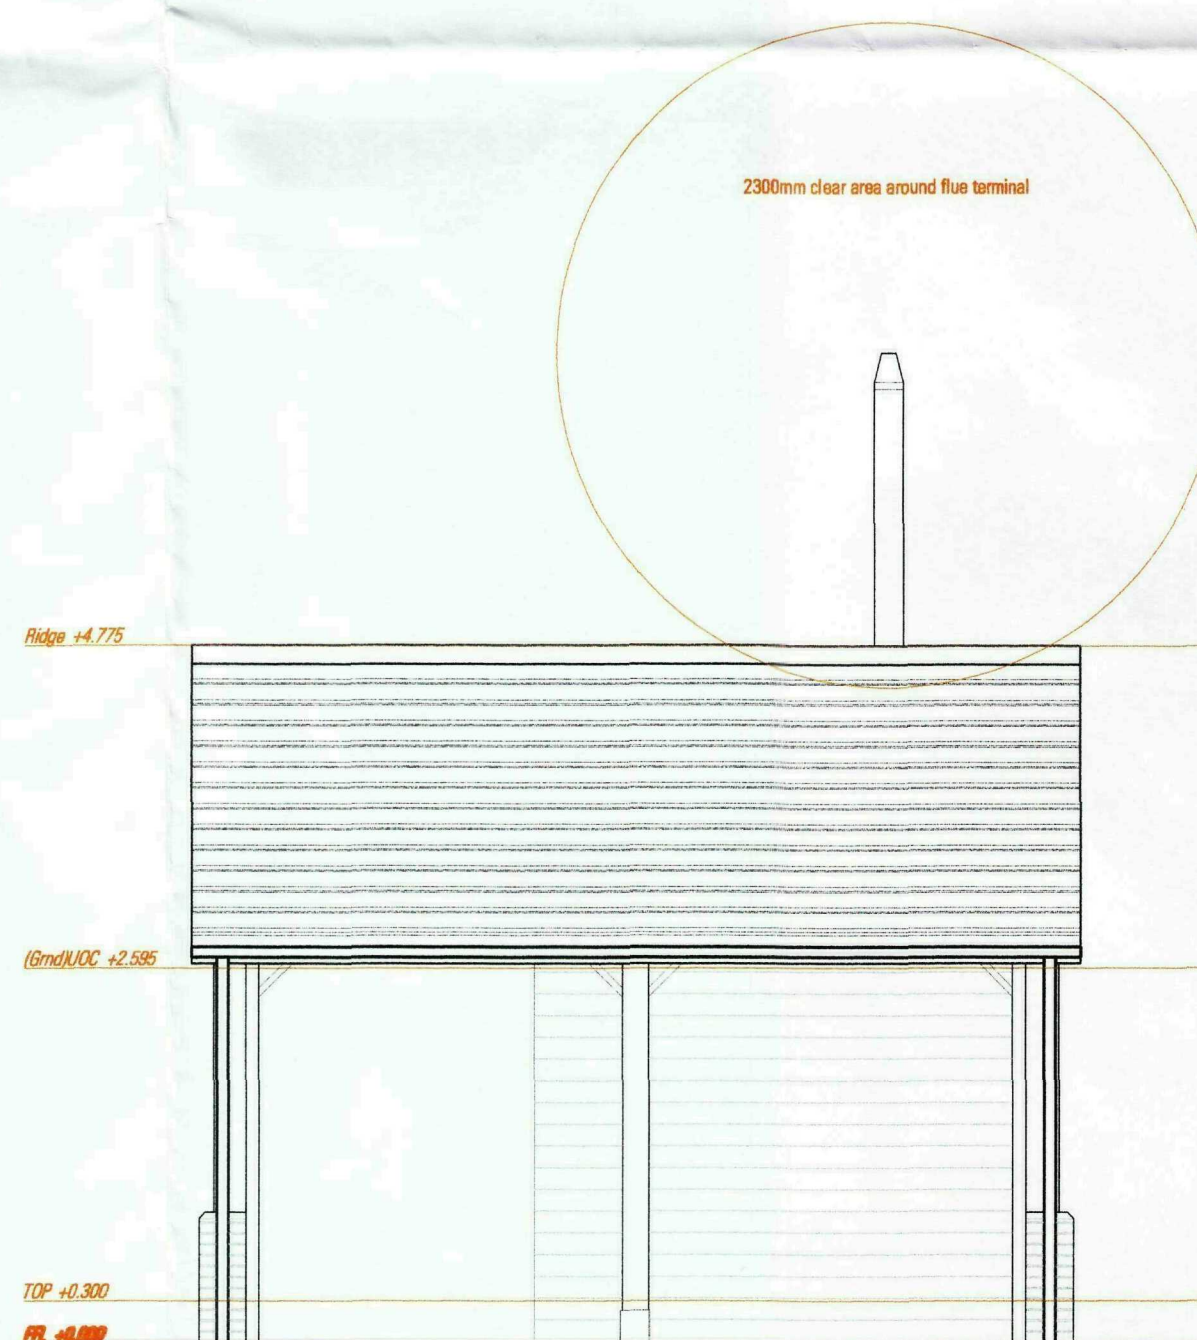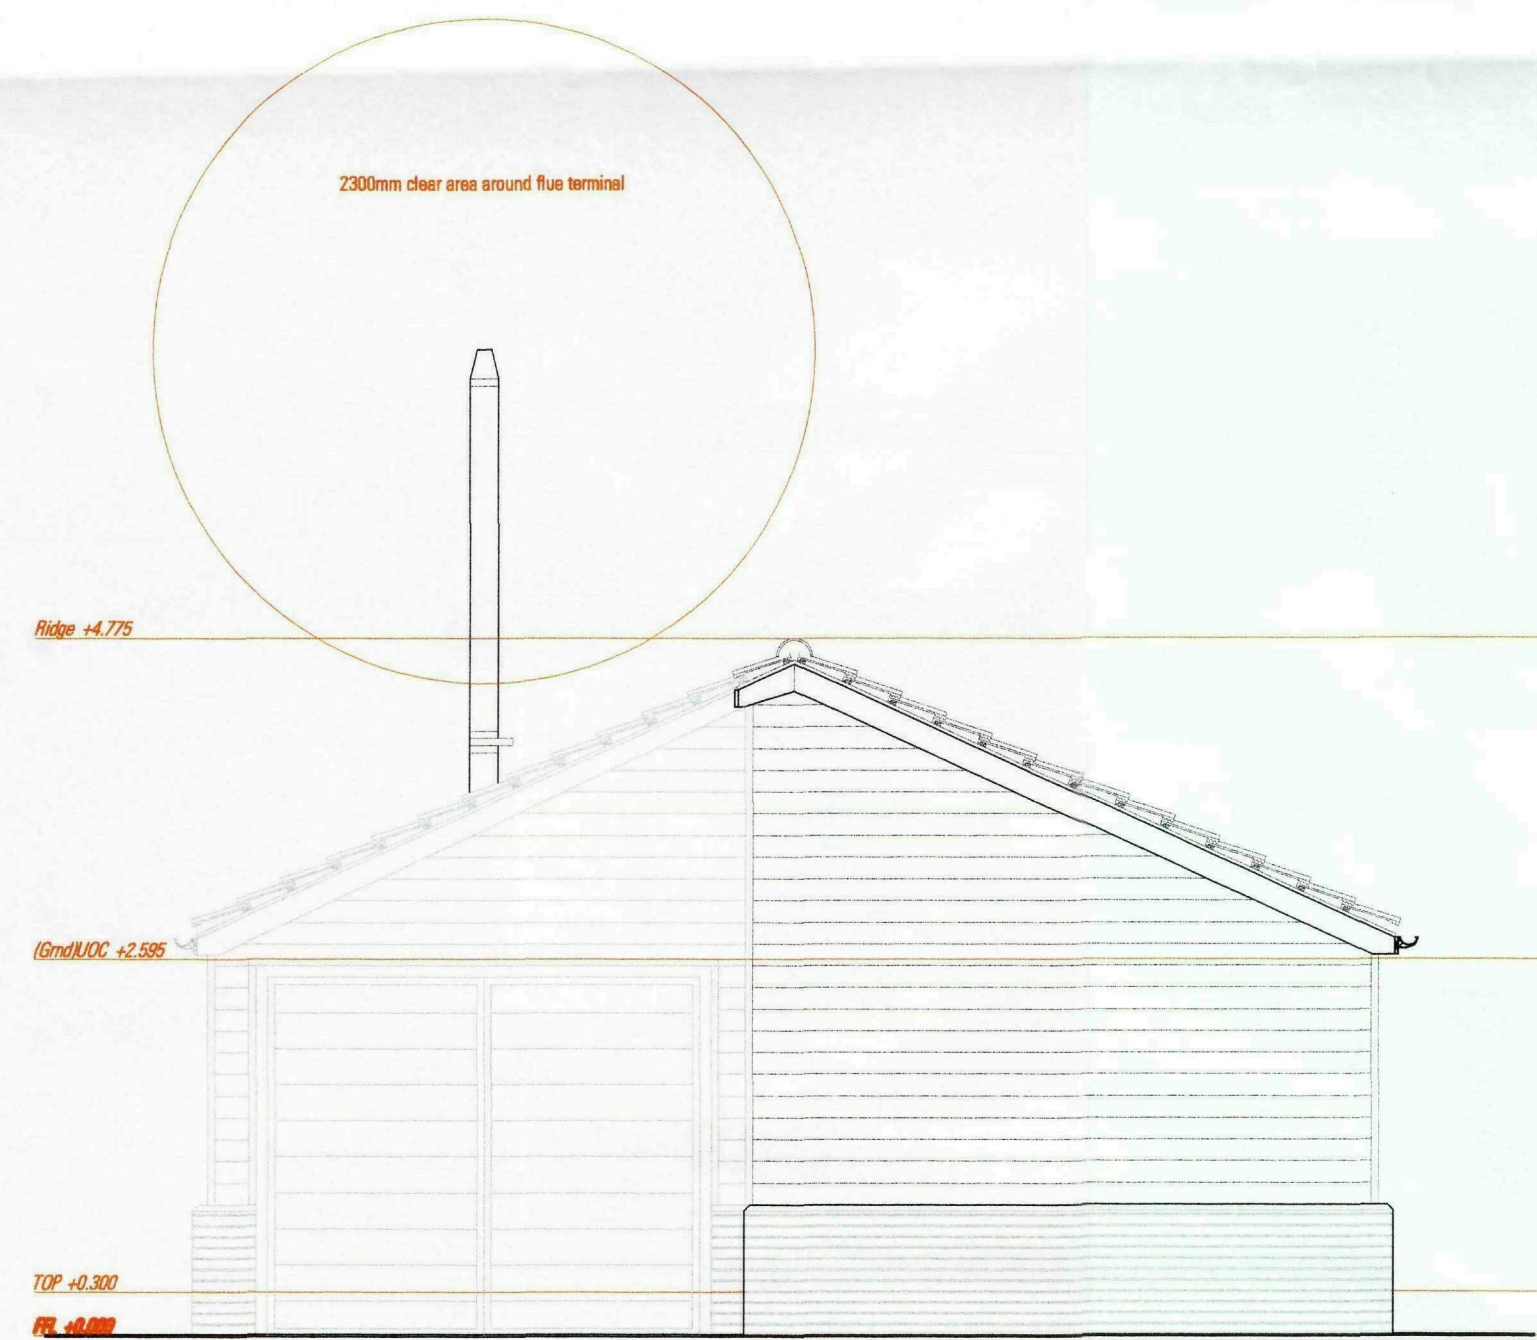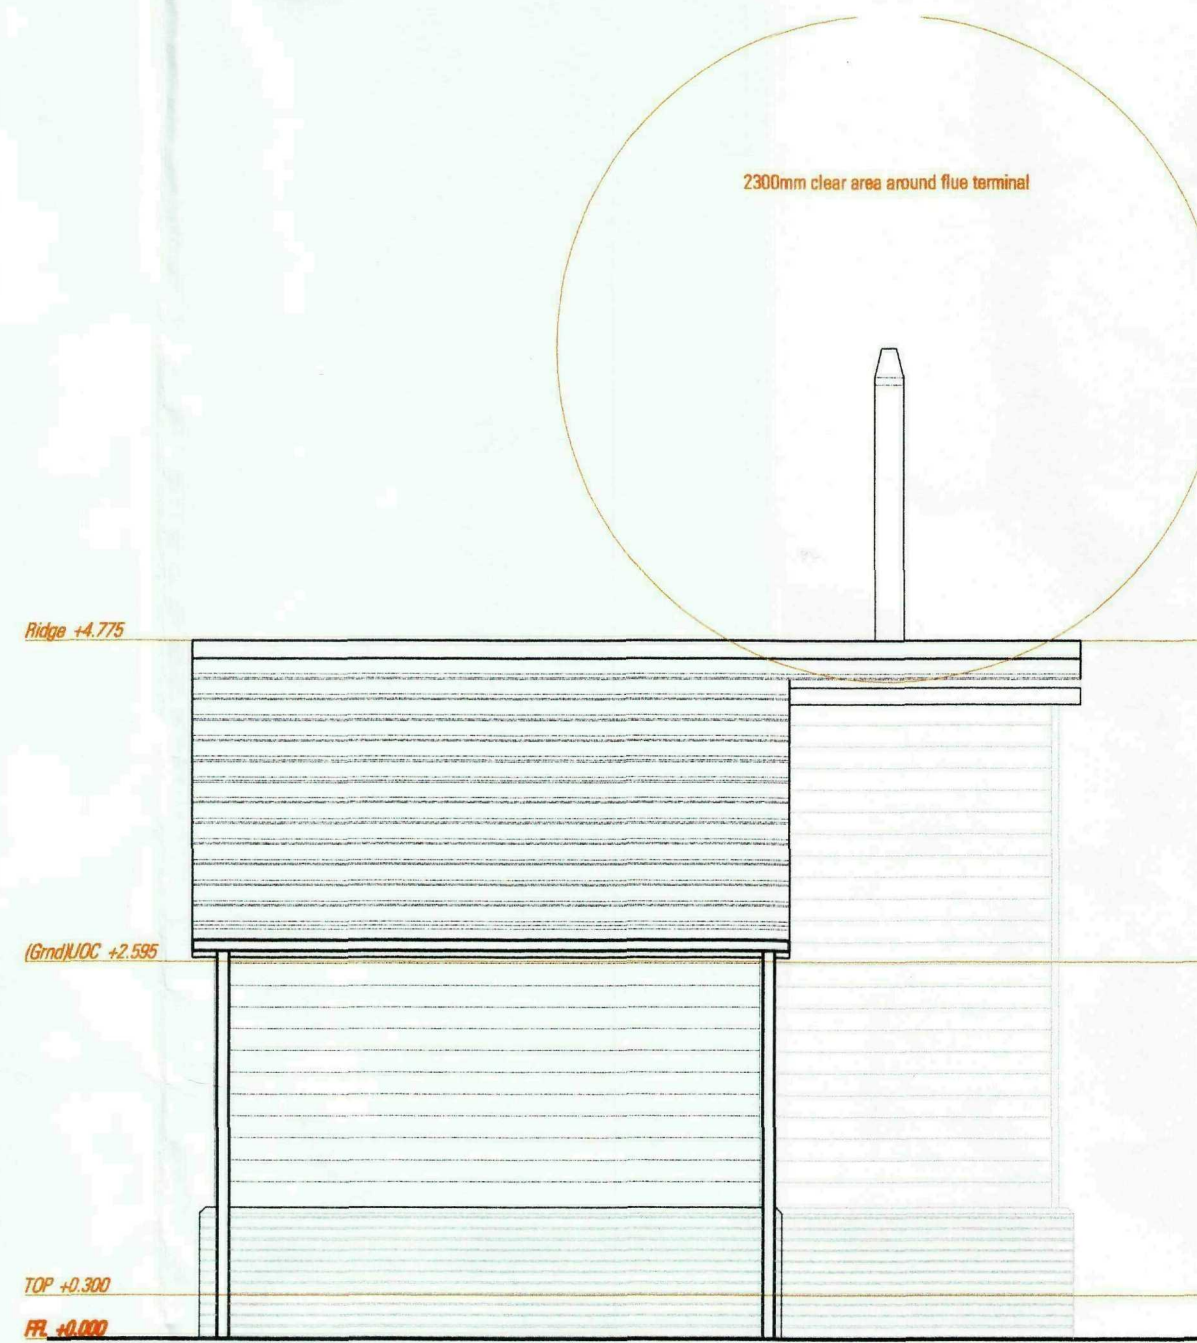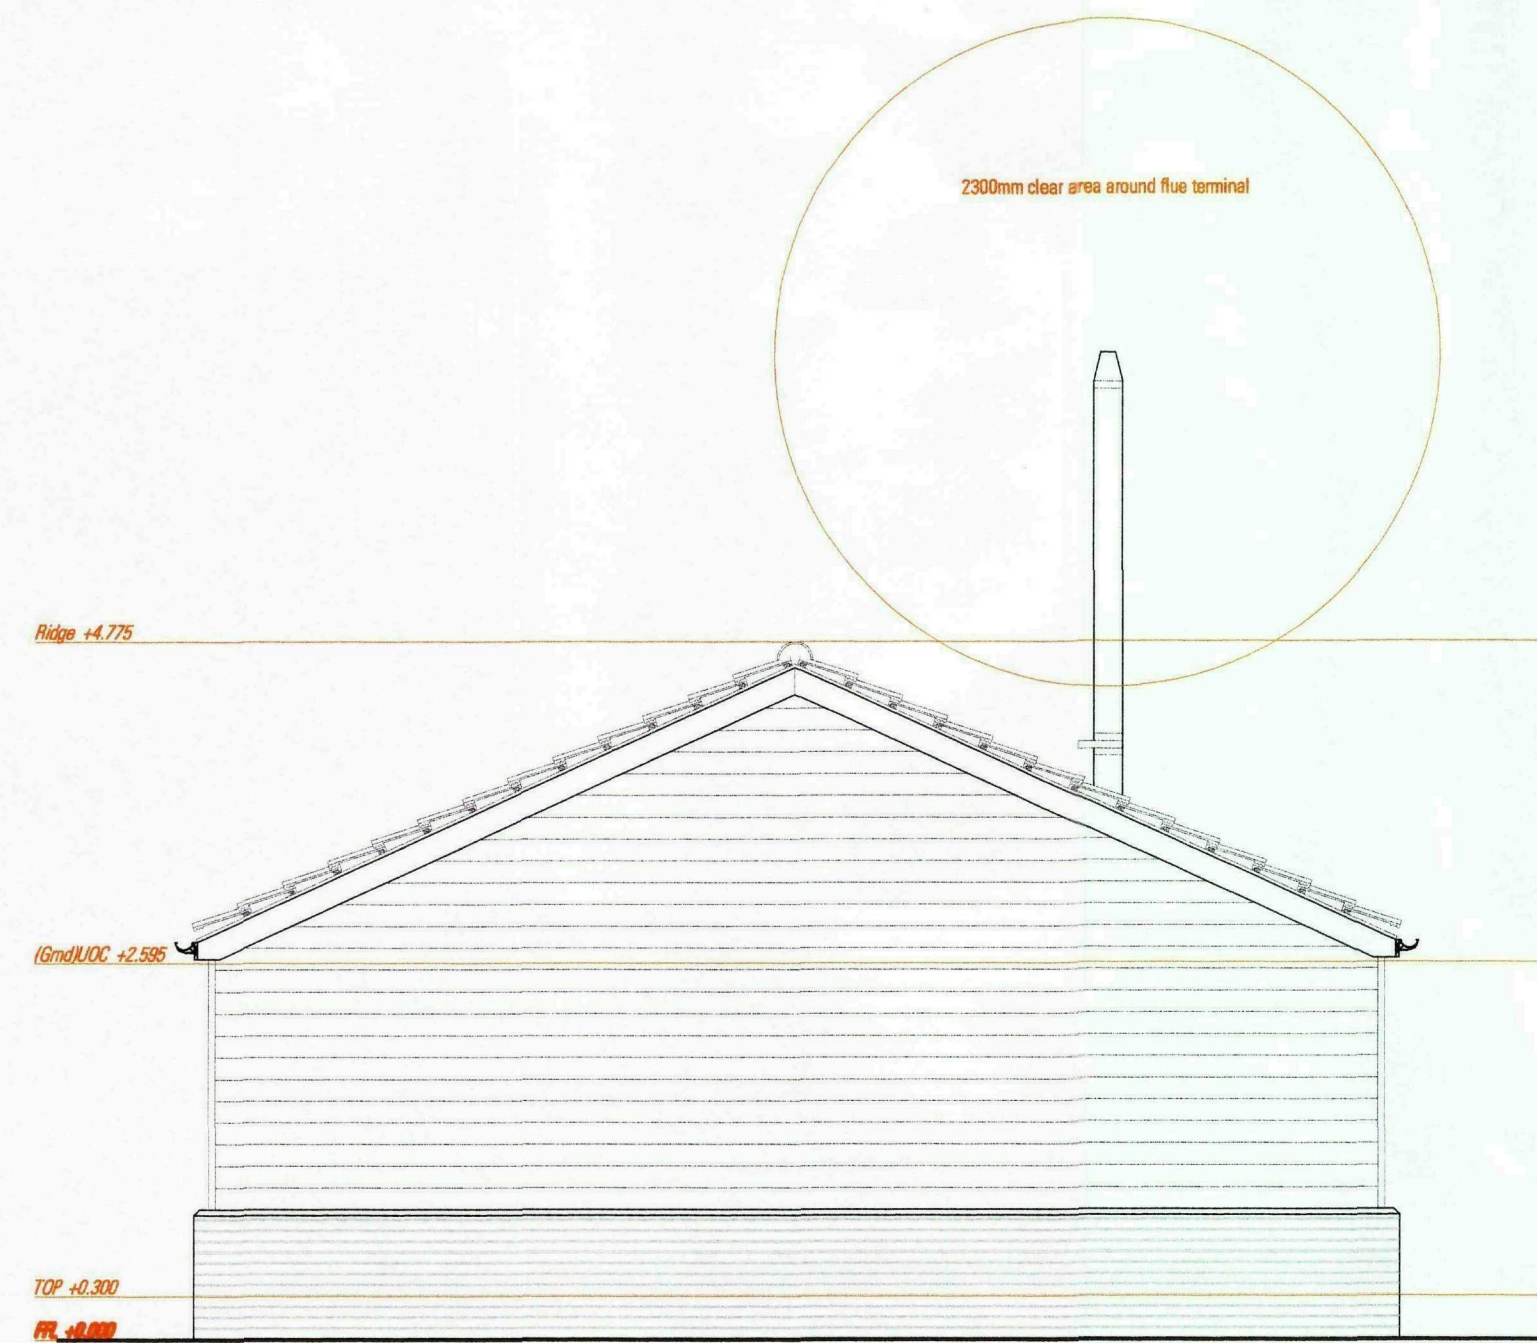

SHDC
Planning & Development
13 DEC 2010
Ref: 1023-10

revision notes



project
Single Residential Dwelling
Rose Cottage
King John Bank
Wisbech

drawing title
Building Regulations
Boiler House Elevation

client
Mr & Mrs Taylor

MF & MFS 1
paper size

A2
scale

1:50
job no.

date	10.11.10
------	----------

10.11.10	drawn
----------	-------

WNS	
drawing no.	n

407

© English Southern Ltd.
 "No reproduction or publication of this drawing may be made and no article may be assembled in accordance with this drawing without prior consent. Rights reserved under 1988 as amended by The Design Copyright Act 1989"
 The general contractor is to check all dimensions on site and report discrepancies to the