




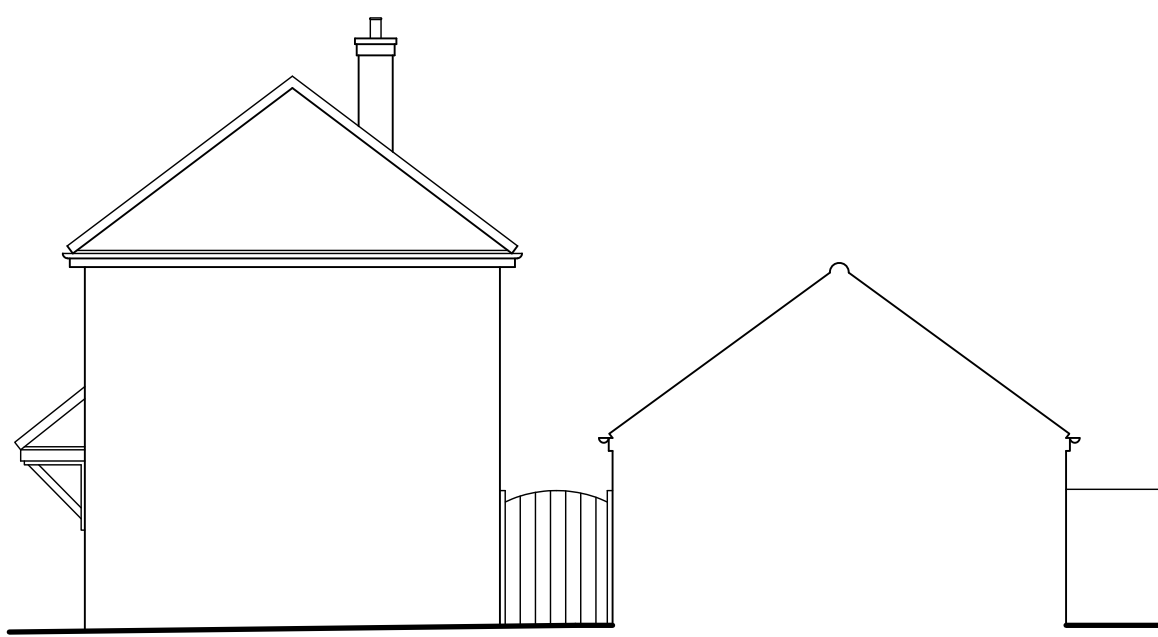

East Elevation 1:100

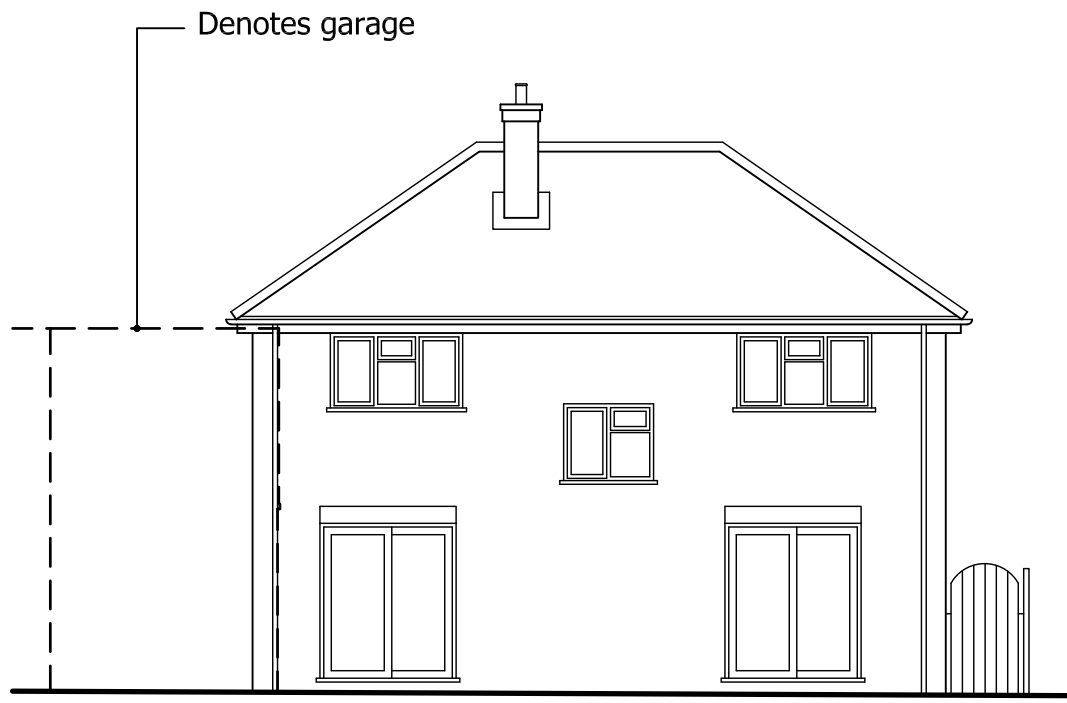


North Elevation

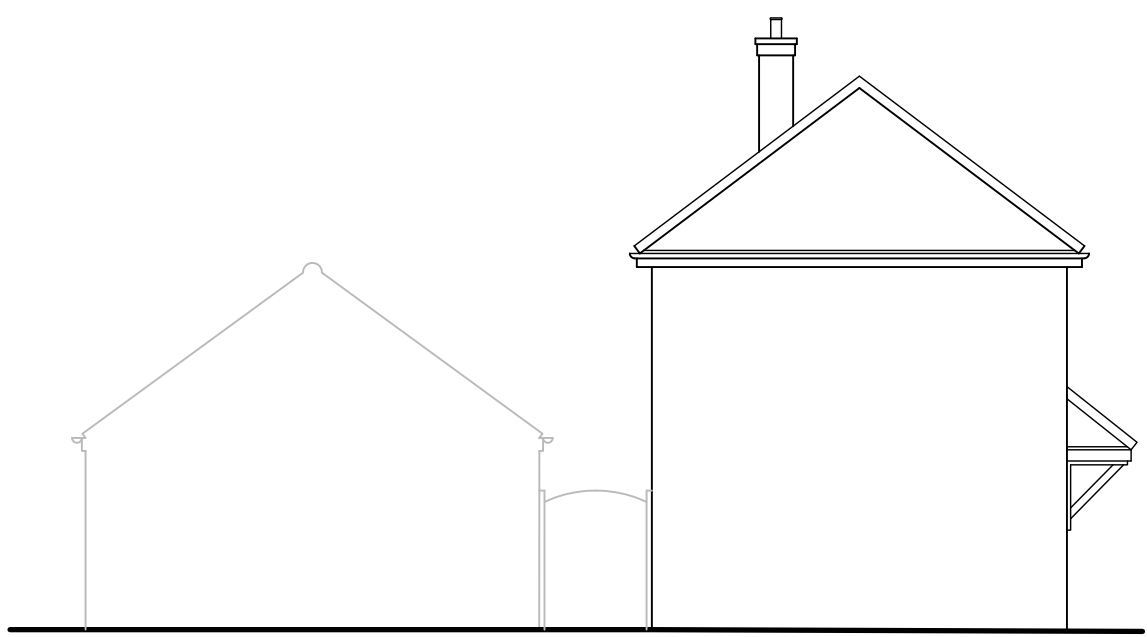


West Elevation



Typical Section 1:50

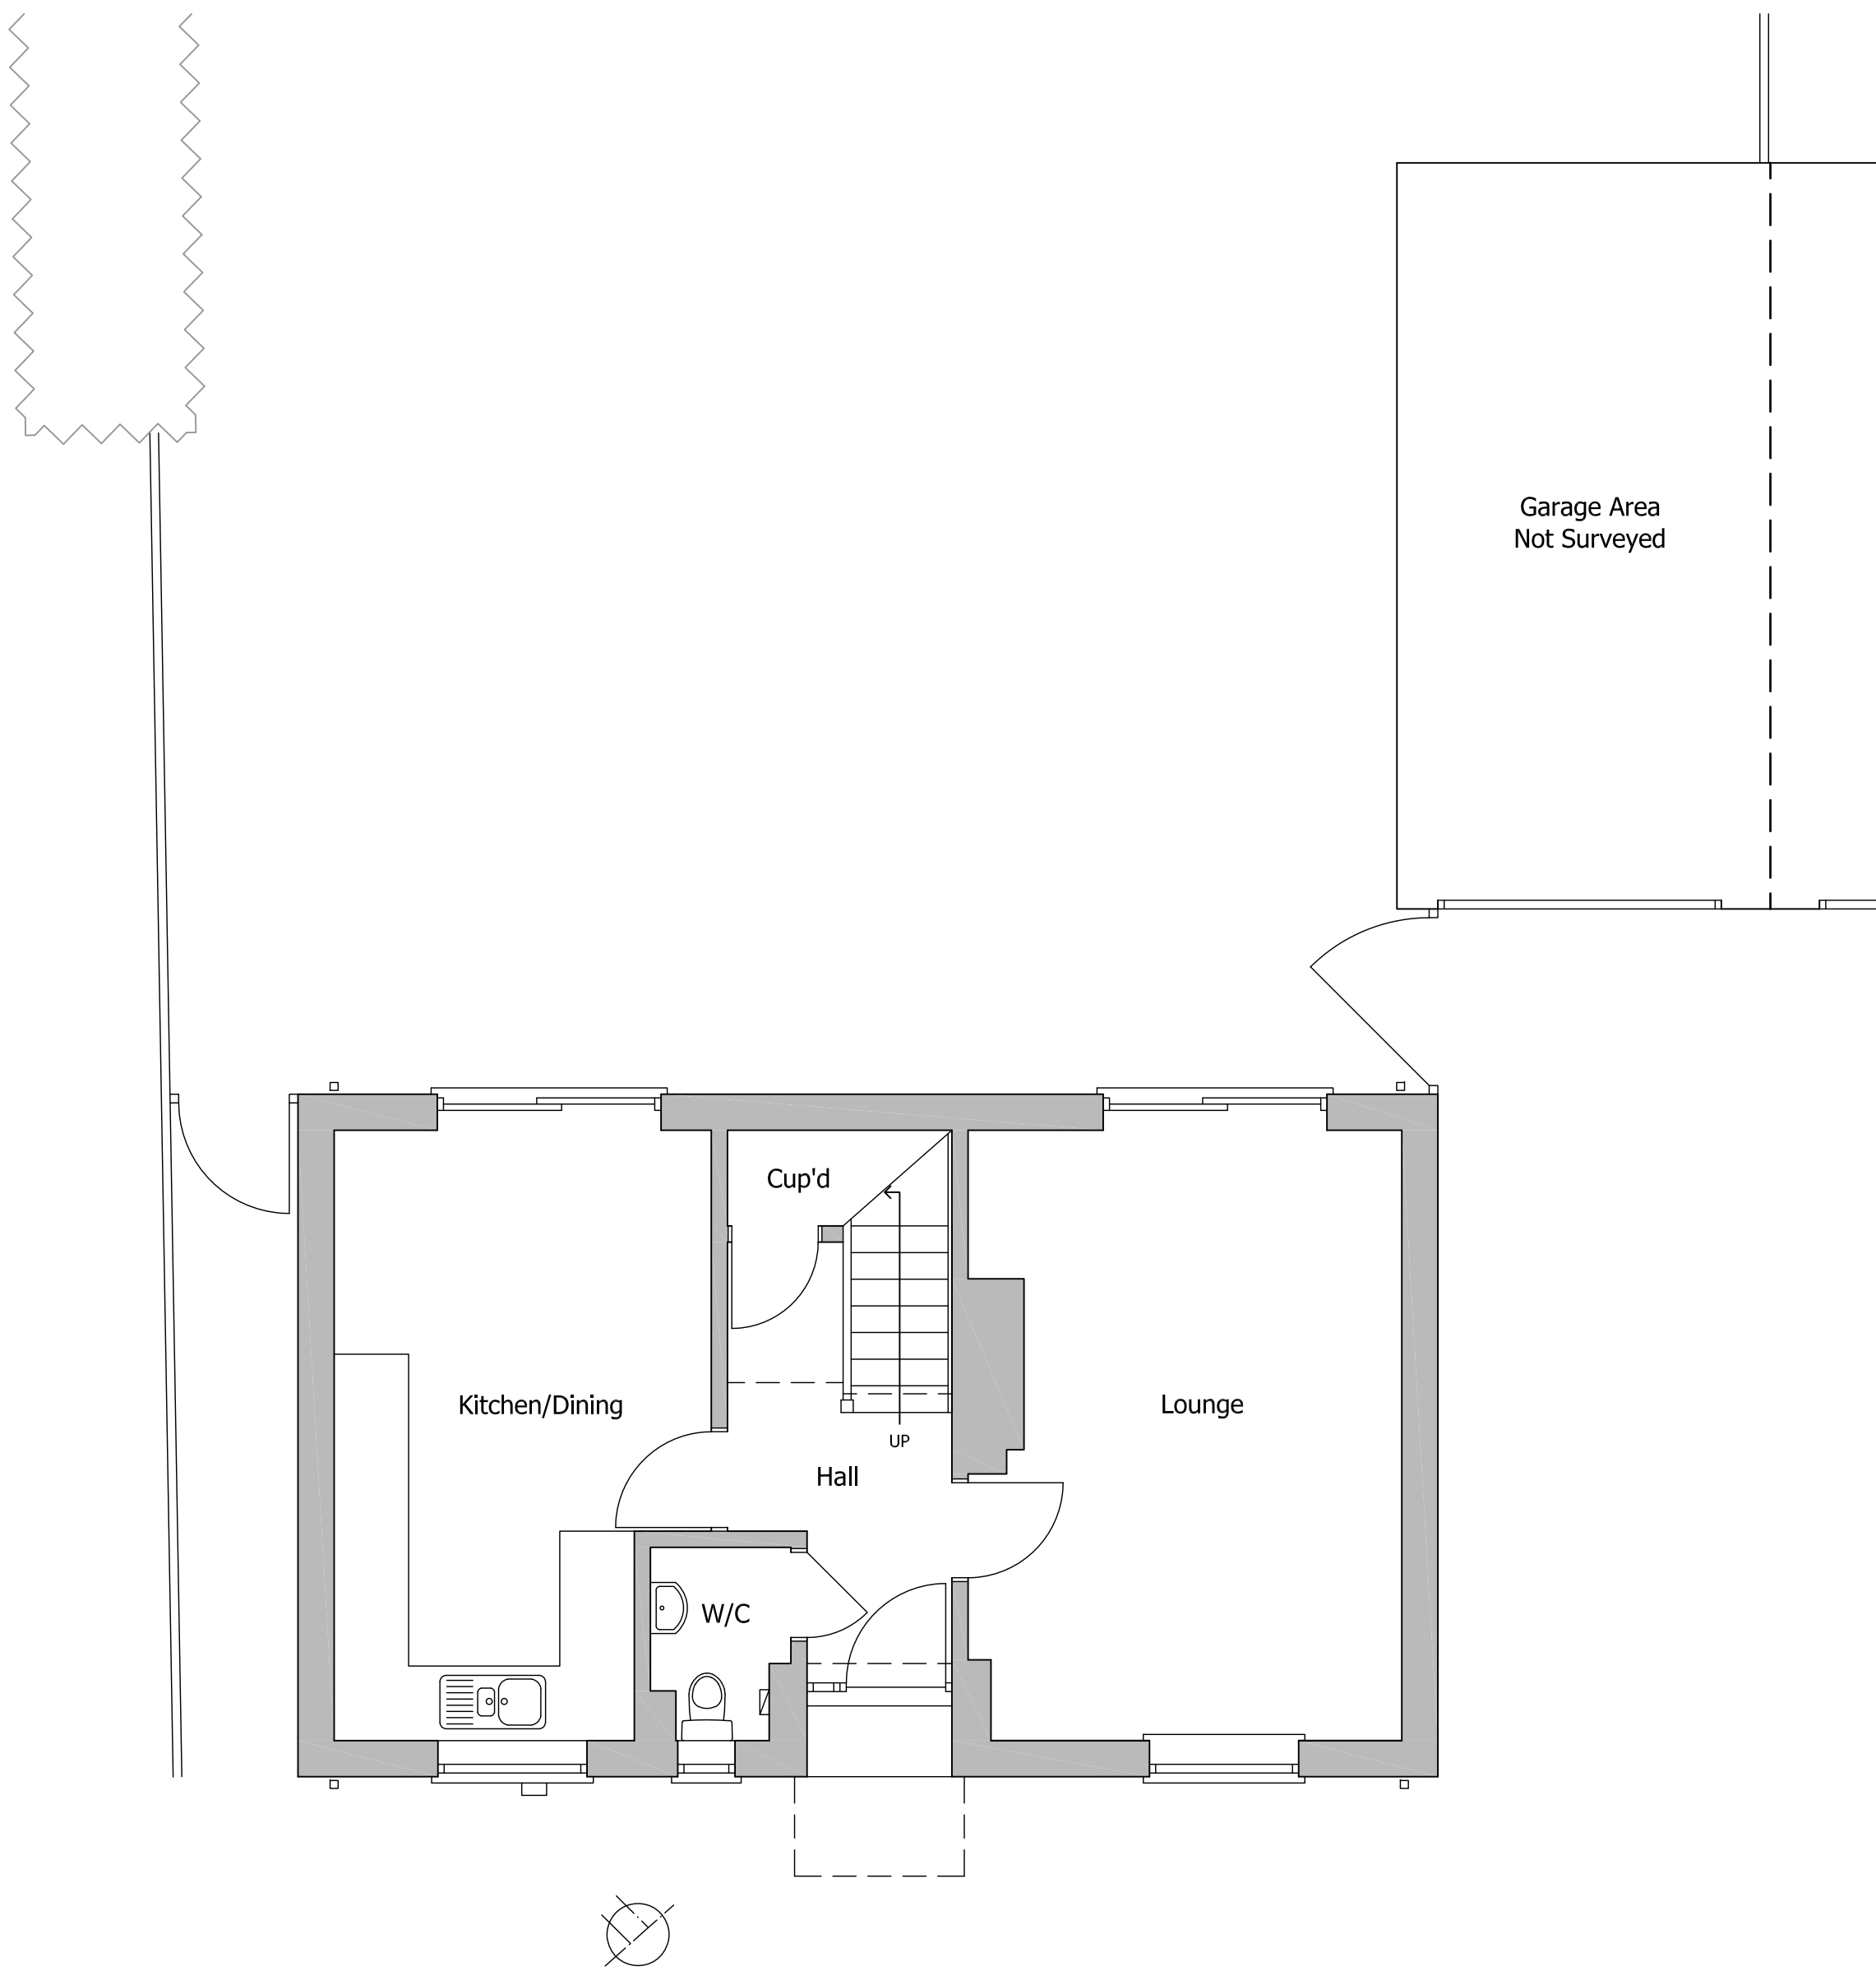

Ground Floor Plan 1:50

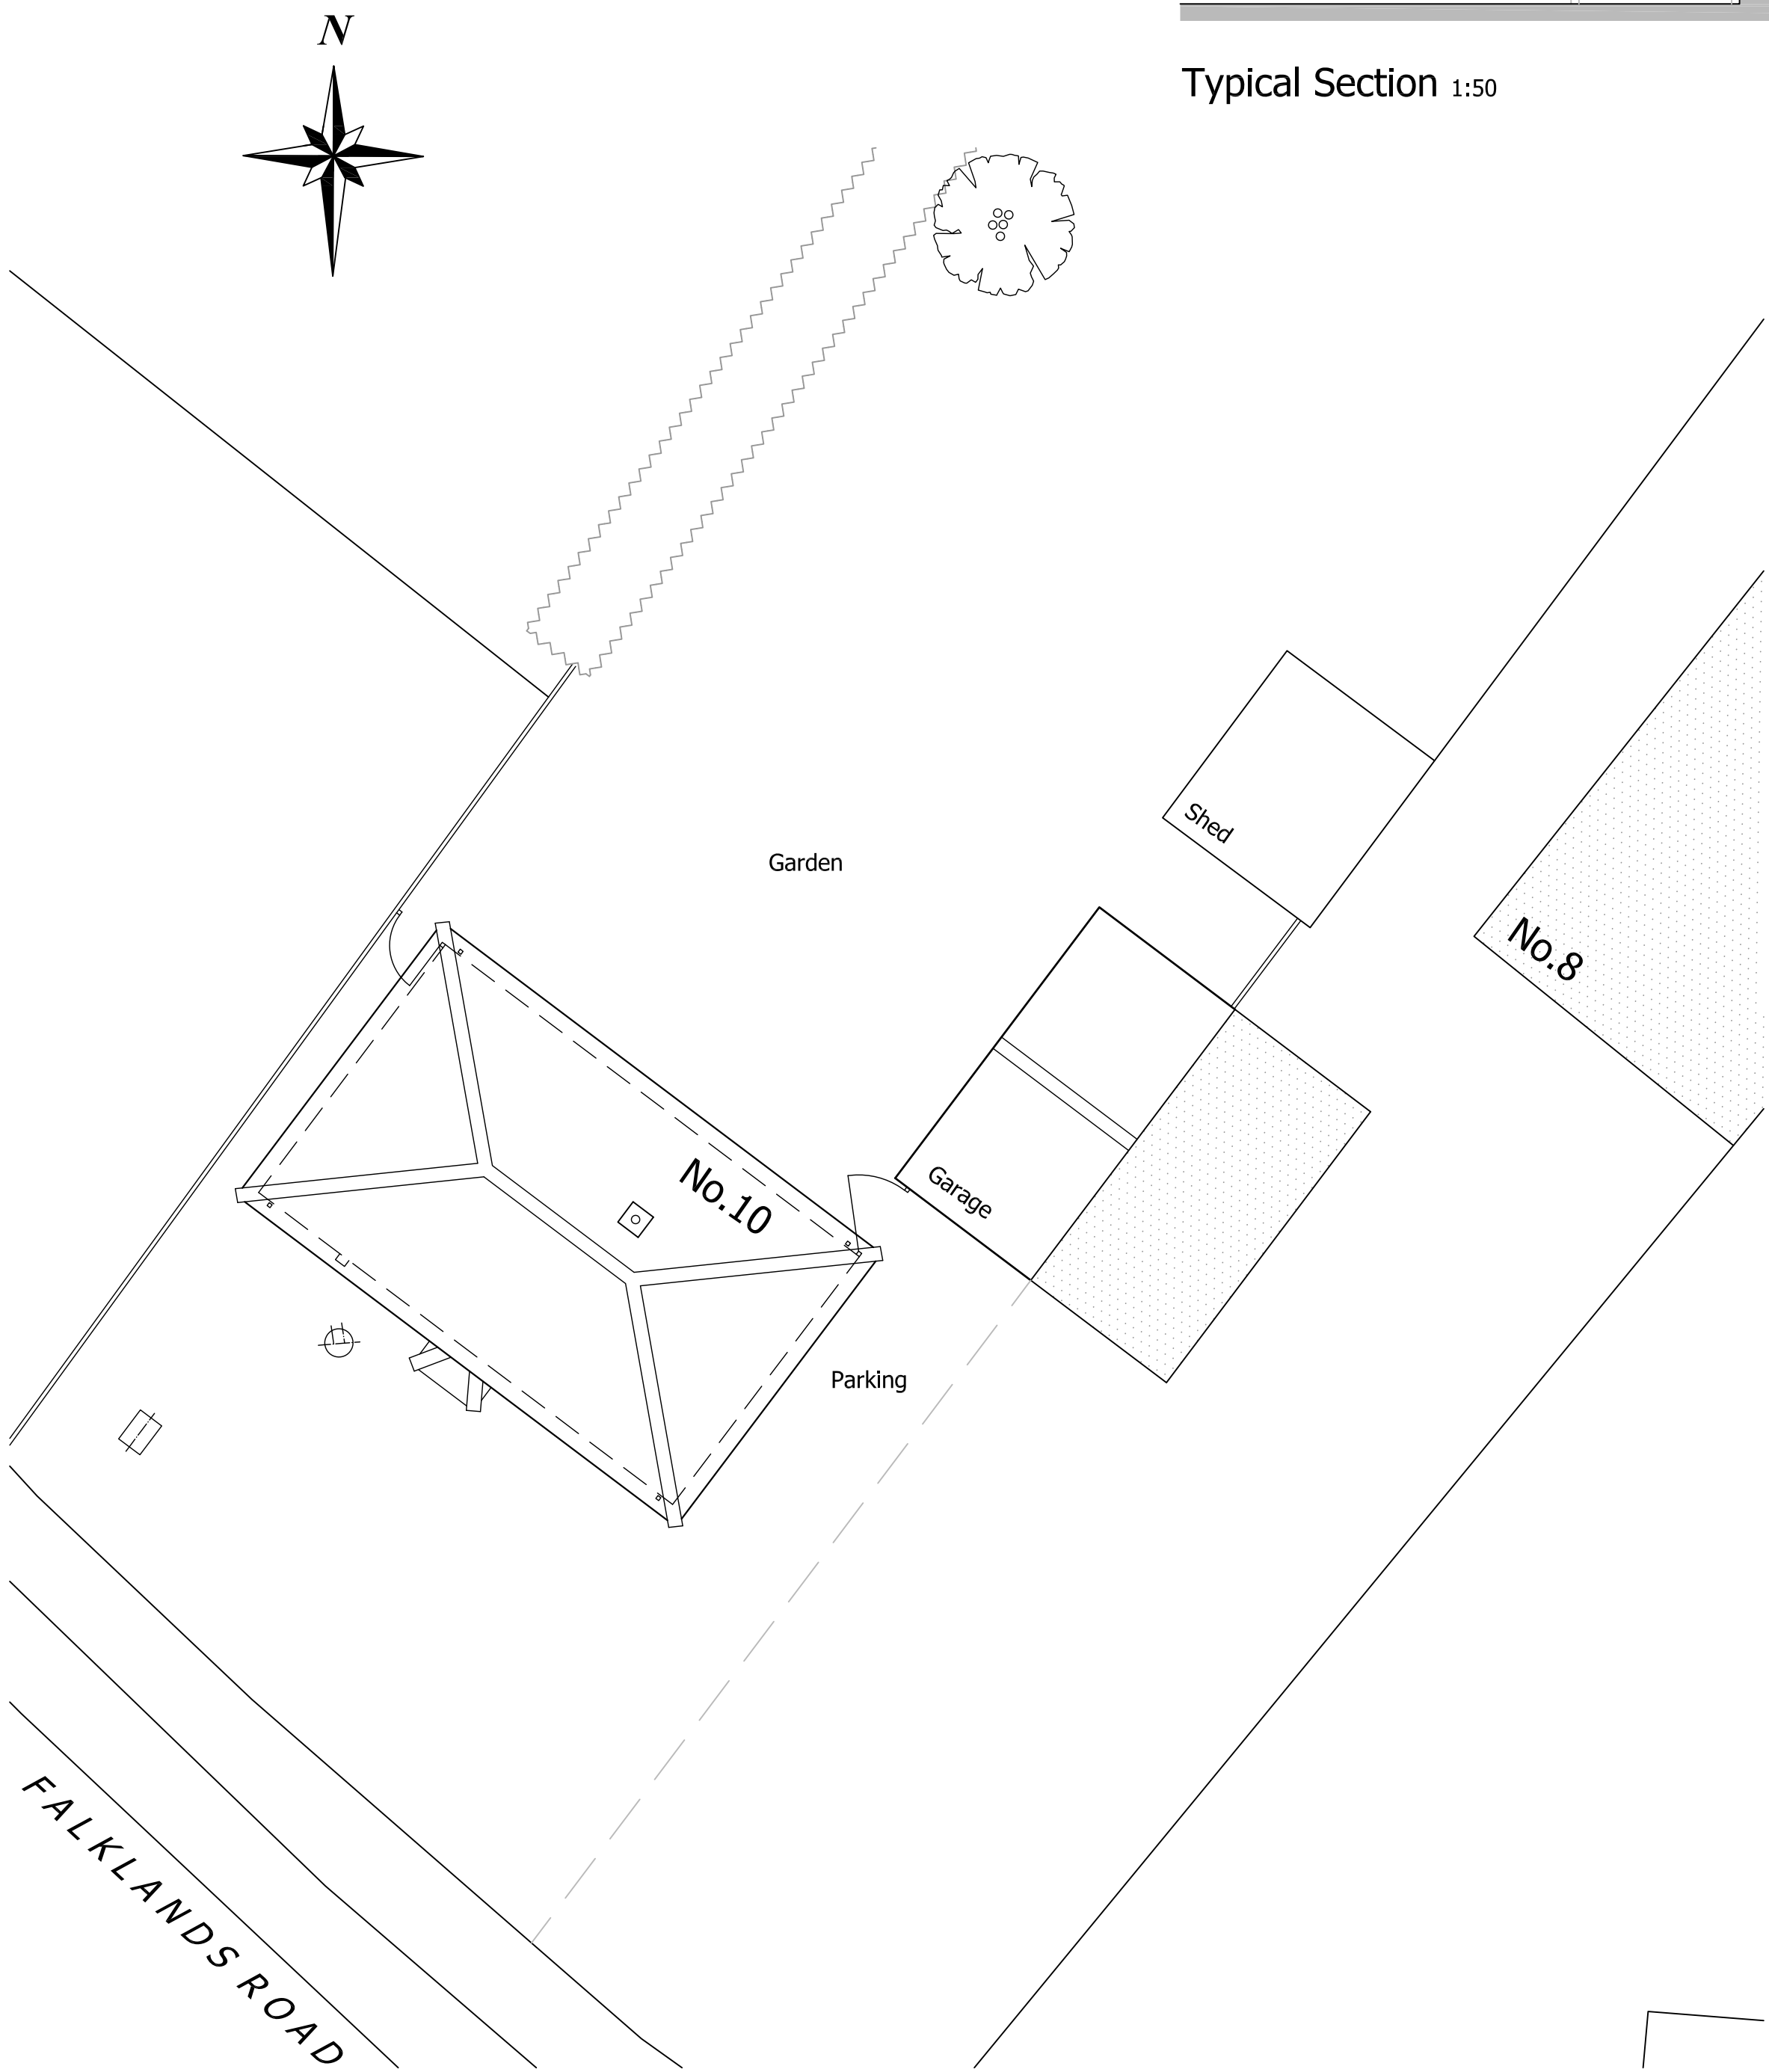

Part Site Plan 1:100

Disclaimer:
1. The copyright of this drawing is the property of Archi-Vis Studio Ltd. and must not be copied, loaned or re-issued without consent.
2. No measurements to be scaled off plan, measurements to be checked on site by the Contractor prior to commencement of works, and any discrepancies brought to the attention of Archi-Vis Studio Ltd.

Revision:



Archi-Vis Studio Ltd. | 20 Westgate
Hunstanton | Norfolk | PE36 5AL
T | 01485 532112
E | info@archi-vis-studio.co.uk
W | www.archi-vis-studio.co.uk

Project:

Proposed Extension and Alterations
10 Falklands Road
Sutton Bridge
Lincolnshire
PE12 9XF

Drawing Title :

Existing Plans, Elevations
and Section

Scale : 1:50, 1:100 @A1
Date : October 2020
Drawn : TRR

Drawing No. :

168-AV20/01