



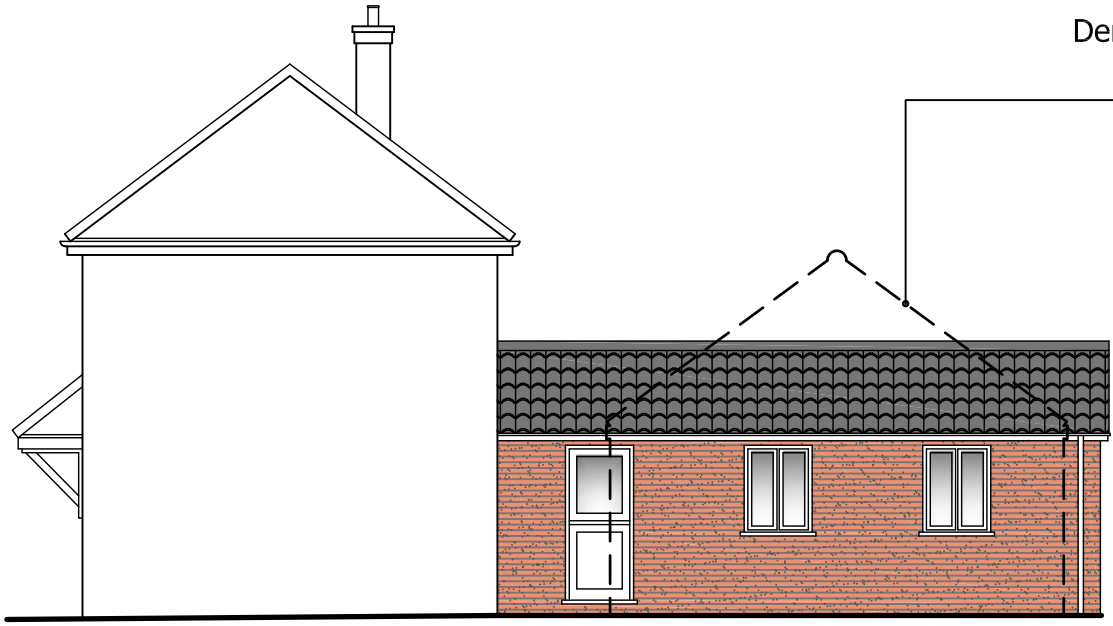

East Elevation 1:100

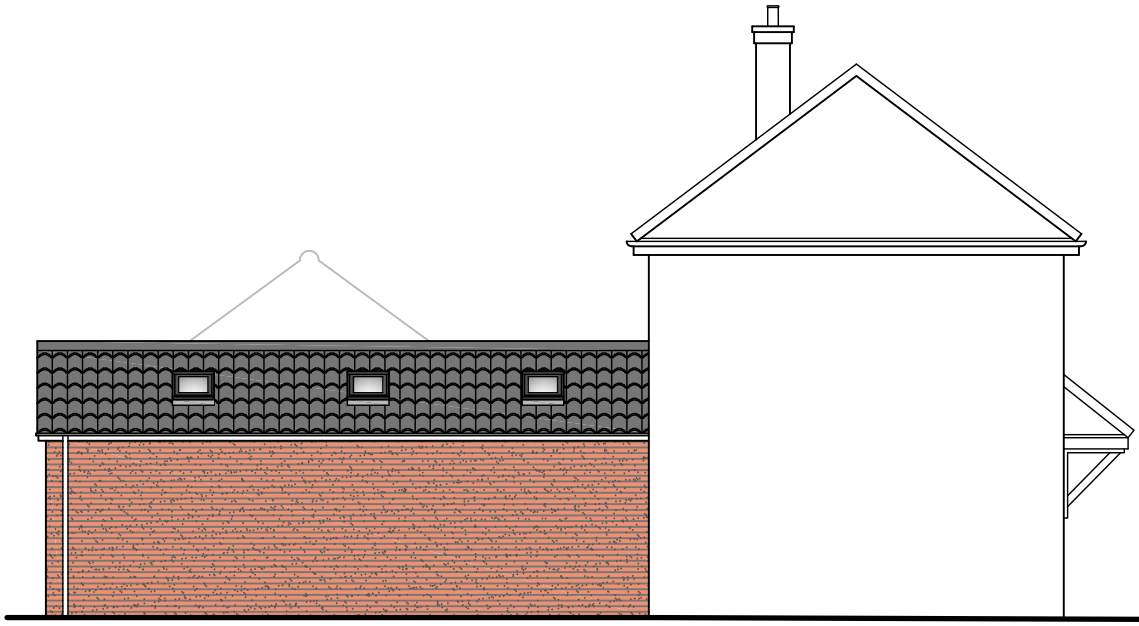


North Elevation



West Elevation



Typical Section 1:50

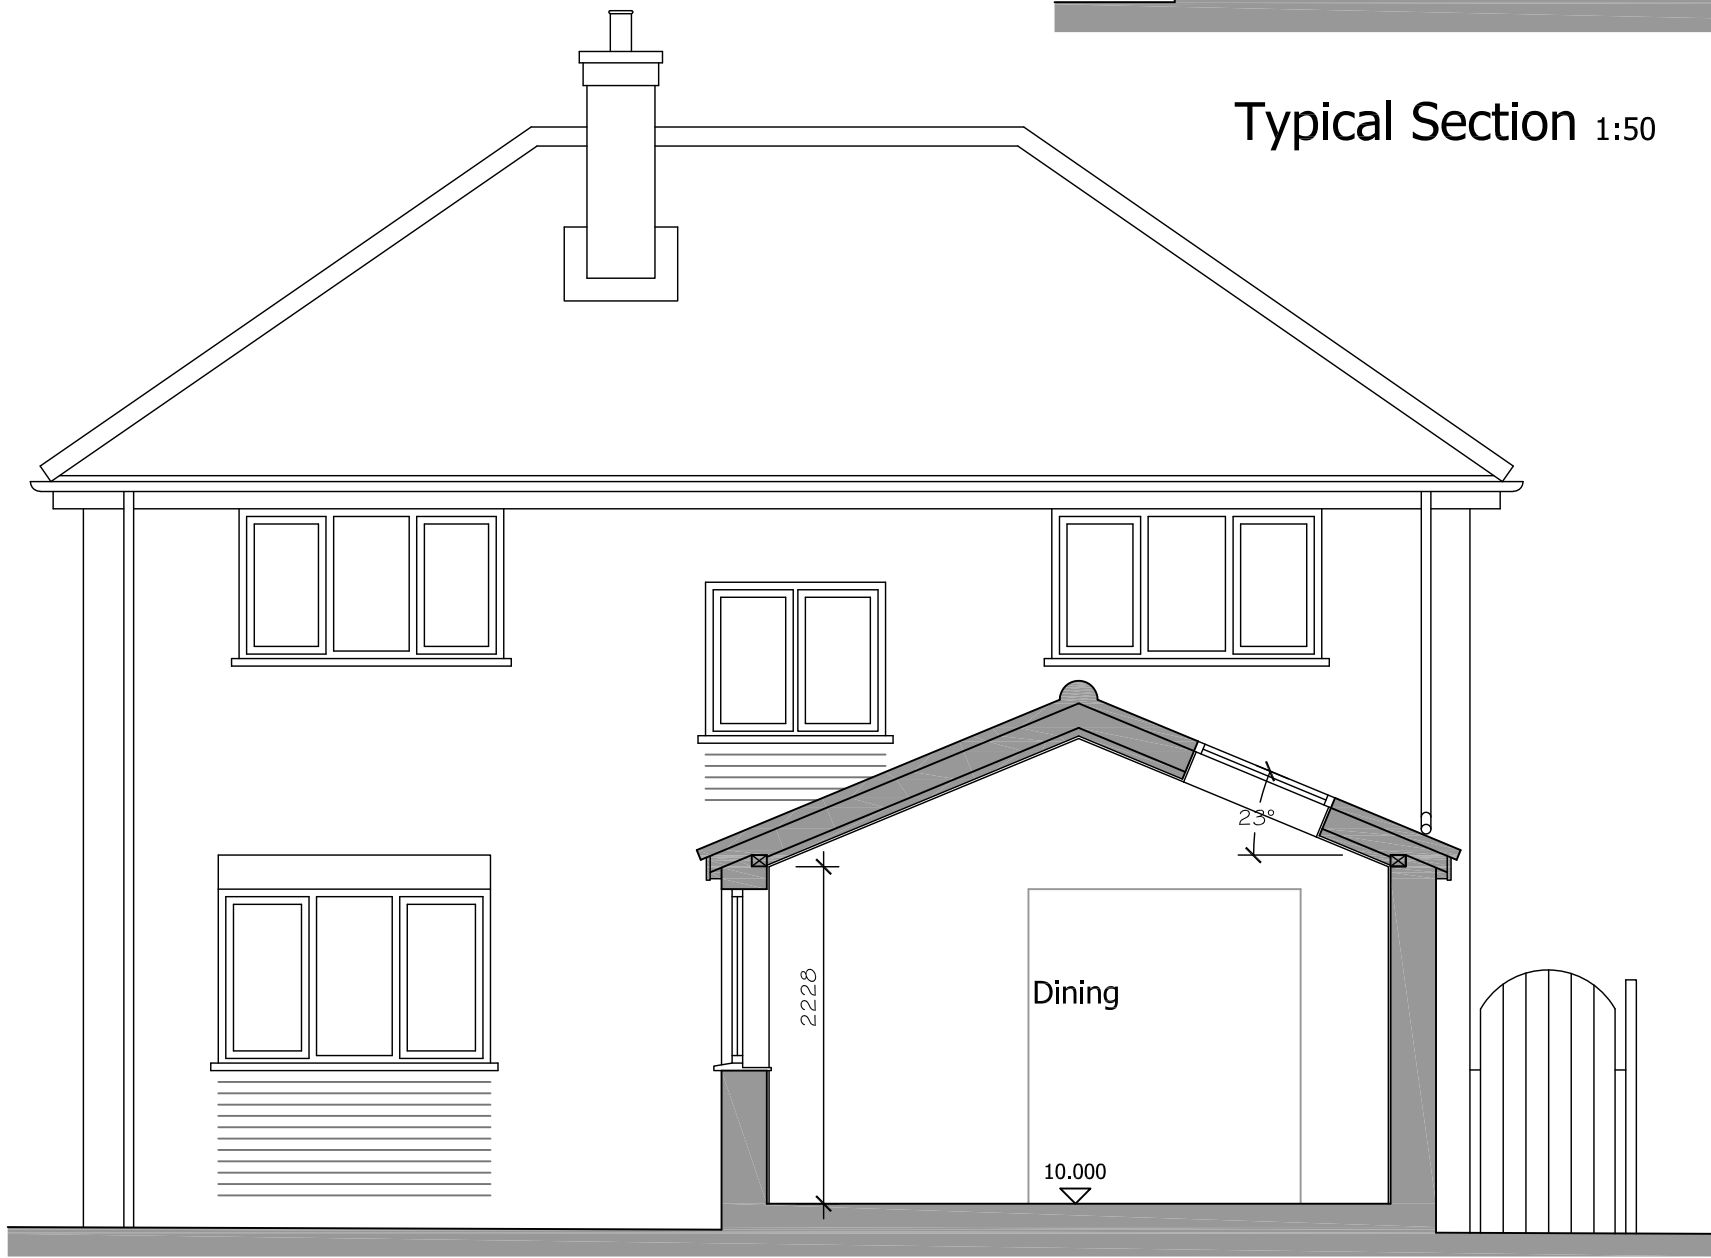

Typical Section 1:50

Materials

- Concrete roofing tiles to match existing.
- Red facing brickwork to match existing.
- White Upvc windows.
- White Upvc or aluminum doors.
- White Upvc gutters and downpipes.

Disclaimer:
1. The copyright of this drawing is the property of Archi-Vis Studio Ltd. and must not be copied, loaned or re-issued without consent.
2. No measurements to be scaled off plan, measurements to be checked on site by the Contractor prior to commencement of works, and any discrepancies brought to the attention of Archi-Vis Studio Ltd.

Revision:		
A	23.11.20	Extension size increased at client request. Sliding doors amended and enlarged.




Archi-Vis Studio Ltd. | 20 Westgate
Hunstanton | Norfolk | PE36 5AL
T | 01485 532112
E | info@archi-vis-studio.co.uk
W | www.archi-vis-studio.co.uk

Project:
Proposed Extension and Alterations
10 Falklands Road
Sutton Bridge
Lincolnshire
PE12 9XF

Drawing Title :
Proposed Plans, Elevations
and Sections


Scale : 1:50, 1:100, 1:200 @A1
Date : November 2020
Drawn : NJB

Drawing No. :
168-AV20/02A

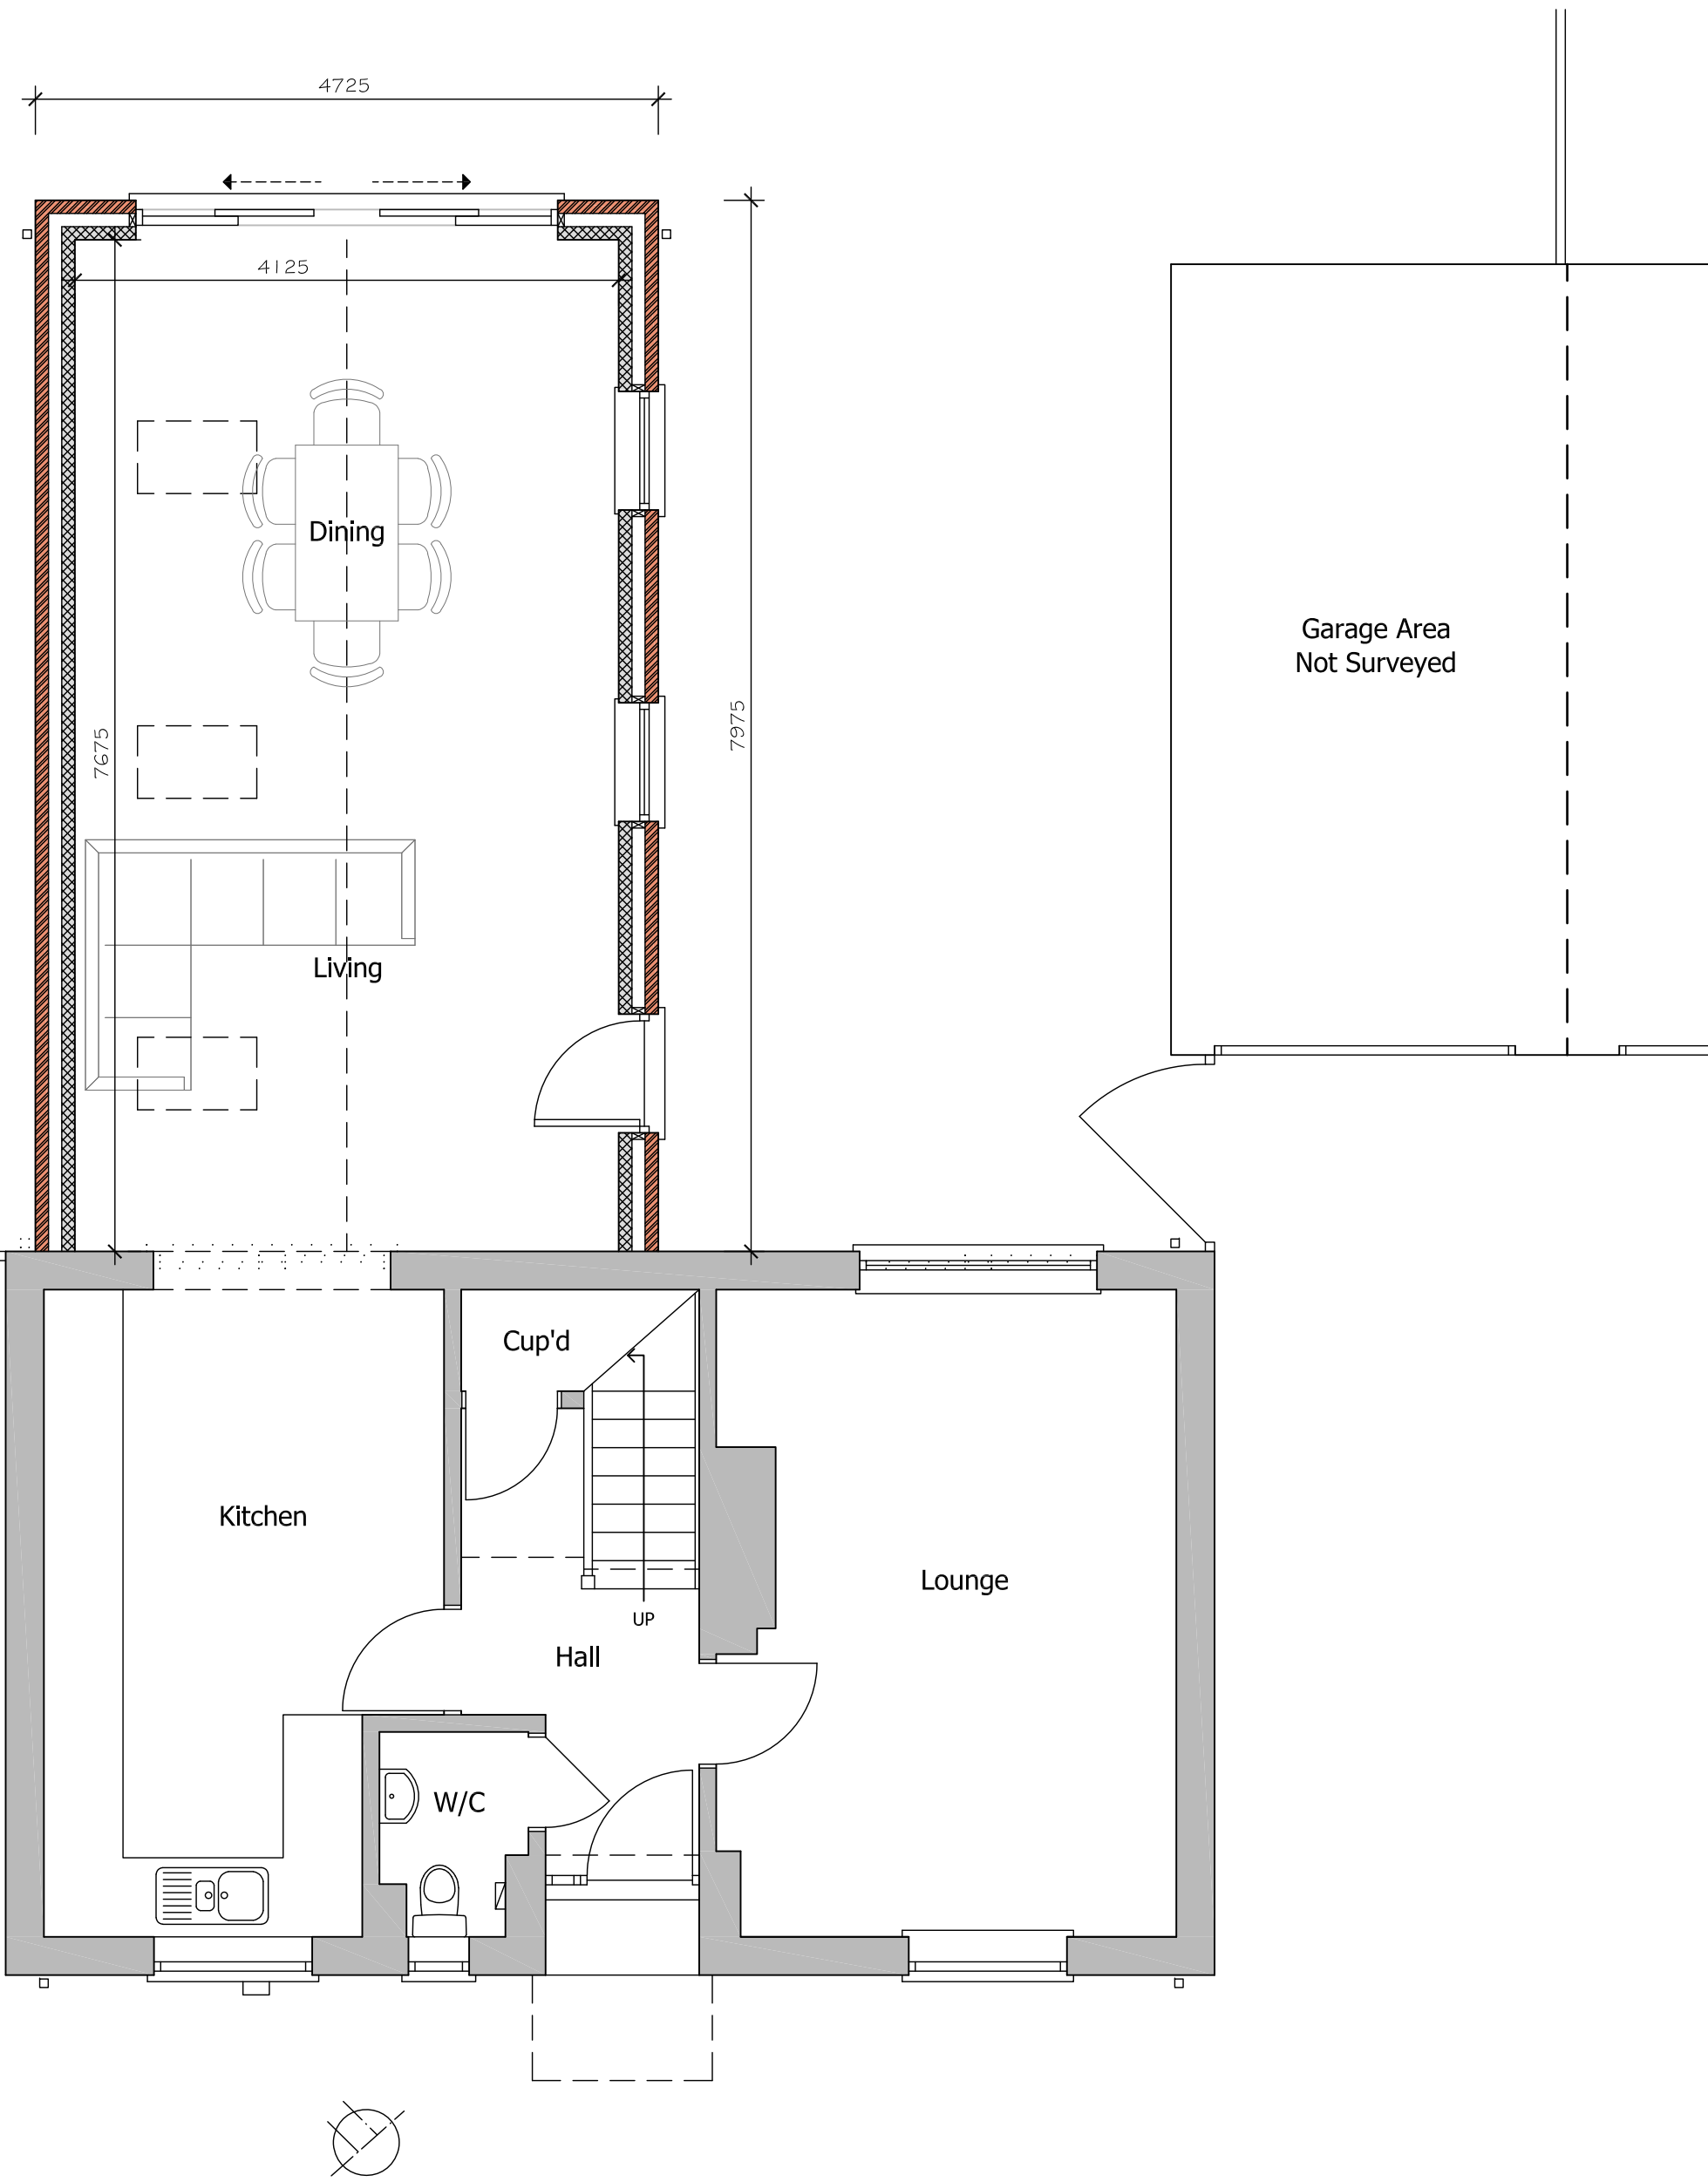

Ground Floor Plan 1:50

Note
Site and Floor Levels to
remain as existing.

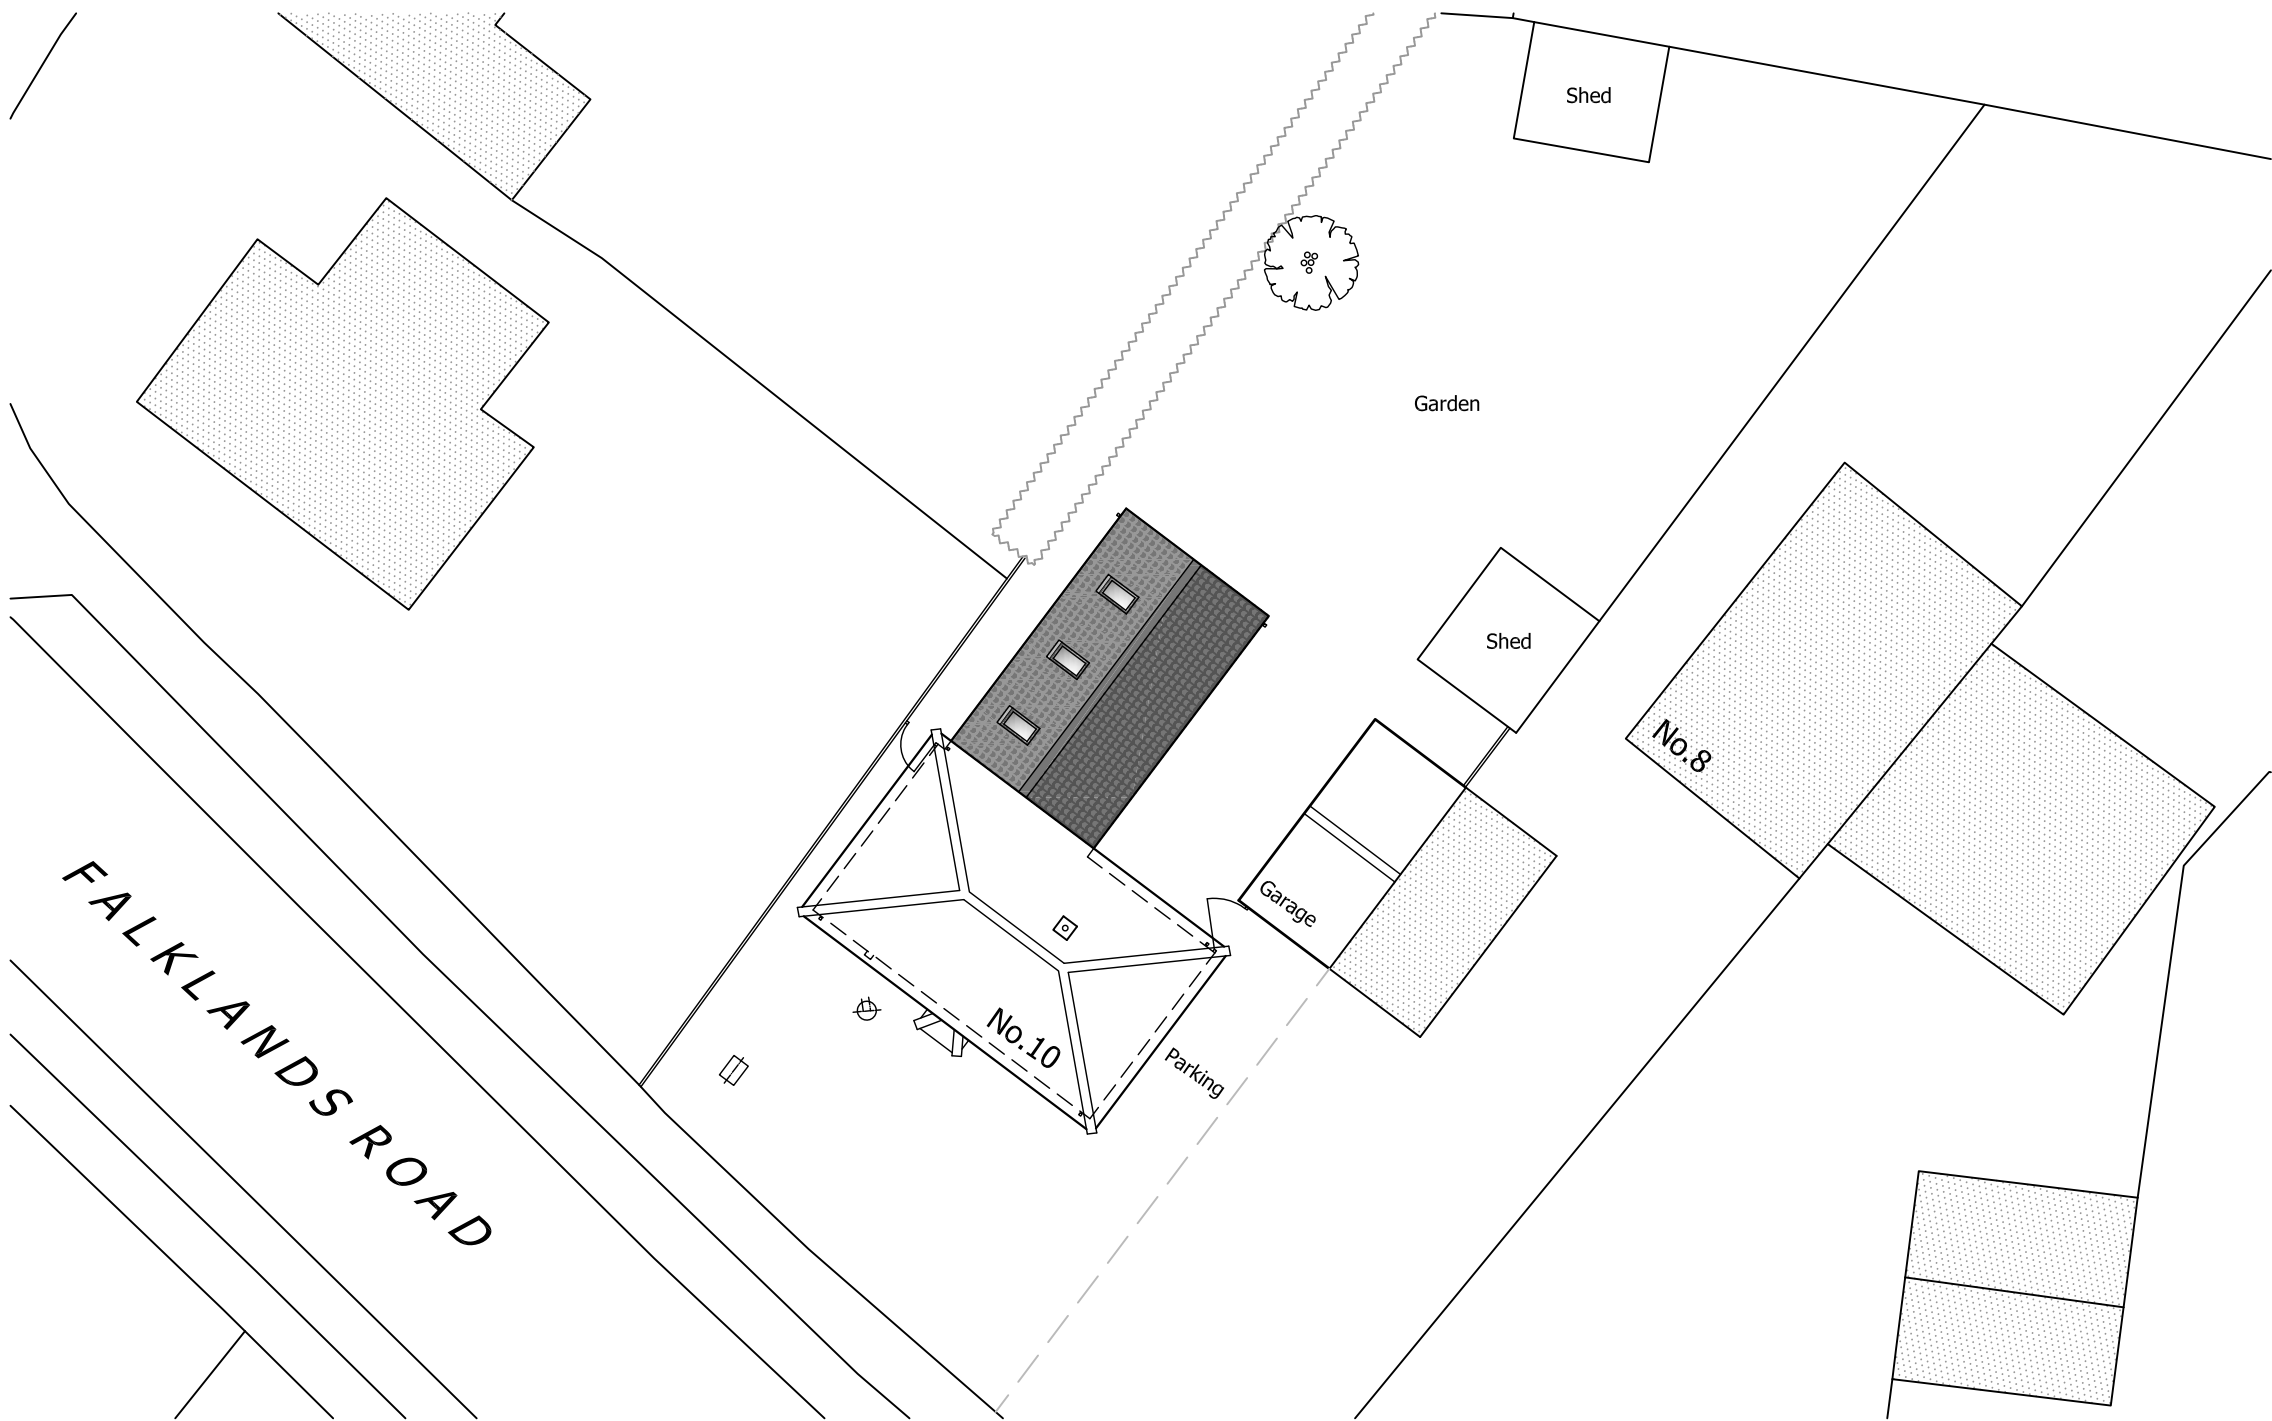

Site Plan 1:200