


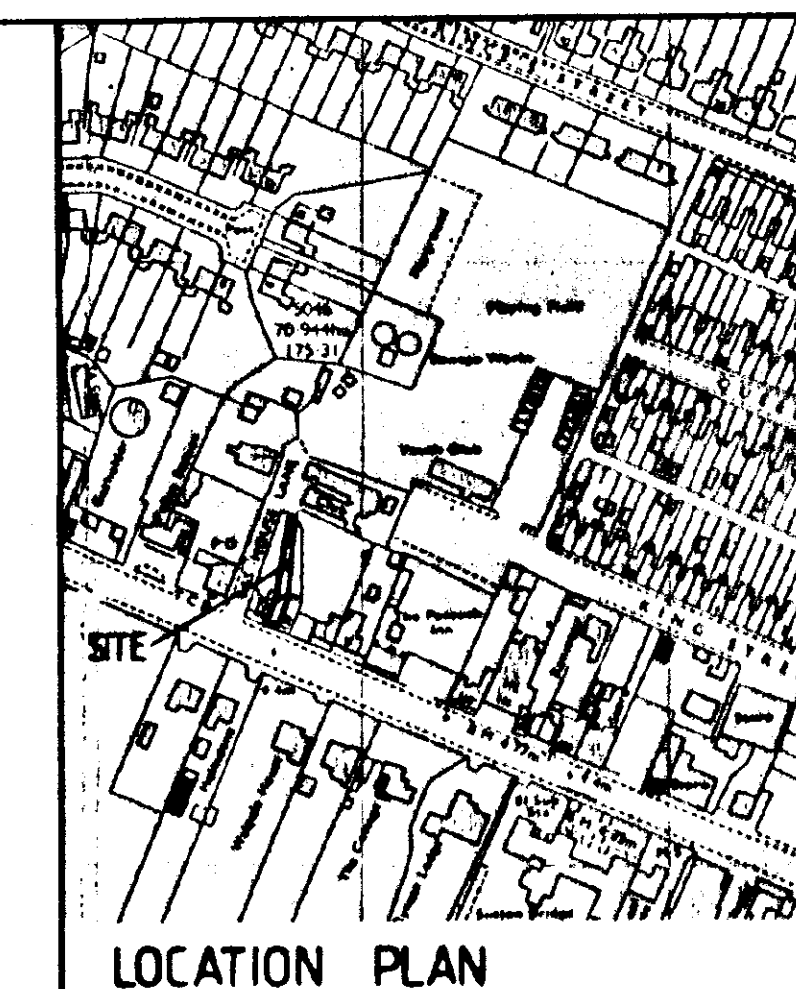
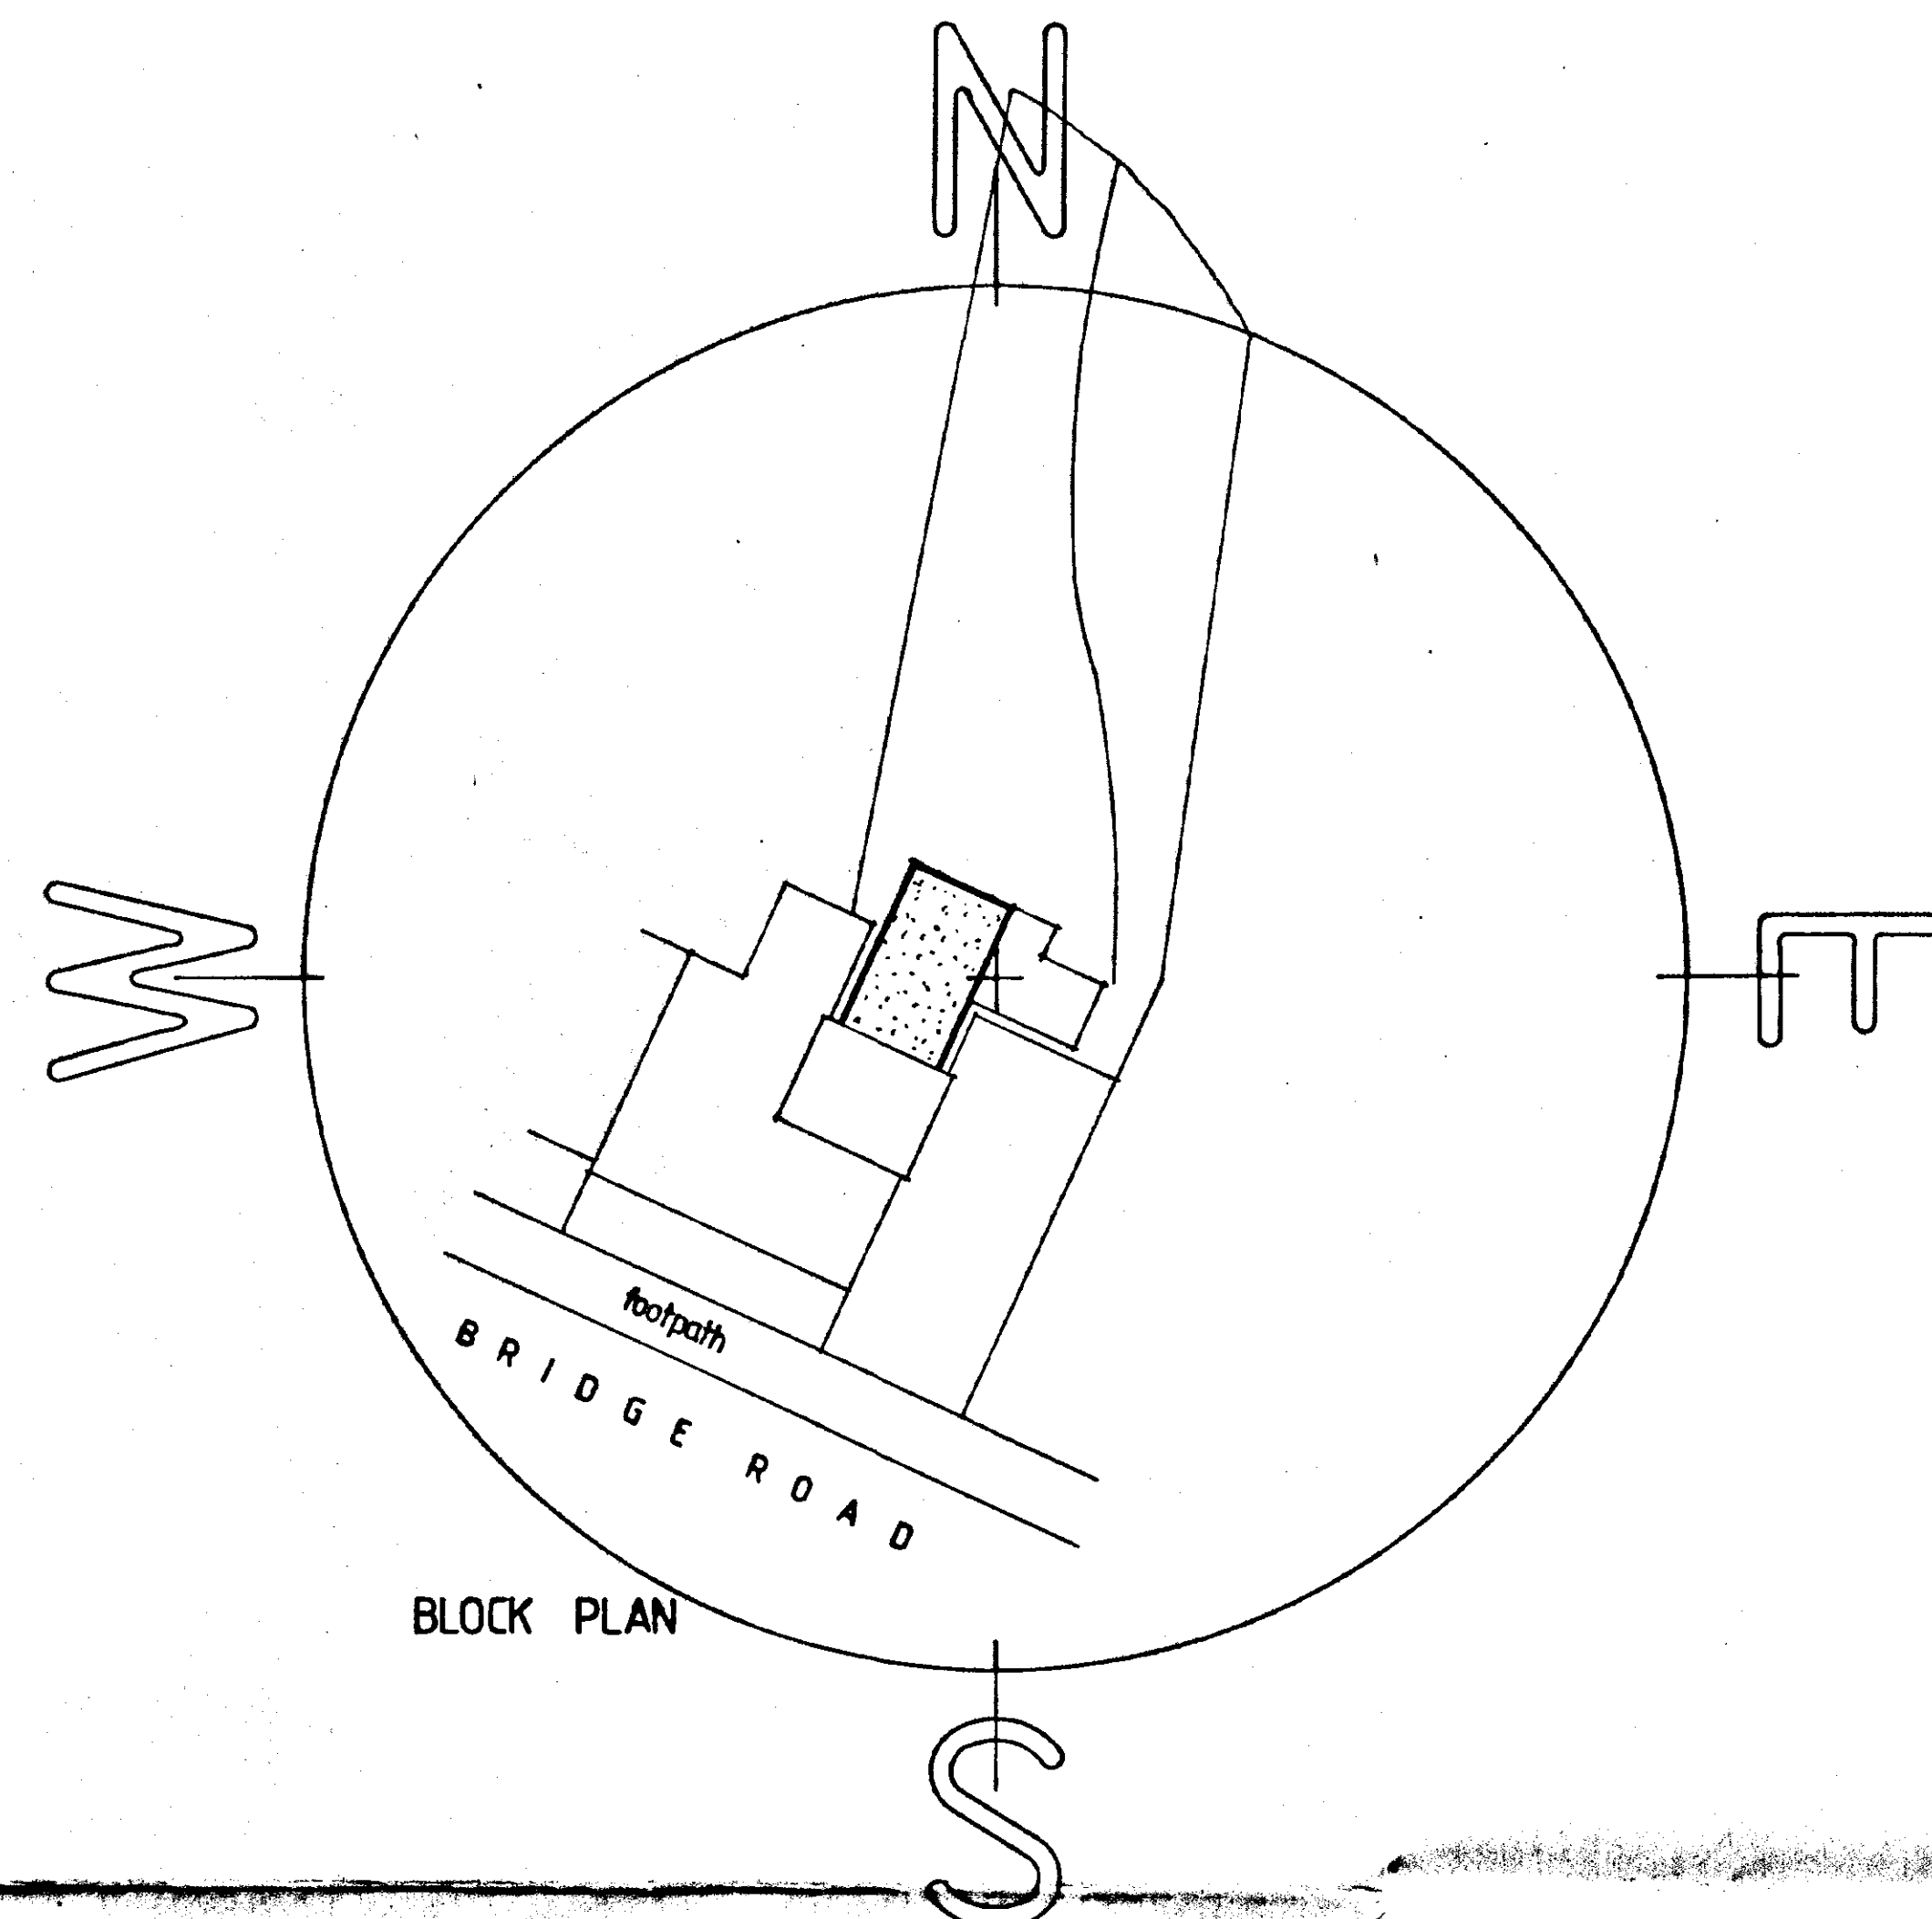


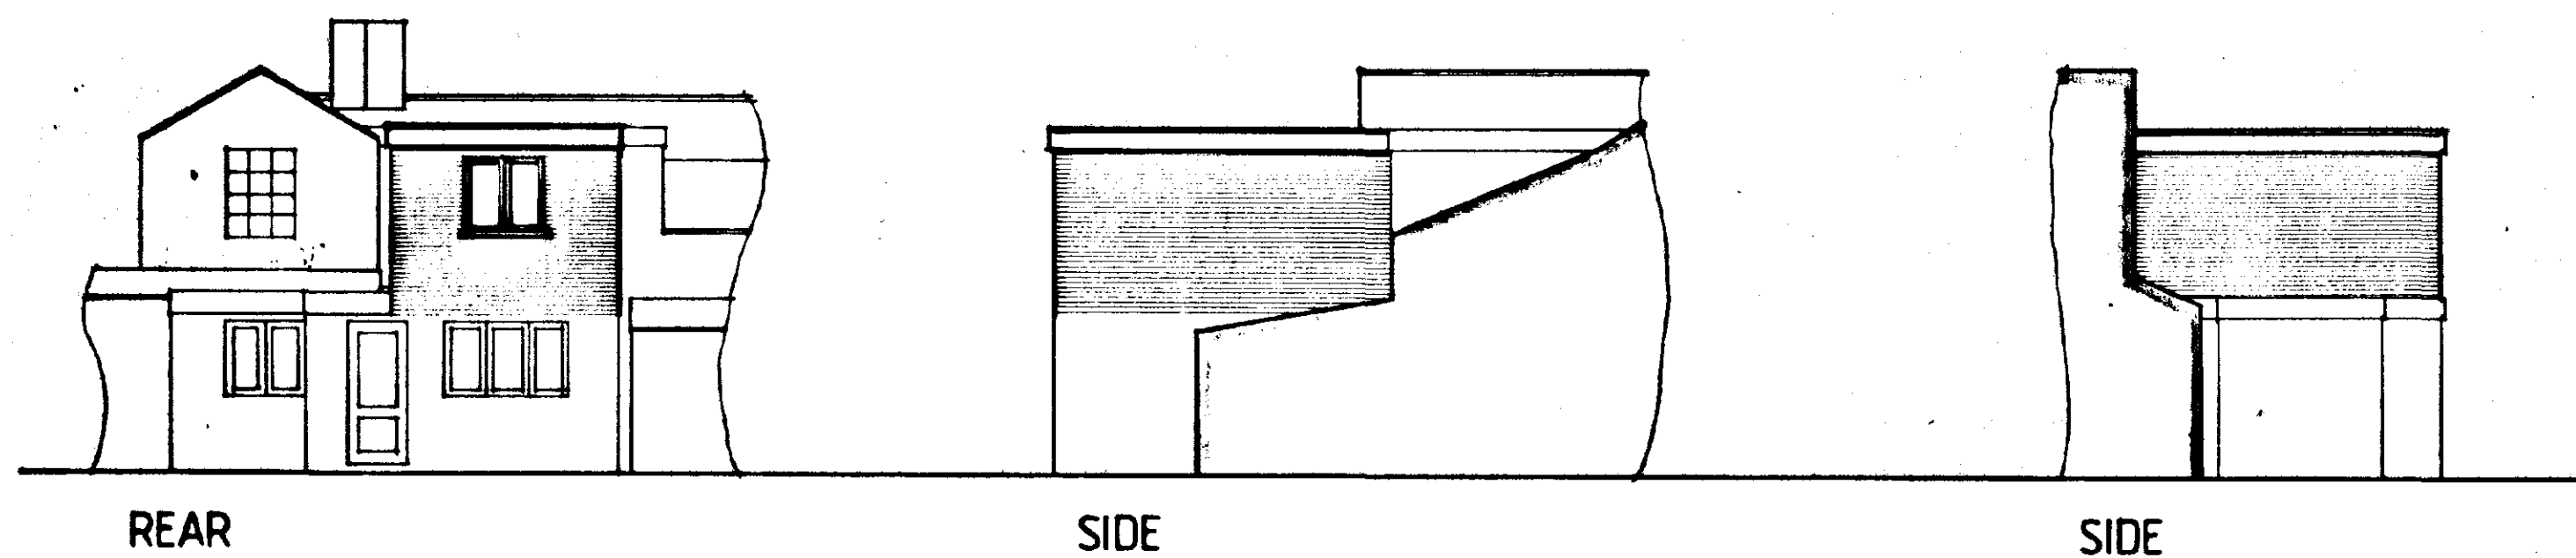


LOCATION PLAN

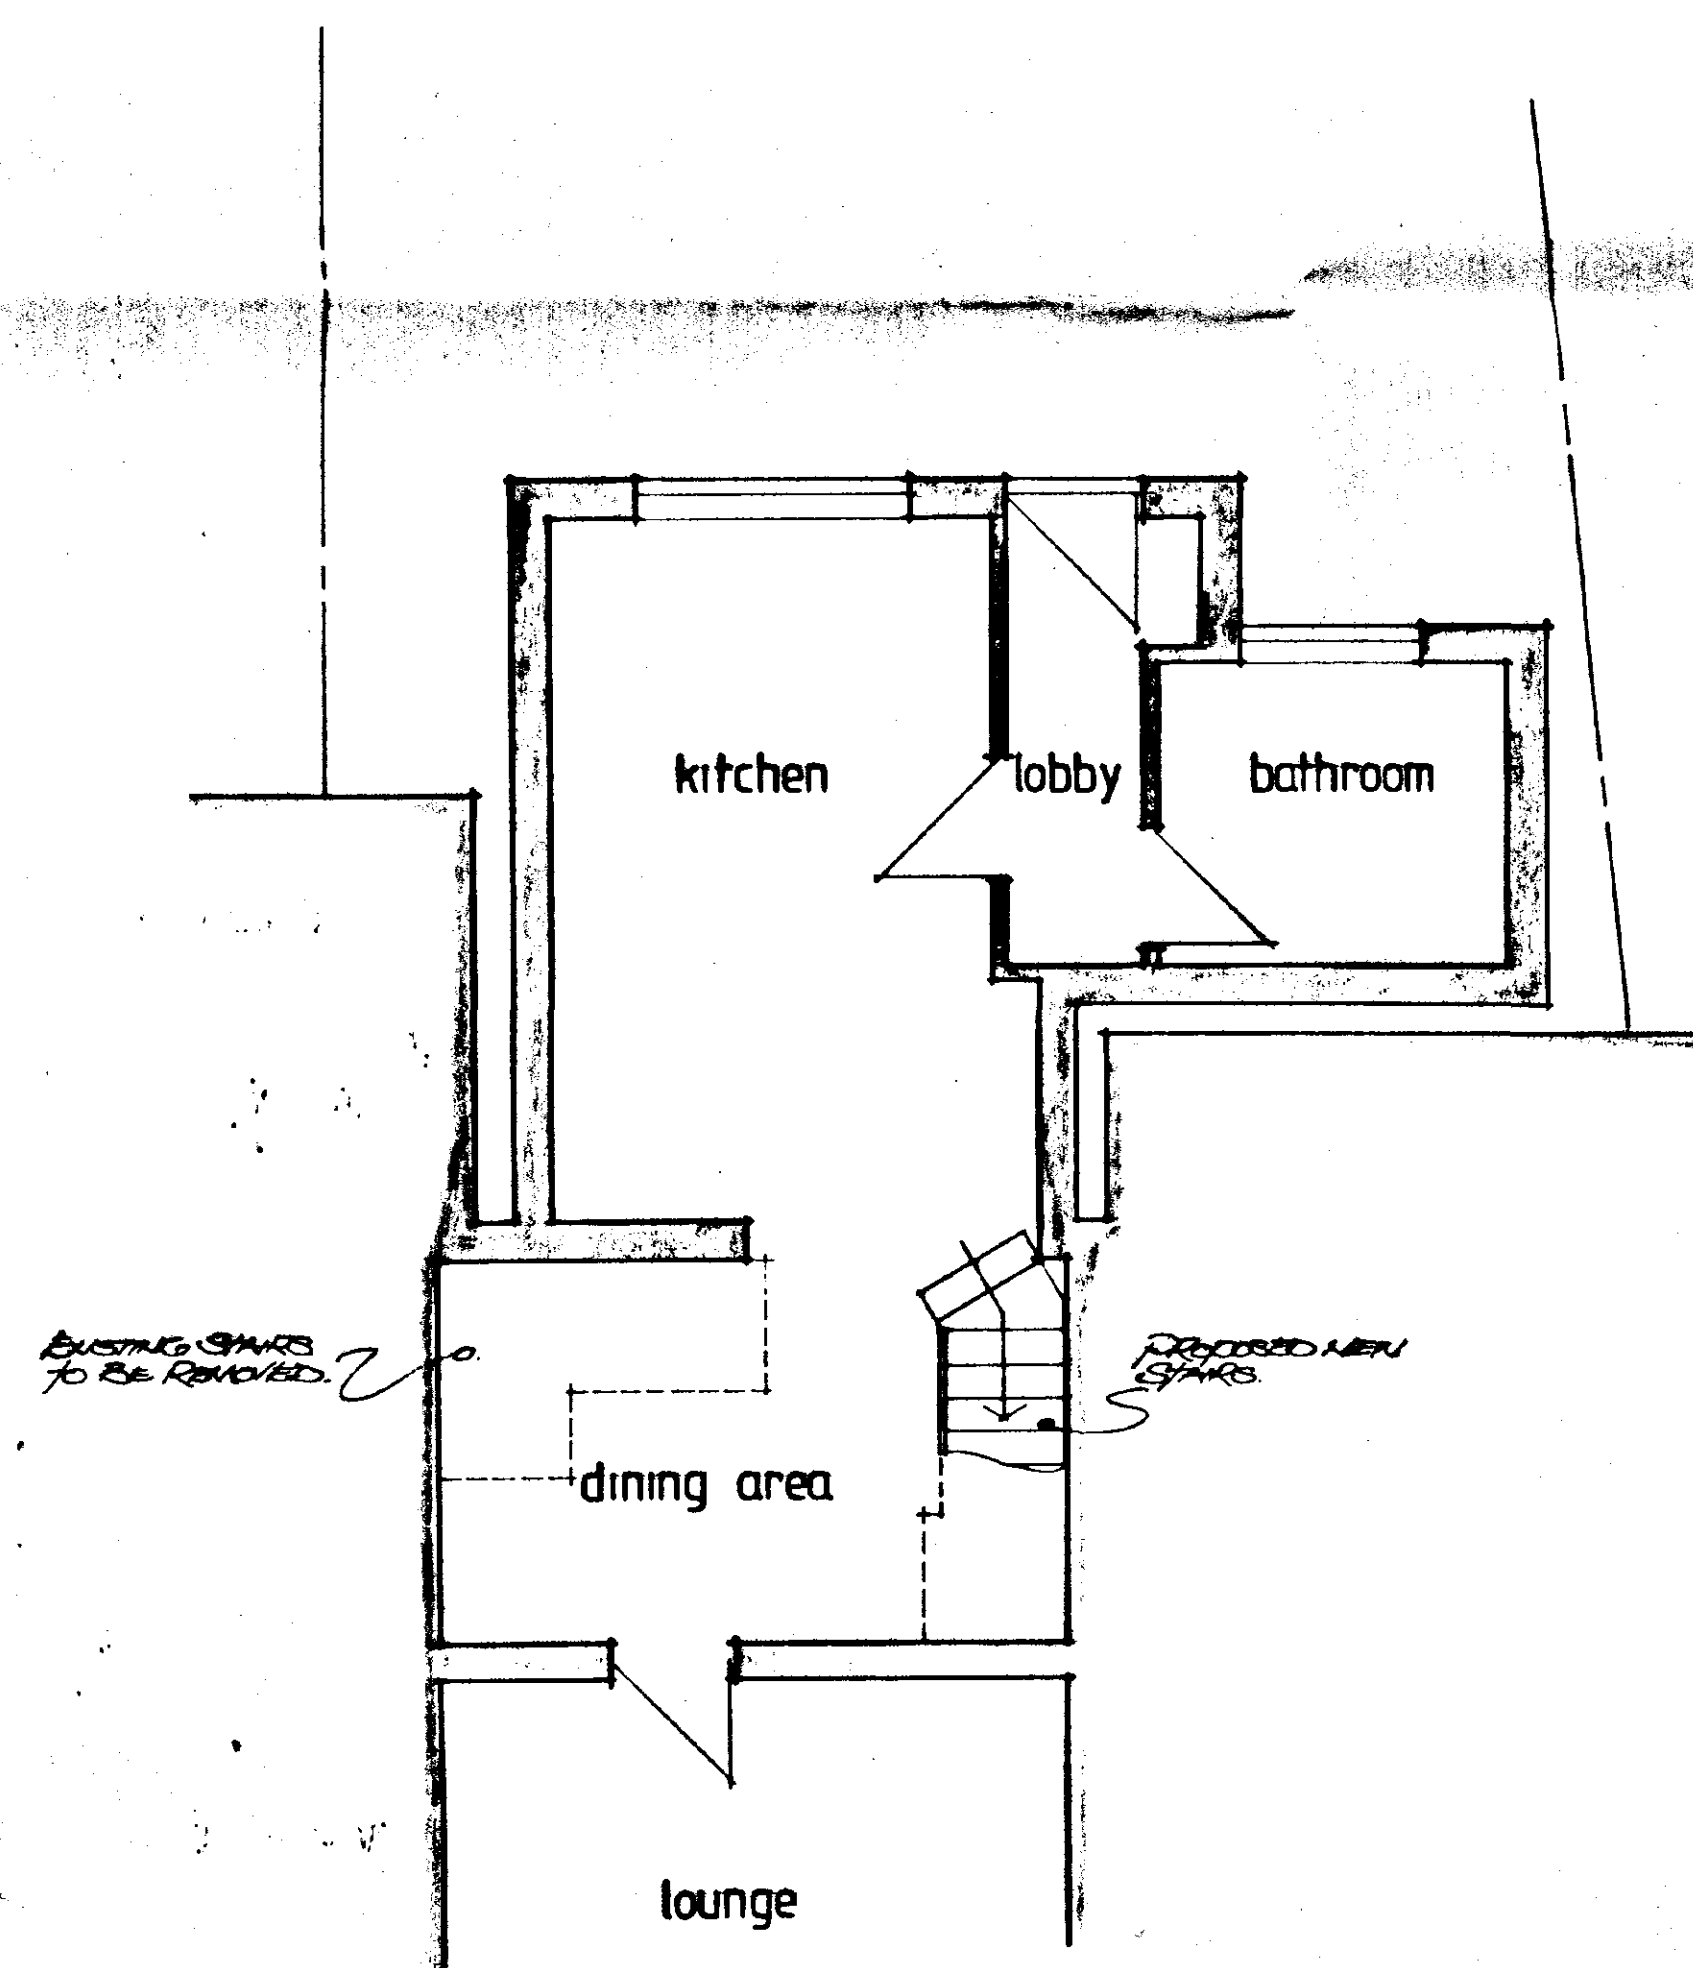

GROUND FLOOR PLAN AS EXISTING
AND PROPOSED

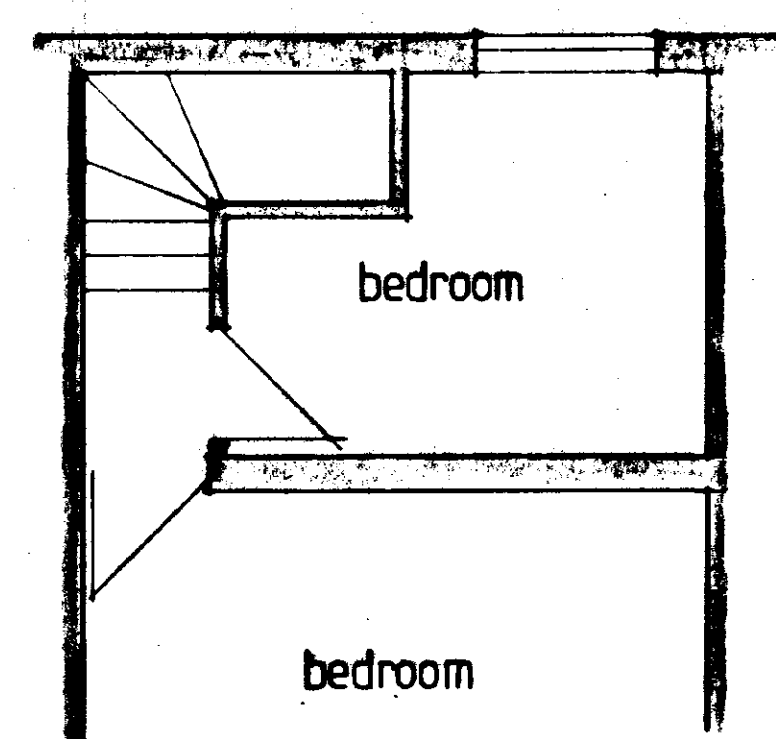

FIRST FLOOR PLAN AS EXISTING

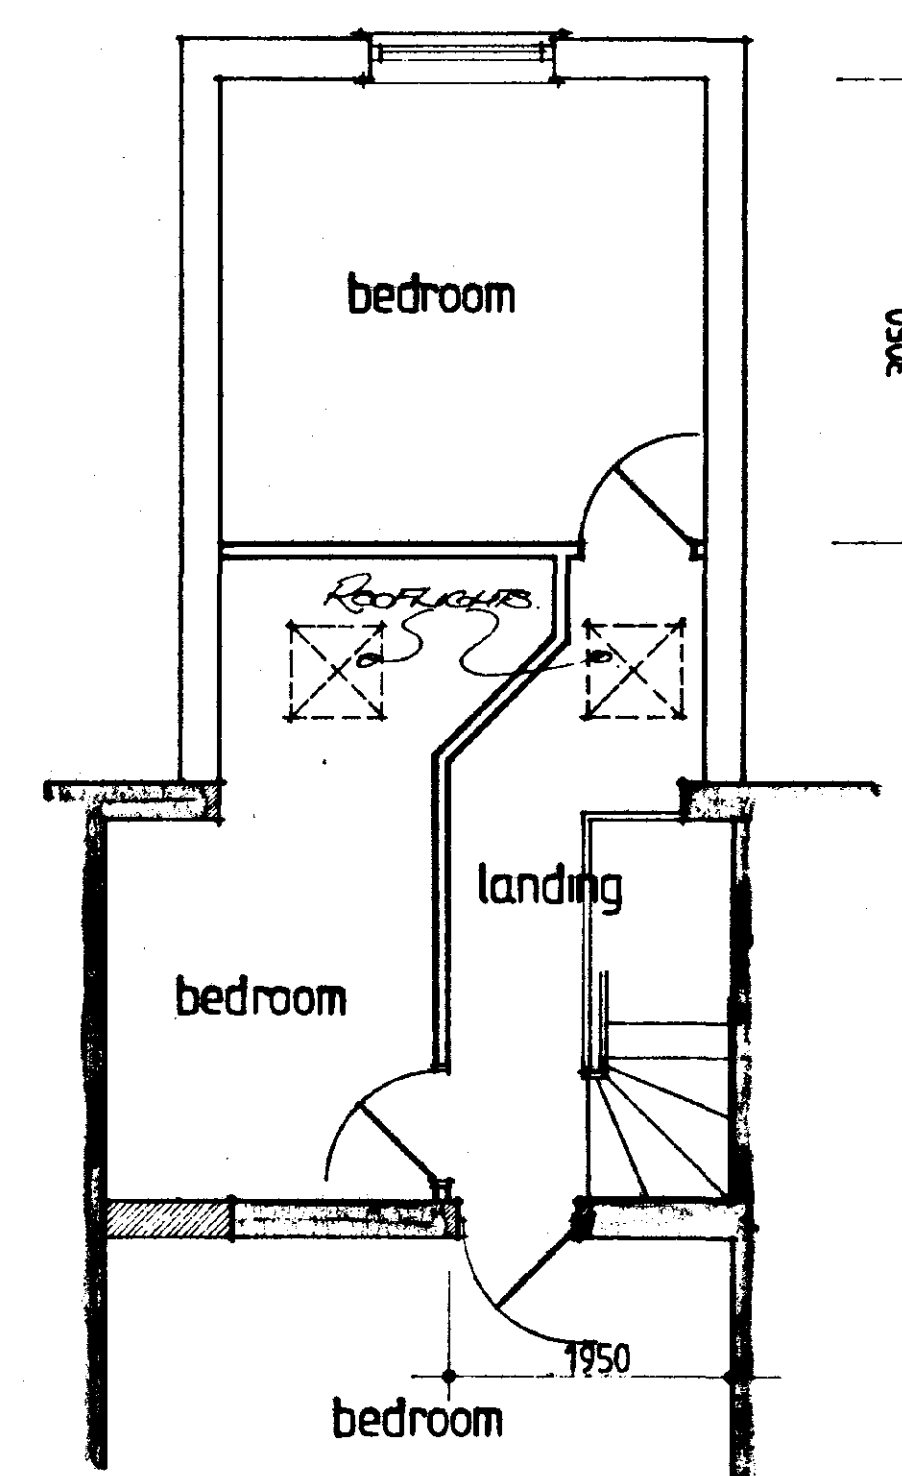

FIRST FLOOR PLAN AS PROPOSED

DETERMINED
PLAN

SOUTH HOLLAND DC
HOUSING & PLANNING
31 AUG 2000
Ref: 1082/00

G. R. MERCHANT
I.ENG AMICE, FWO,
ARCHITECTURAL, STRUCTURAL
& LAND DRAINAGE CONSULTANT
TEL: HOLBEACH (01406) 490800

PROJECT:
PROPOSED FIRST FLOOR EXTENSION
154 BRIDGE ROAD
SUTTON BRIDGE

CLIENT:
A.R.G. CHAPMAN

SCALES:
1/50 1/200 1/250 1/500

DATE:
AUG 2000

DRAWING No.:
09/0001

REVISIONS:

DO NOT SCALE FROM THIS DRAWING
This drawing is copyright and may not be altered, traced, photographed
or used for any purpose other than that for which it is issued.
The General Contractor is to check all dimensions on site and report
discrepancies to the Architect.
All details shown on this drawing including foundations are based upon
typical site conditions related to the area. No responsibility can be
accepted for abnormal conditions which may be discovered during
construction unless reported to the Architect as that design amendments
may be considered. Site soil surveys are recommended in respect of
foundations to establish specific site conditions before foundation work
is undertaken.

BURTON DS (UK) 99982