
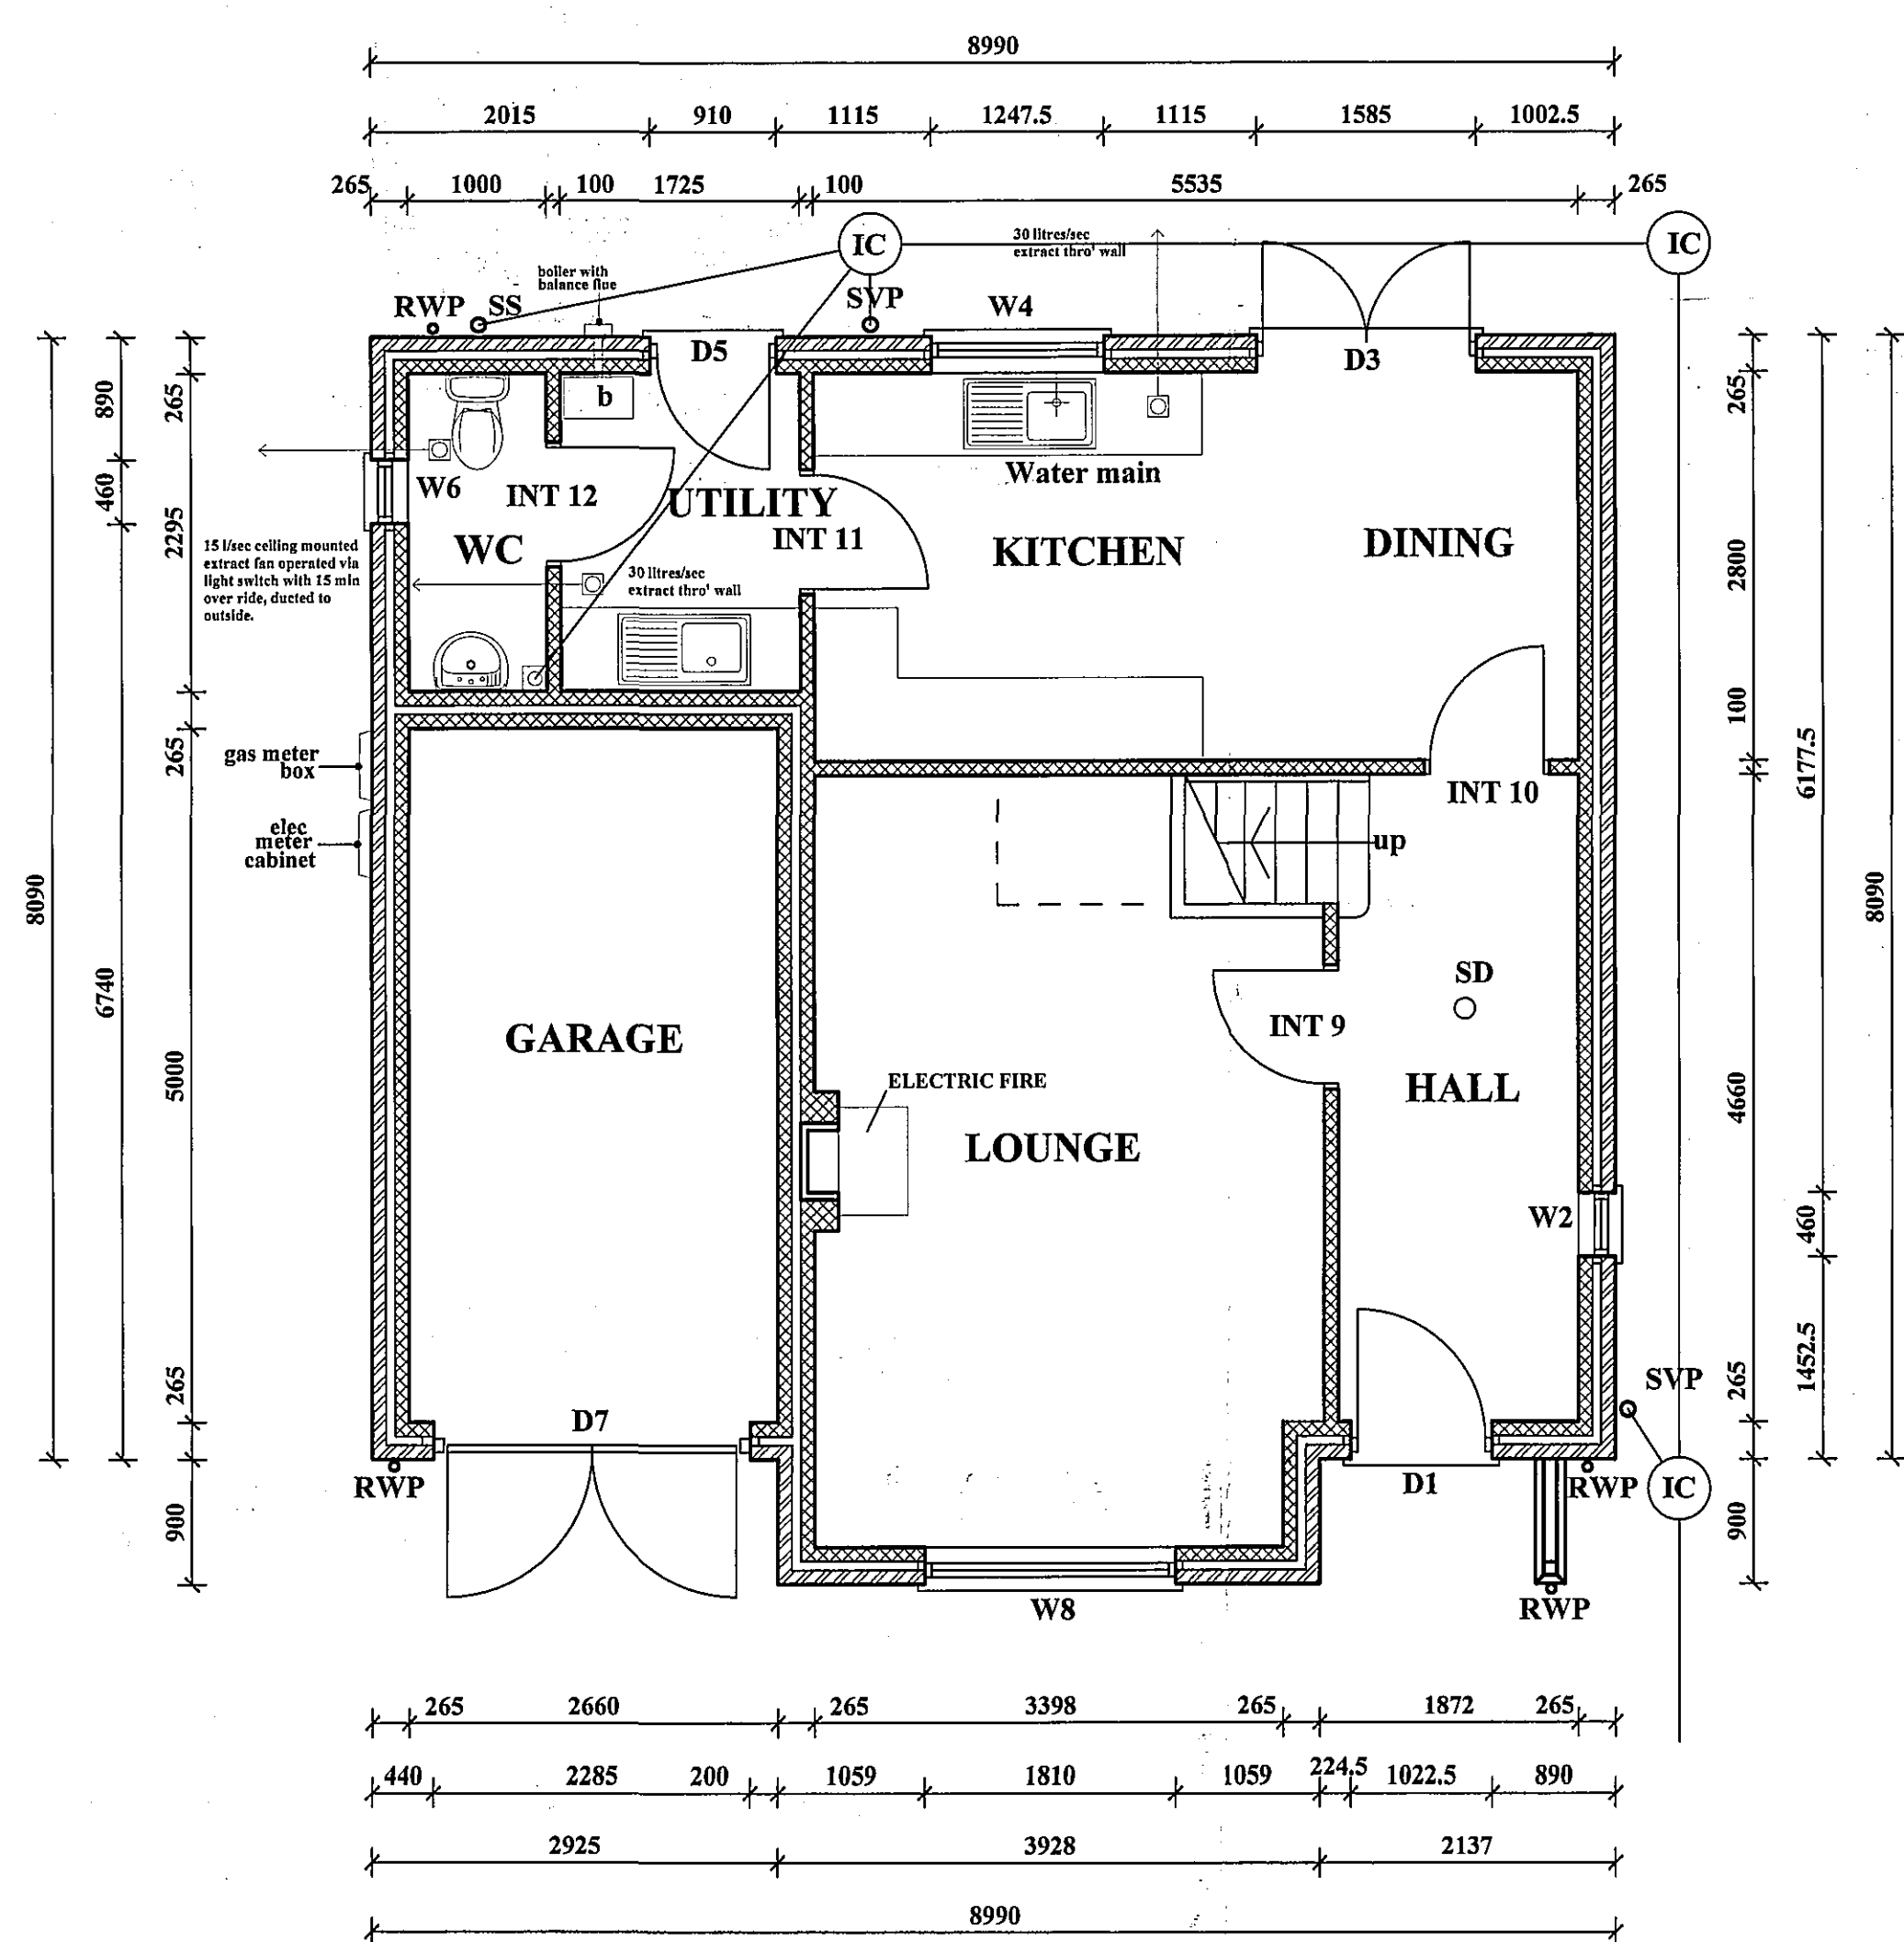


FRONT ELEVATION
SCALE 1:100


SIDE ELEVATION
SCALE 1:100

REAR ELEVATION
SCALE 1:100


SIDE ELEVATION
SCALE 1:100

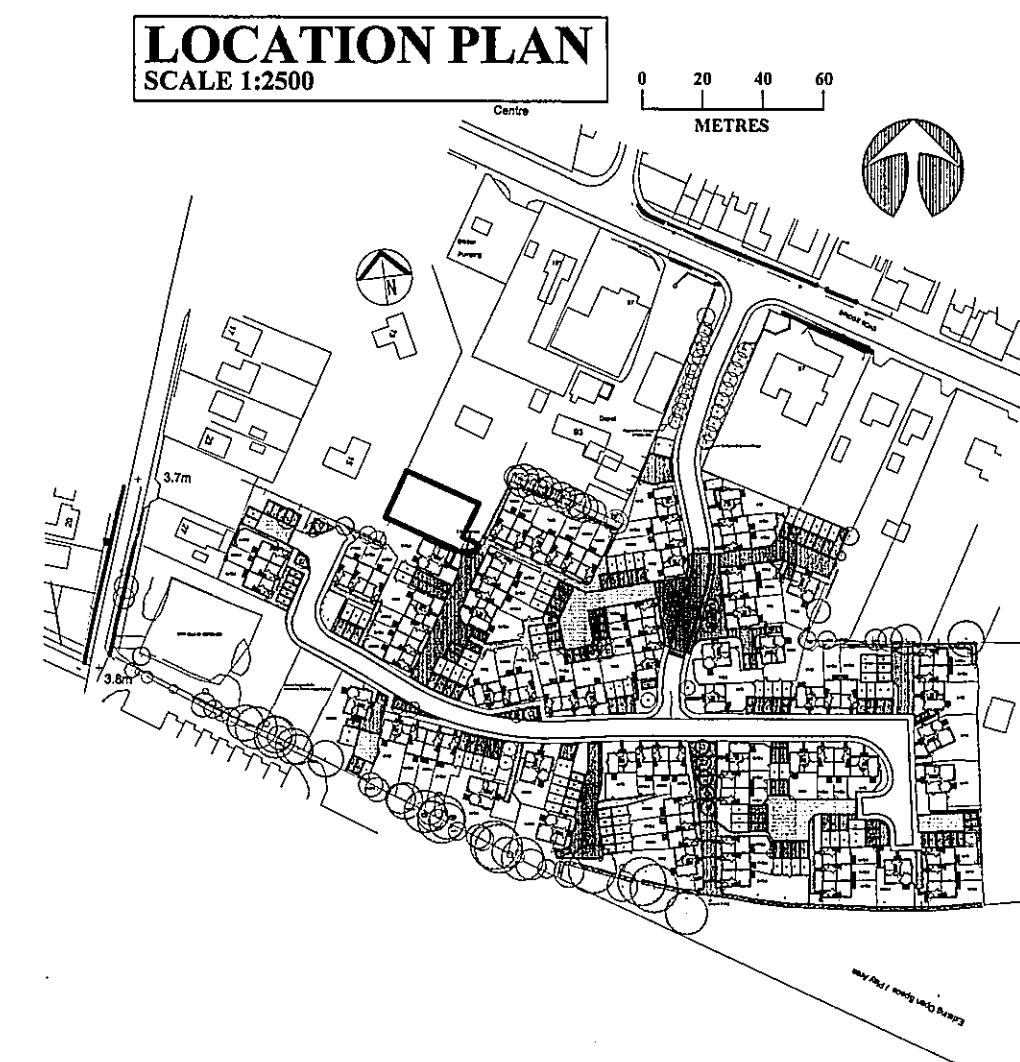

GROUND FLOOR PLAN
SCALE 1:50

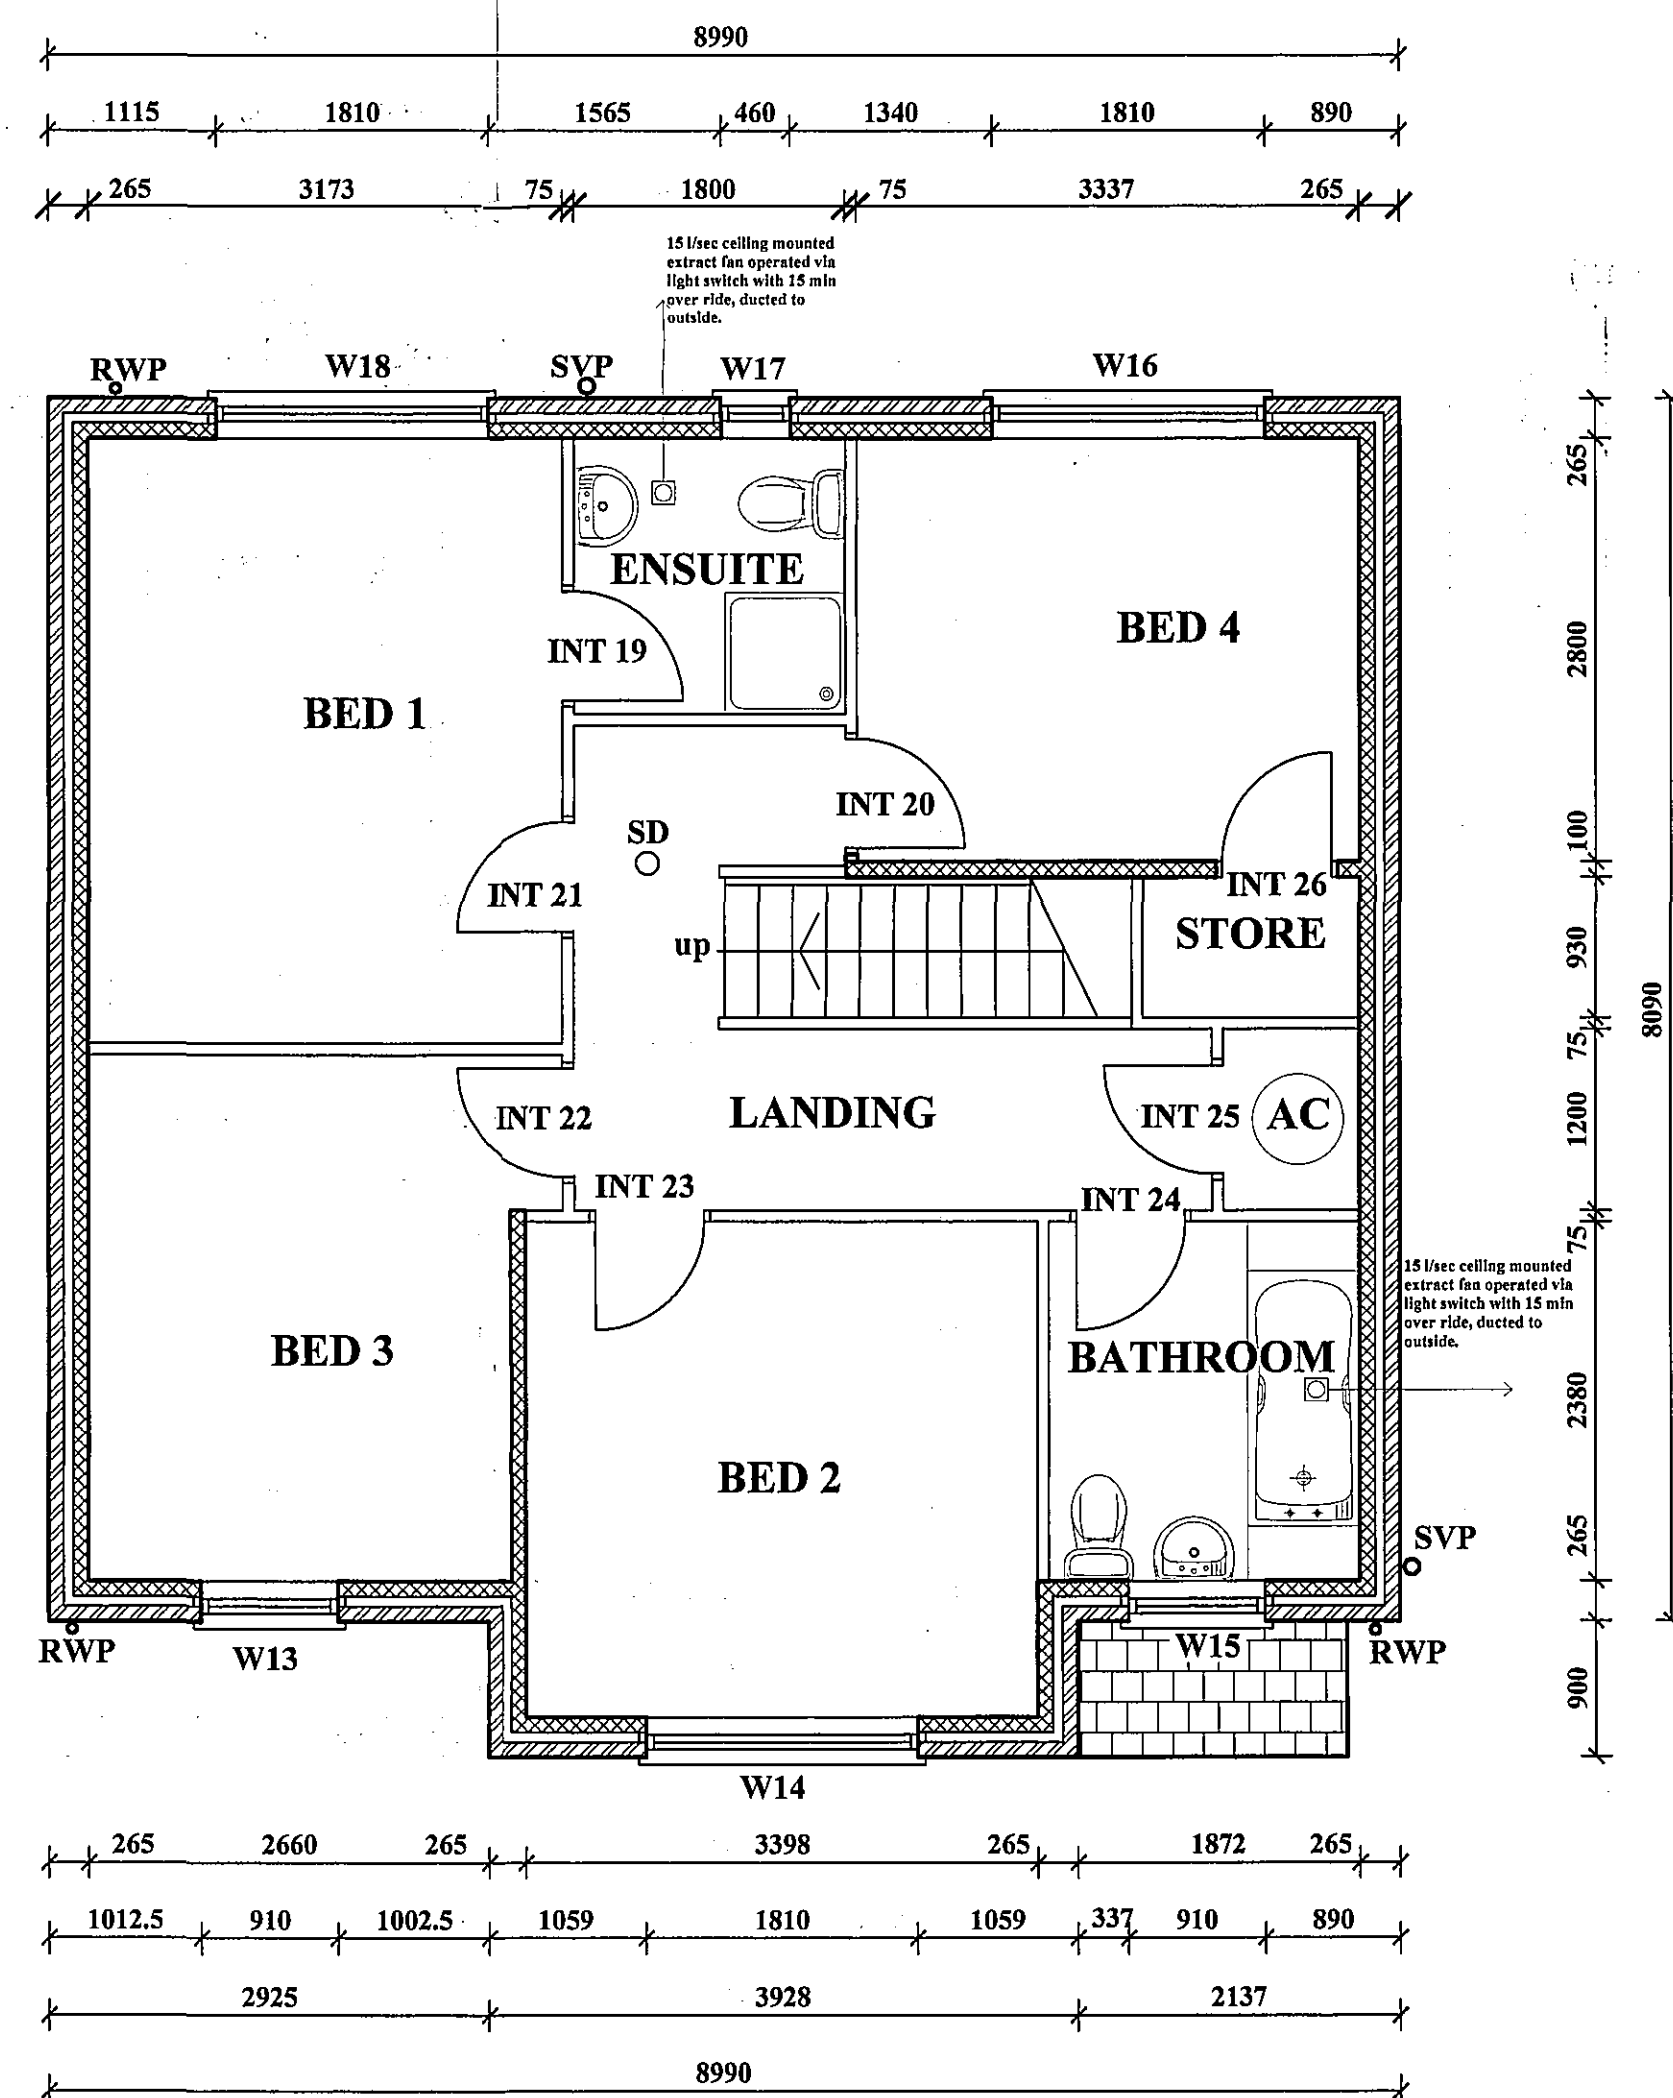

FIRST FLOOR PLAN
SCALE 1:50

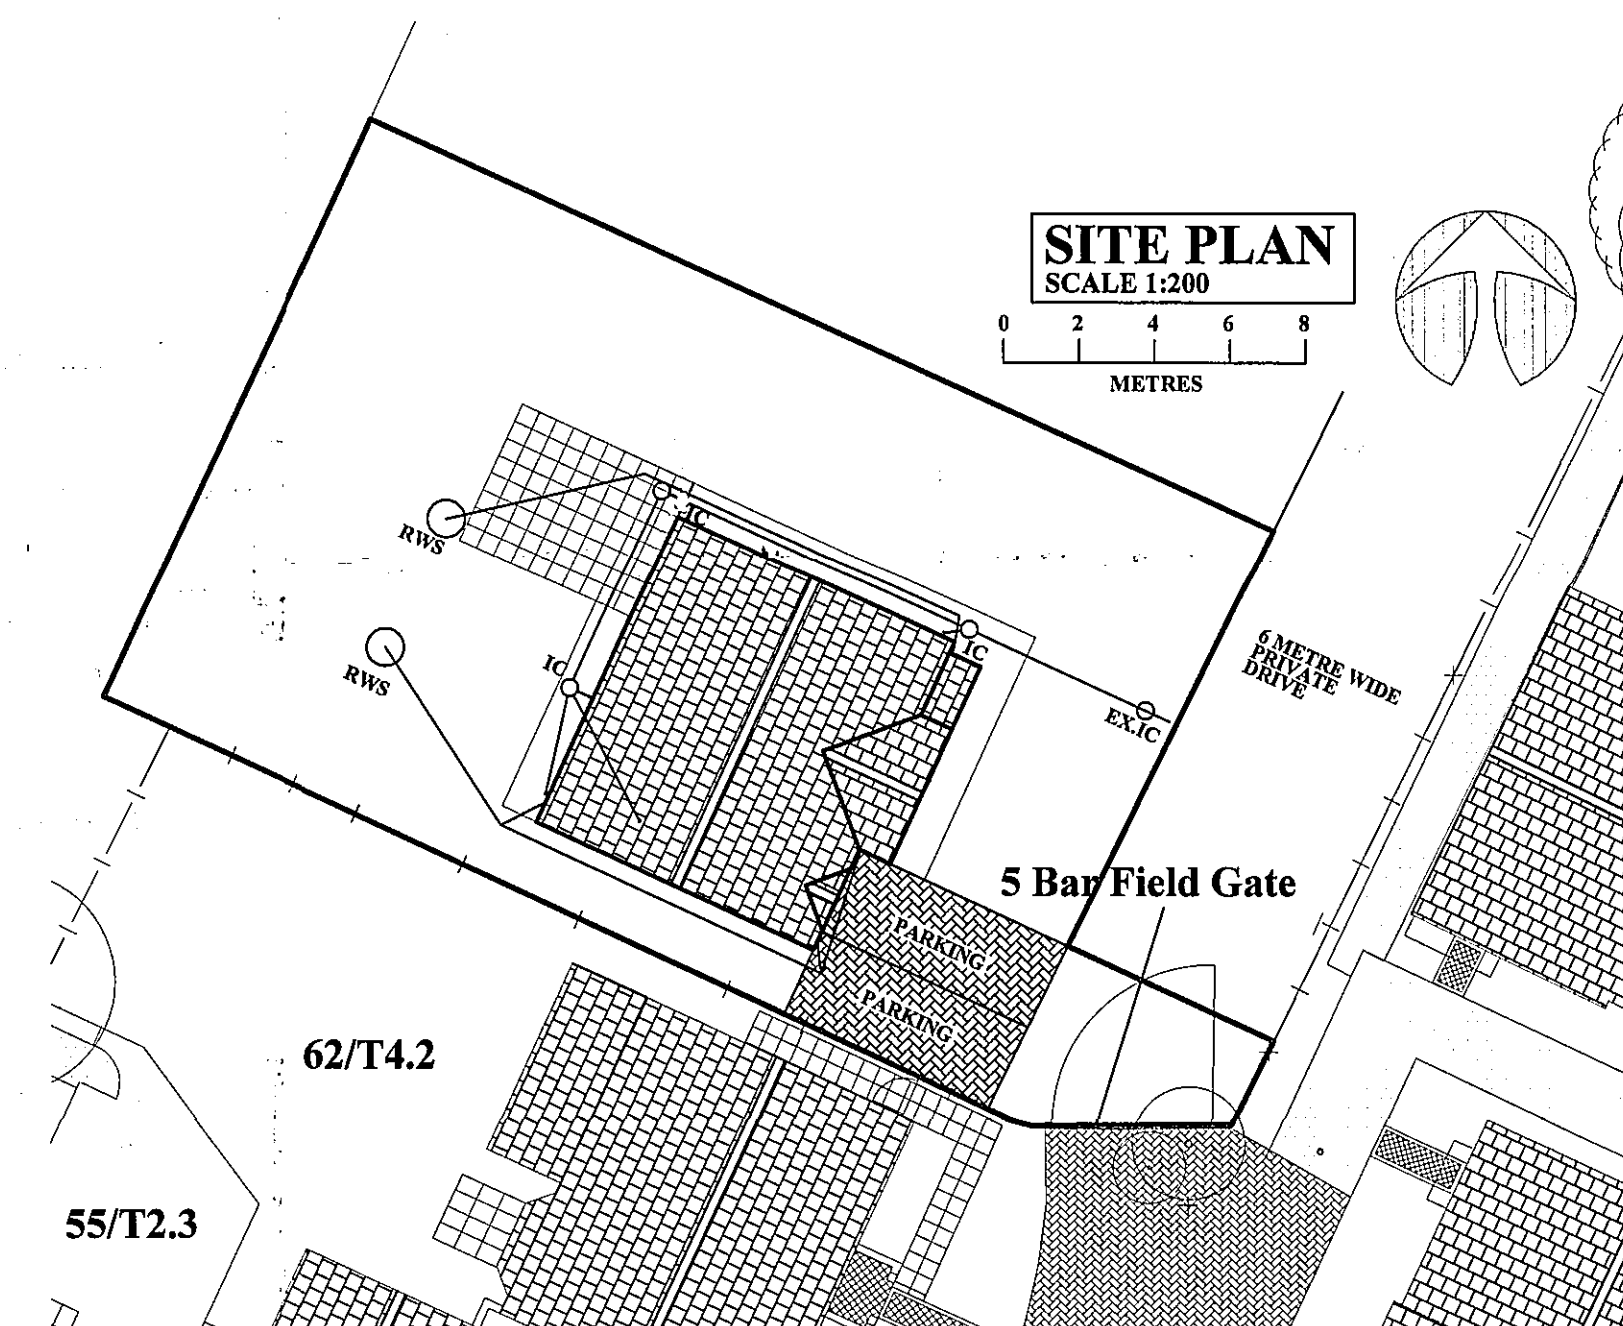

REVISION: A: 09/08/05 CLIENT'S AMENDMENTS

Peter Humphrey Associates Ltd.
ARCHITECTURAL DESIGN AND BUILDING

PROJECT
PROPOSED HOUSE
PLOT REAR OF
95 BRIDGE ROAD
SUTTON BRIDGE
LINCOLNSHIRE

SHDC
Planning & Development
12 AUG 2005
Ref: 1100/05

CLIENT
BORDER HOMES (ANGLIA)

DATE July 2005 SCALE 1:50, 1:100, 1:200, 1:2500 JOB No: KL/10273/01A

DO NOT SCALE FROM THIS DRAWING
COPYRIGHT: THIS DRAWING MUST NOT BE ISSUED, LOANED OR COPIED
WITHOUT THE CONSENT OF PETER HUMPHREY ASSOCIATES LTD.

Peter Humphrey Associates Ltd.
ARCHITECTURAL DESIGN AND BUILDING
TELEPHONE 01653 660902
FAX 01653 660907
E-MAIL:
info.kingslynn@peter.humphrey.co.uk

124 LONDON ROAD, KINGS LYNN,
E30 5ES

British Institute of
Architectural Technology

**DETERMINED
PLAN**